


- External Materials Schedule
- Brickwork to match existing
 - Roof tile to match existing at front.
 - uPVC double glazed windows/doors




Front elevation

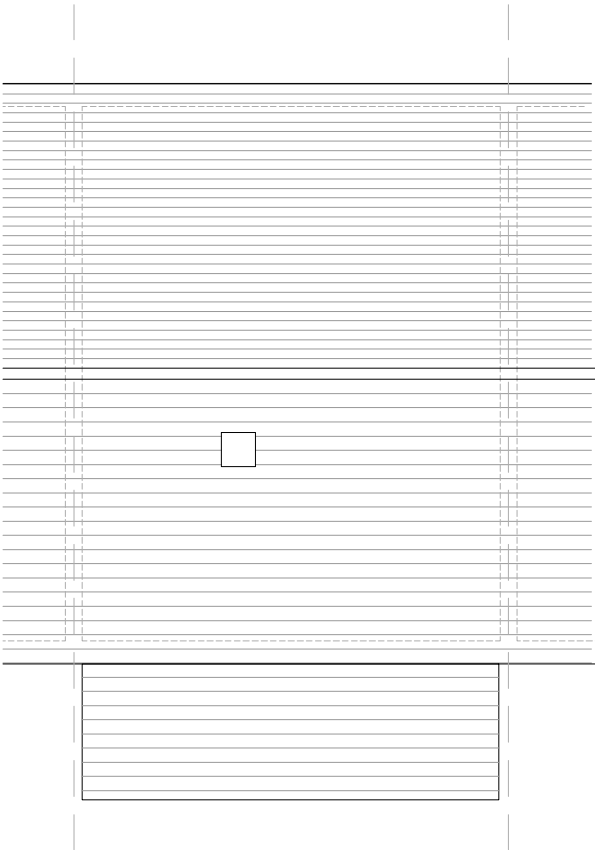


Roof



Rear elevation

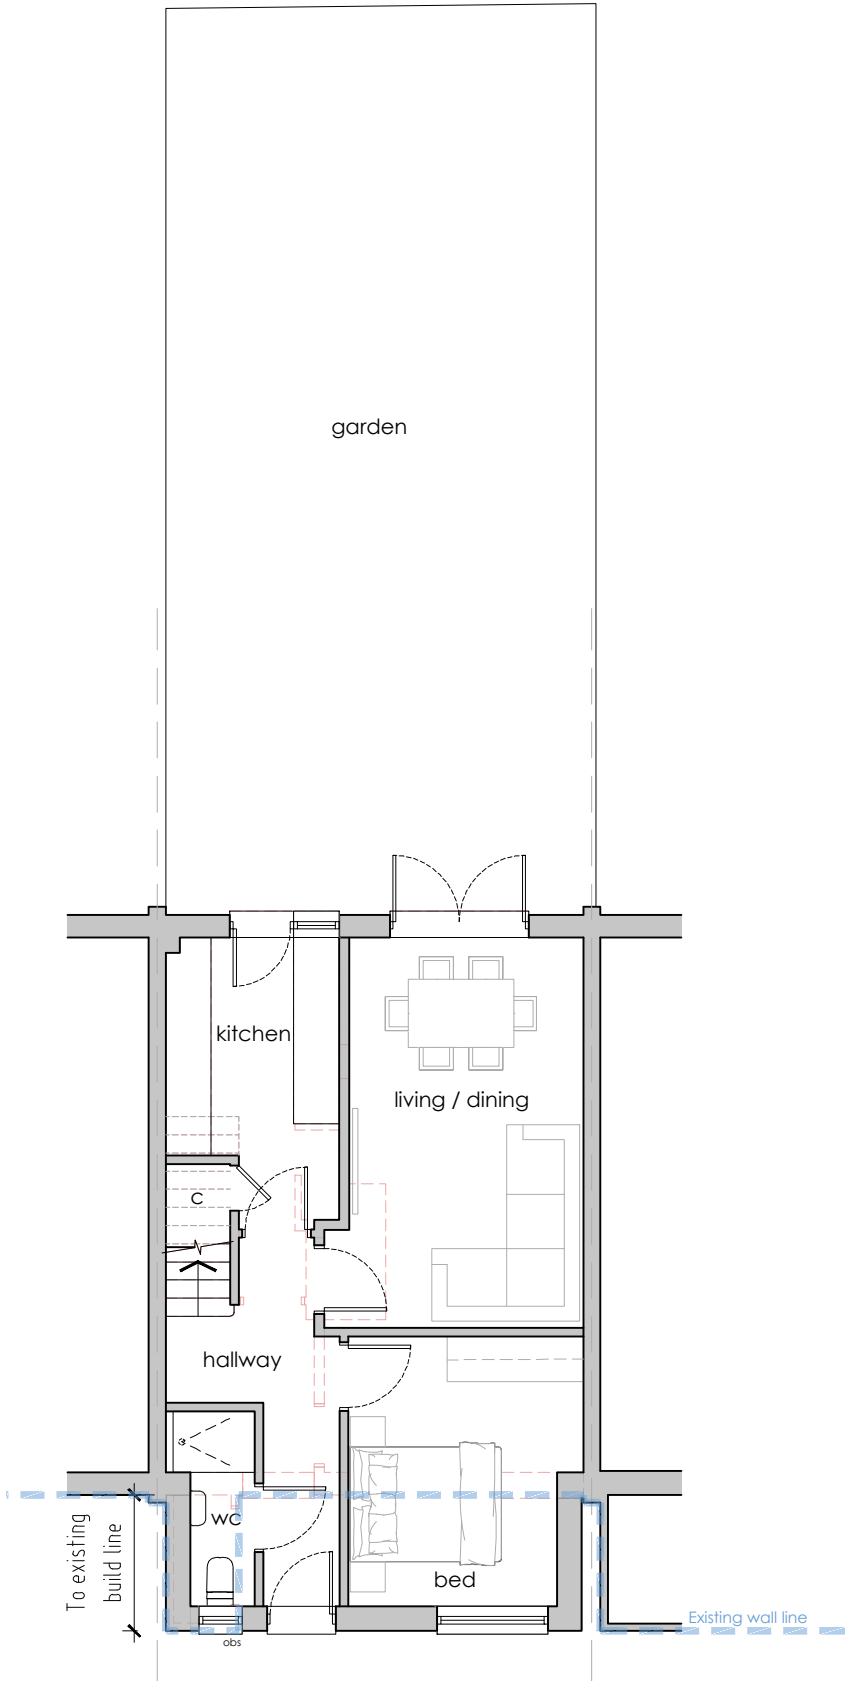

Ground floor

 

client details		
Becky and Charlie		
project details		
39 Admers Wood, Vigo, DA13 0SP		
drawing title		
Proposed plans and elevations		
date	scale	drawn by
Mar'25	1:100@A3	NS
project no.	drawing no.	revision
125	004	A