





PROPOSED FRONT ELEVATION
SCALE 1:50

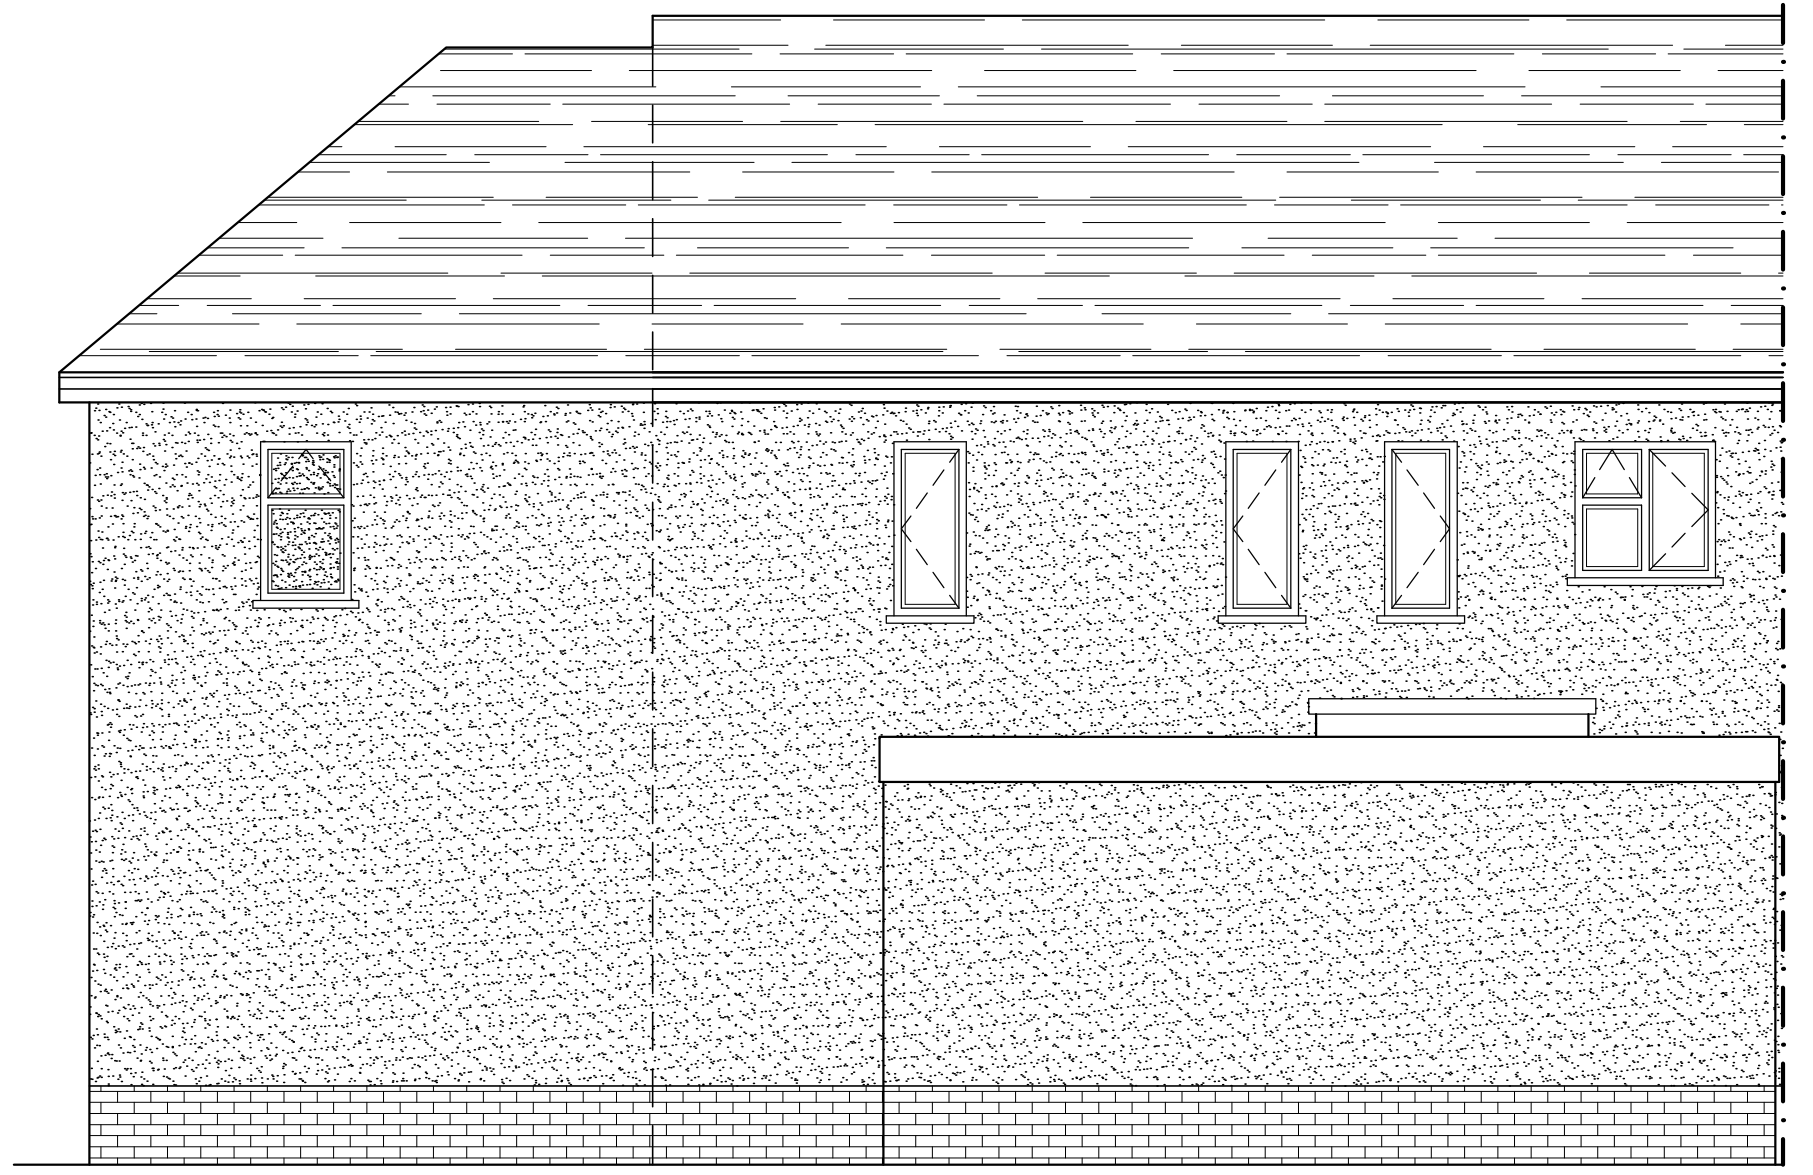


PROPOSED SIDE ELEVATION
SCALE 1:50




PROPOSED REAR ELEVATION
SCALE 1:50

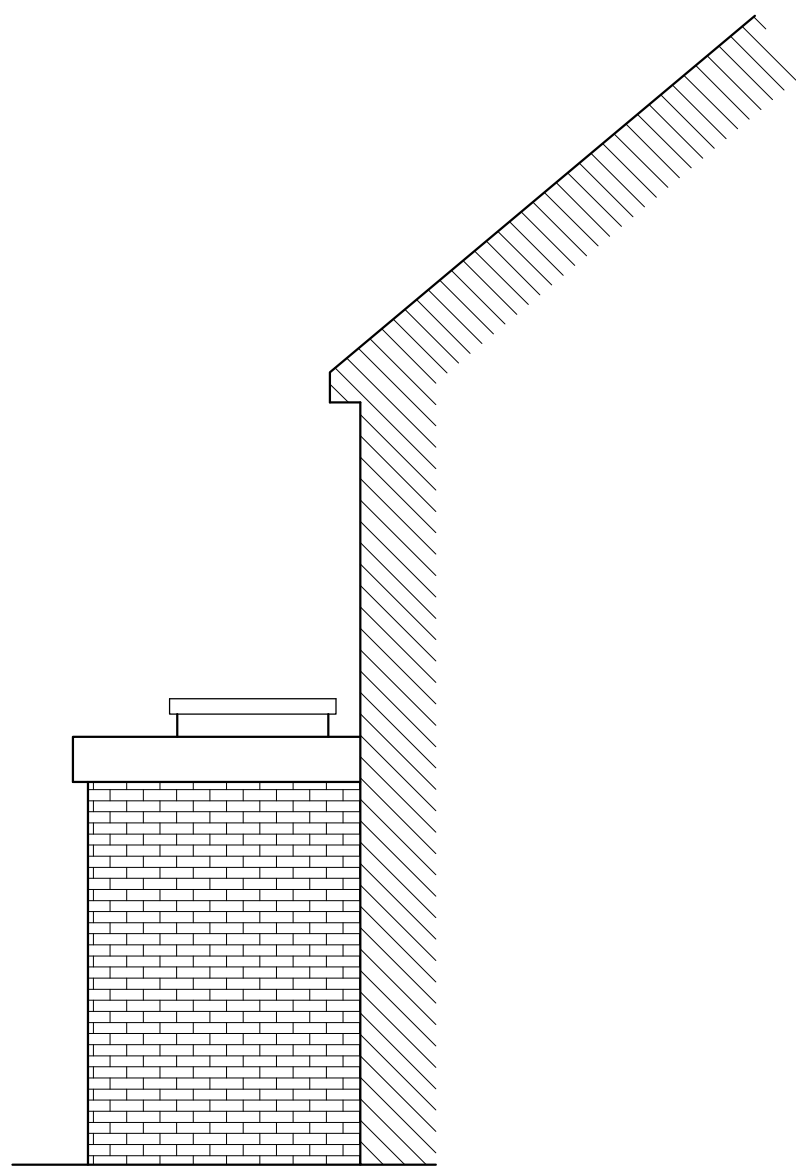


PROPOSED SIDE ELEVATION A
SCALE 1:50

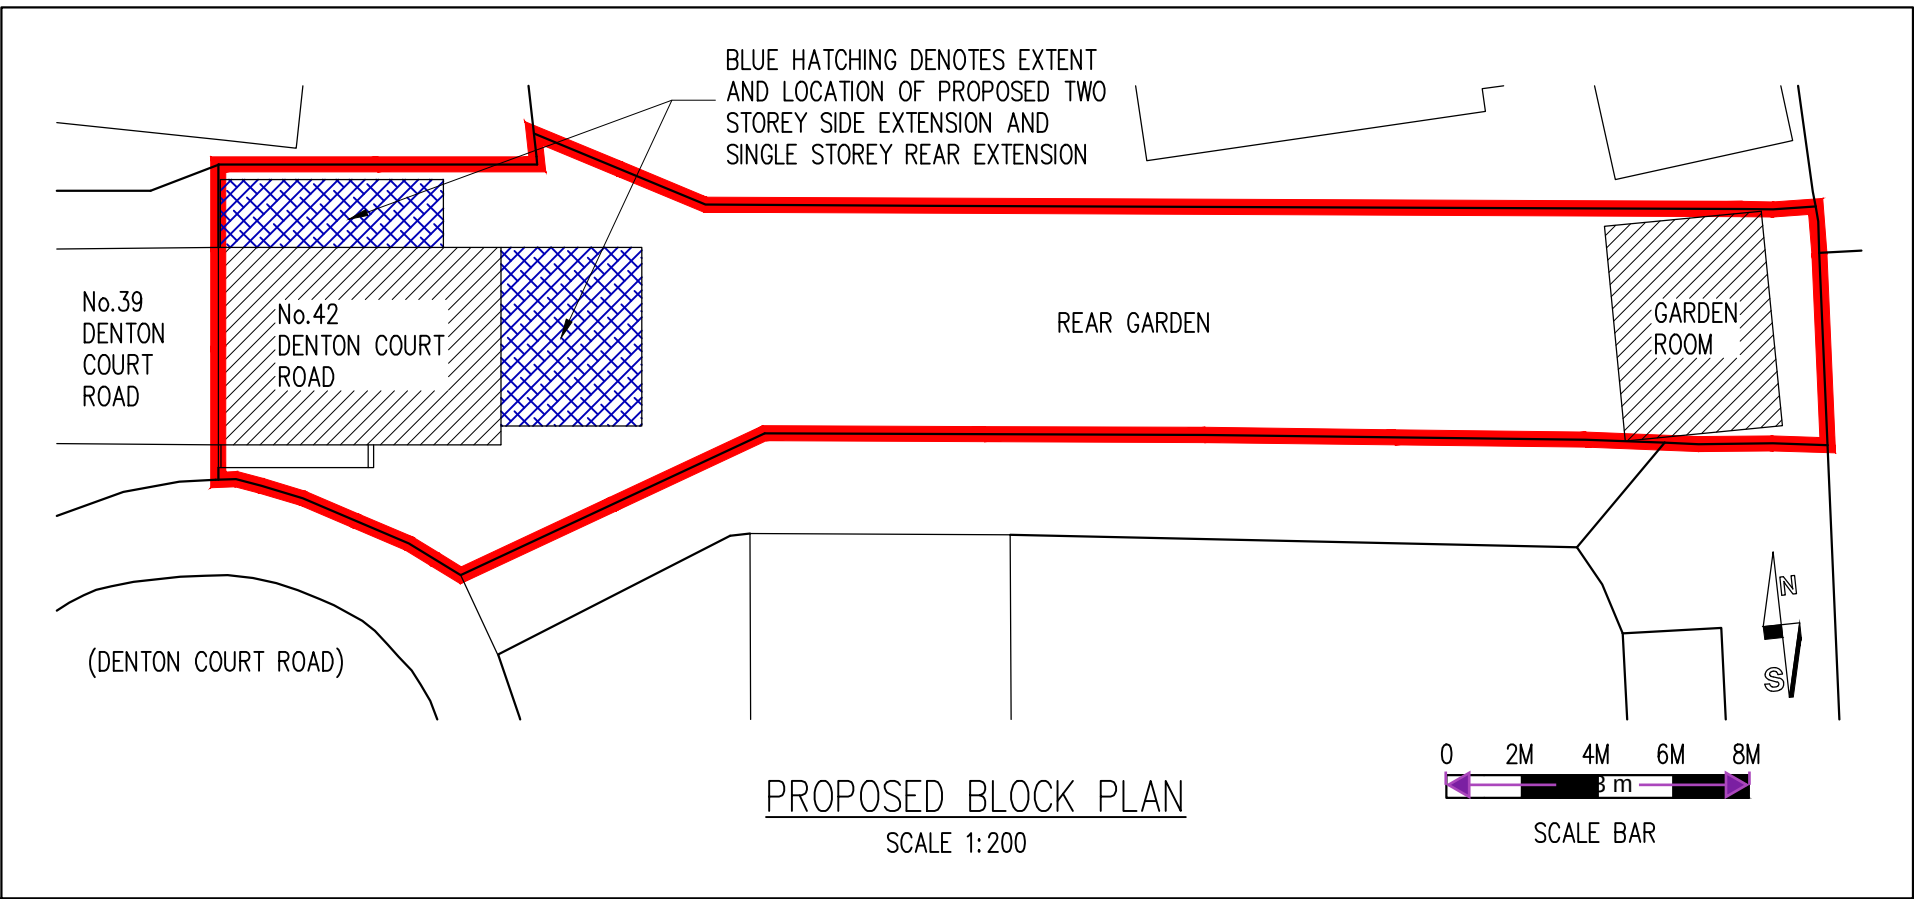


PROPOSED BLOCK PLAN
SCALE 1:200

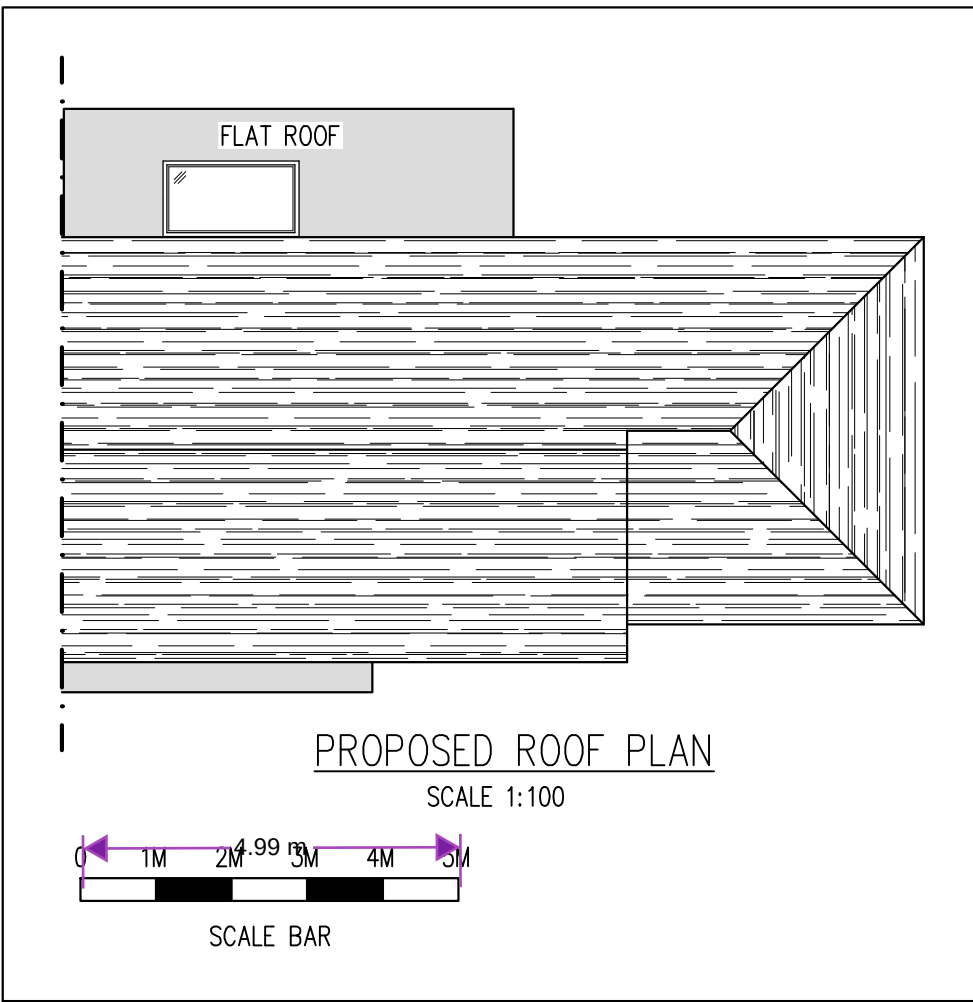


PROPOSED ROOF PLAN
SCALE 1:100

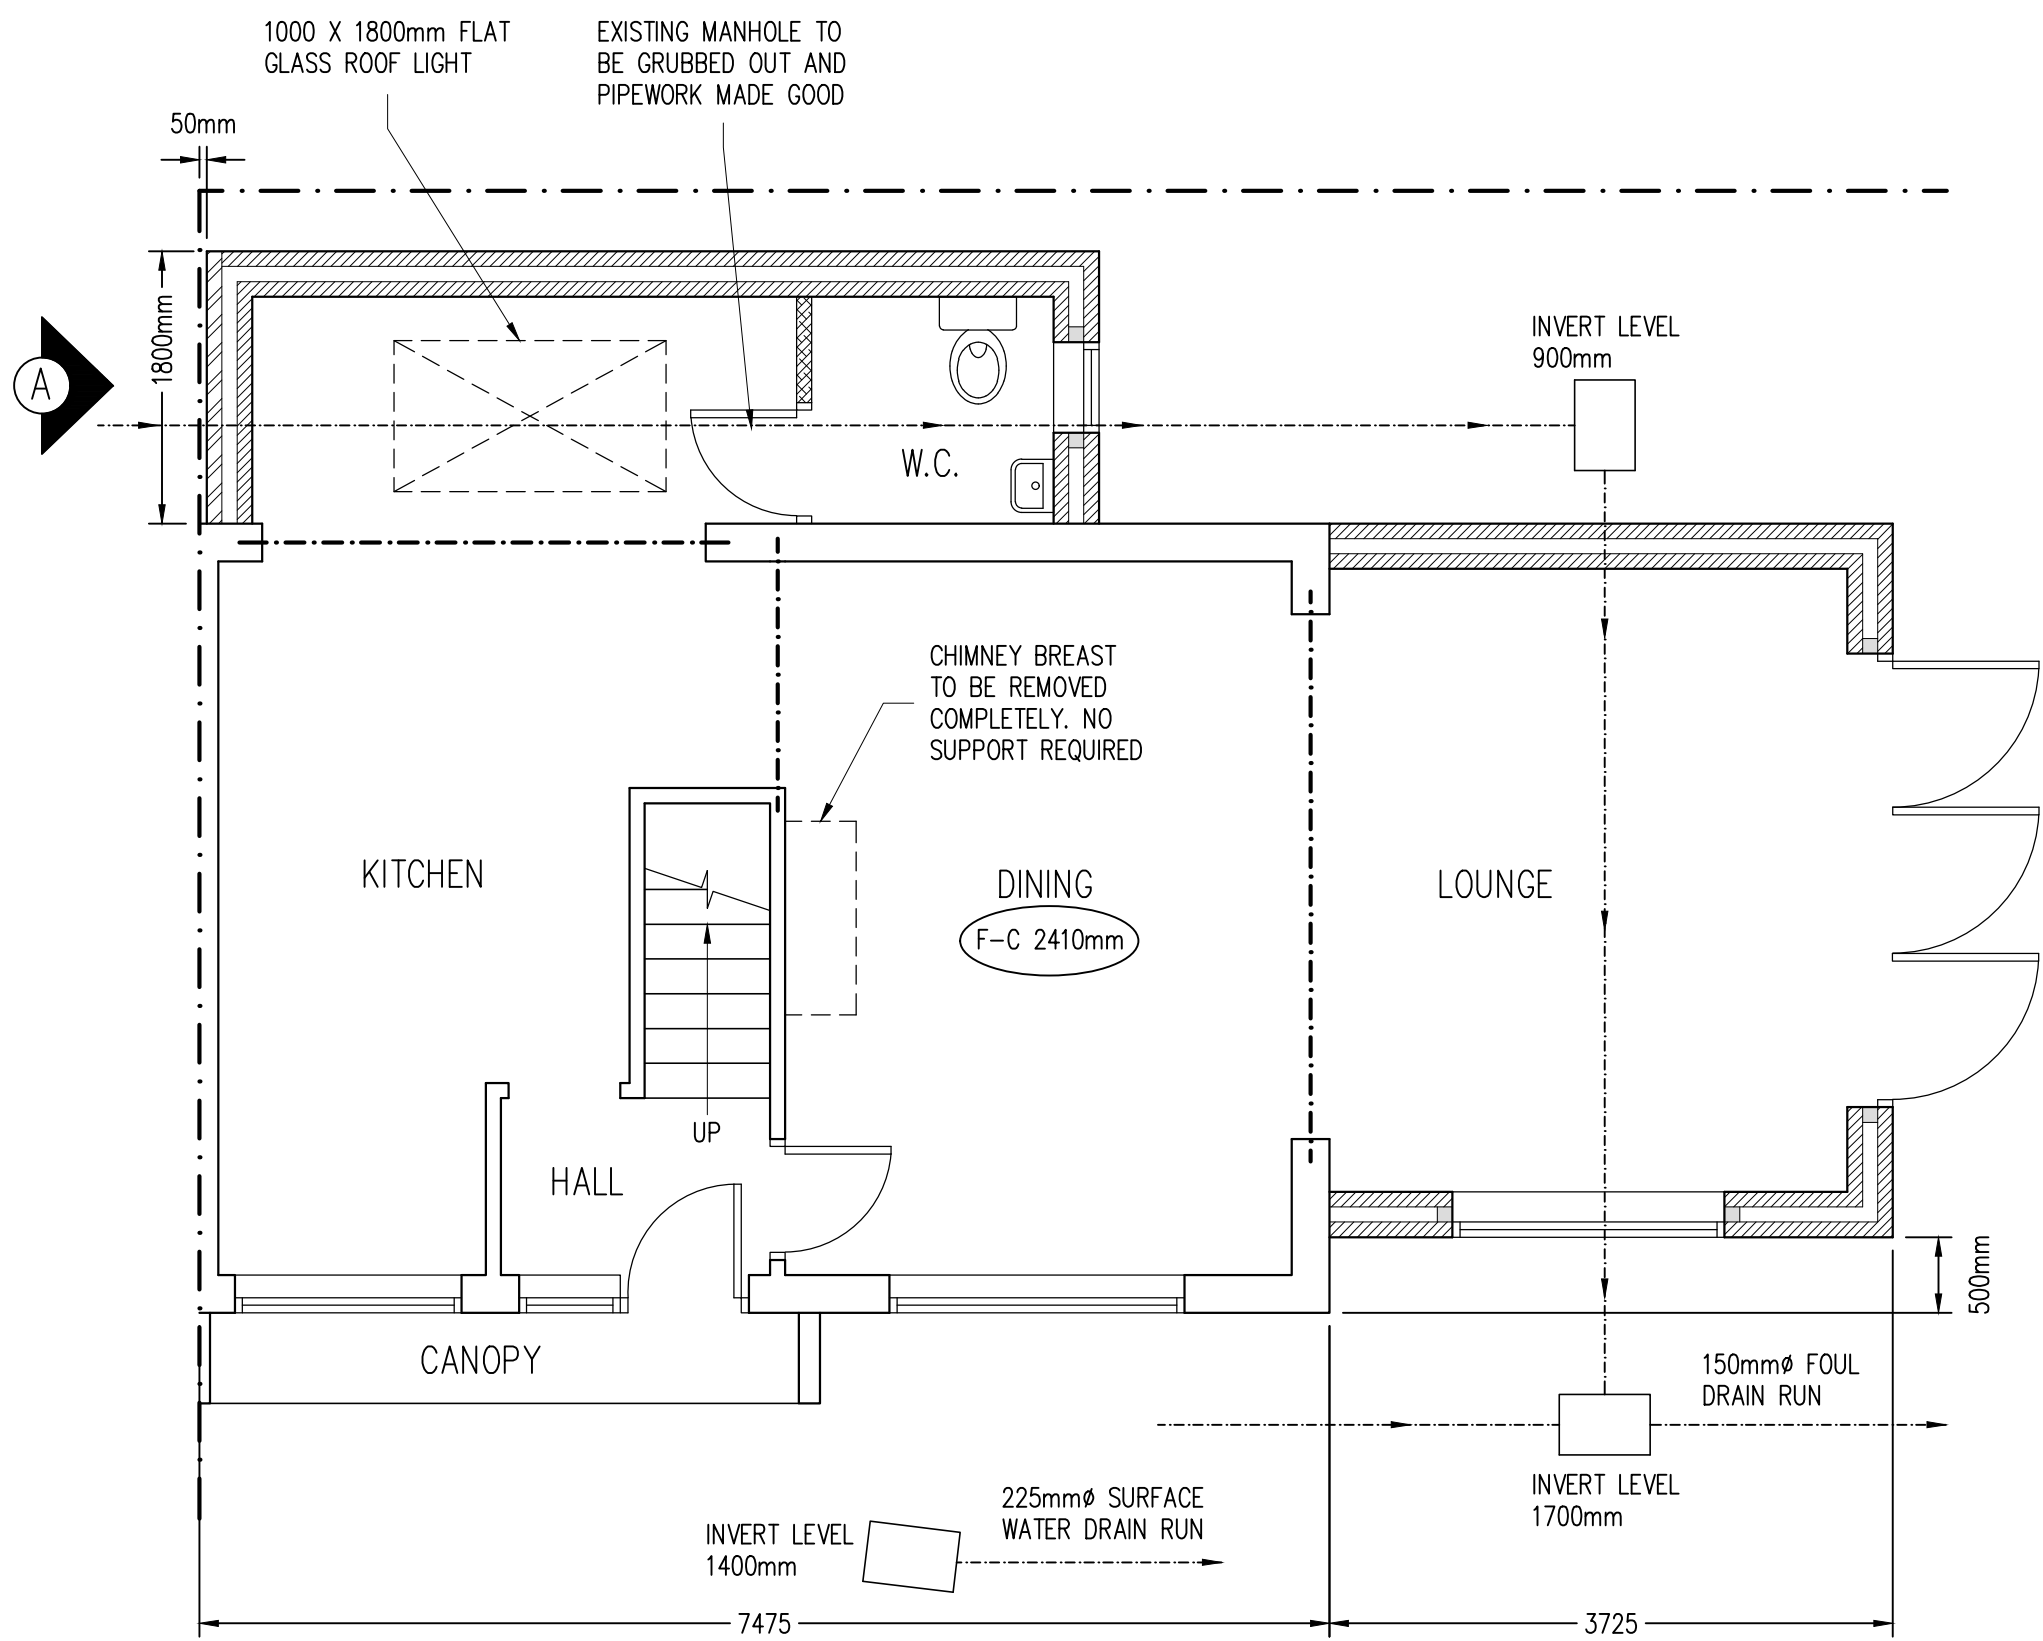

PROPOSED GROUND FLOOR PLAN
SCALE 1:50

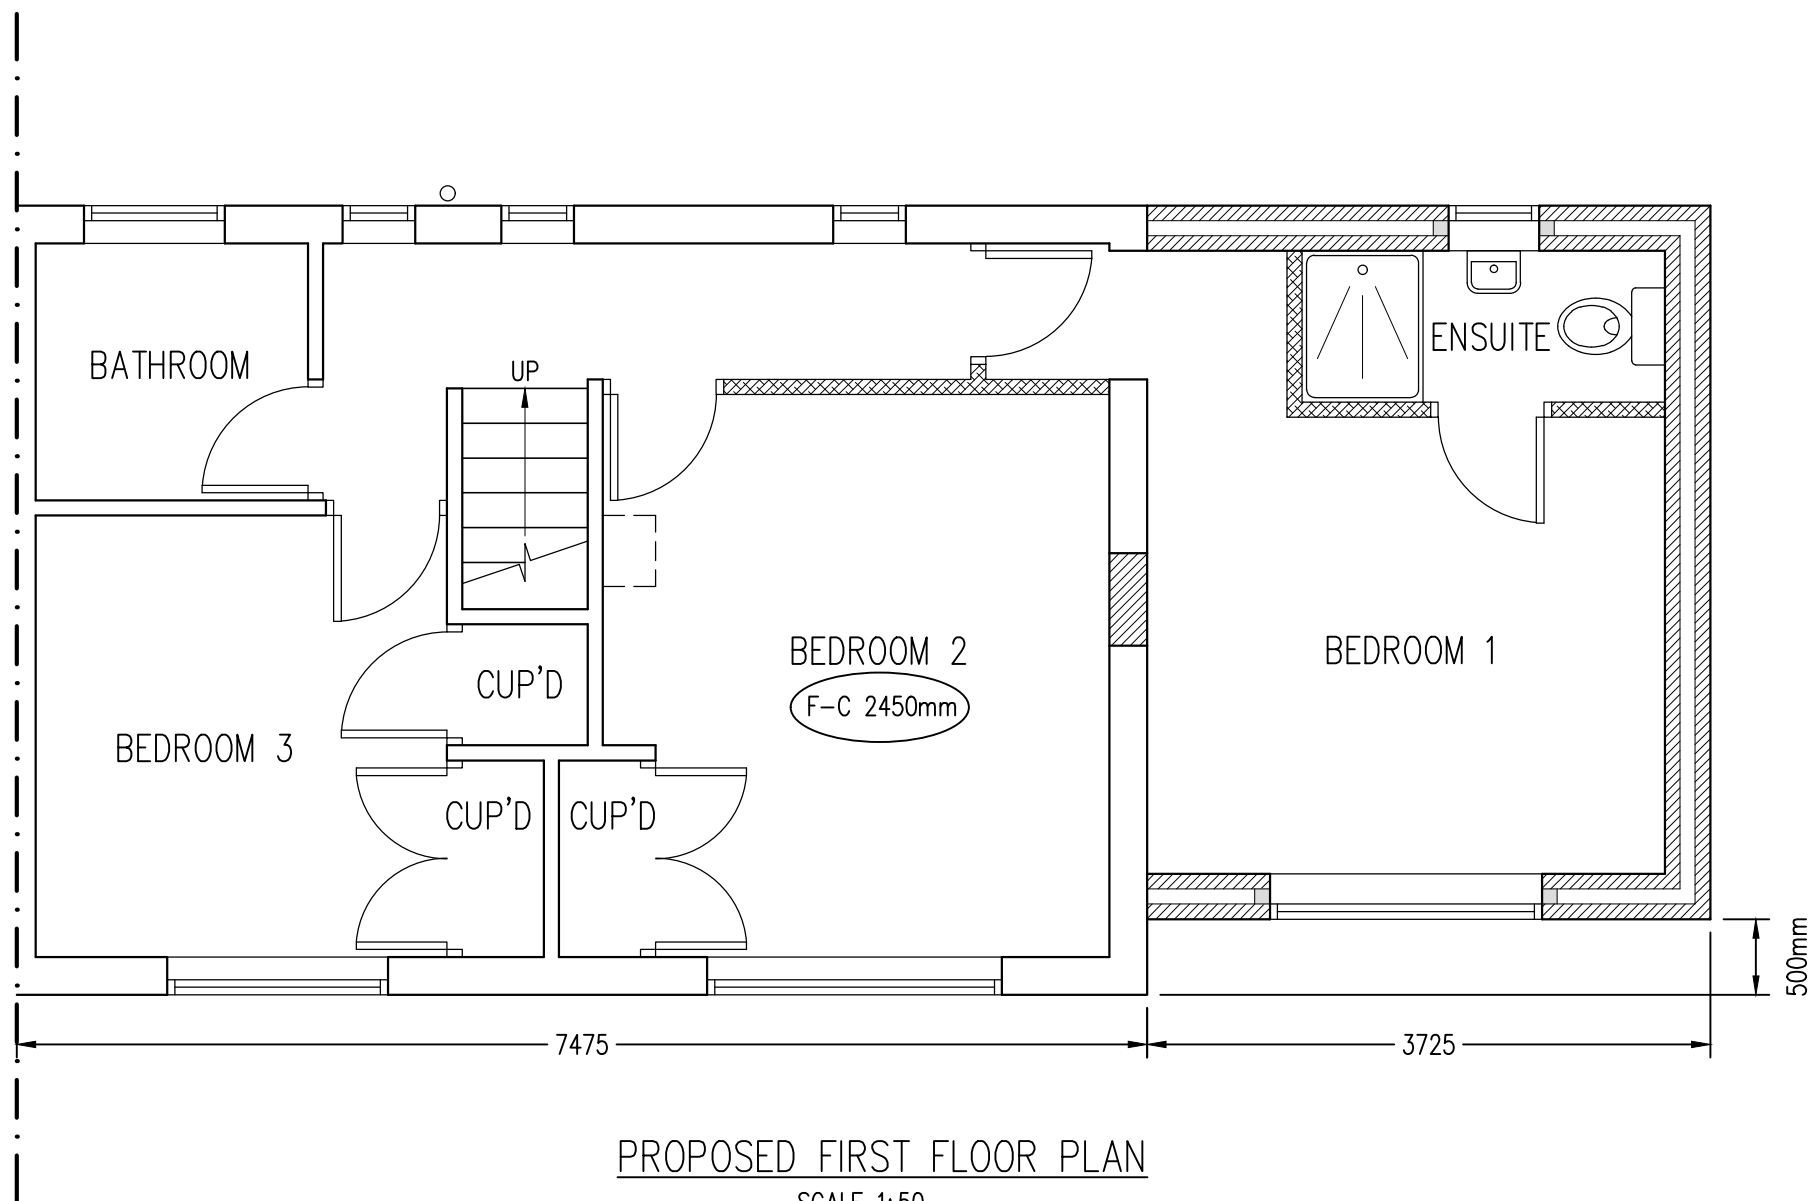

PROPOSED FIRST FLOOR PLAN
SCALE 1:50

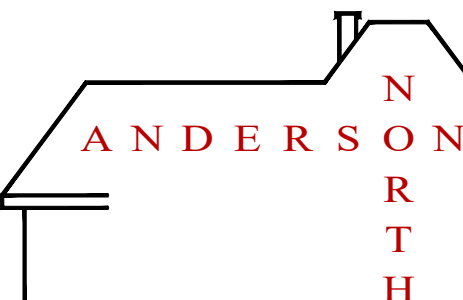B	06/03/25			CLIENT AMENDMENTS	
Rev	Date	By	Chkd	Revisions	
Client					
MR MICHAEL DE-WAAL					
Job Title					
TWO STOREY SIDE EXTENSION & SINGLE STOREY REAR EXTENSION AT 42 DENTON COURT ROAD GRAVESEND KENT DA12 2HS					
ARCHITECTURAL CONSULTANTS					
					
ANDERSON NORTH LIMITED					
Glen Lodge Priory Close, East Farleigh Kent ME15 0EY Tel: 01732 522 455 Mob: 07957 627 440					
Scale			Date		
AS SHOWN @ A1			25/02/25		
Drawing Title					
PROPOSED FLOOR PLANS AND ELEVATIONS					
Drawing No.				Rev.	
42-DENTON-COURT-ROAD-02				B	