




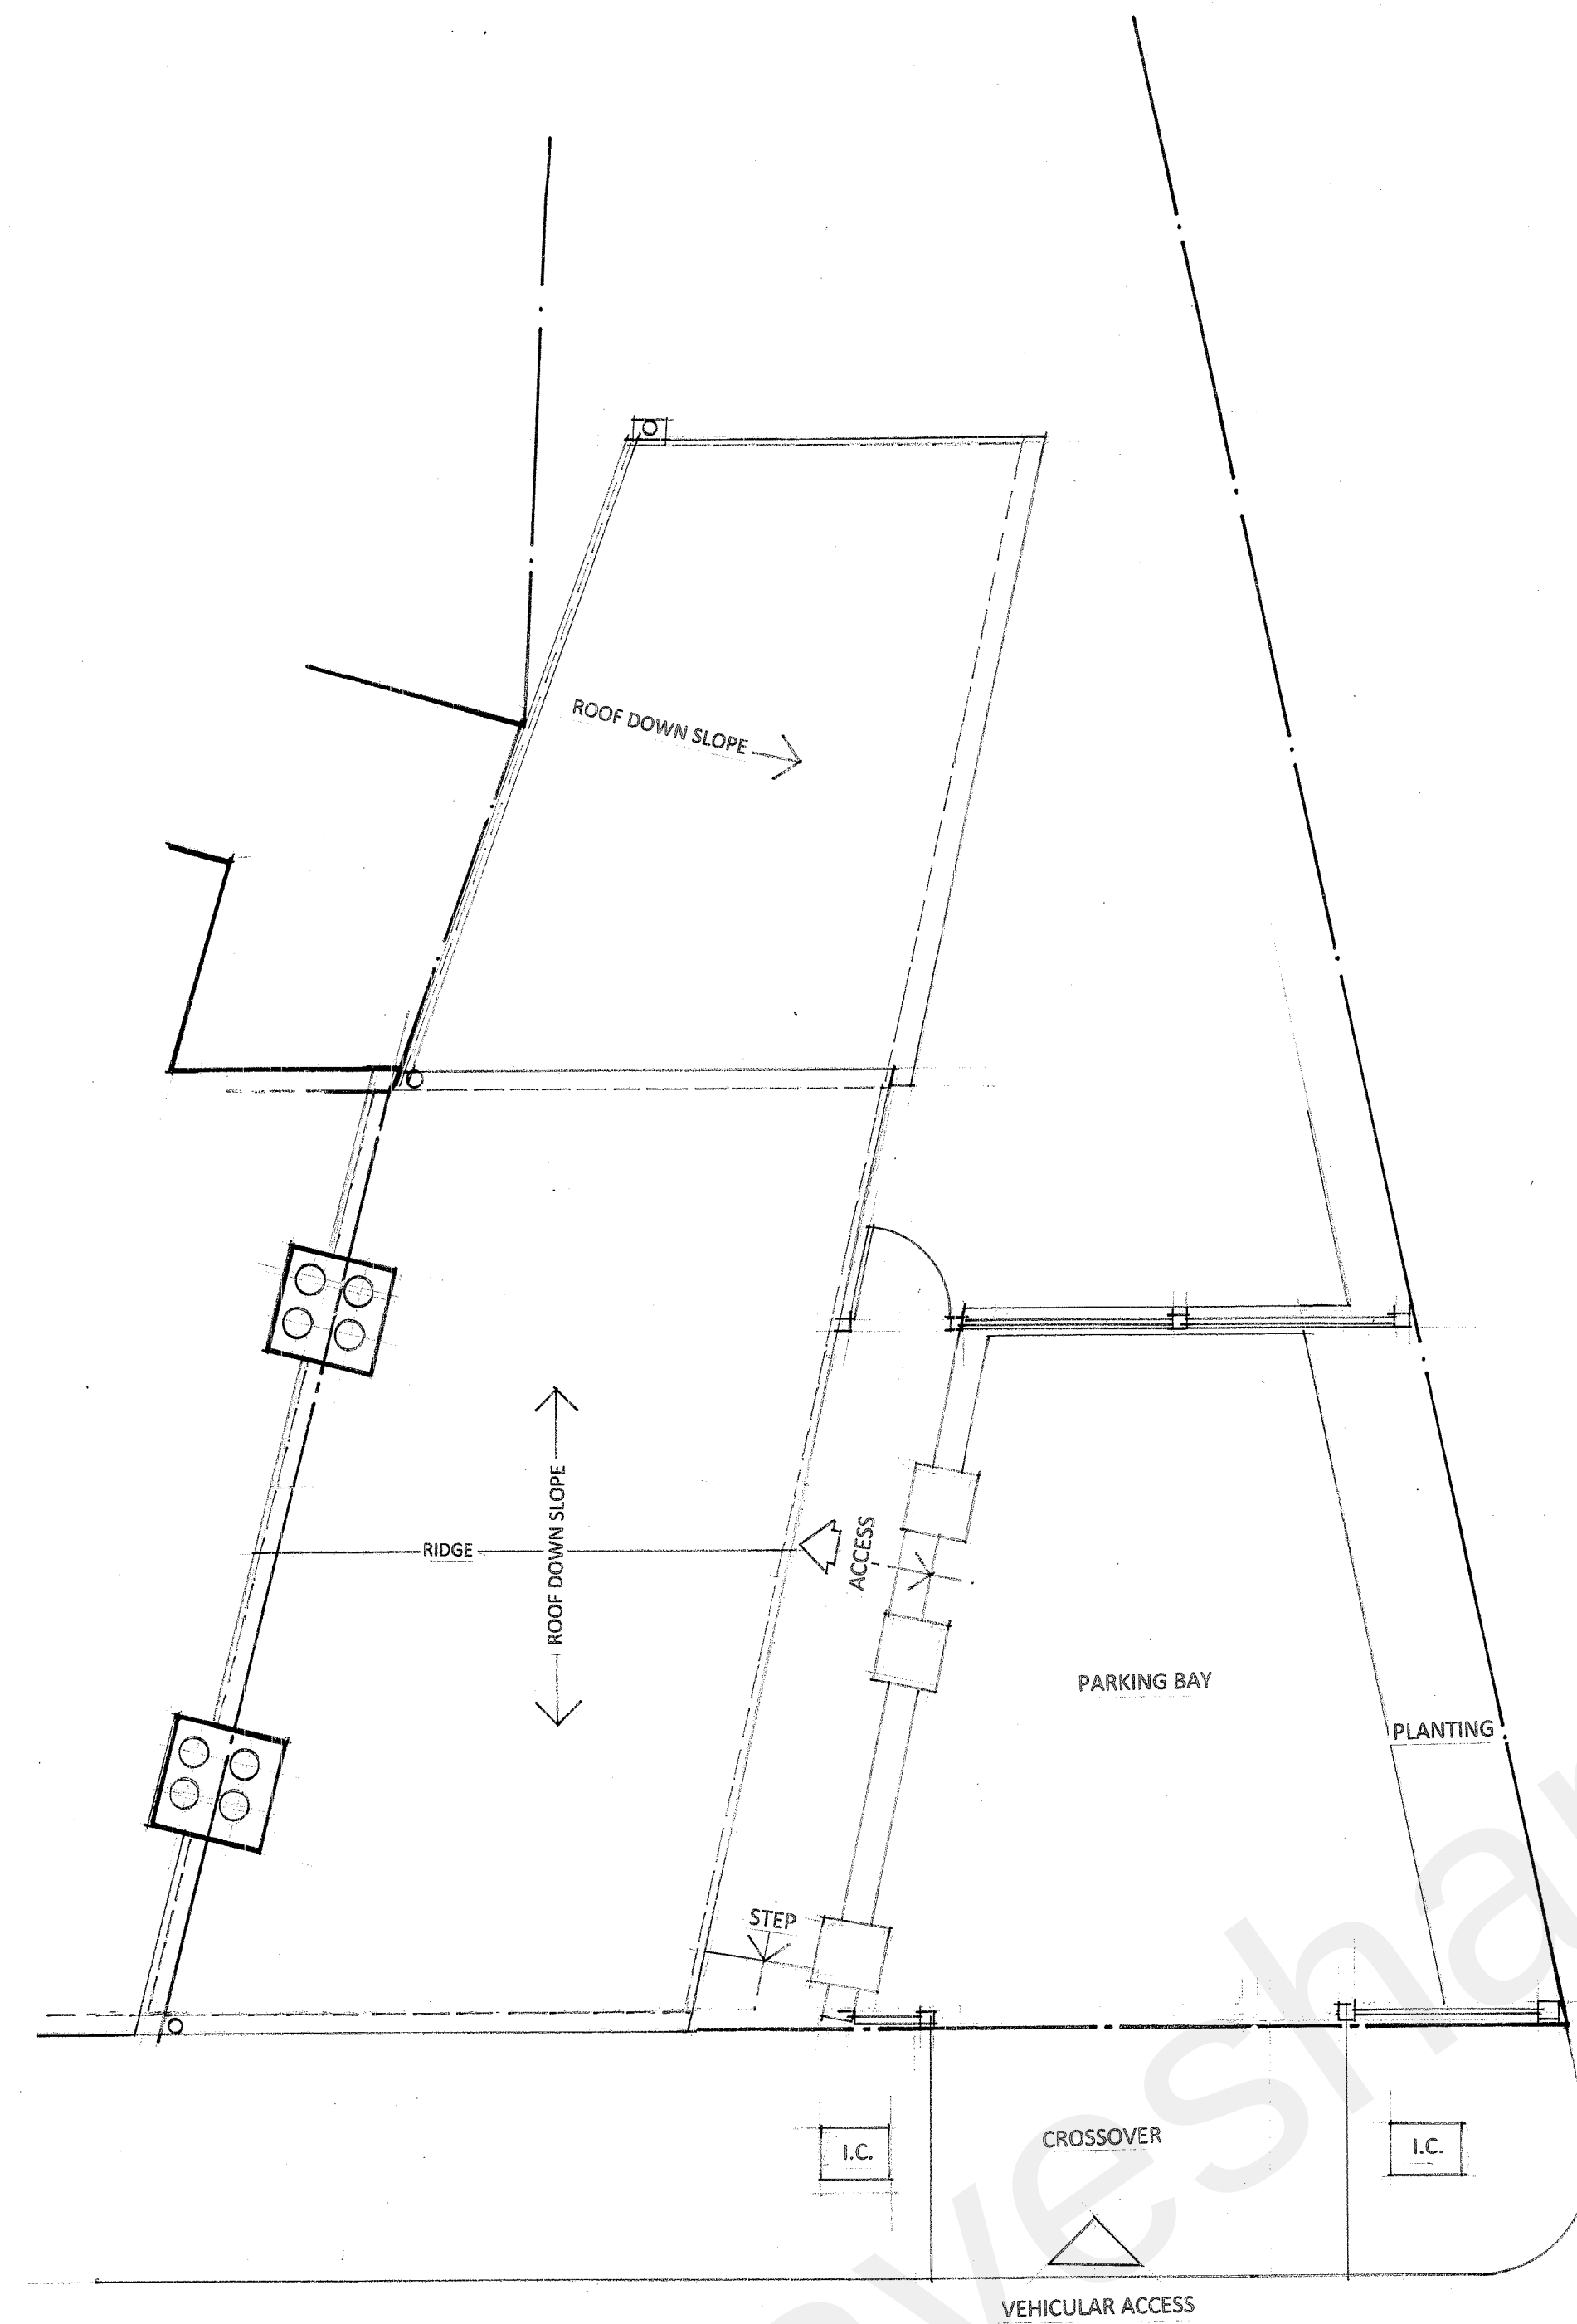

EXISTING ROOF PLAN

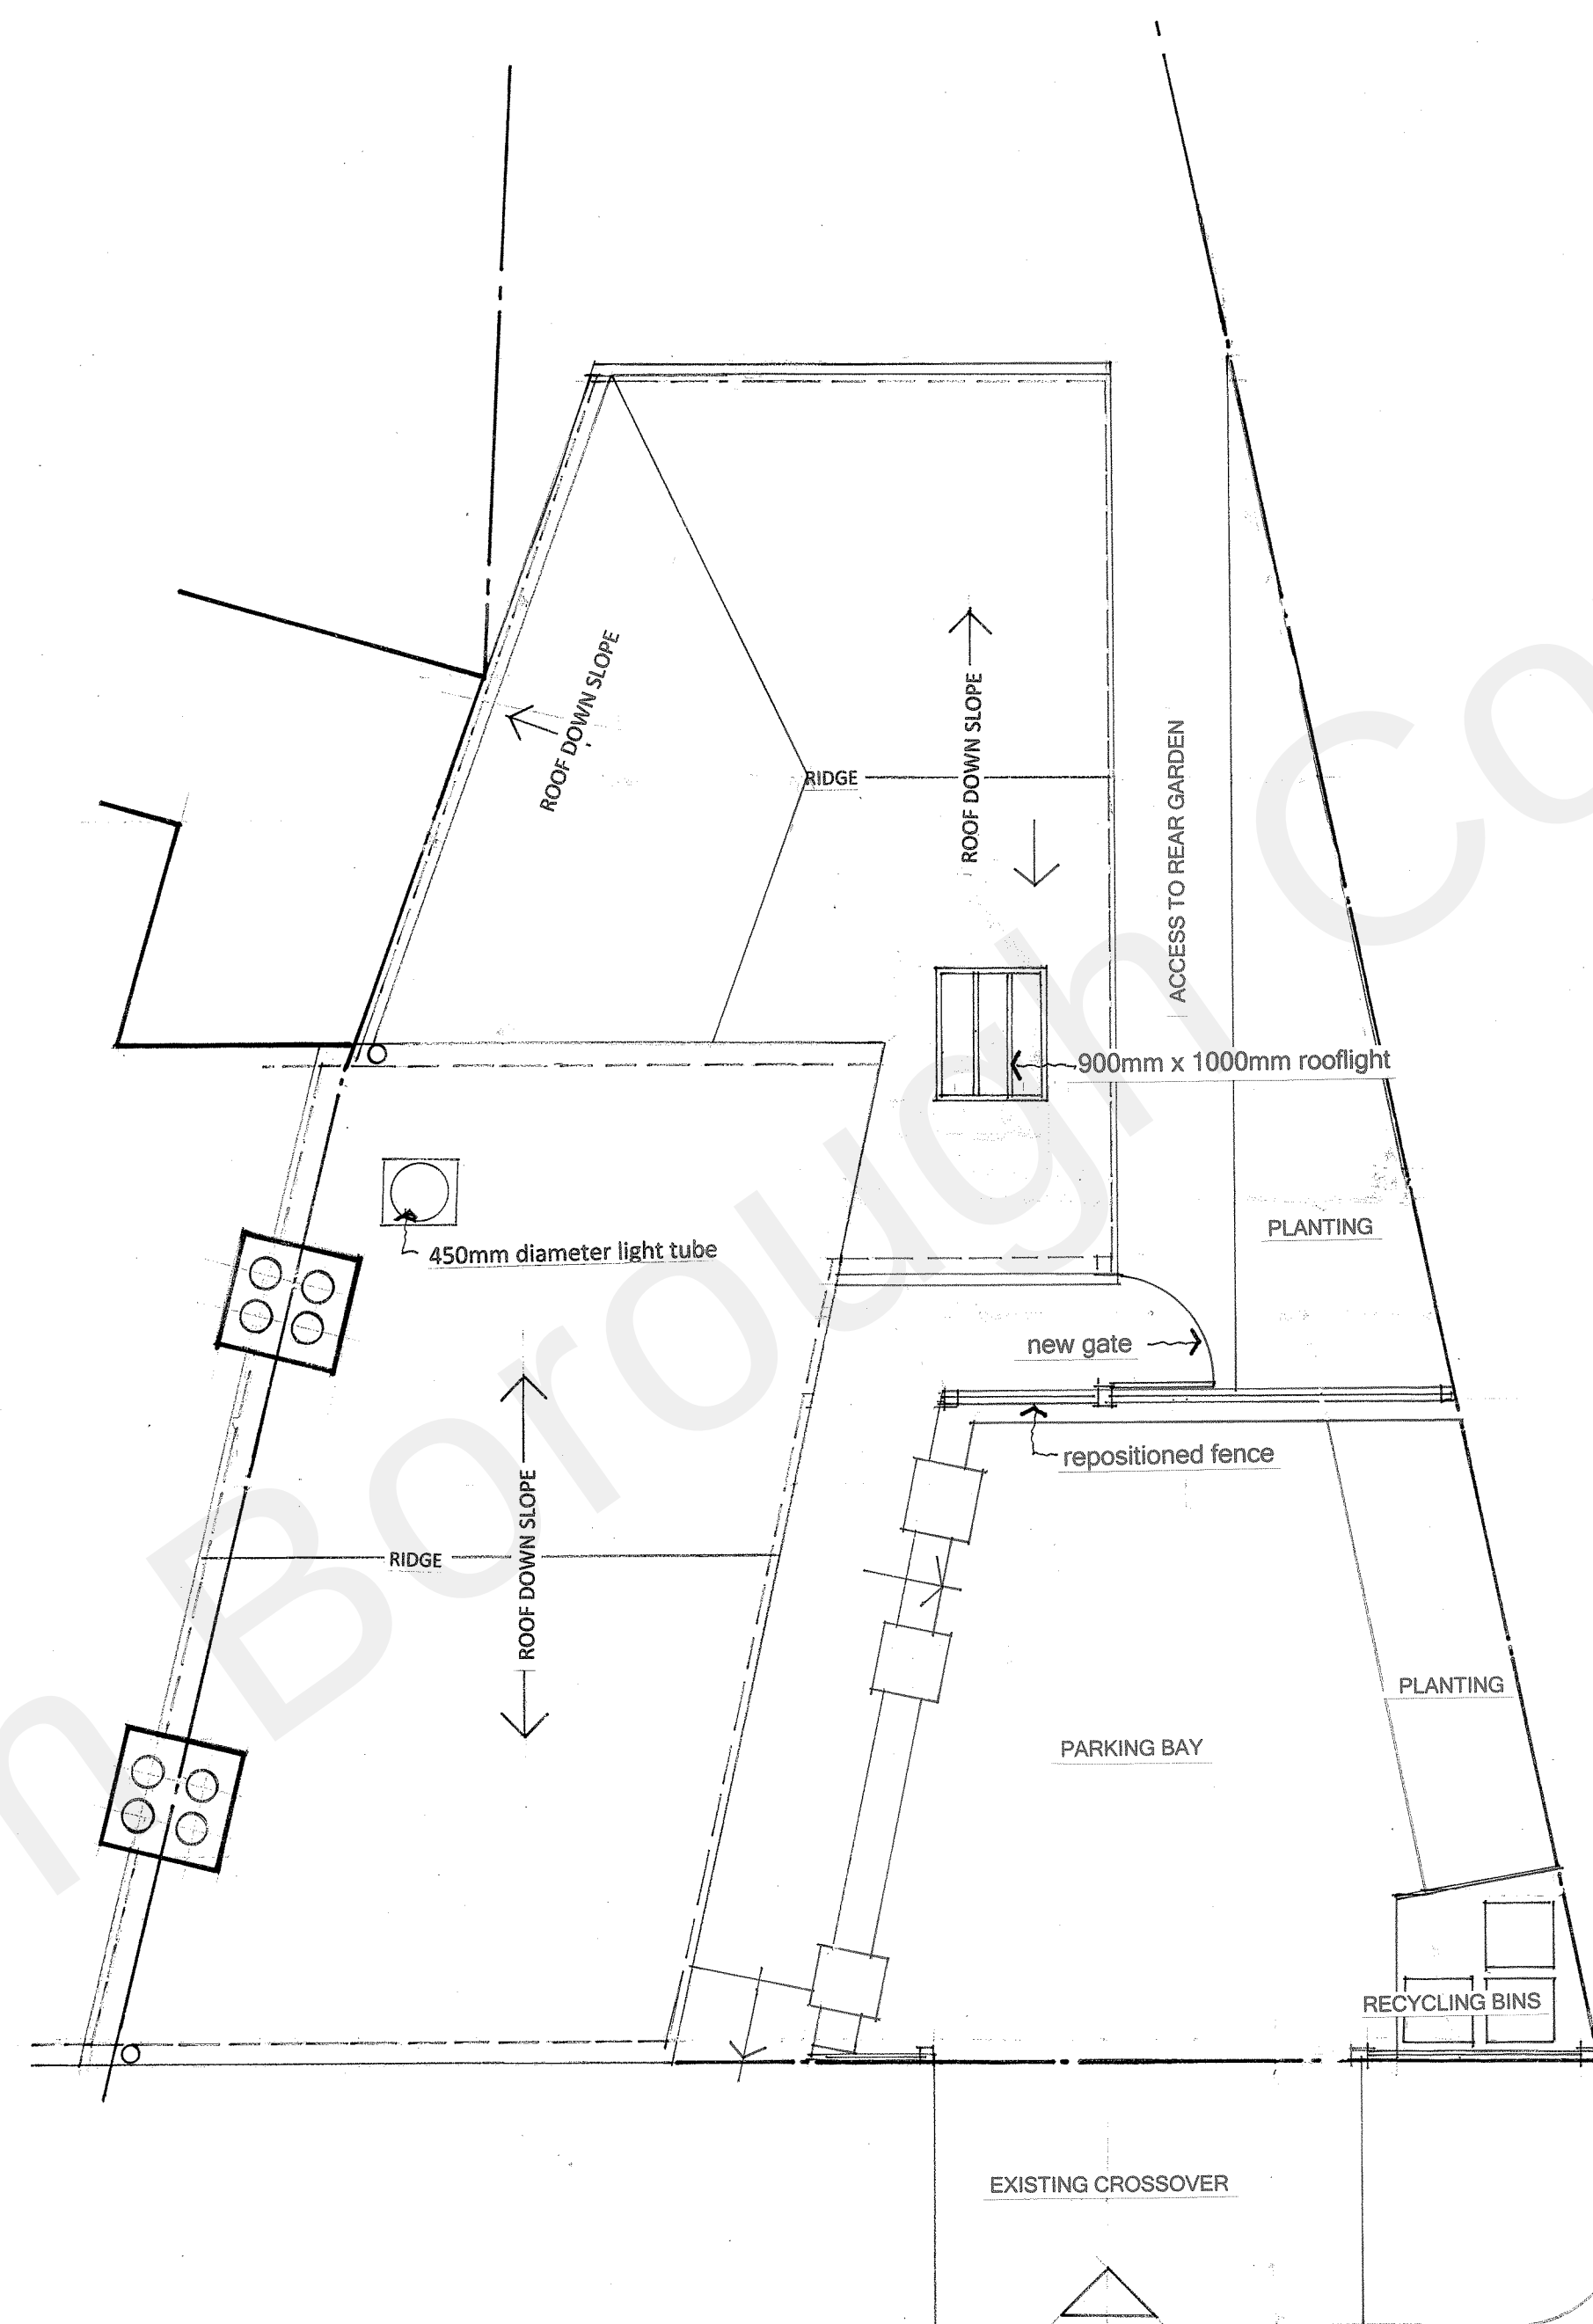

PROPOSED ROOF PLAN

 

IT IS THE RESPONSIBILITY OF THE CLIENT TO APPOINT A PRINCIPLE DESIGNER AND OR PRINCIPLE CONTRACTOR UNDER THE CONSTRUCTION DESIGN + MANAGEMENT REGULATIONS 2015

AXIS

AXIS ARCHITECTURAL
21B CRAYFORD HIGH STREET
CRAYFORD, KENT DA1 4HH
tel: 01322 524748
email: axisarchitectural@hotmail.co.uk

Address
53 SOUTH HILL ROAD
GRAVESEND
KENT DA12 1JX

Drawing Title
PROPOSED ALTERATIONS AND EXTENSIONS

Job Title
PROPOSED TWO STOREY SIDE/REAR EXTENSION + FIRST FLOOR REAR EXTENSION TOGETHER WITH INTERNAL ALTERATIONS

drawn by
MJD
Job No
DEC 2021
scale
1.50 @ A1
Drawing No
VL / 202