





SIDE ELEVATION (WEST)




FRONT ELEVATION (NORTH)

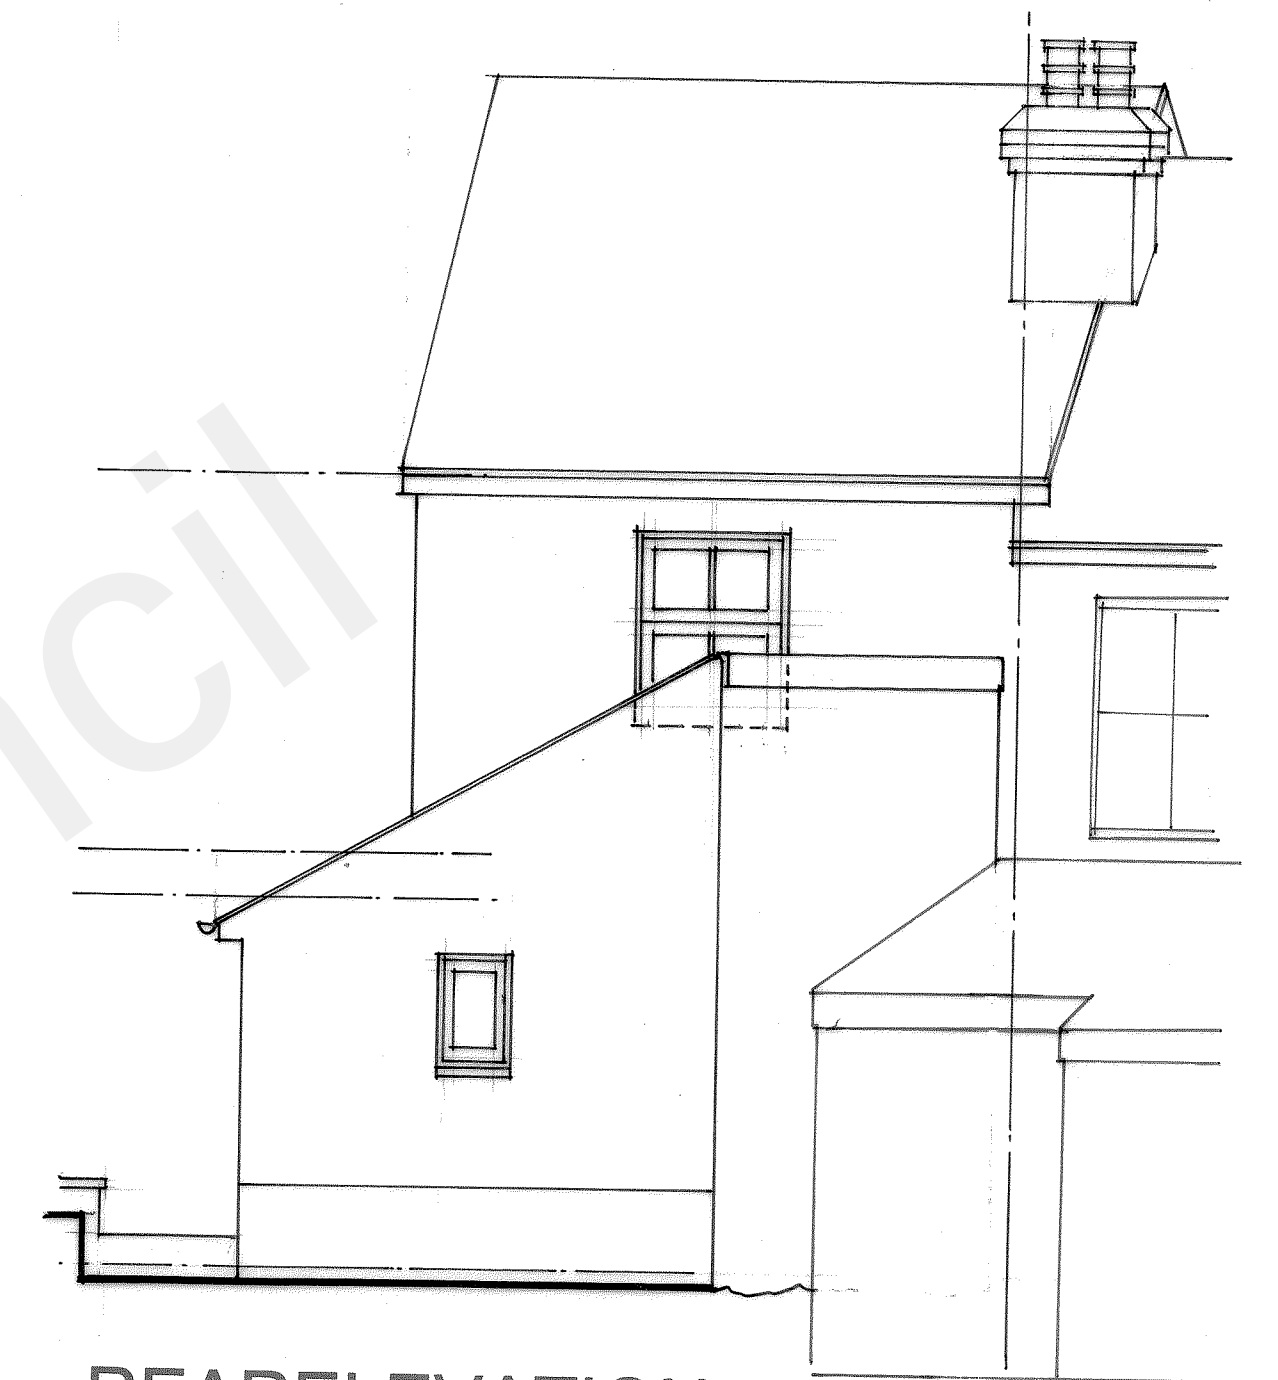


REAR ELEVATION (SOUTH)

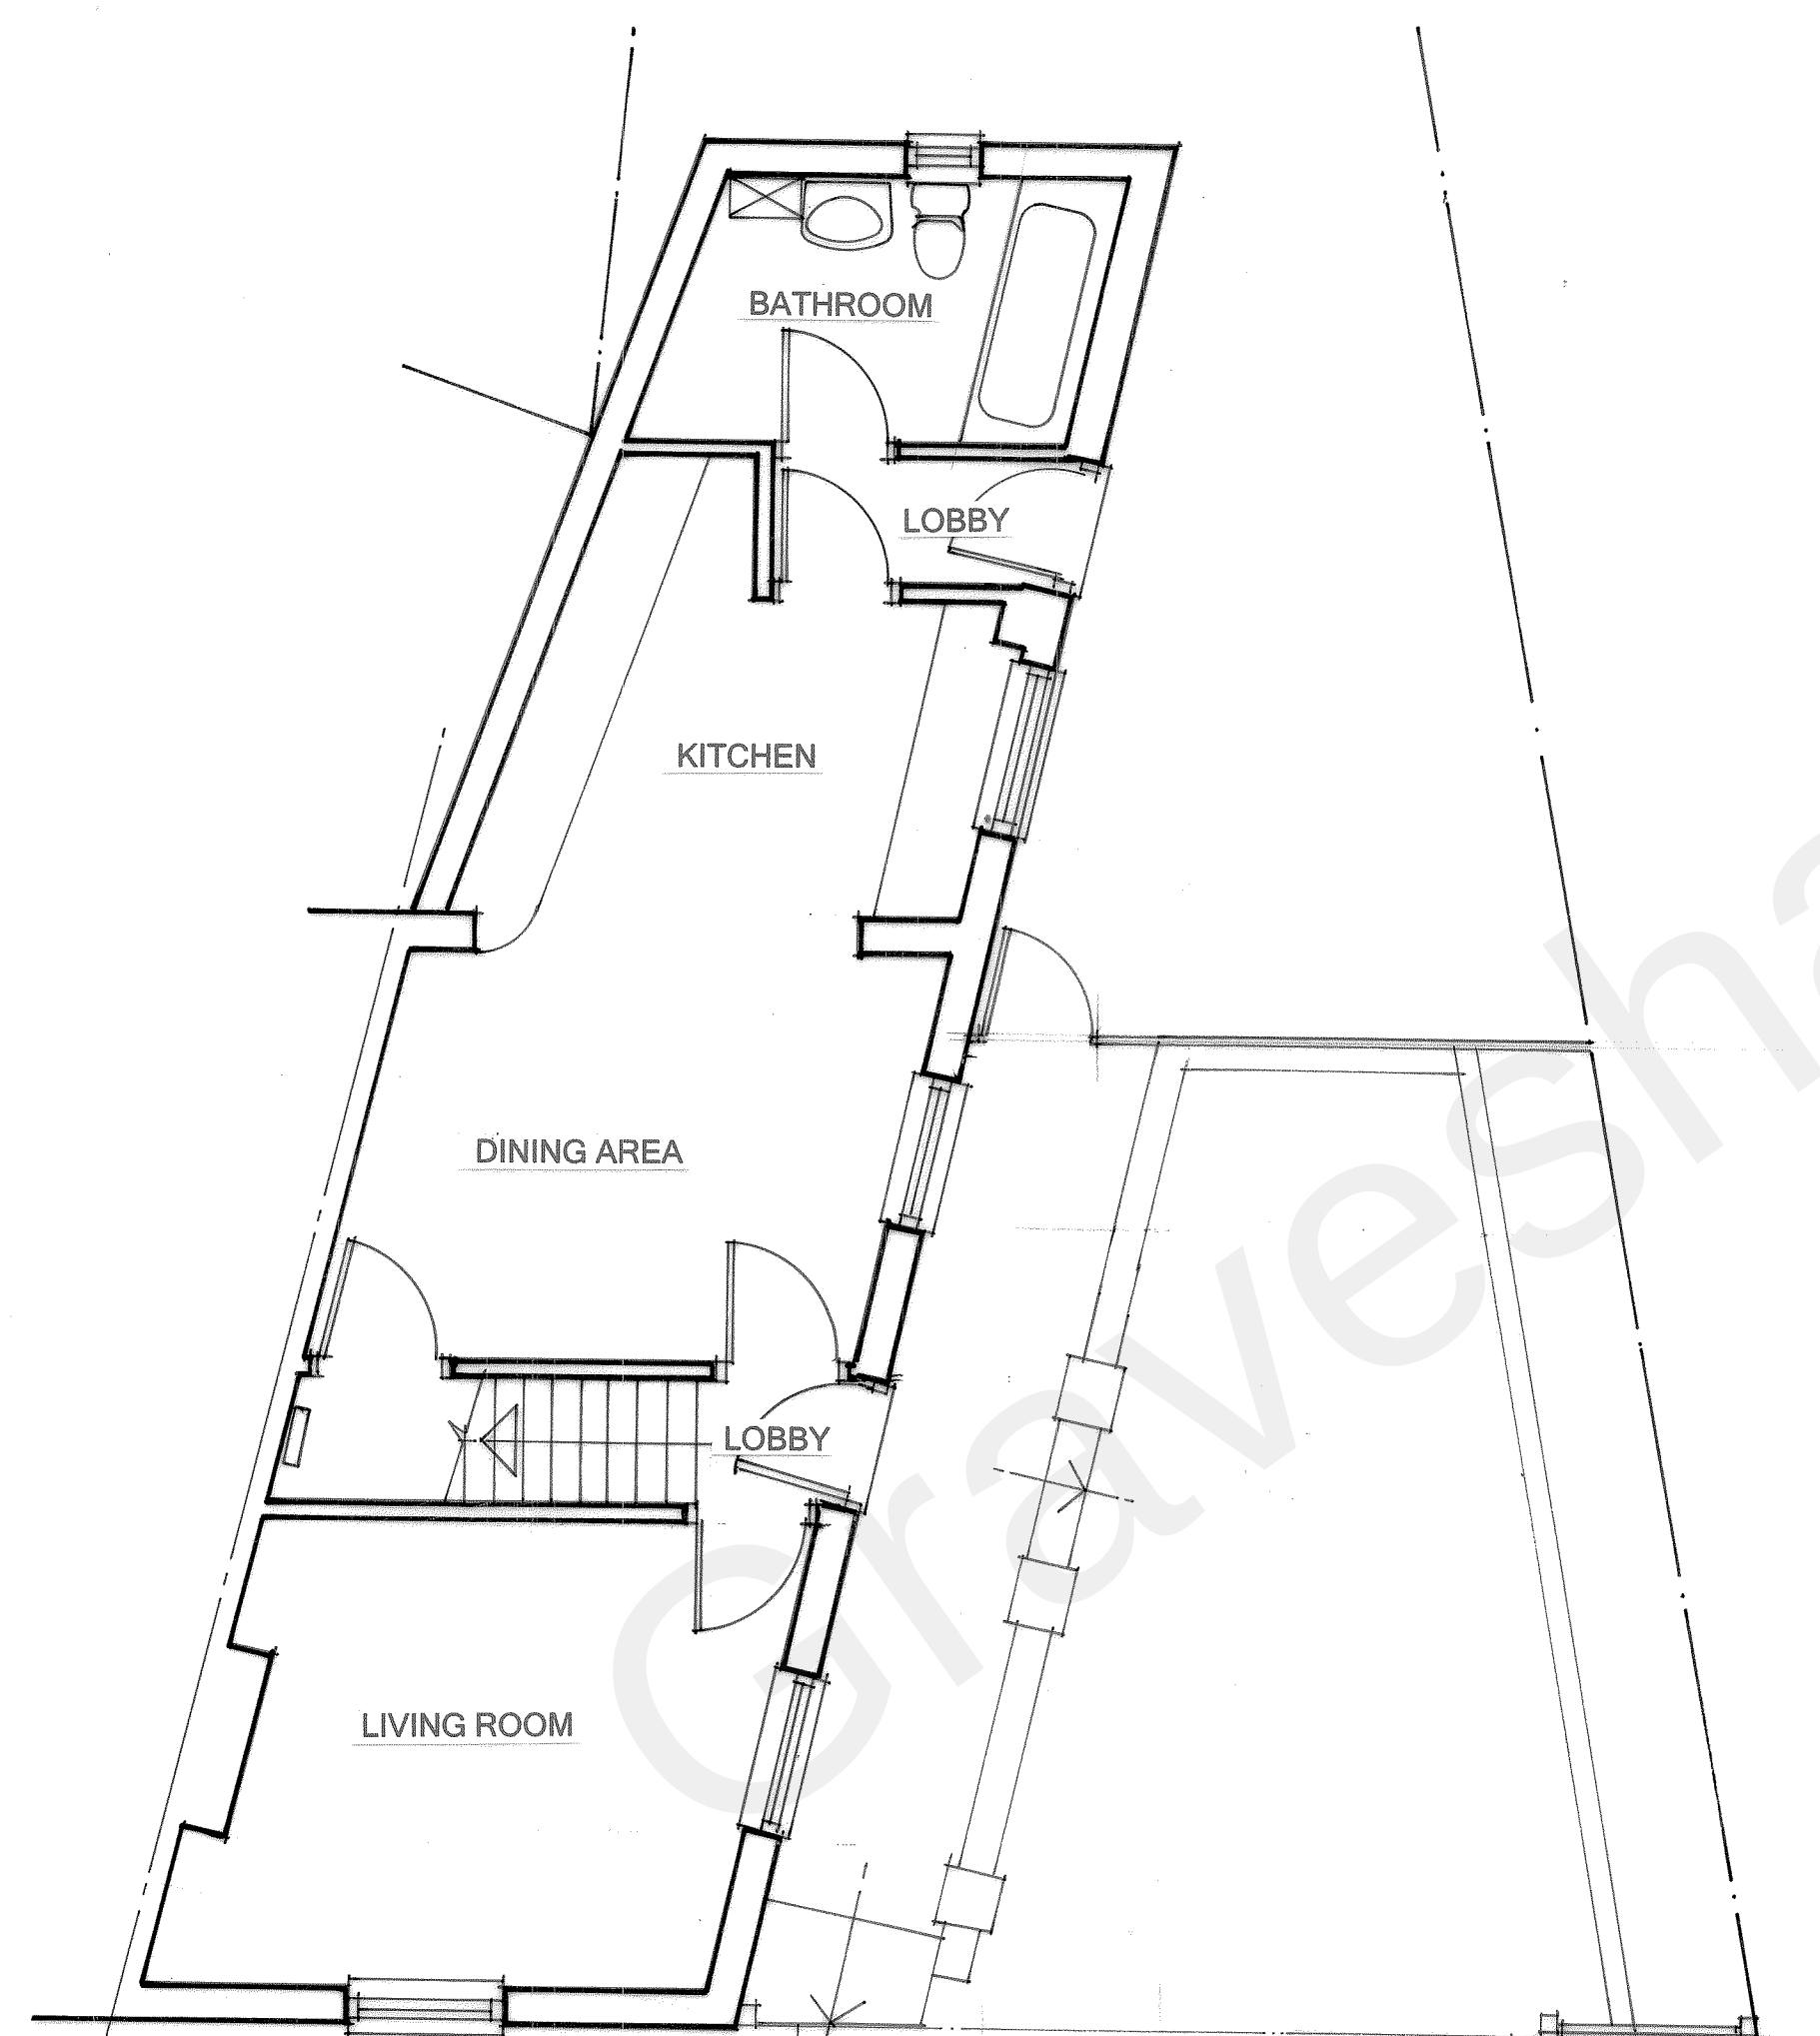

GROUND FLOOR PLAN

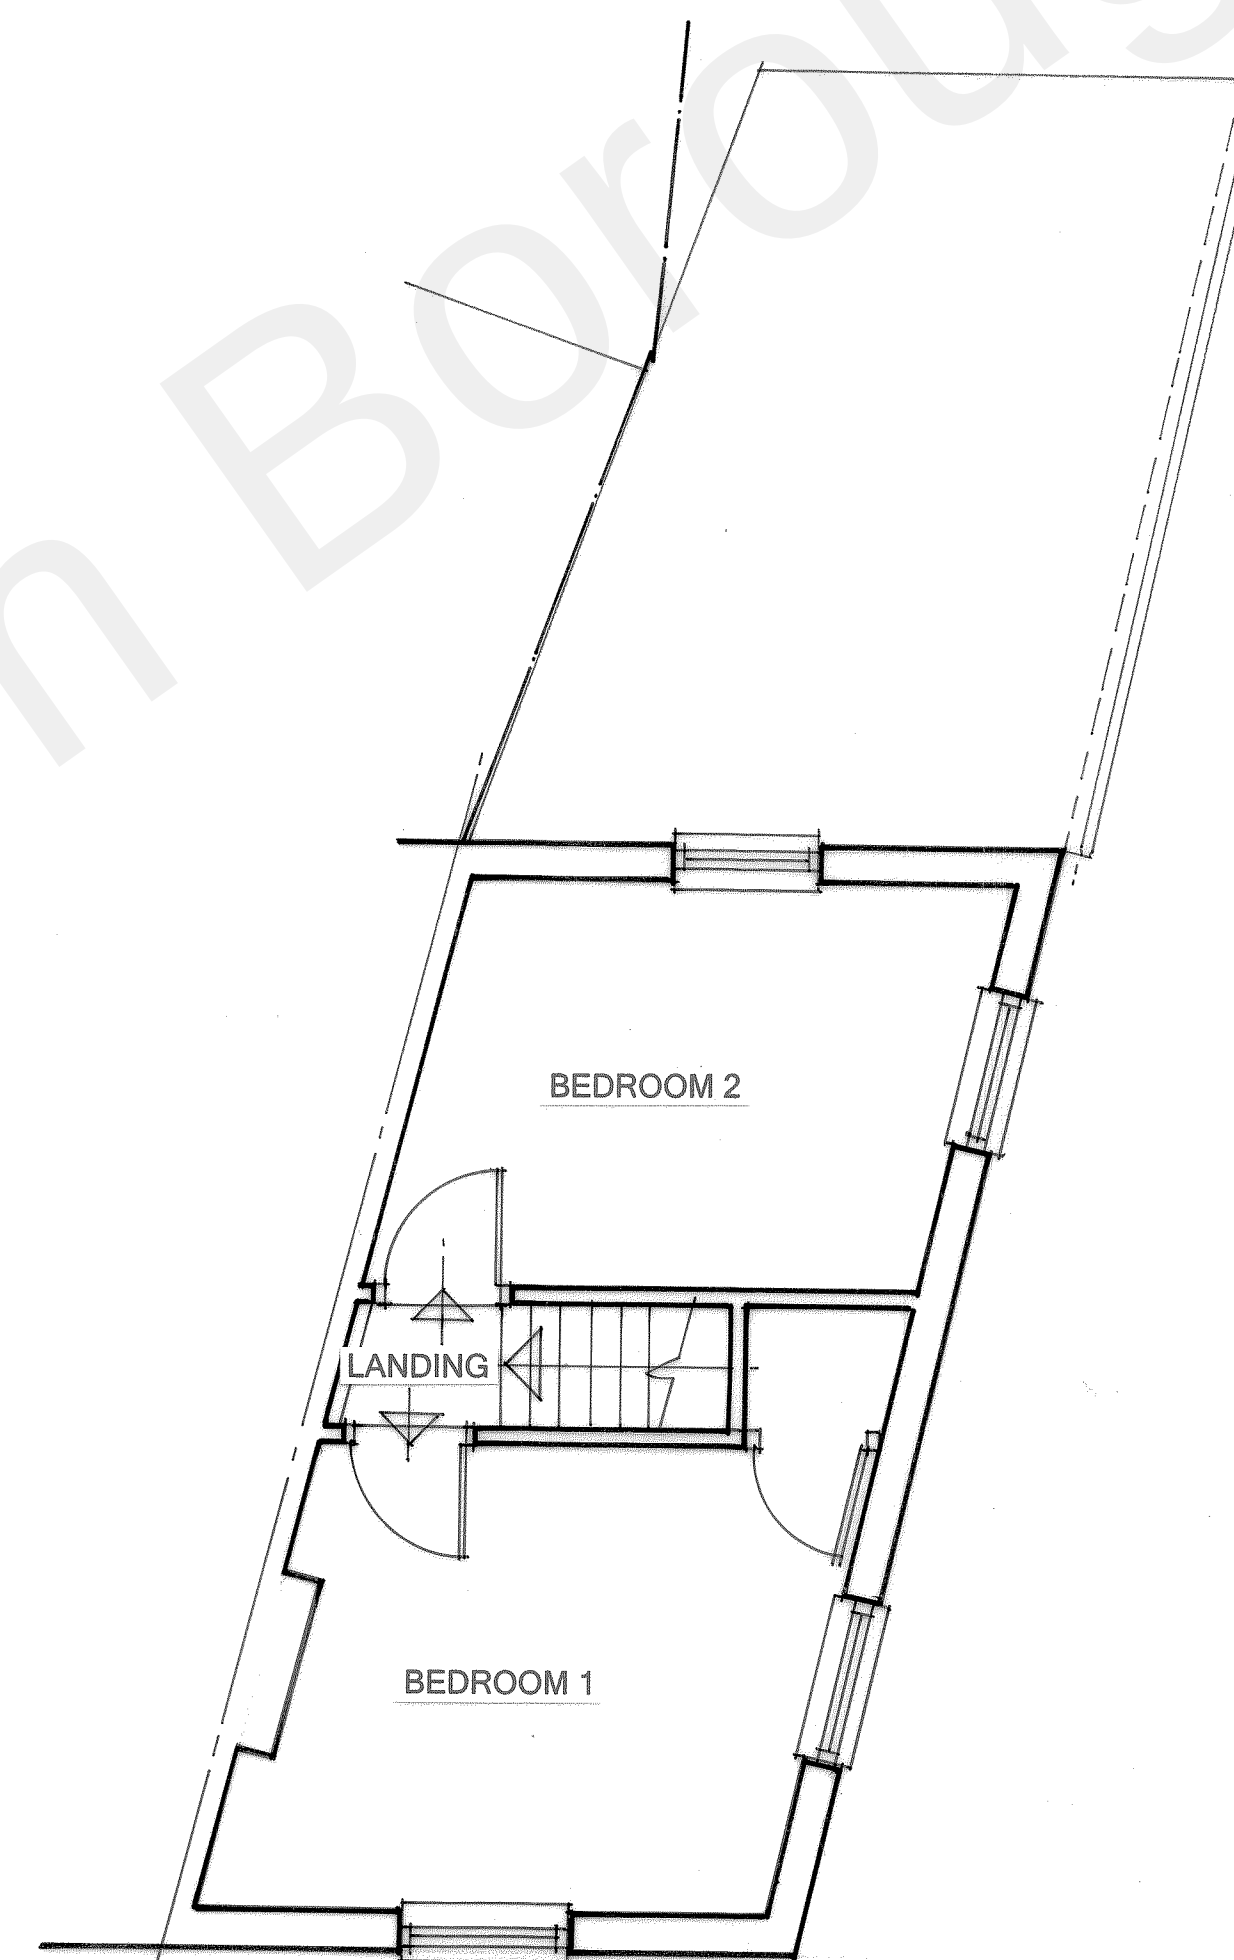

FIRST FLOOR PLAN

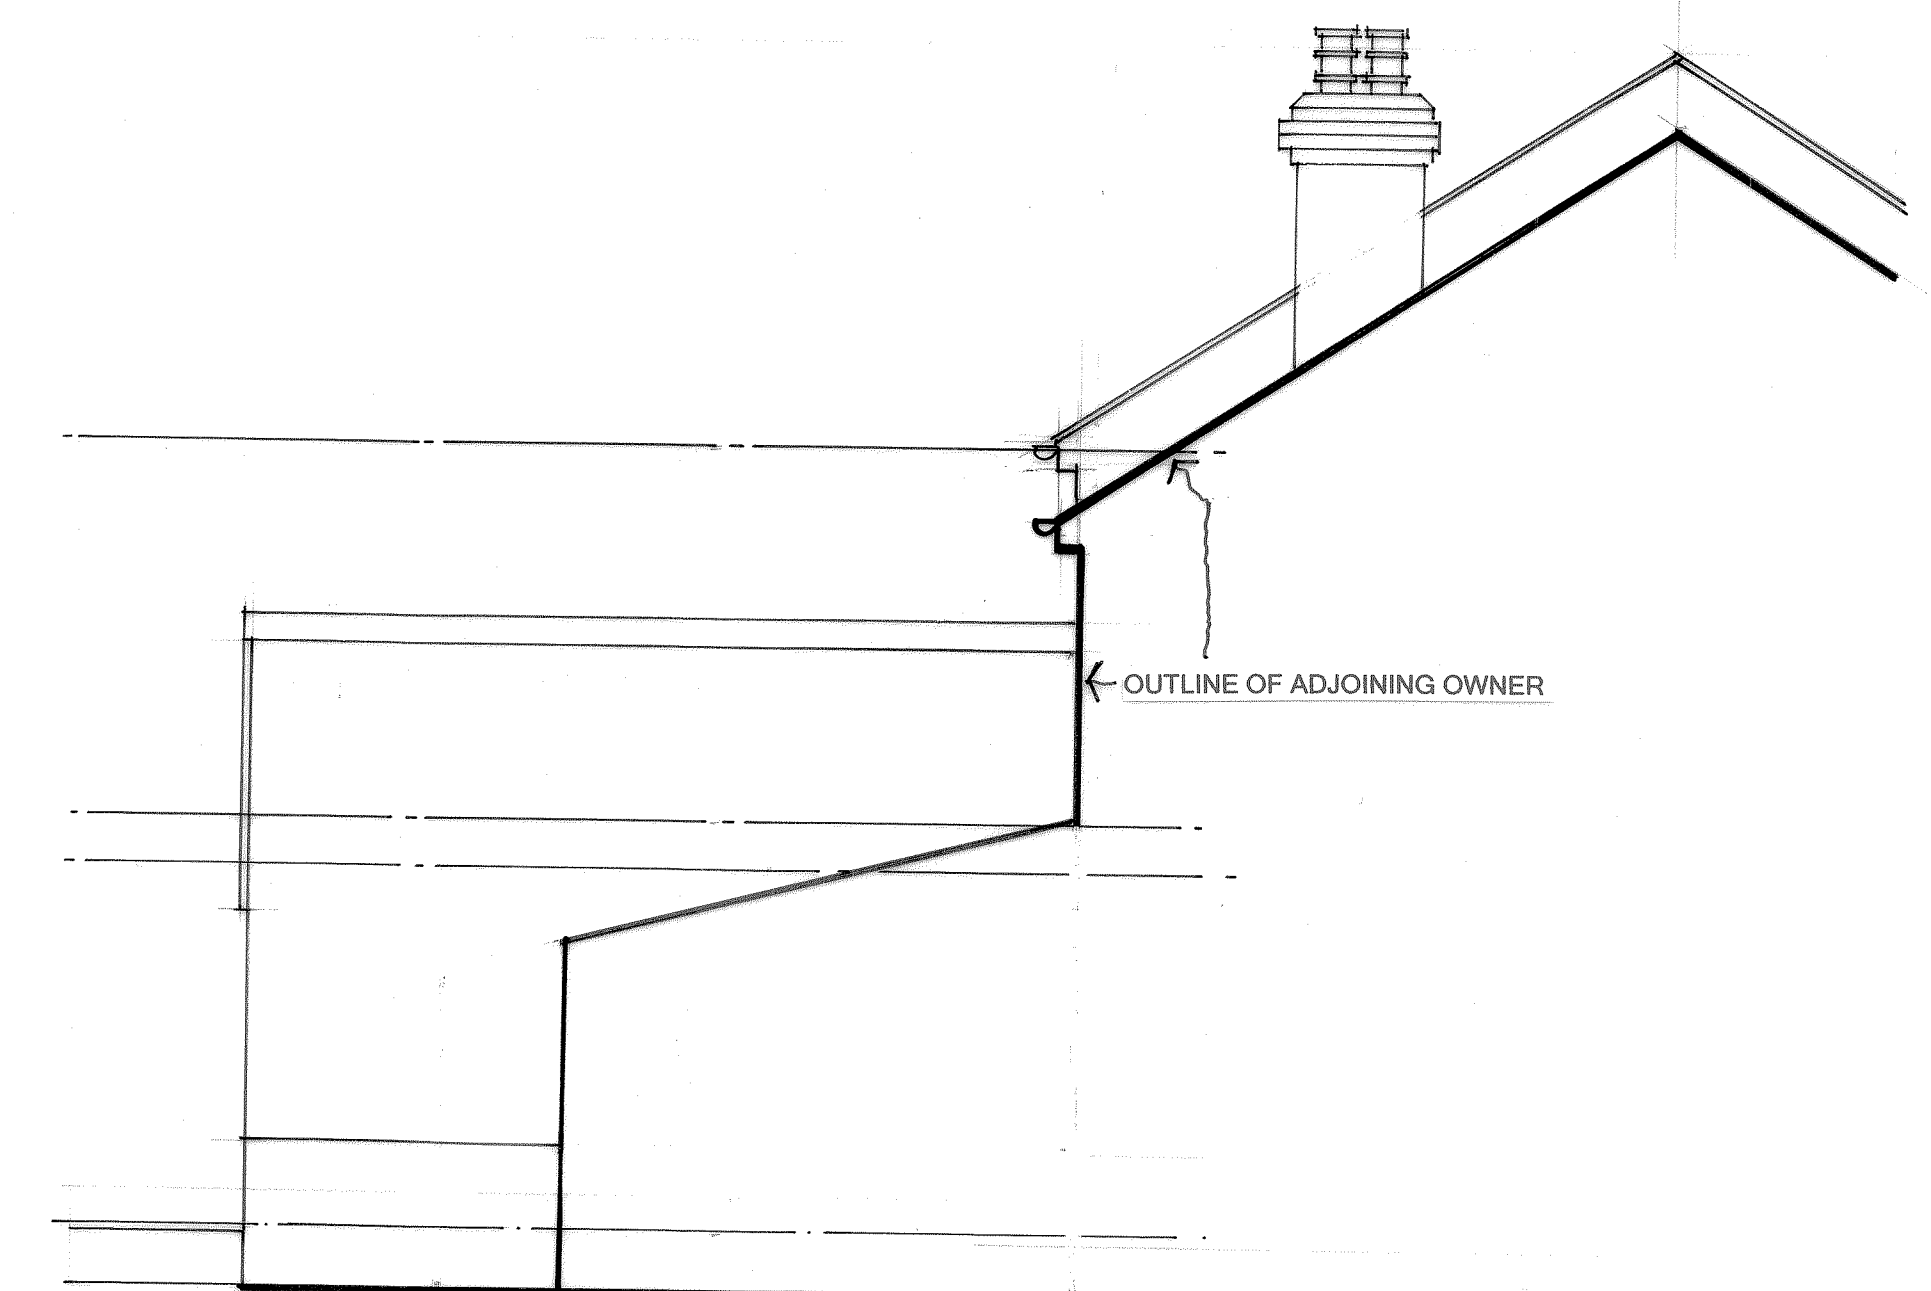

SIDE ELEVATION (EAST)

IT IS THE RESPONSIBILITY OF THE CLIENT TO APPOINT A PRINCIPLE DESIGNER AND OR PRINCIPLE CONTRACTOR UNDER THE CONSTRUCTION DESIGN + MANAGEMENT REGULATIONS 2015

AXIS

AXIS ARCHITECTURAL
21B CRAYFORD HIGH STREET
CRAYFORD, KENT DA1 4HH
tel: 01322 524748
email: axisarchitectural@hotmail.co.uk

Address
53 SOUTH HILL ROAD
GRAVESEND
KENT DA12 1JX

Drawing Title
EXISTING PREMISES

Job Title
**PROPOSED TWO STOREY SIDE/REAR
EXTENSION + FIRST FLOOR REAR
EXTENSION TOGETHER WITH INTERNAL
ALTERATIONS**

drawn by
MJD
Job No
VL/ 101/A
date
OCTOBER 2021
scale
1.50 @ A1

