



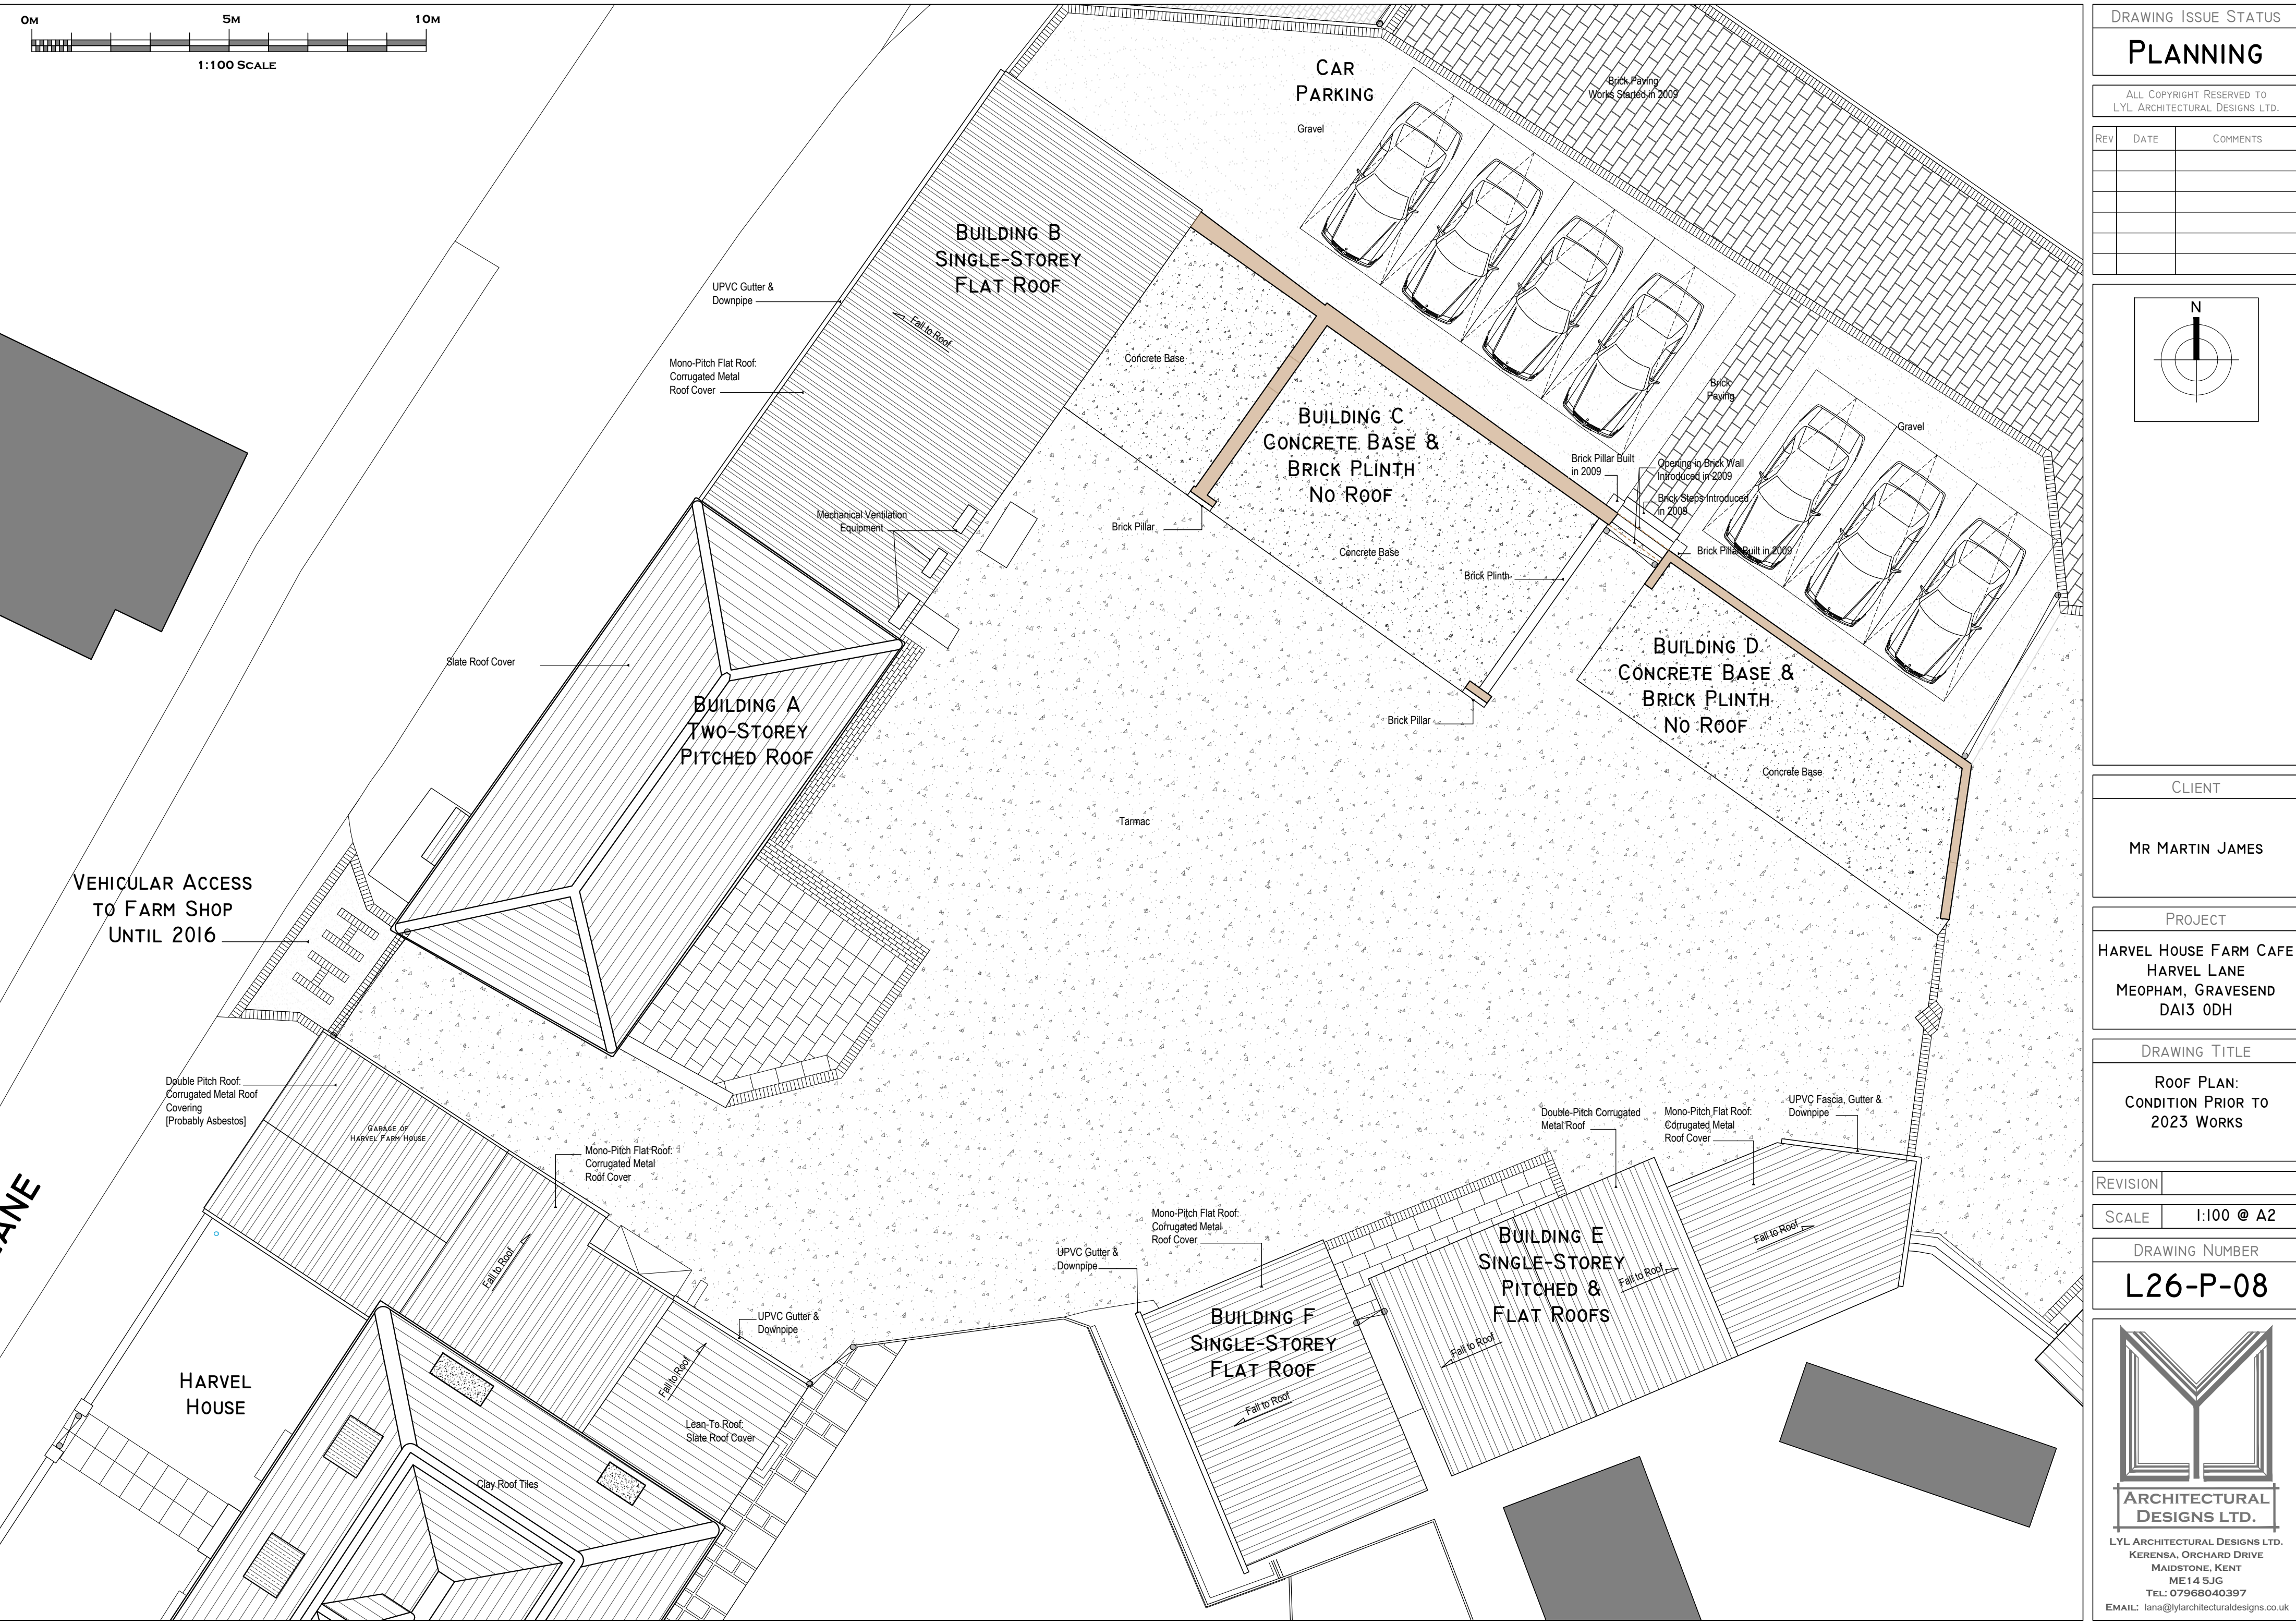

PLANNING

REV	DATE	COMMENTS

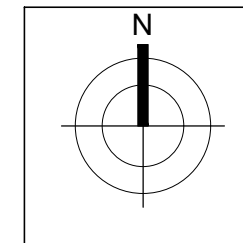

MR MARTIN JAMES

HARVEL HOUSE FARM CAFE
HARVEL LANE
MEOPHAM, GRAVESEND
DA13 0DH

ROOF PLAN:
CONDITION PRIOR TO
2023 WORKS

SCALE	1:100 @ A2
-------	------------

DRAWING NUMBER

L26-P-08



LYL ARCHITECTURAL DESIGNS LTD.
KERENSA, ORCHARD DRIVE
MAIDSTONE, KENT
ME14 5JG
TEL: 07968040397
EMAIL: iana@lylarchitecturaldesigns.co.uk