



NOTE:
THIS DRAWING HAS BEEN PRODUCED BY ELECTRONIC MEANS. SHOULD THE SCALE MEASUREMENTS BE TAKEN BY MEANS OTHER THAN ELECTRONIC (e.g. FROM A PRINTED COPY), THE FOLLOWING MUST BE TAKEN INTO CONSIDERATION BEFORE SCALING IS UNDERTAKEN:
1. ENSURE THAT THE COPY HAS BEEN PRINTED/PLOTTED ON THE STATED SHEET SIZE WITH THE PLOTTING/PRINTING SCALE SET TO A CORRECT RATIO.
2. ENSURE THAT AN ADEQUATE ALLOWANCE (DEPENDANT ON THE STATED SCALE) IS MADE FOR THE INEVITABLE DISTORTIONS INTRODUCED BY PLOTTING/PRINTING AND COPYING PROCESSES.
3. MARKED CRITICAL DIMENSIONS ARE TO BE REGARDED AS HAVING PRECEDENCE OVER THE SCALED VALUES.

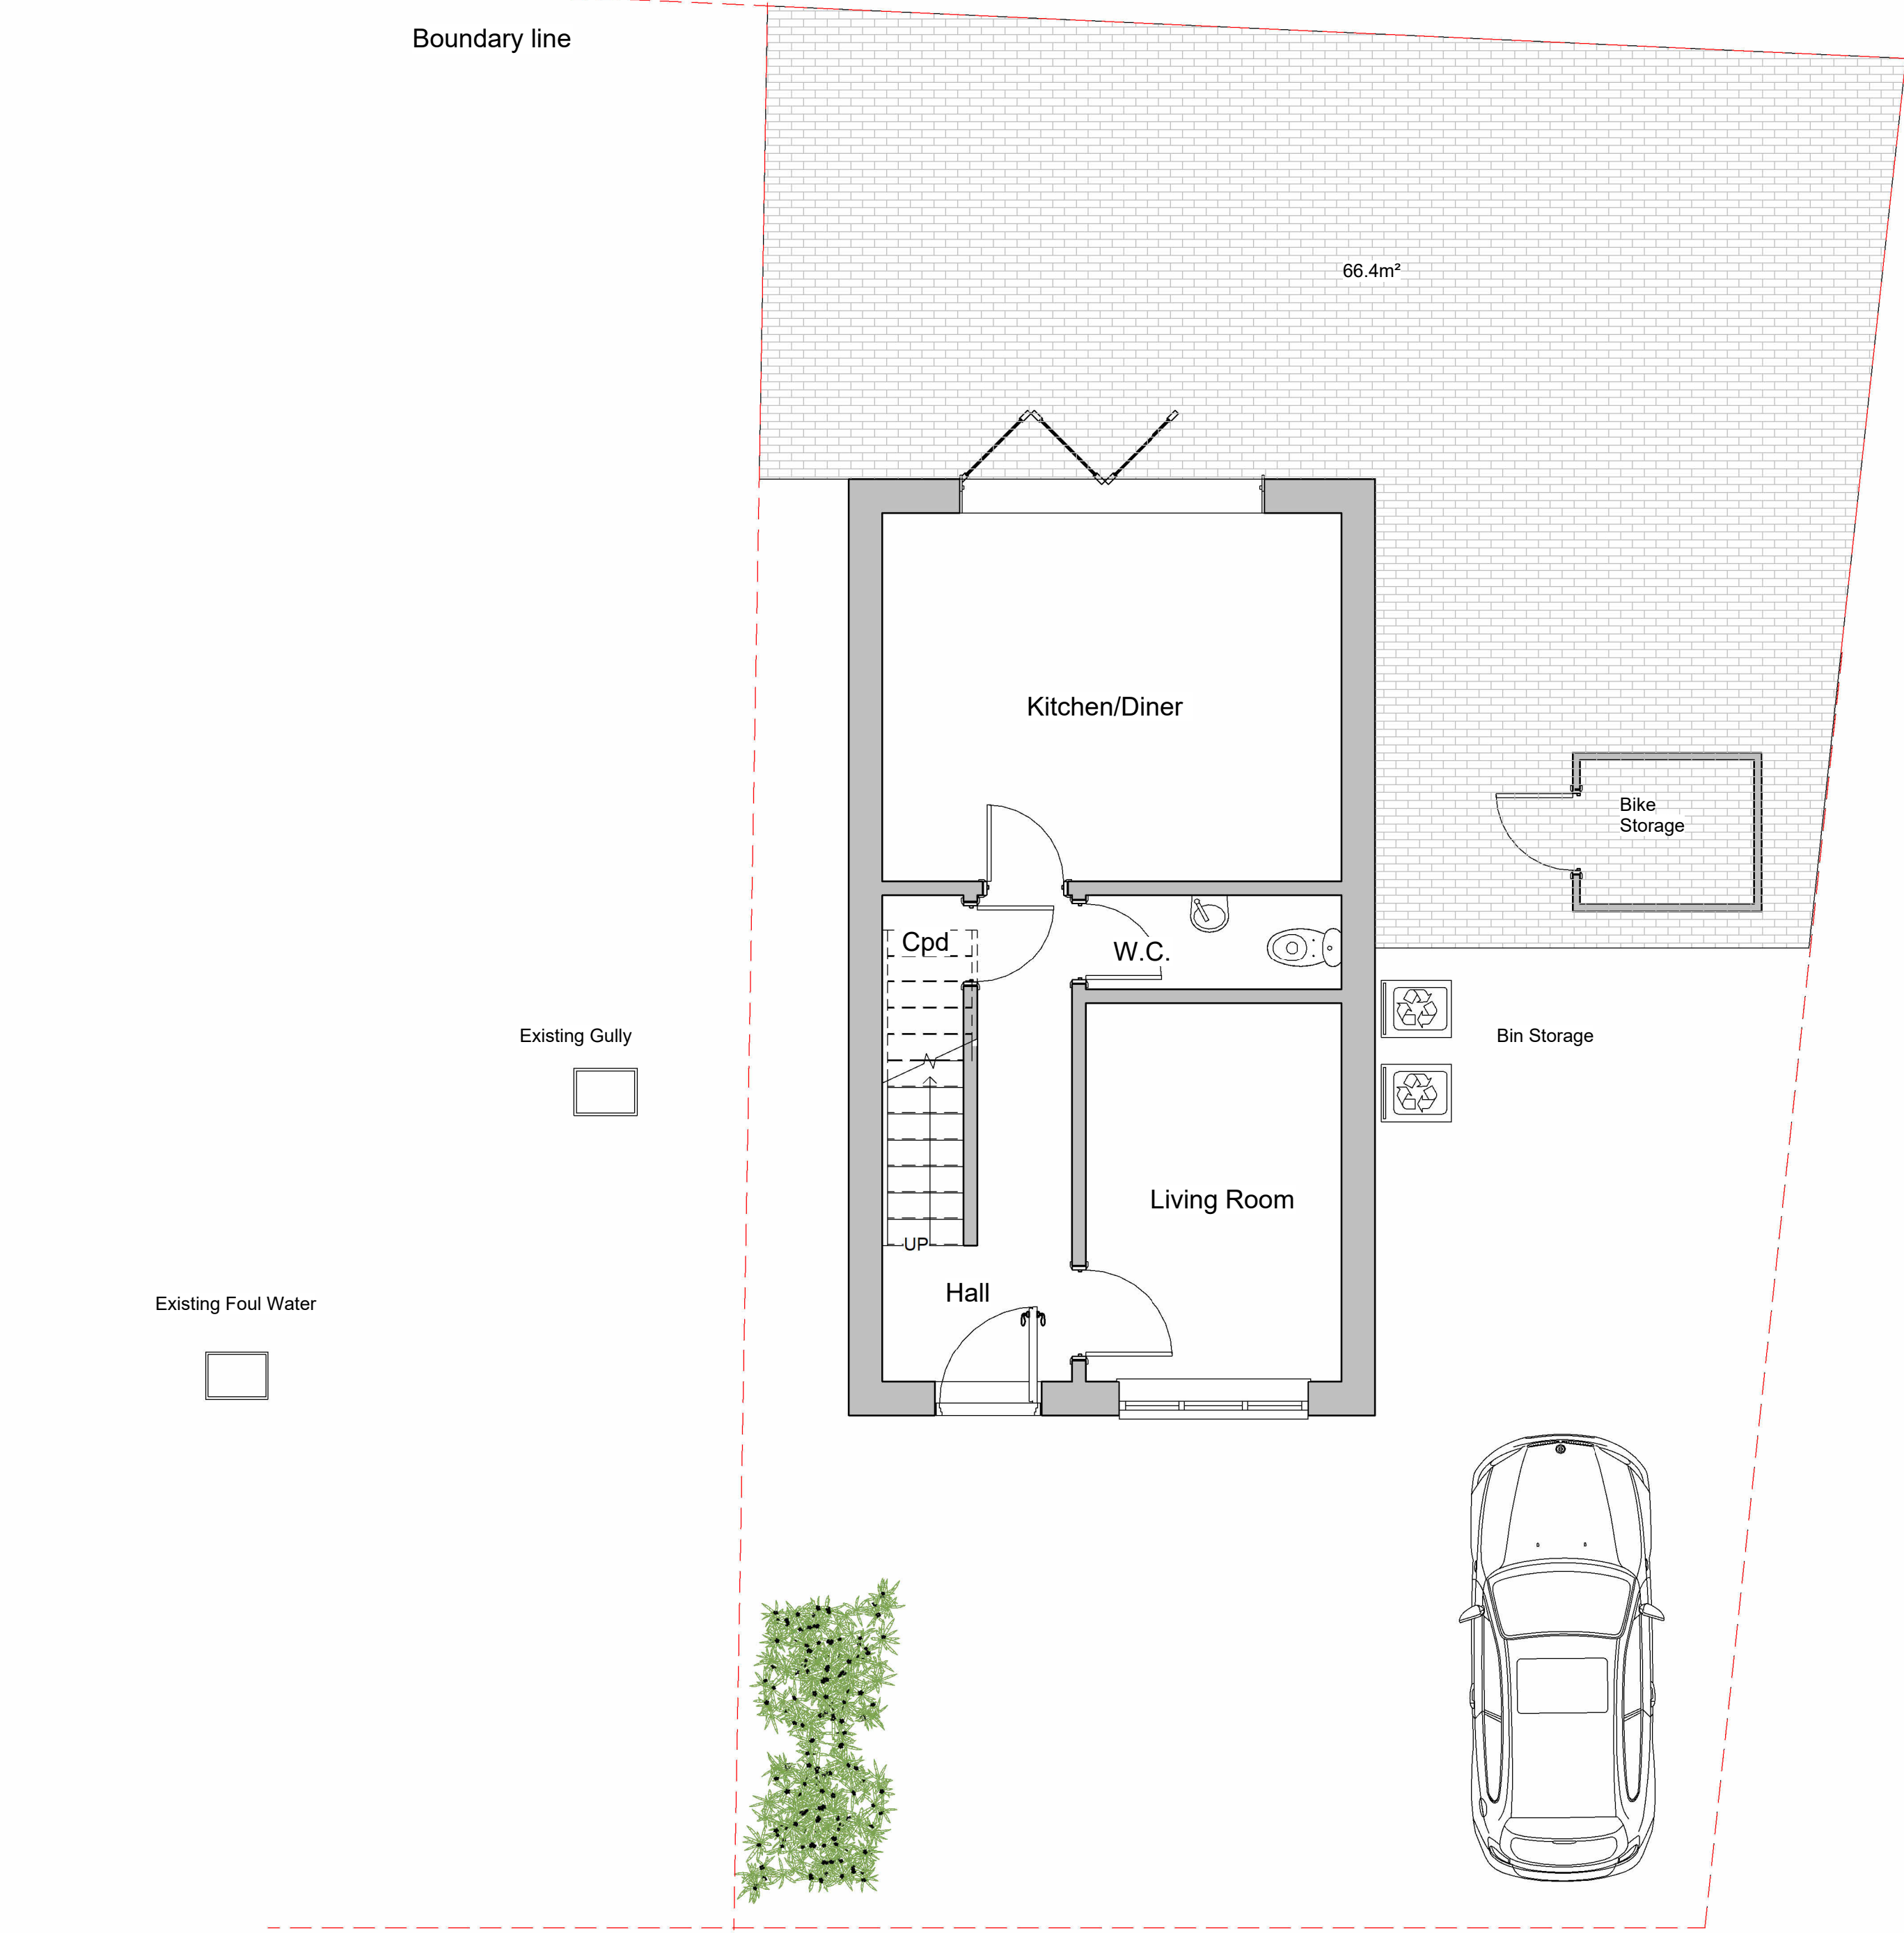

1 Proposed Site Plan
1 : 50



6 Proposed Location Plan
1 : 100

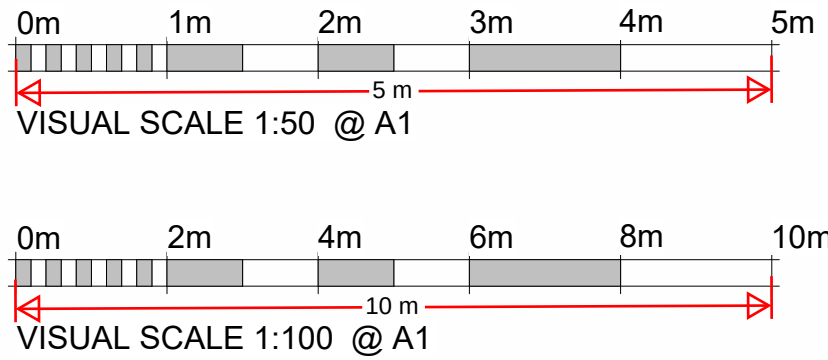

REV	DESCRIPTION	DATE	INIT	CHKD
-----	-------------	------	------	------

Client
Mr. Rashpal Singh
Project
28/30 Sun Lane, Gravesend
Title
Proposed Site Plan and Location Plan
Scale
As Indicated


Date

Drawn By
Oast

Checked By
DS

Drawing No:
A102

Revision

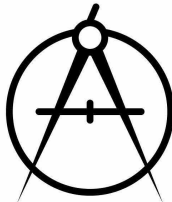

OAST ARCHITECTURE