


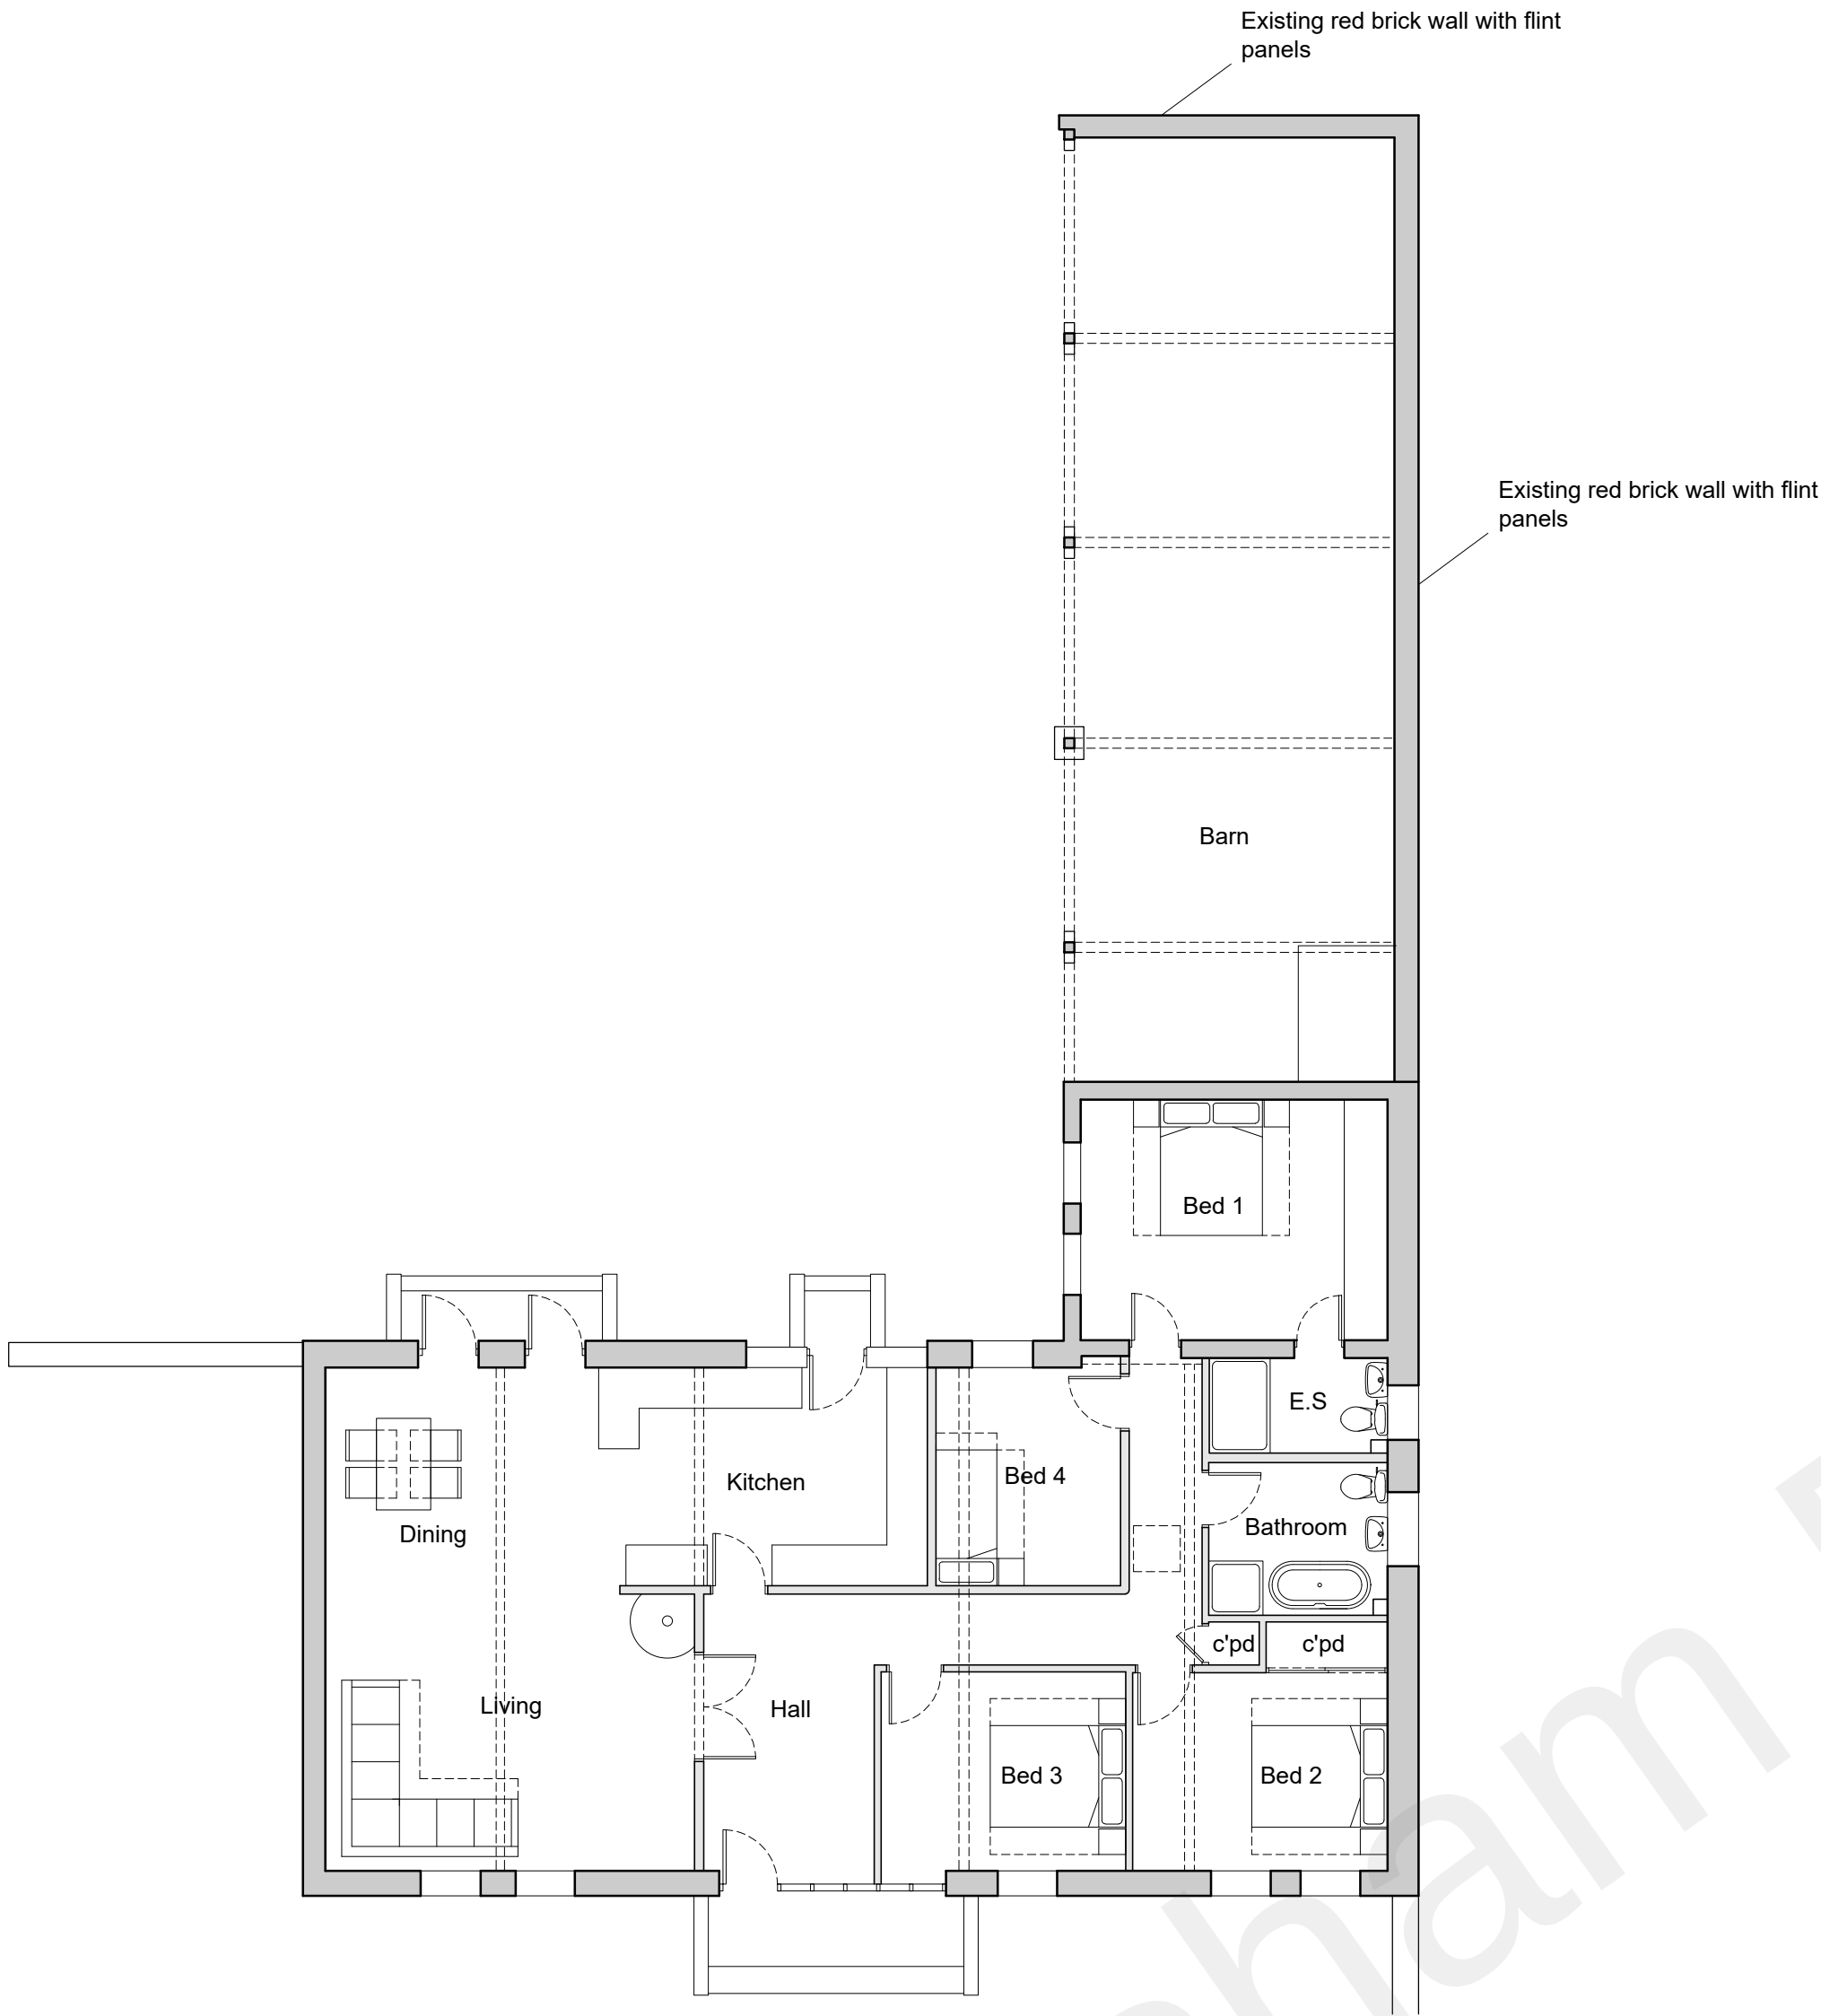


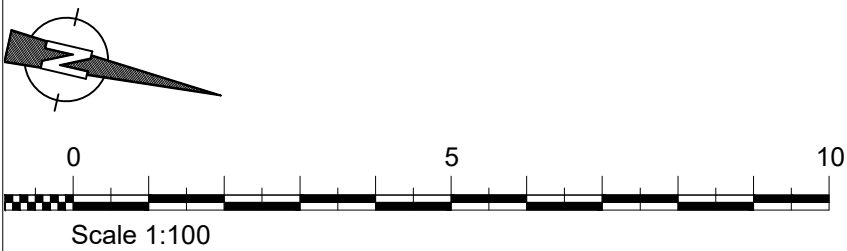


Ground Floor Plan

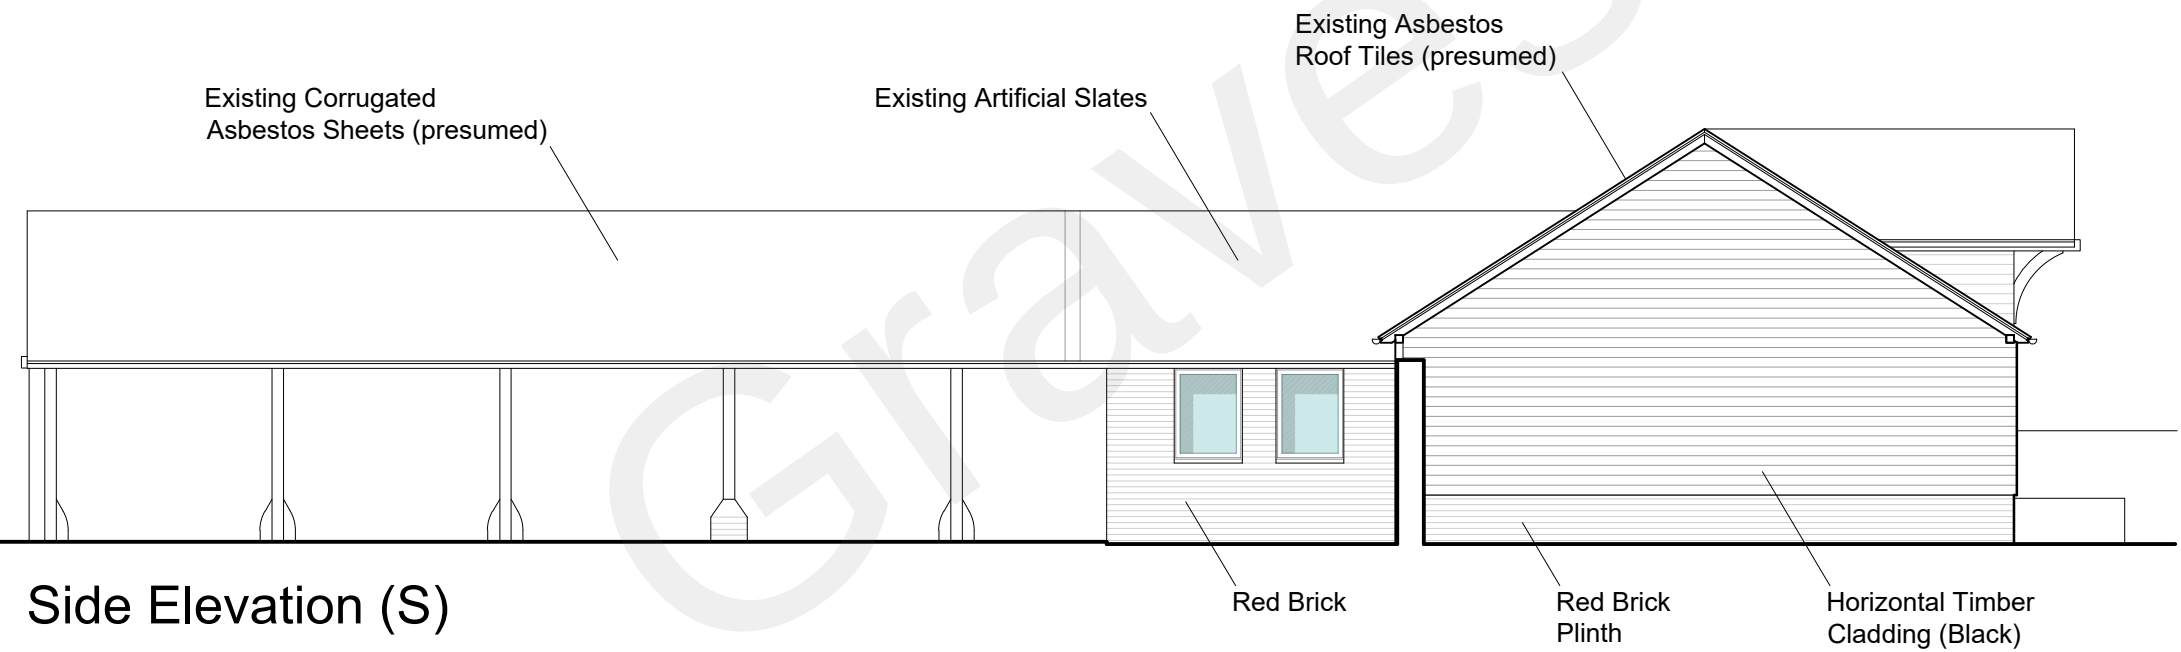


Side Elevation (S)

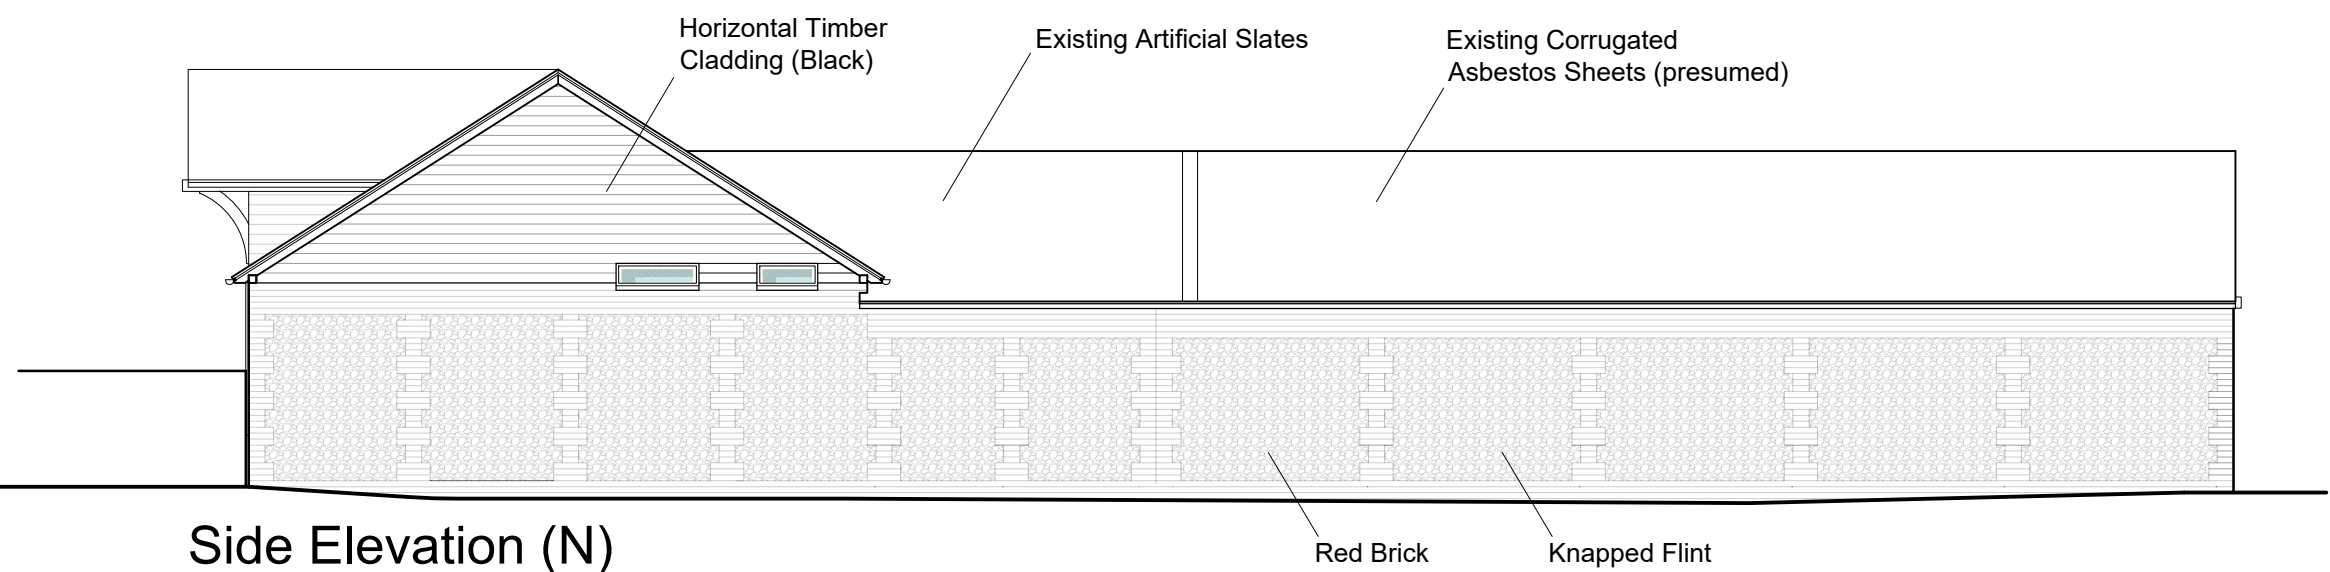


Side Elevation (N)

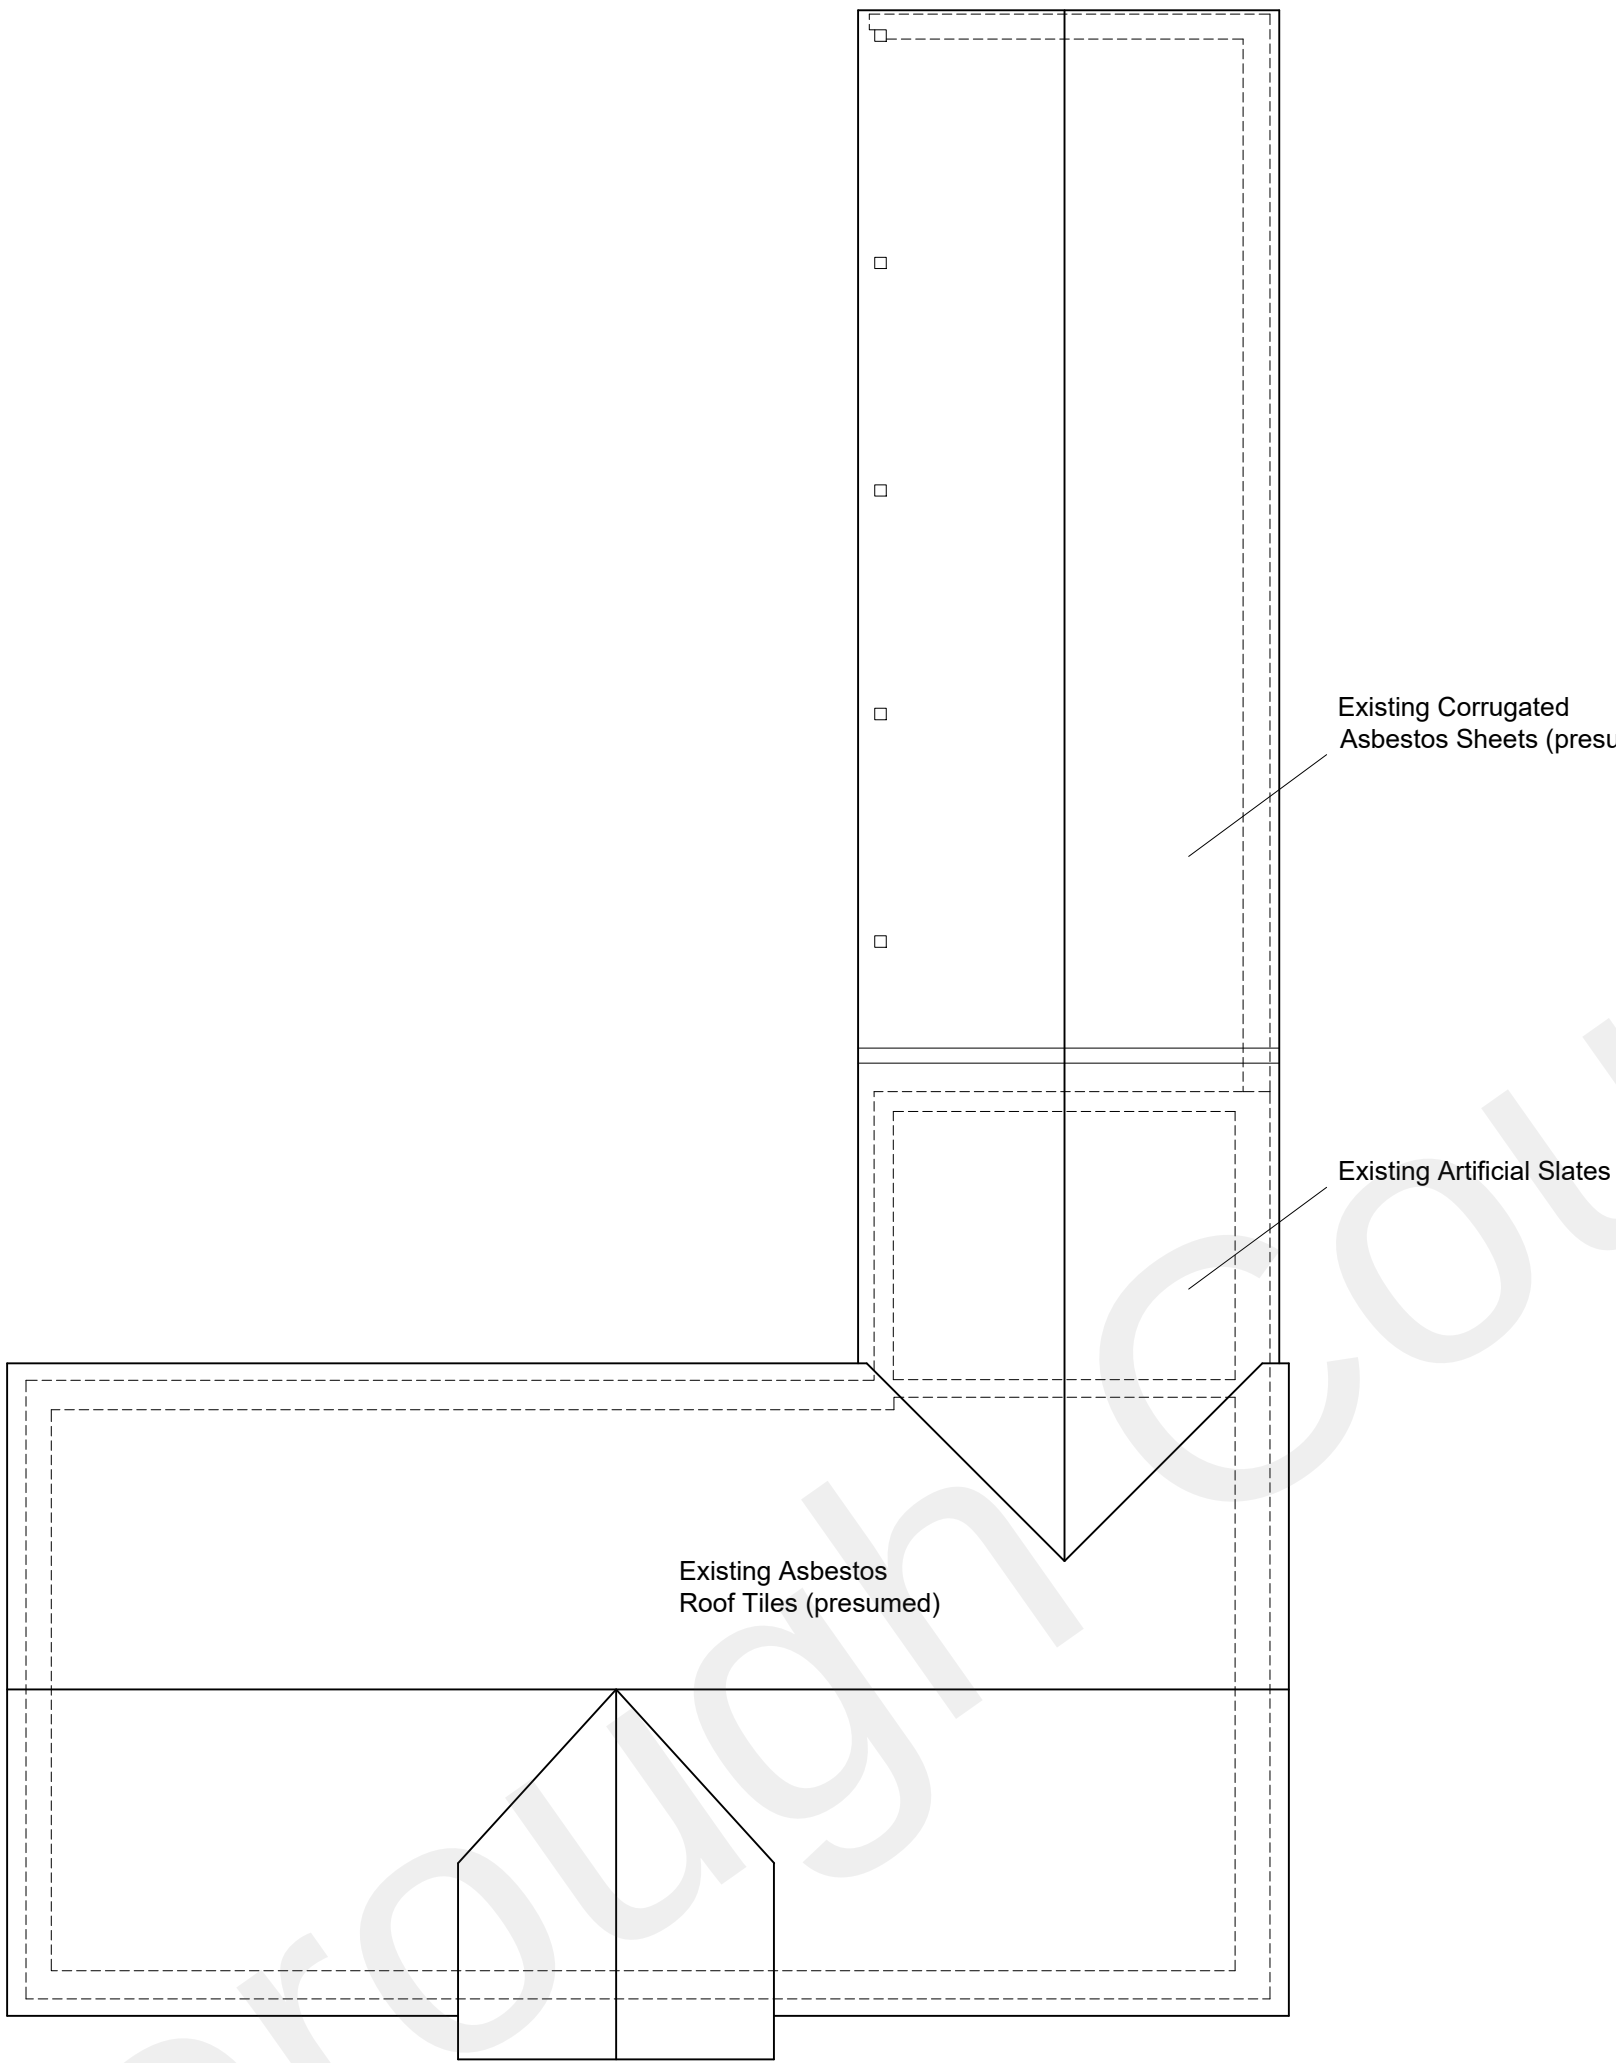


Roof Plan

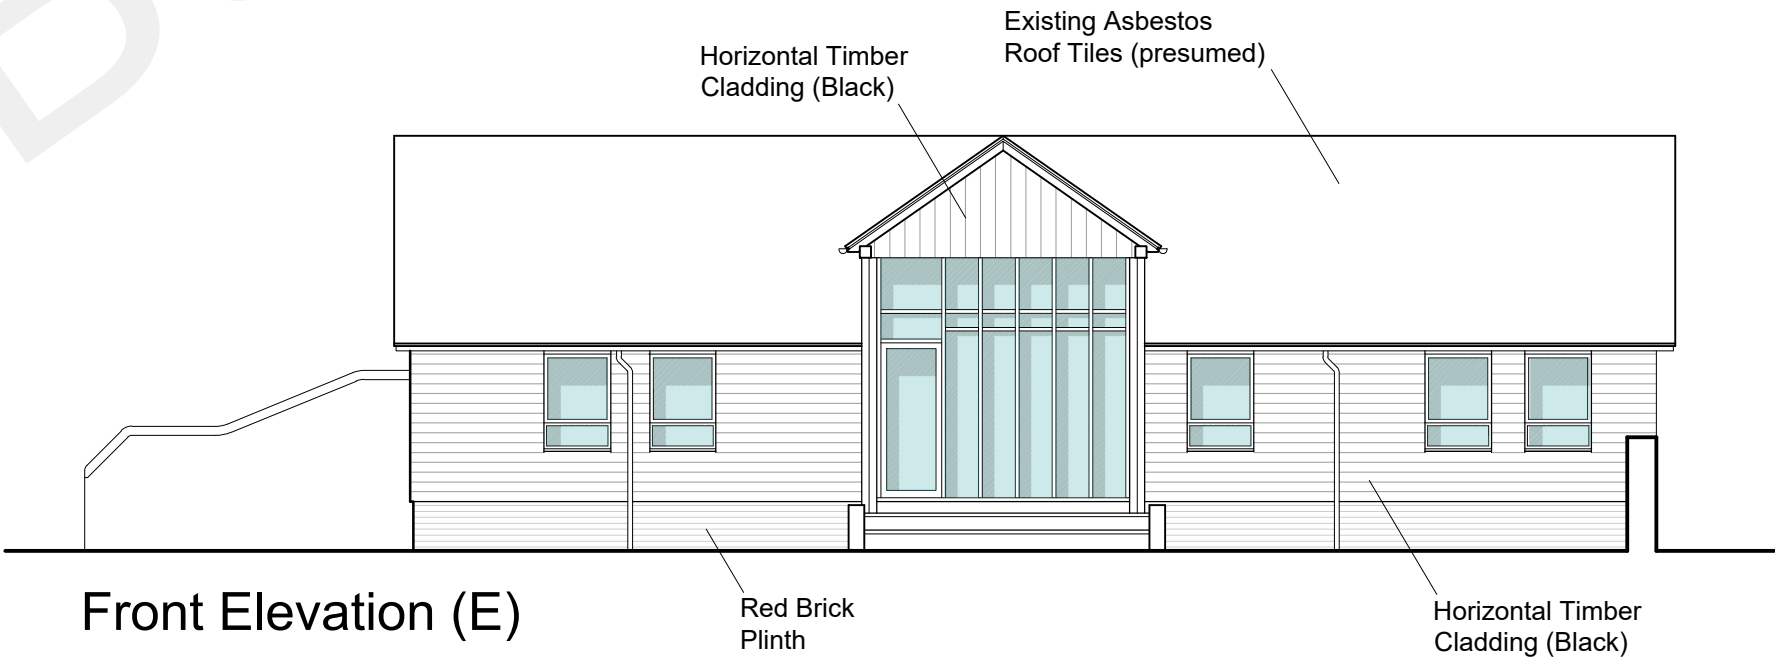

Front Elevation (E)

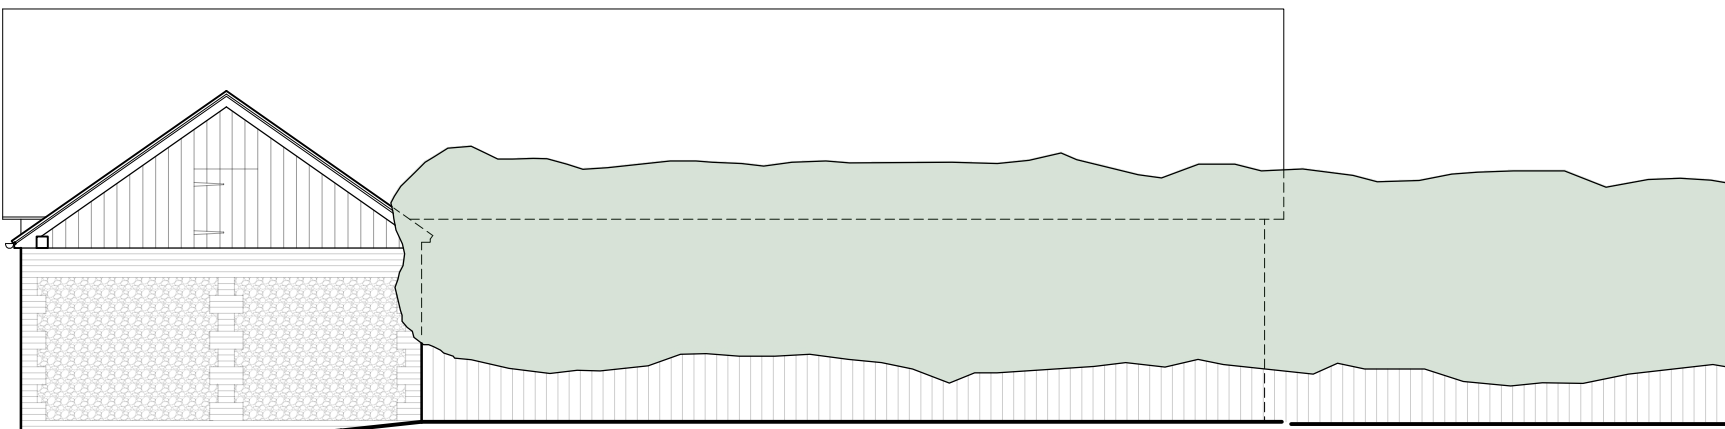

Rear Elevation (W)

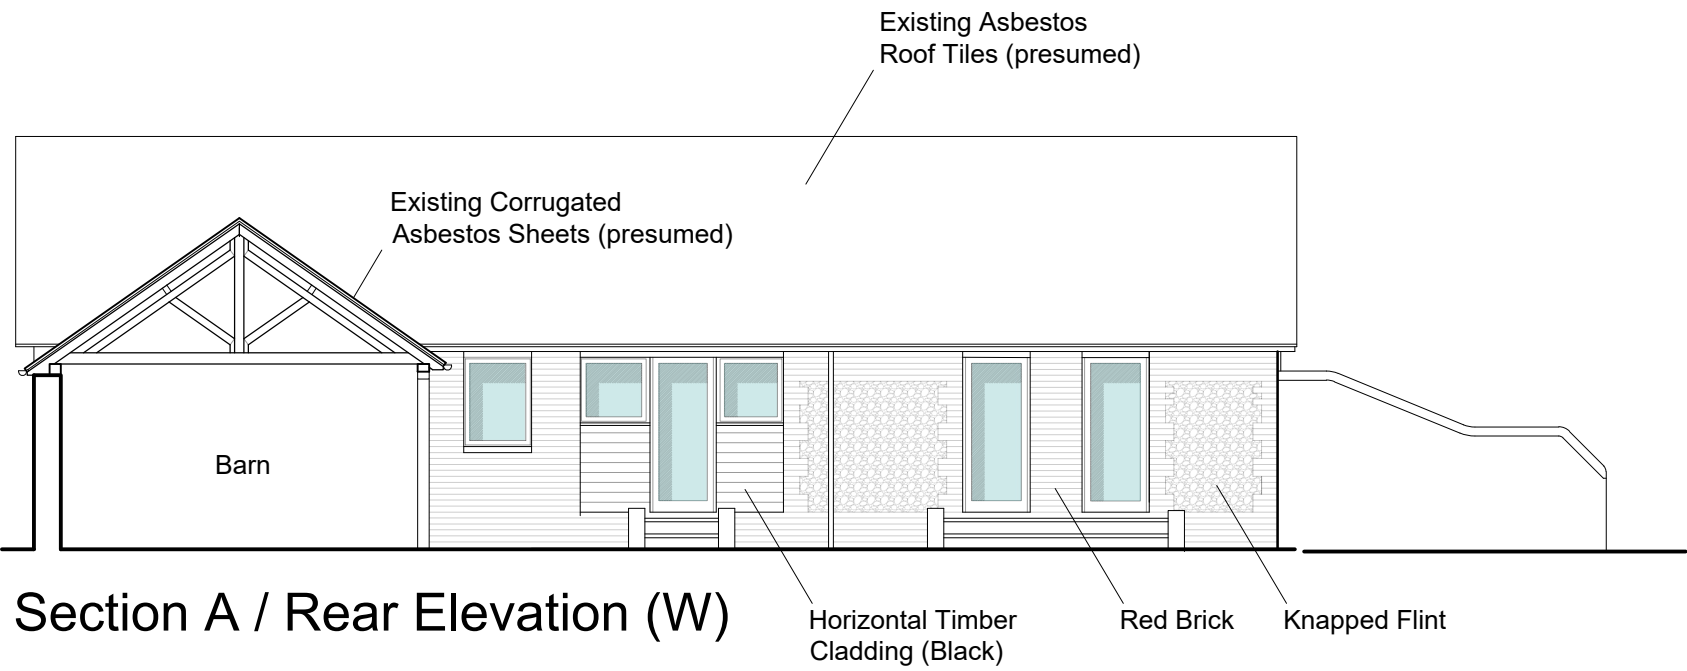

Section A / Rear Elevation (W)

C

This drawing remains the Copyright of the architects and may not be reproduced in whole or in part without their written permission

**NOTES**  
Do not scale

Verify all dimensions on site before commencing any work or preparing any shop drawings

All building materials, components and workmanship to comply with the appropriate Public Health Acts, Building Regulations, British & European Standards and Codes of Practice and to the appropriate manufacturers recommendations.

For all specialist work see relevant drawings

All schemes to be set out completely including buildings, roads, drainage and levels prior to the commencement of works

Sites to be checked against Land Registry plans and any necessary Easements to be established

Any discrepancies, errors or omissions to be reported to the architect for further instructions before commencement of works

|      |           |                 |
|------|-----------|-----------------|
| K    |           |                 |
| J    |           |                 |
| H    |           |                 |
| G    |           |                 |
| F    |           |                 |
| E    |           |                 |
| D    |           |                 |
| C    |           |                 |
| B    | 22.11.21  | Scale Bar added |
| A    | 28.06.21  | Notation added  |
| Date | Revisions | By              |

D

A

C

Architects

21 Stone Street, Gravesend, Kent, DA11 0NP  
Tel: 01474 566996 Fax: 01474 320374  
Design@DACarchitects.co.uk

Project Title

The Barn  
Thong Lane  
Shorne, Gravesend  
DA12 4AD

Client

Mr and Mrs Jackson

|                                     |            |          |
|-------------------------------------|------------|----------|
| Drawing Title                       |            |          |
| Existing Floor Plans and Elevations |            |          |
| Scale                               | Date       | Drawn By |
| 1:100 @ A1                          | 31.03.2021 | LW       |
| Project No.                         | Dwg. No.   | Rev.     |
| 5306                                | D-02       | B        |