


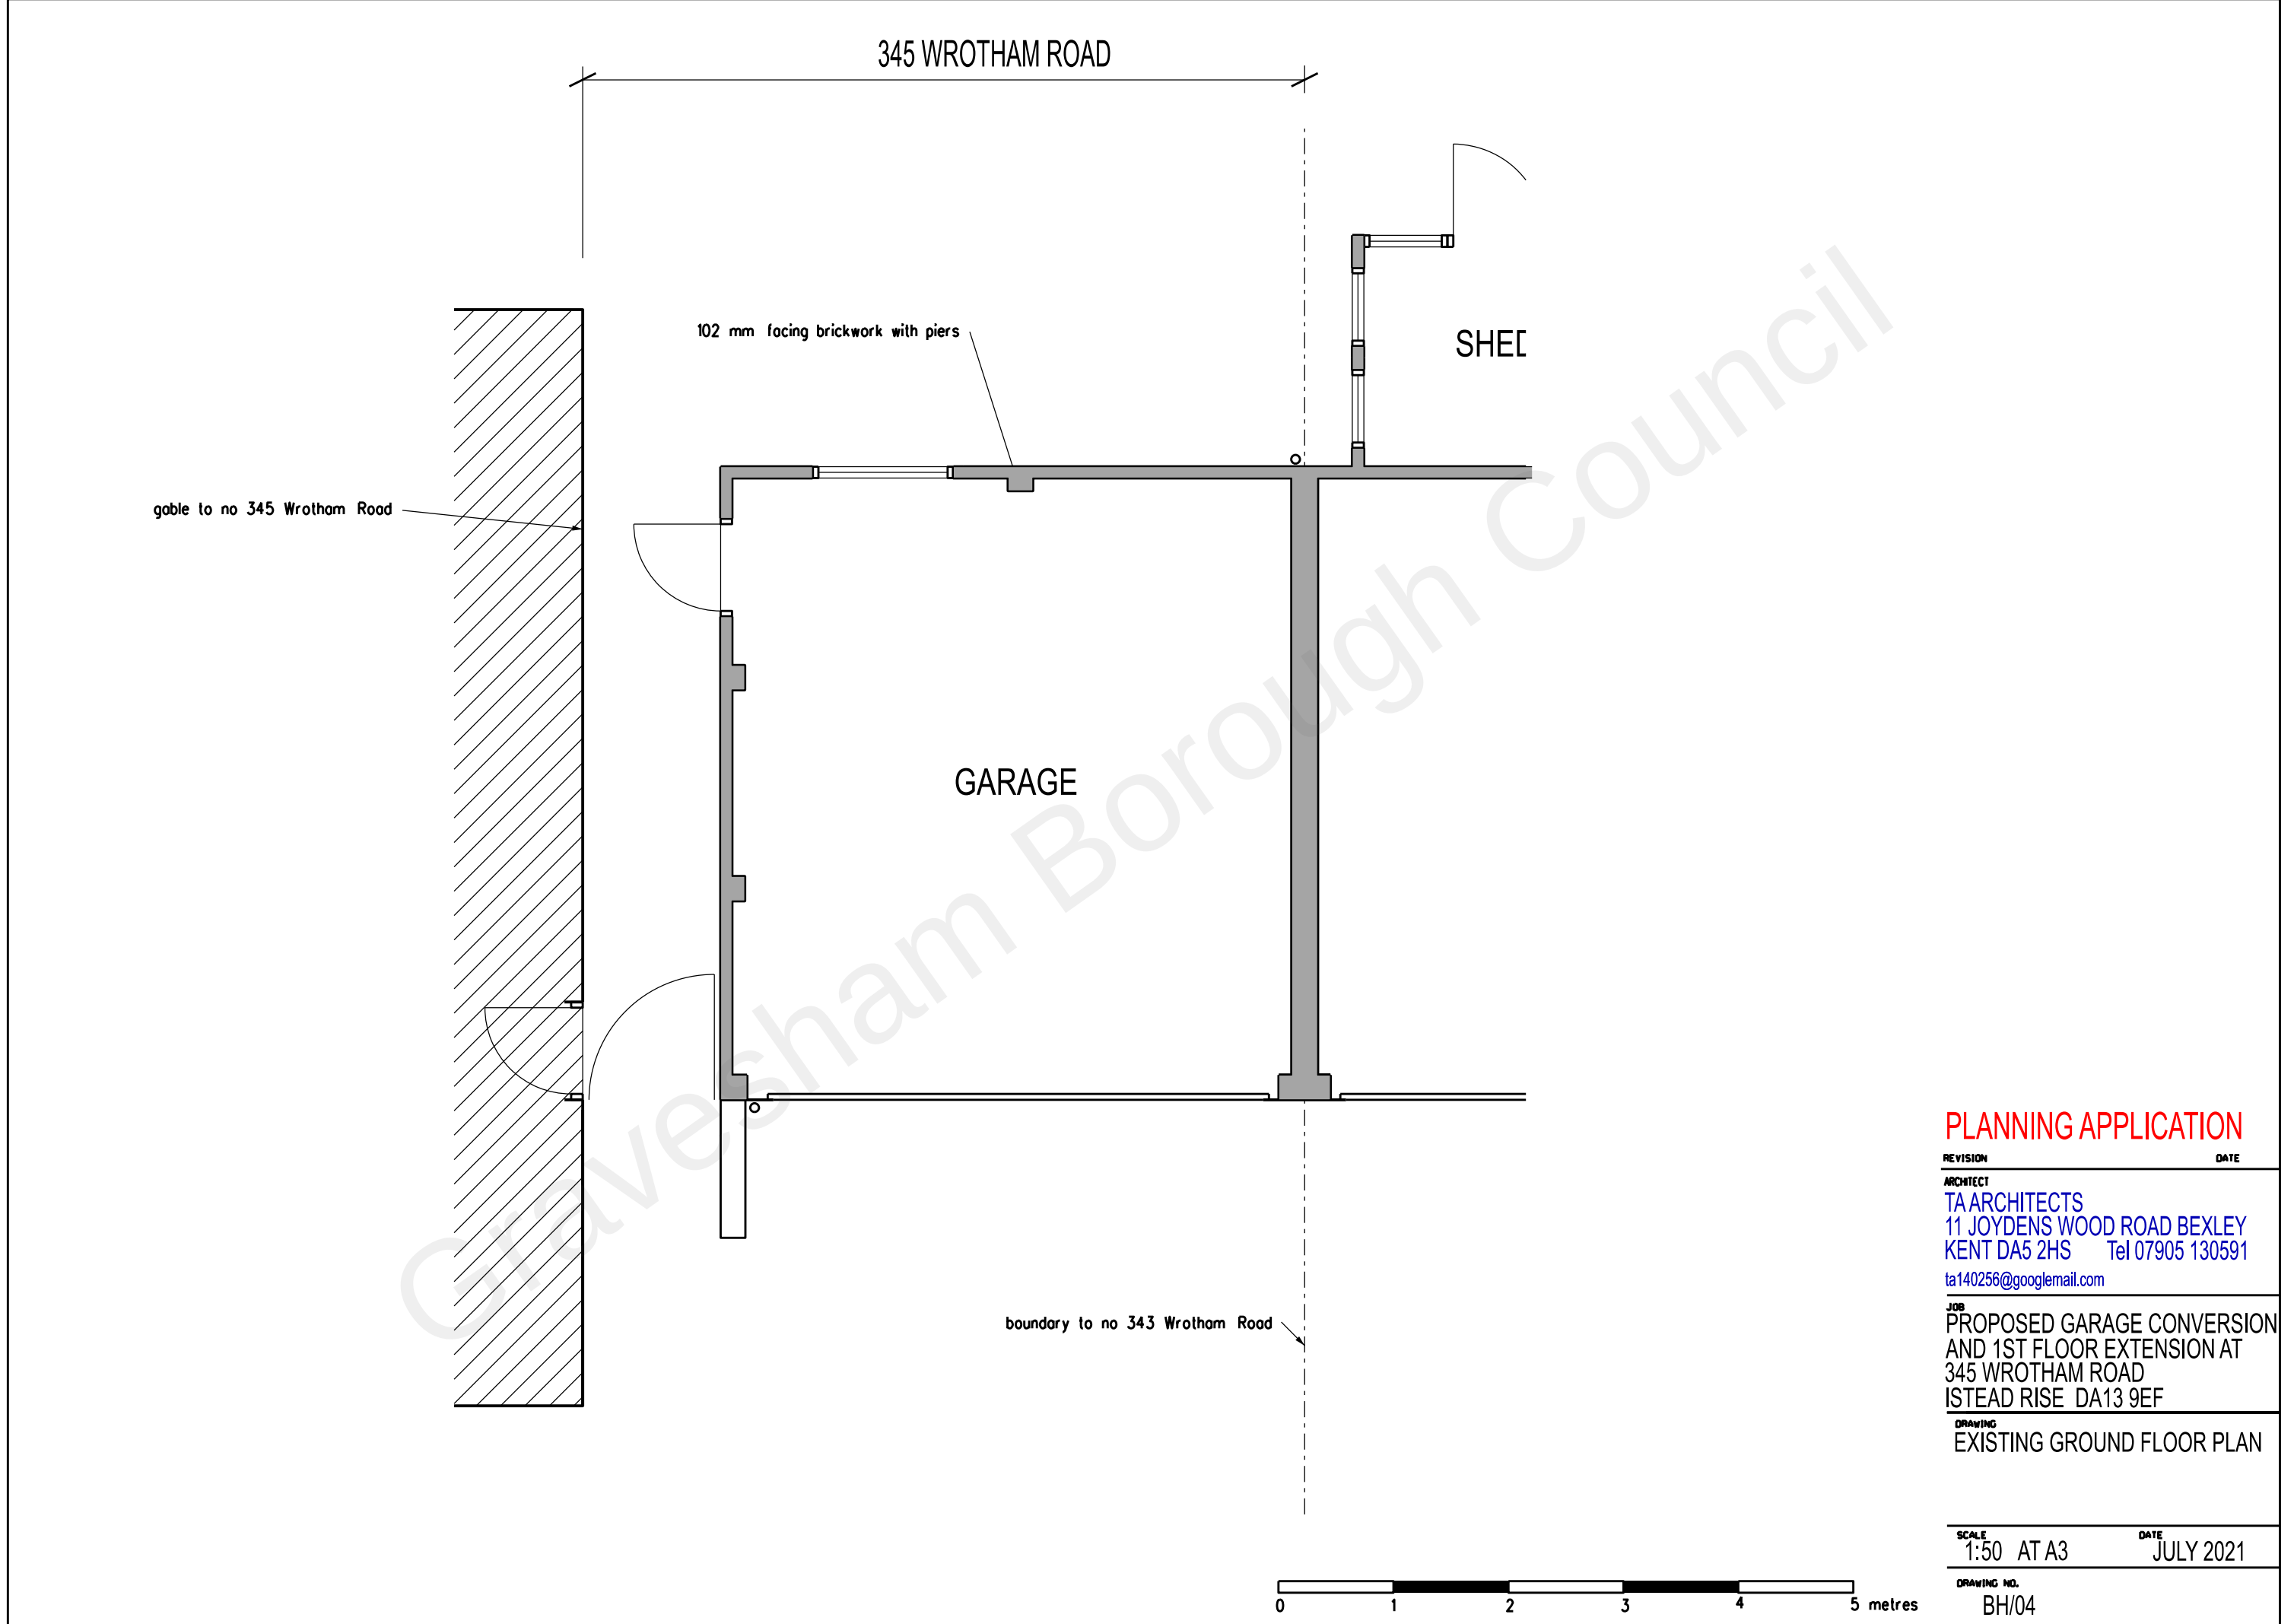

PLANNING APPLICATION

REVISION DATE

ARCHITECT
TA ARCHITECTS
11 JOYDENS WOOD ROAD BEXLEY
KENT DA5 2HS Tel 07905 130591
ta140256@googlemail.com

JOB
PROPOSED GARAGE CONVERSION
AND 1ST FLOOR EXTENSION AT
345 WROTHAM ROAD
ISTEAD RISE DA13 9EF

DRAWING
EXISTING GROUND FLOOR PLAN

SCALE 1:50 AT A3 DATE JULY 2021

DRAWING NO.
BH/04