


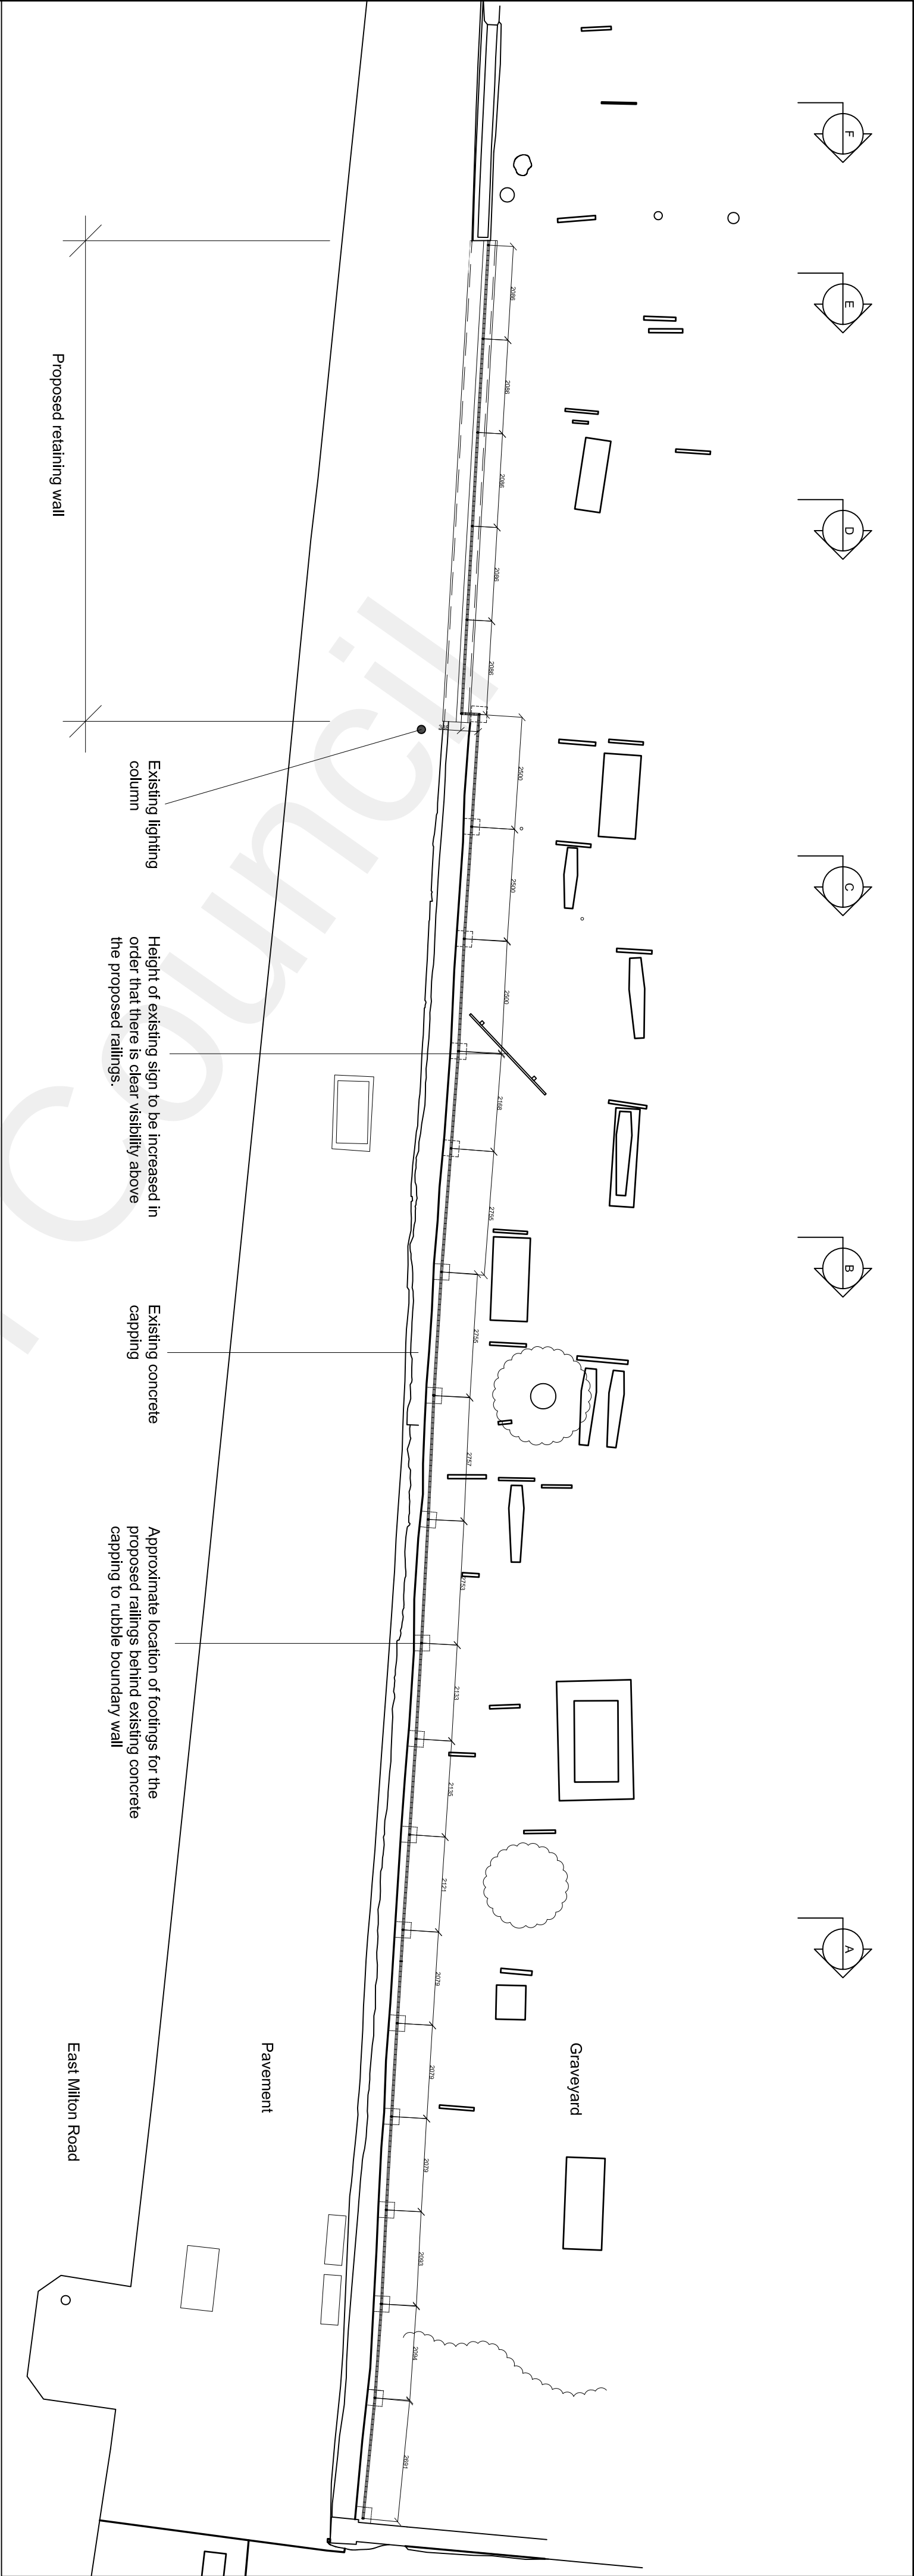


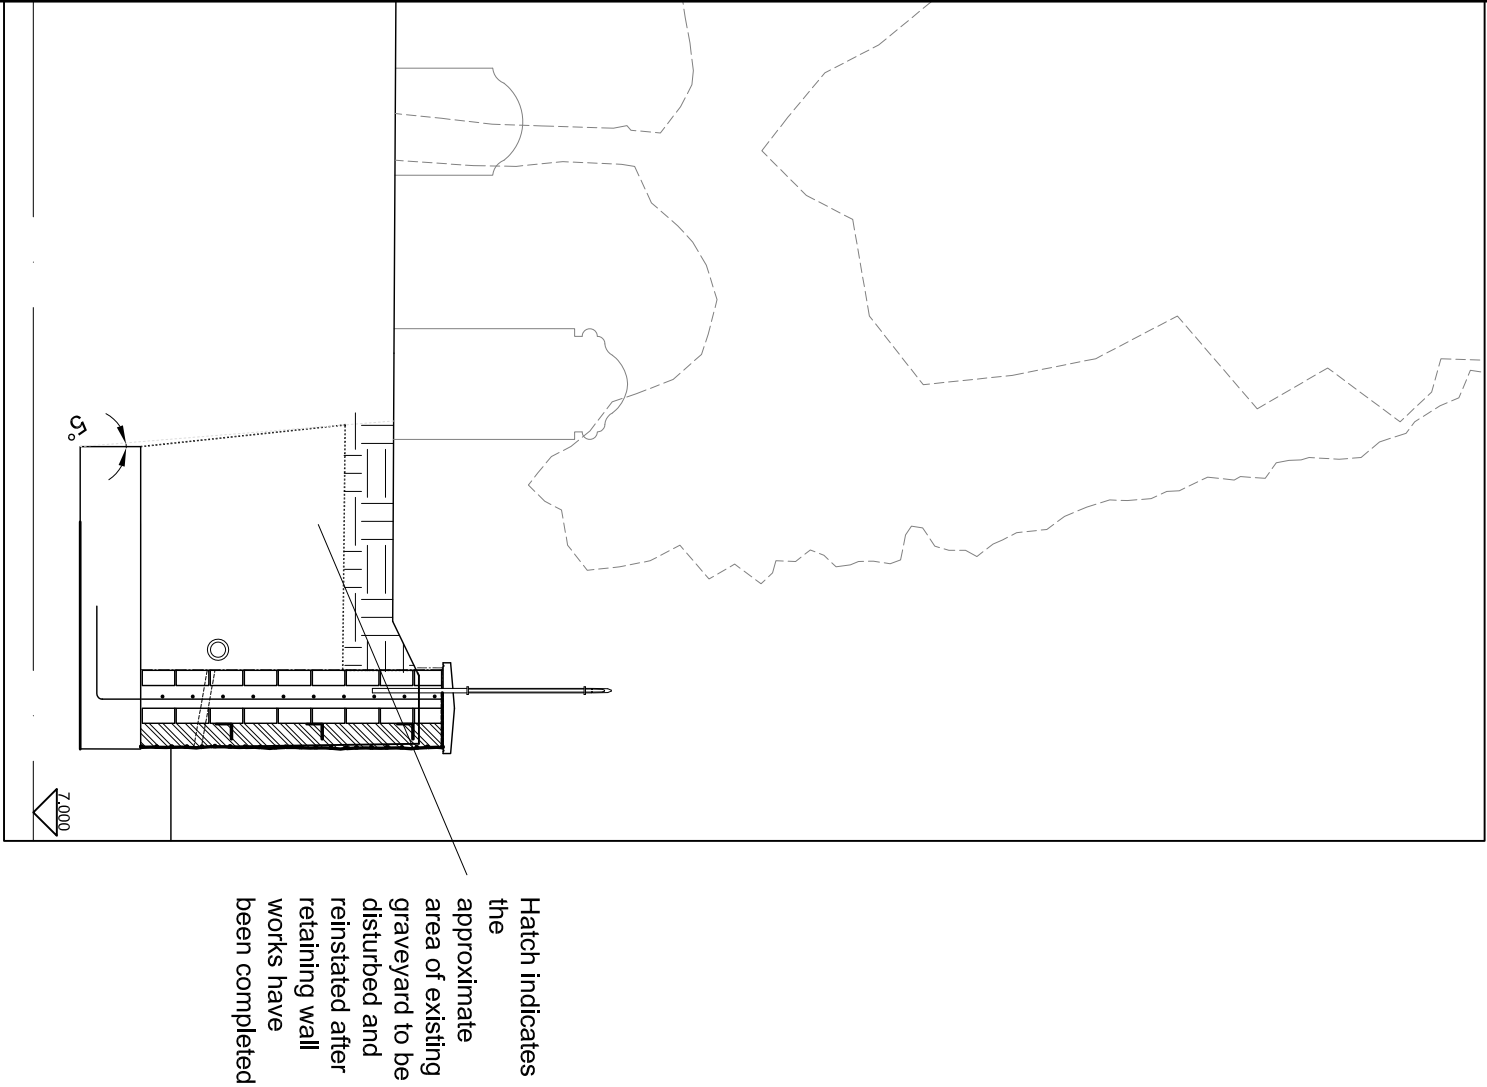

1 Proposed Setting Railing Plan
211 1:100

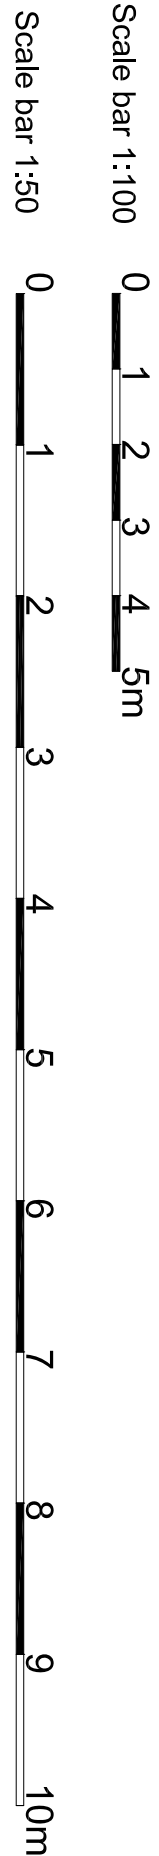

2 Proposed Section E showing area of backfill
211 1:50

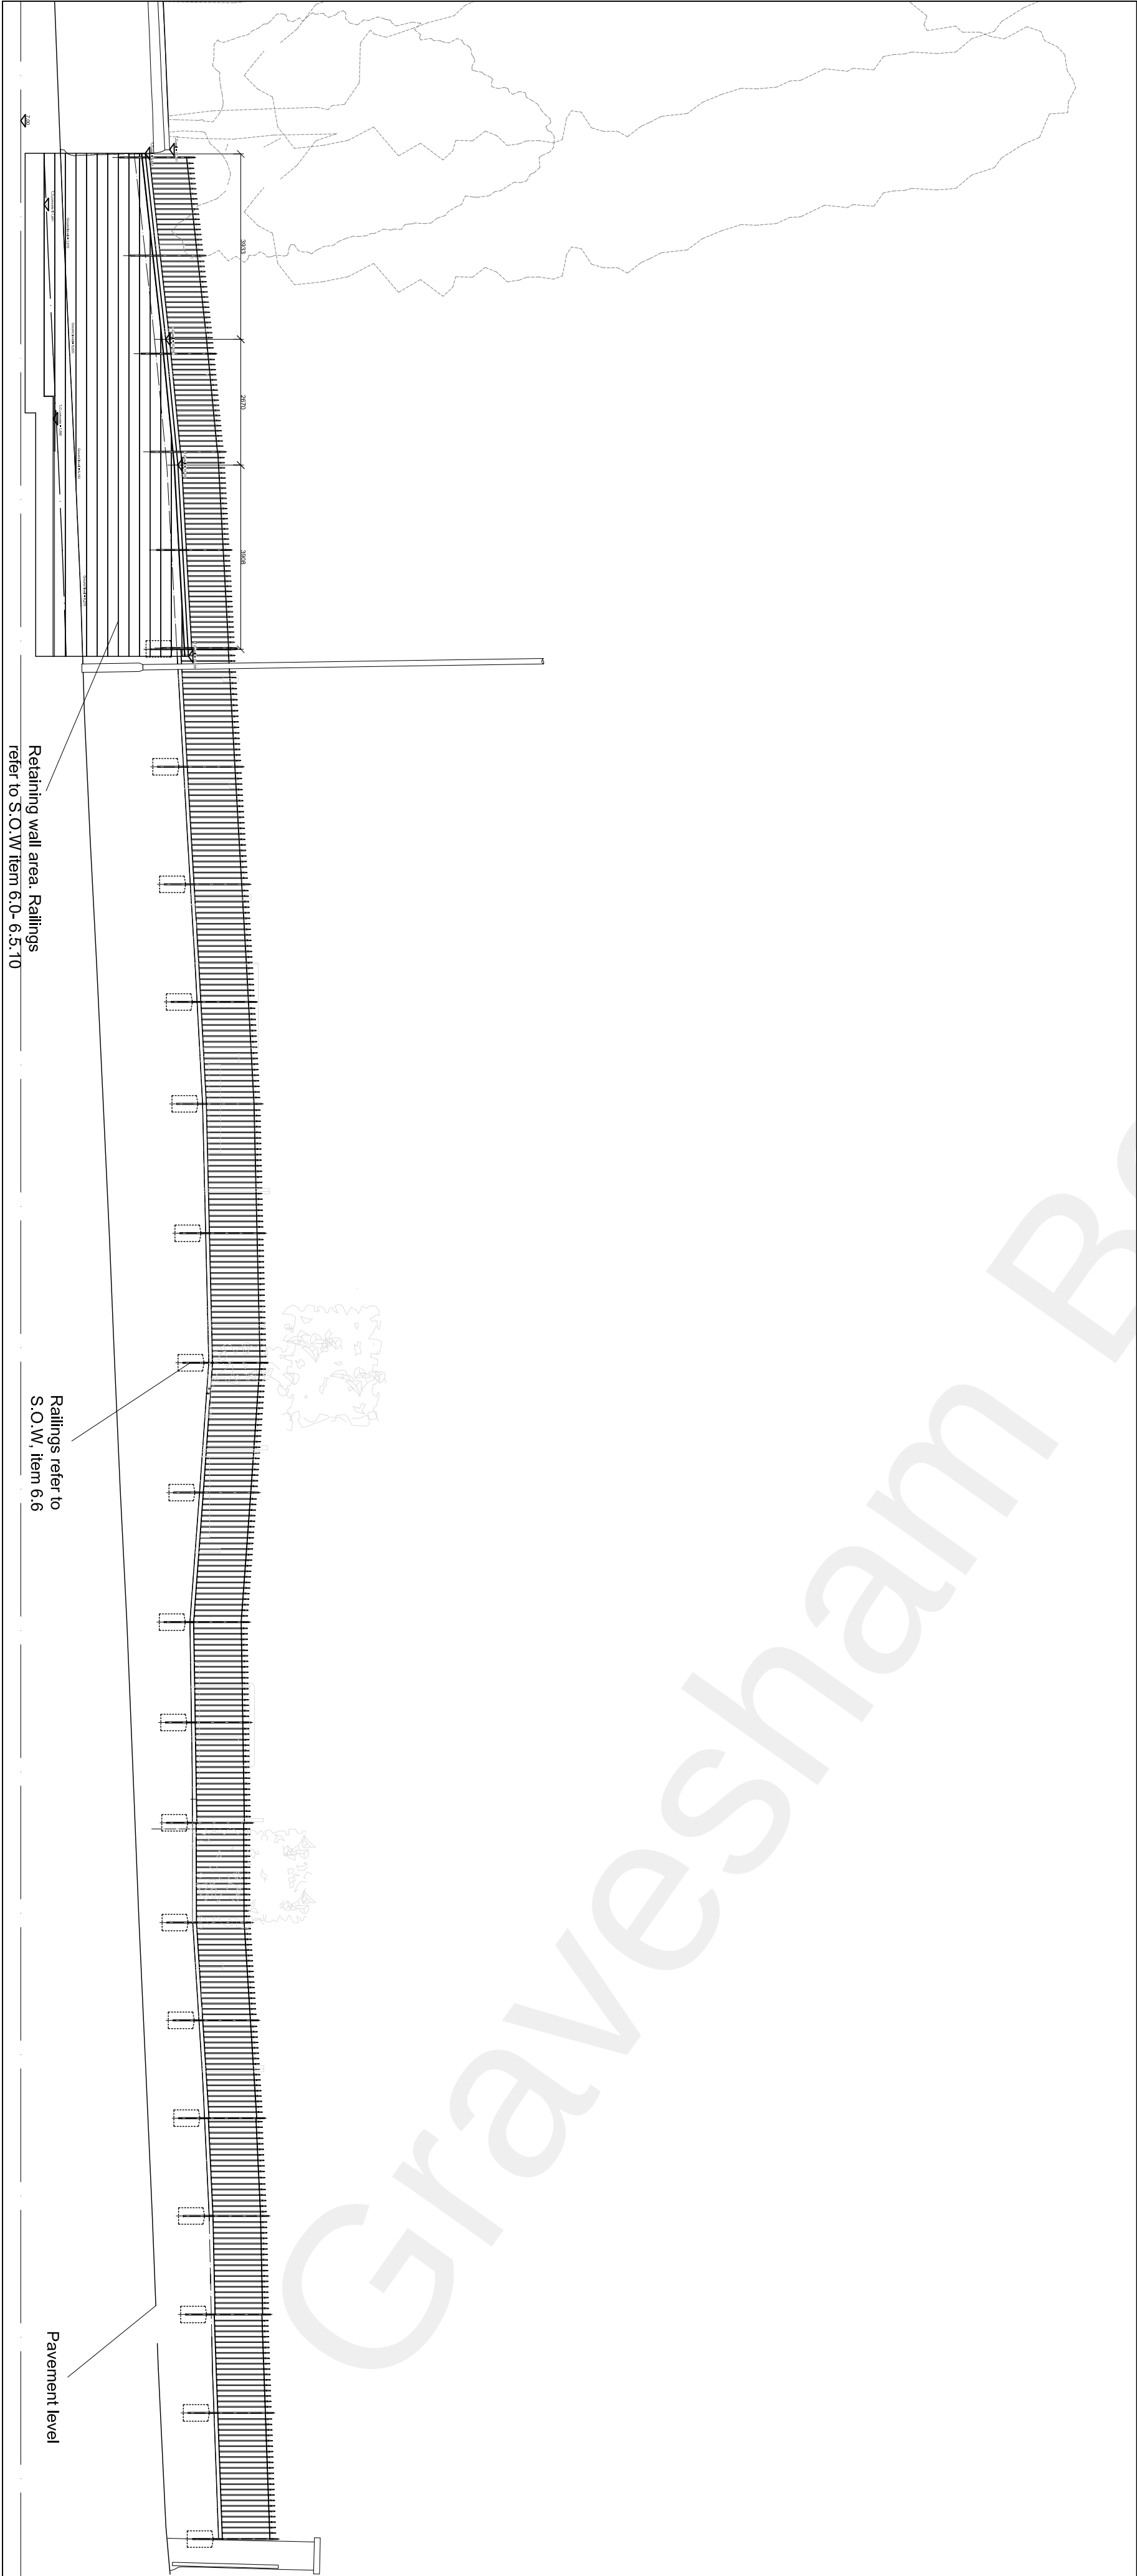

3 Proposed Long Section Elevation through retaining wall
211 1:100

clay architecture
FOR PLANNING
ISSUE DATE: 27/06/22

C 27.06.22 CP Scale bars added
B 30.03.22 KL Checkpoint made following consultation between SE & Highways
A 10.12.21 CP Update of excavation chapter following discussion with SE
Rev. Date By Notes
Copyright Clay Architecture Ltd
All dimensions are to be verified by the contractor before commencing works

Project
St Peter & St Paul's Church, Milton Road, Milton, Gravesend
Proposed Repair and Railings
Client

clay architecture
Great Lines Studio, Mablethorpe Road, Gillingham, Kent ME7 5HB
T: 01634 575 017
www.clayarchitecture.com
E: clay@clayarchitects.com

Title
Proposed plan and elevation of the retaining wall section
Drawing No. 5256/GA211

Scale 1:100, 1:50
@ A1 size
Date 02/11/21
Revised
Drawn GEN
Authorised C