



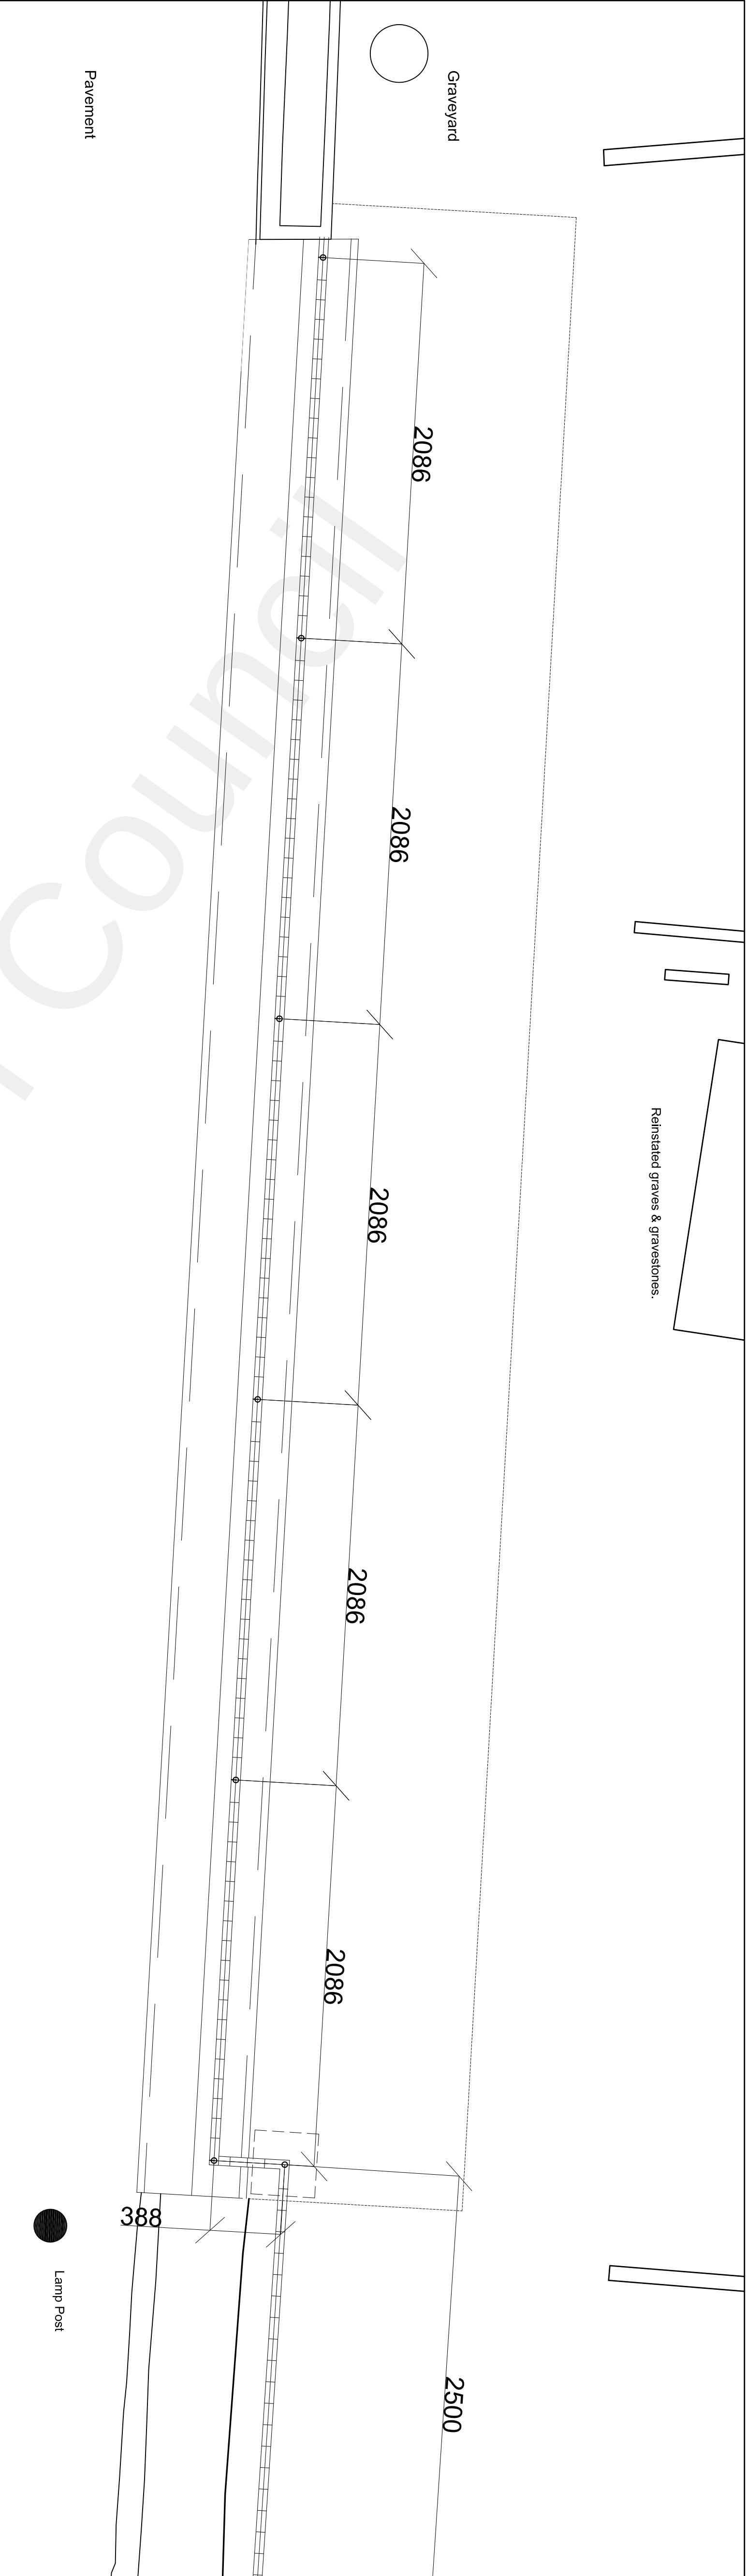

1 Proposed Plan
212 1:20

Rebuilt wall elevation of retaining structure only
See drawings 5256/GA/214 for indicative lint faced elevation and 5256/GA/ 213 for construction sections and details through wall

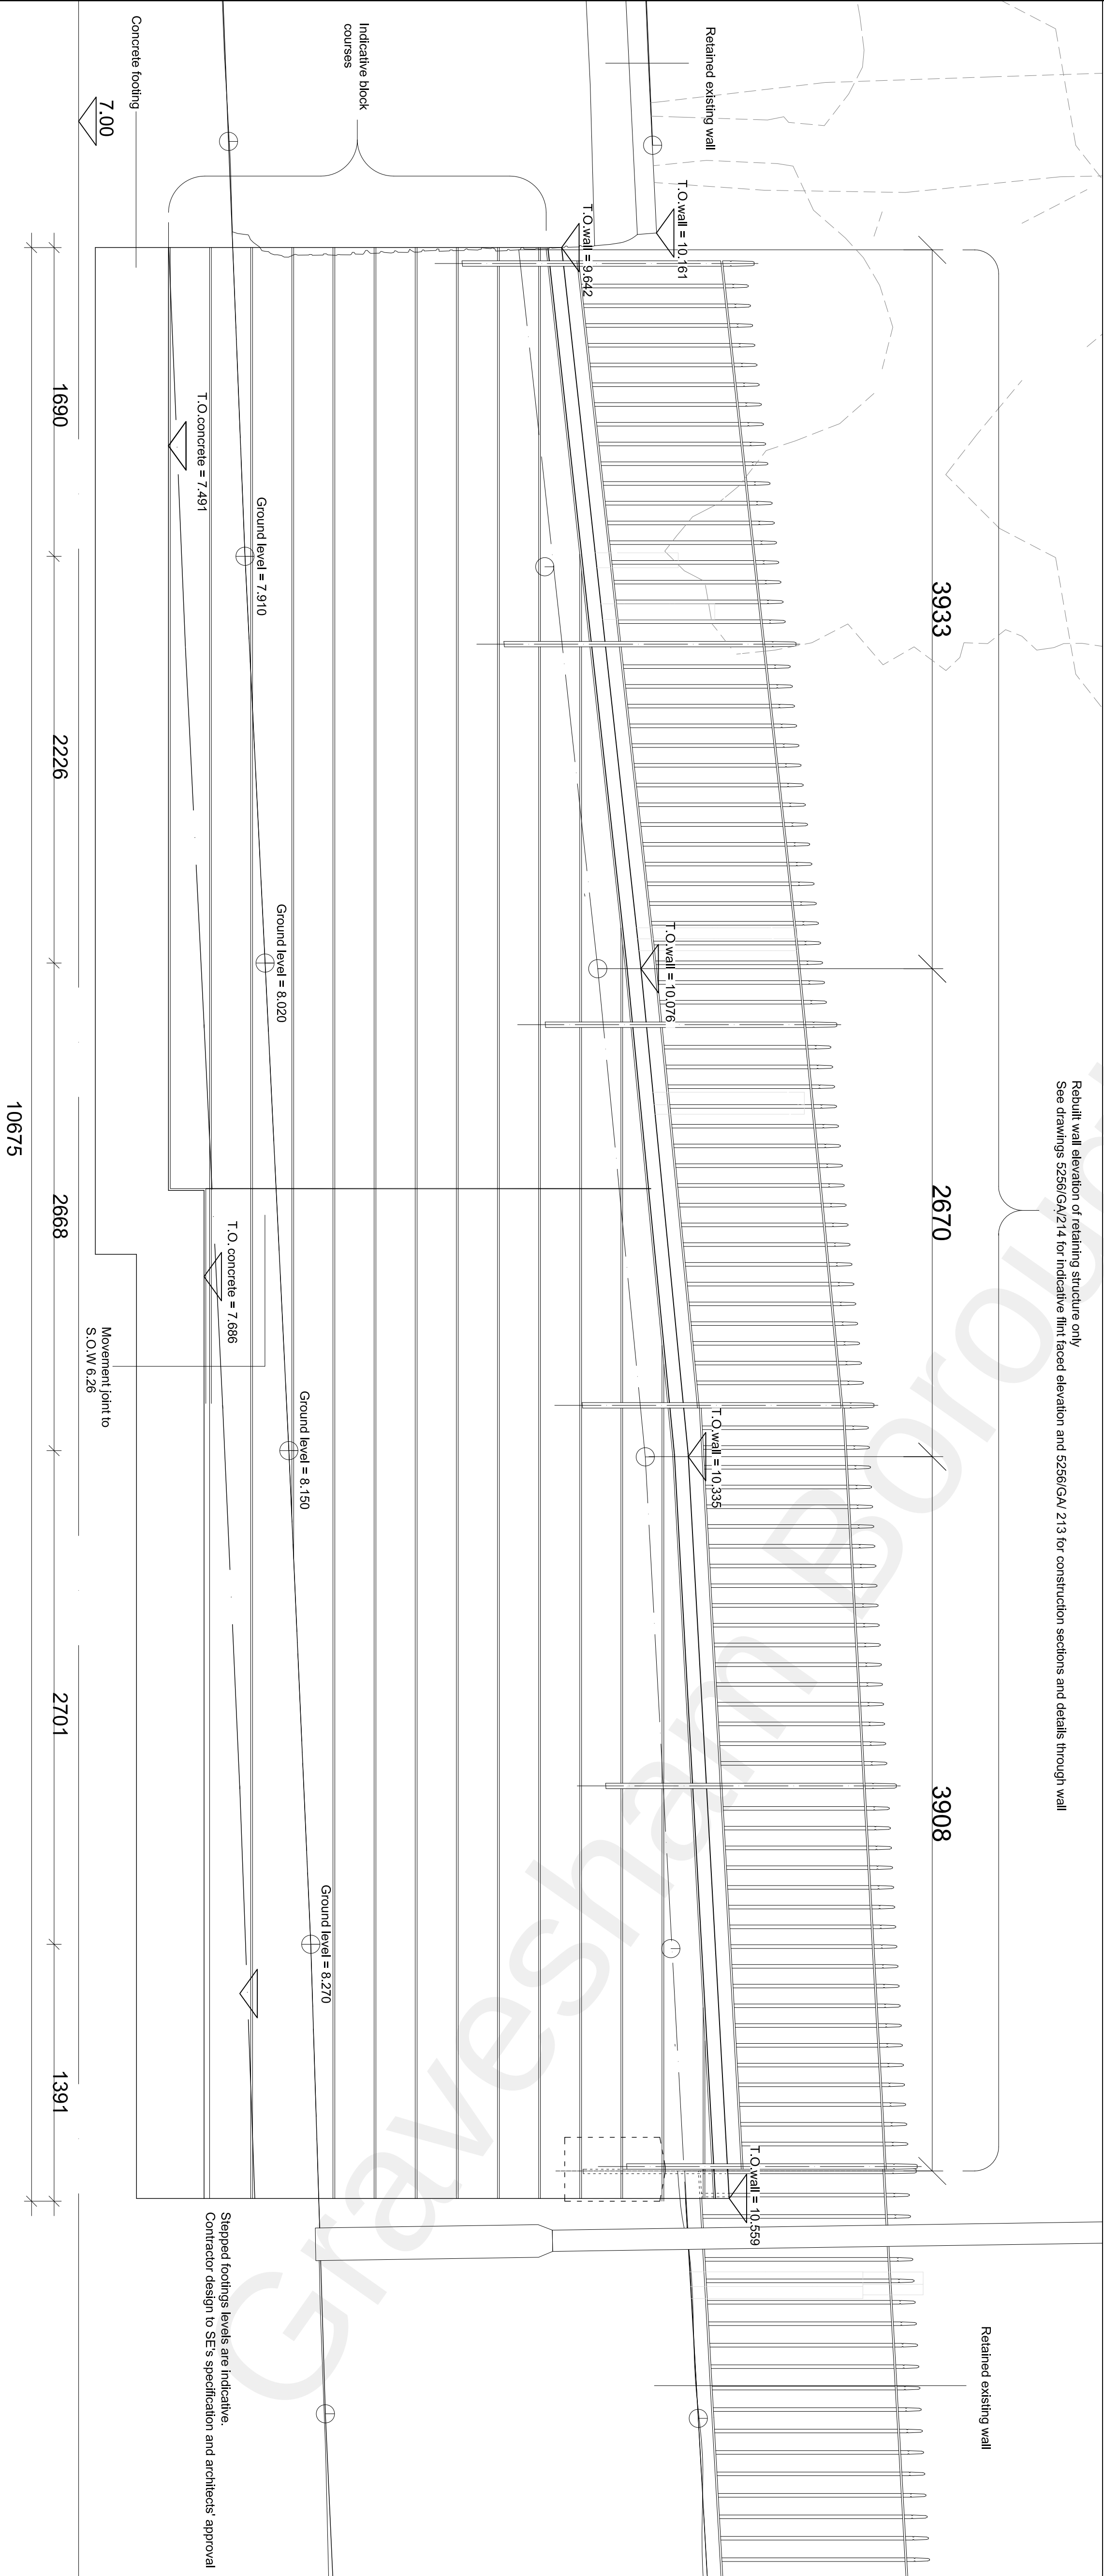

2 Proposed Elevation
212 1:20

Scale bar 1:20 0 1m

clay architecture
FOR PLANNING
ISSUE DATE: 27/06/22

B 27.06.22 CP Scale bar added
A 30.03.22 KL Designer marks retaining construction between SE & Highway
Rev. Date By Notes
Copyright Clay Architecture Ltd
All dimensions are to be verified by the contractor before commencing works
Project
St Peter & St Paul's Church, Milton Road, Milton, Gravesend
Proposed Repair and Railings
Client

clay architecture
Great Lines Studio, Malmesbury Road, Gillingham, Kent ME7 5HB
T: 01634 573 017
www.clayarchitecture.com
E: design@clayarchitects.com

Title
Proposed plan and elevation of the retaining wall section
Drawing No. 5256/GA/212

Scale 1:20
@ A1 size
Date 02/11/21
Drawn GEN
Authorised B