


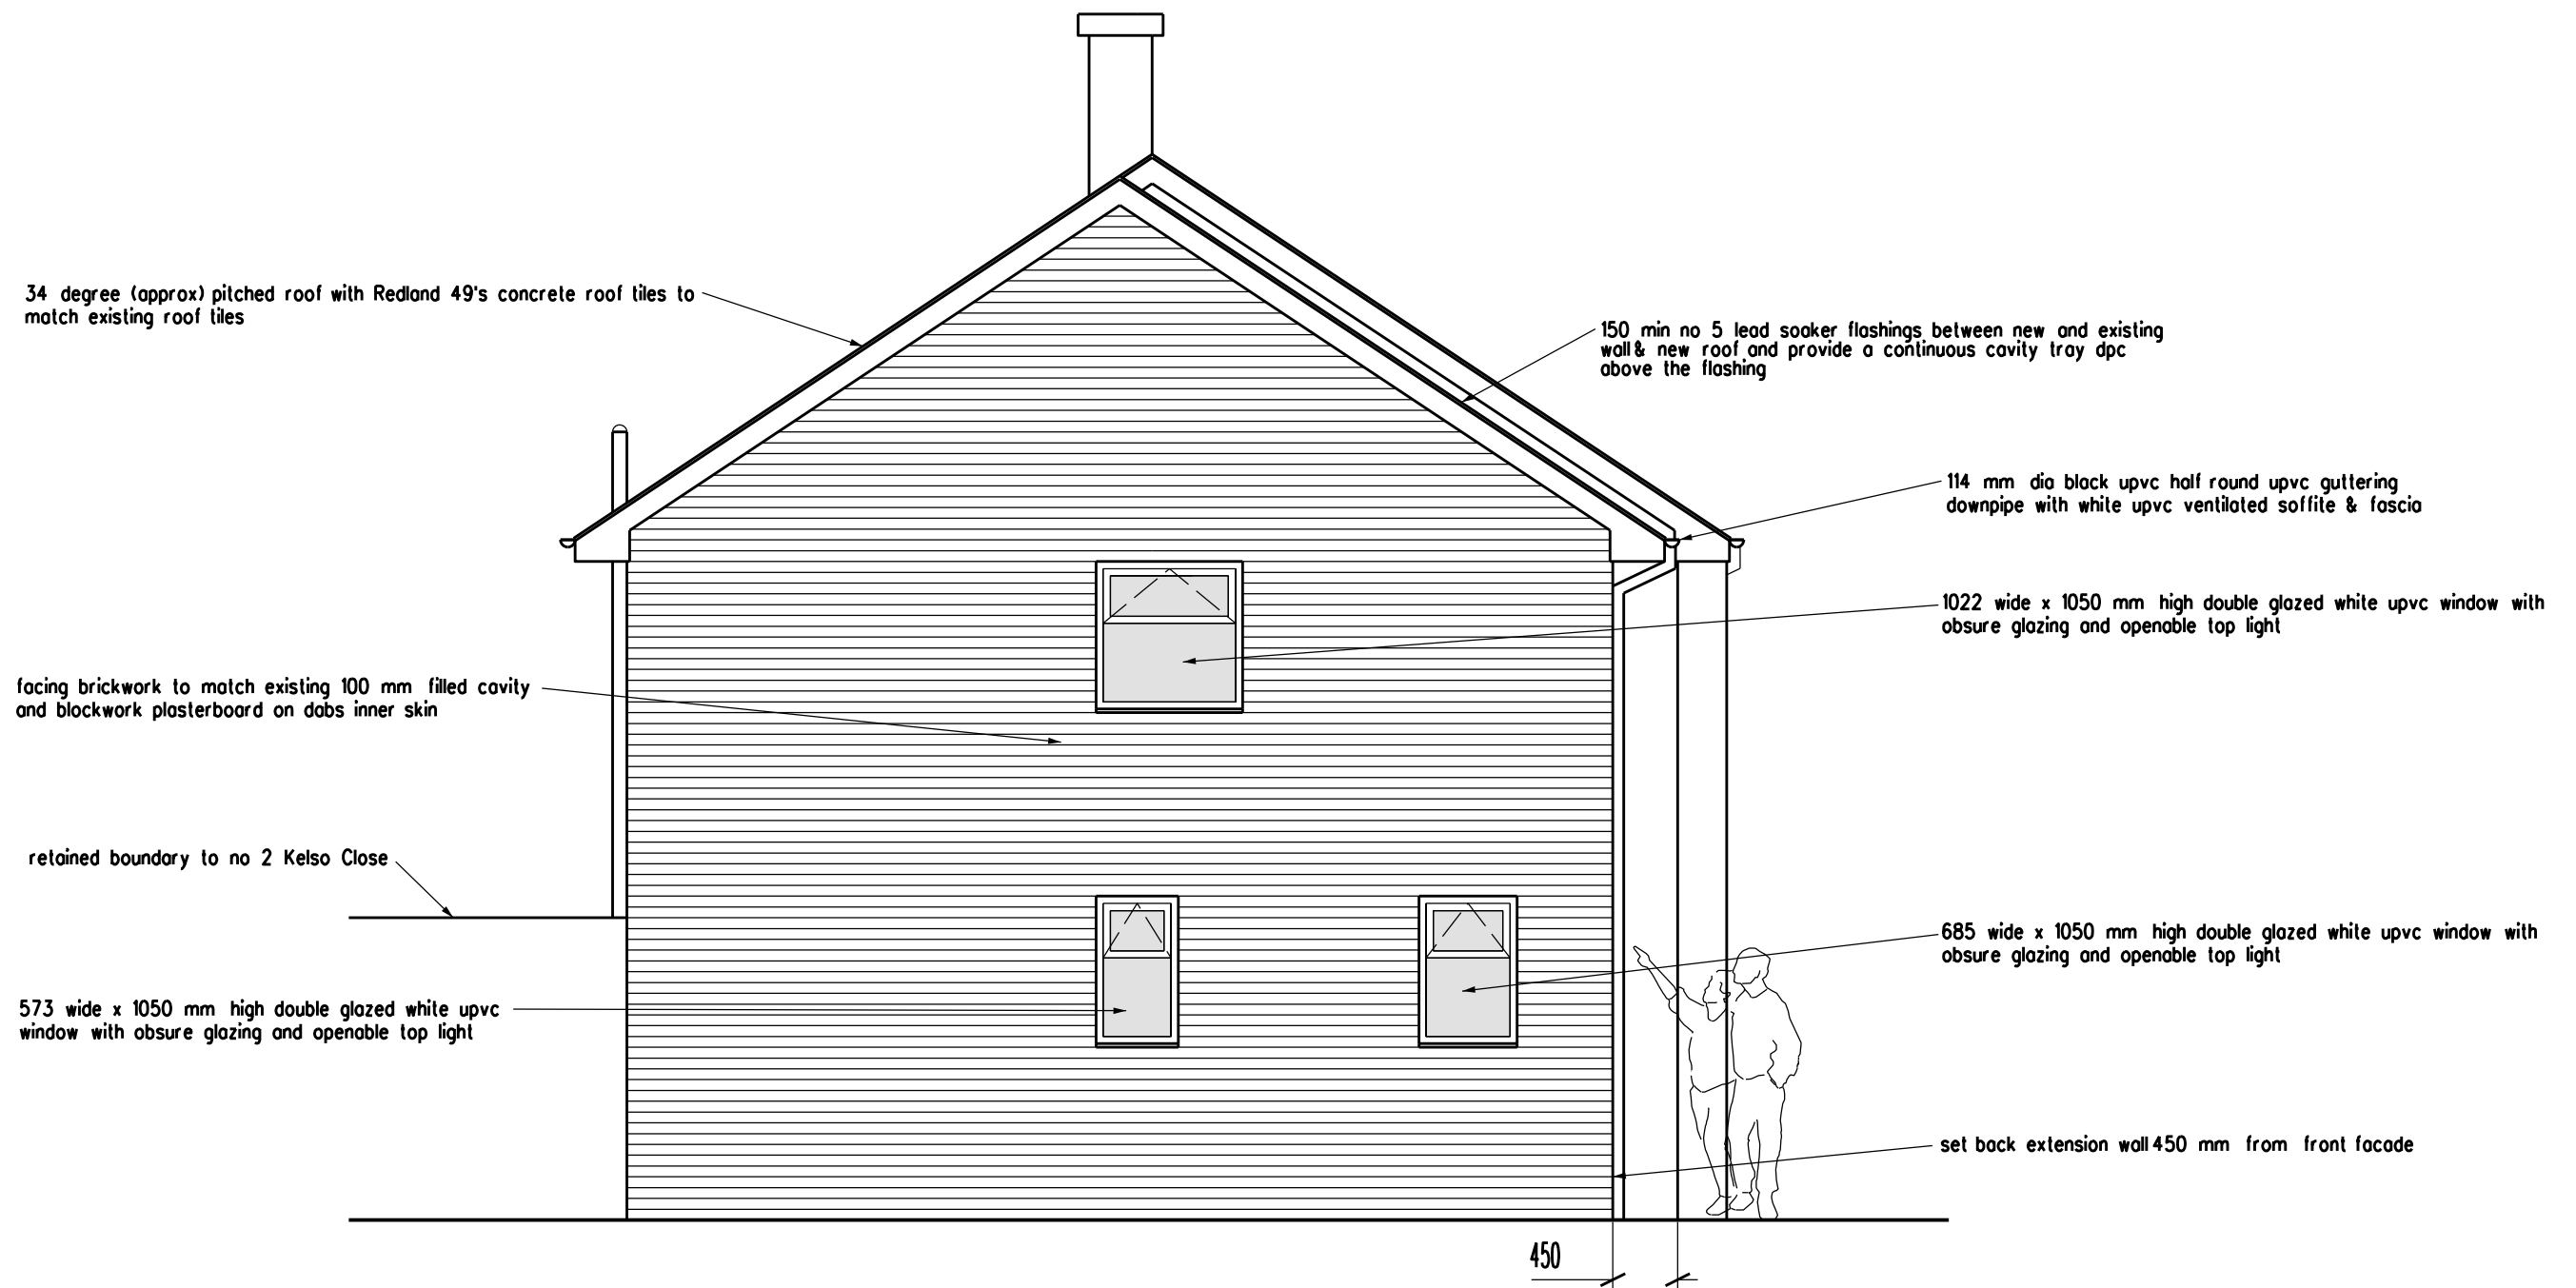

PLANNING APPLICATION

REVISION DATE

ARCHITECT

TA ARCHITECTS
11 JOYDENS WOOD ROAD BEXLEY
KENT DA5 2HS Tel 07905 130591
ta140256@googlemail.com

JOB
PROPOSED DOUBLE STOREY
SIDE EXTENSION AT
2 KELSO CLOSE
GRAVESEND KENT DA12 4NR

DRAWING
PROPOSED FRONT ELEVATION

SCALE 1:50 AT A3 DATE JULY 2025

DRAWING NO.
CC/06

