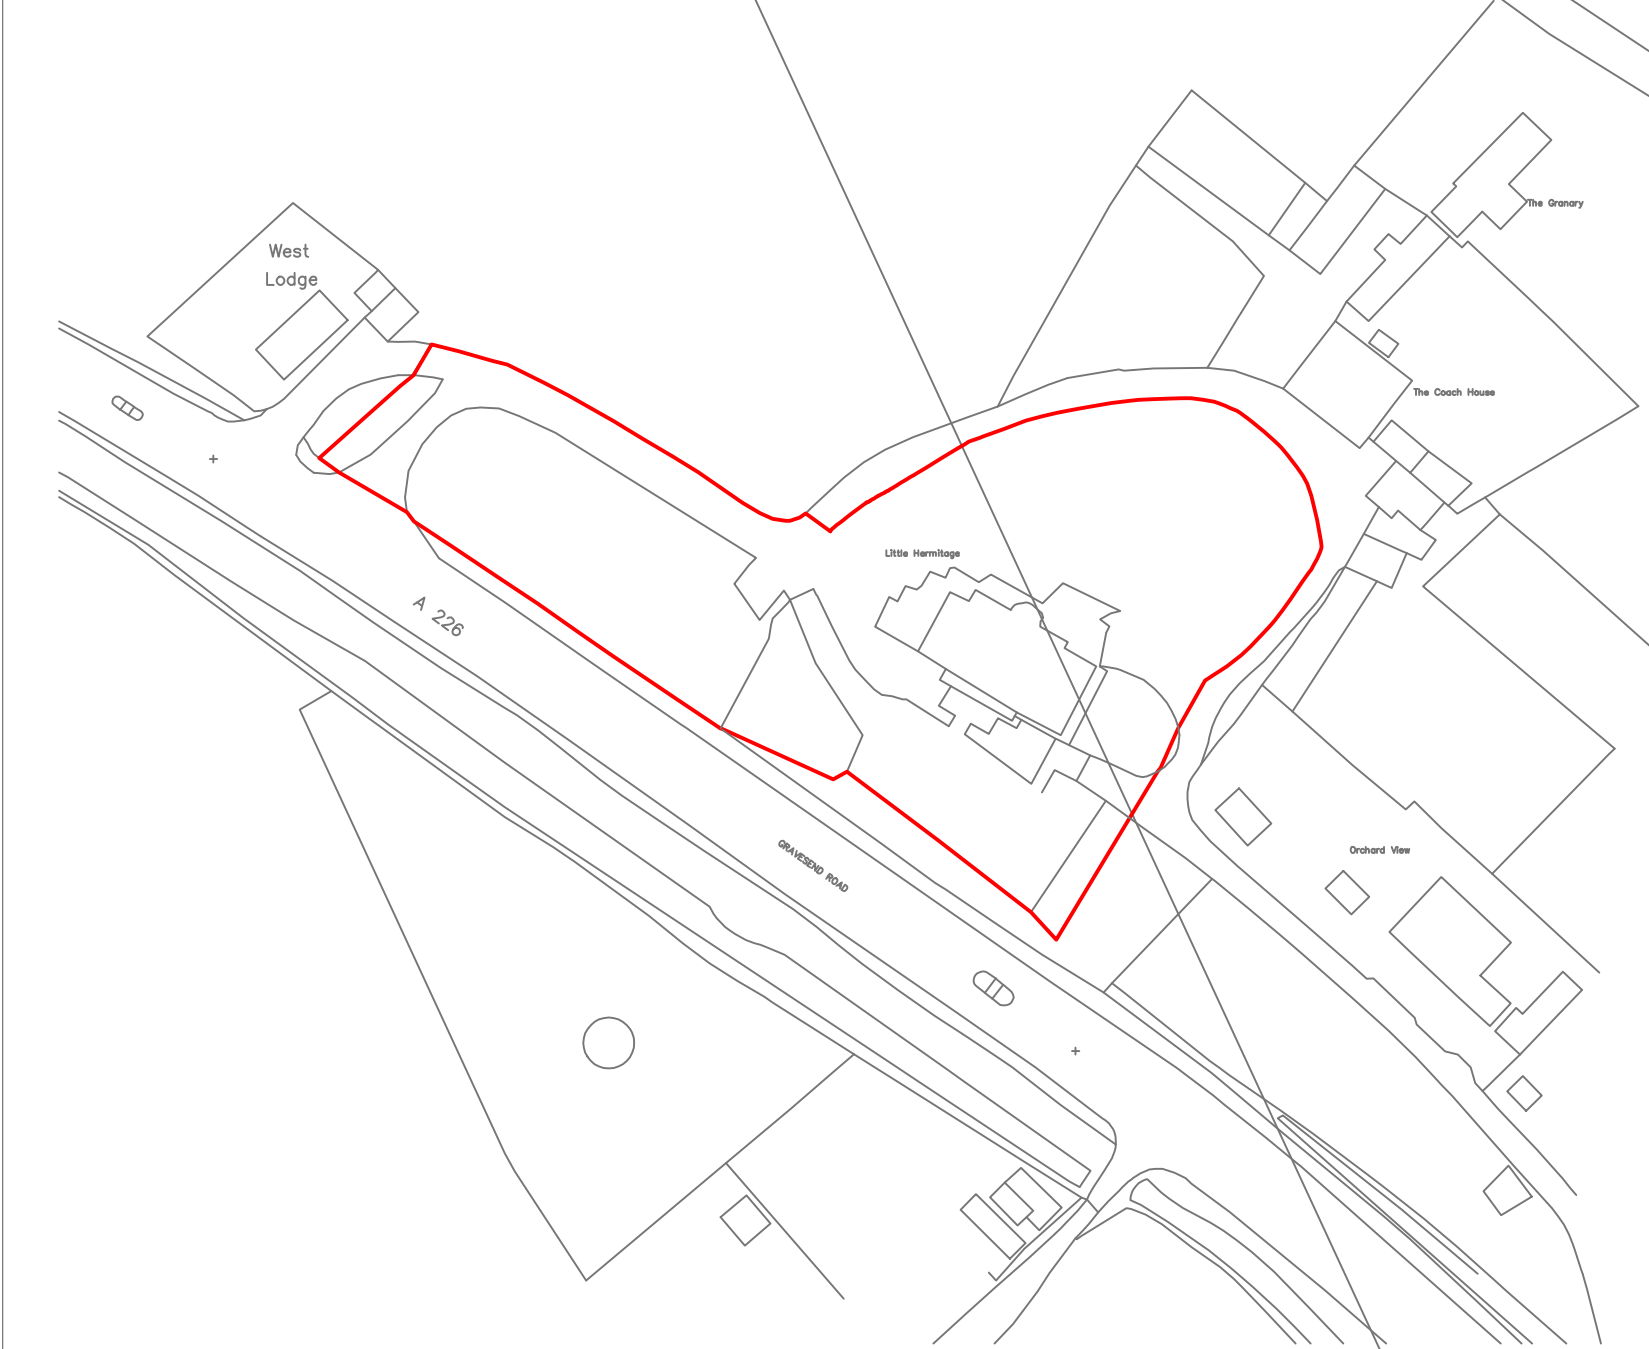


Revision		Date	Description
Status PLANNING			
Mark Carter ASSOCIATES Architectural Design			
design studio priestfield stadium gillingham kent ME7 4DD tel 01634 304700 fax 01634 850986 e mail: markcarter.associates@gmail.com			
Client MRS G DAY			
Drawing Title EXISTING SITE PLAN			
Project Title LITTLE HERMITAGE			
Scale 1:250	Date JULY 25	Drawn MC	
Drawing No 3570 - 001		Rev A	