
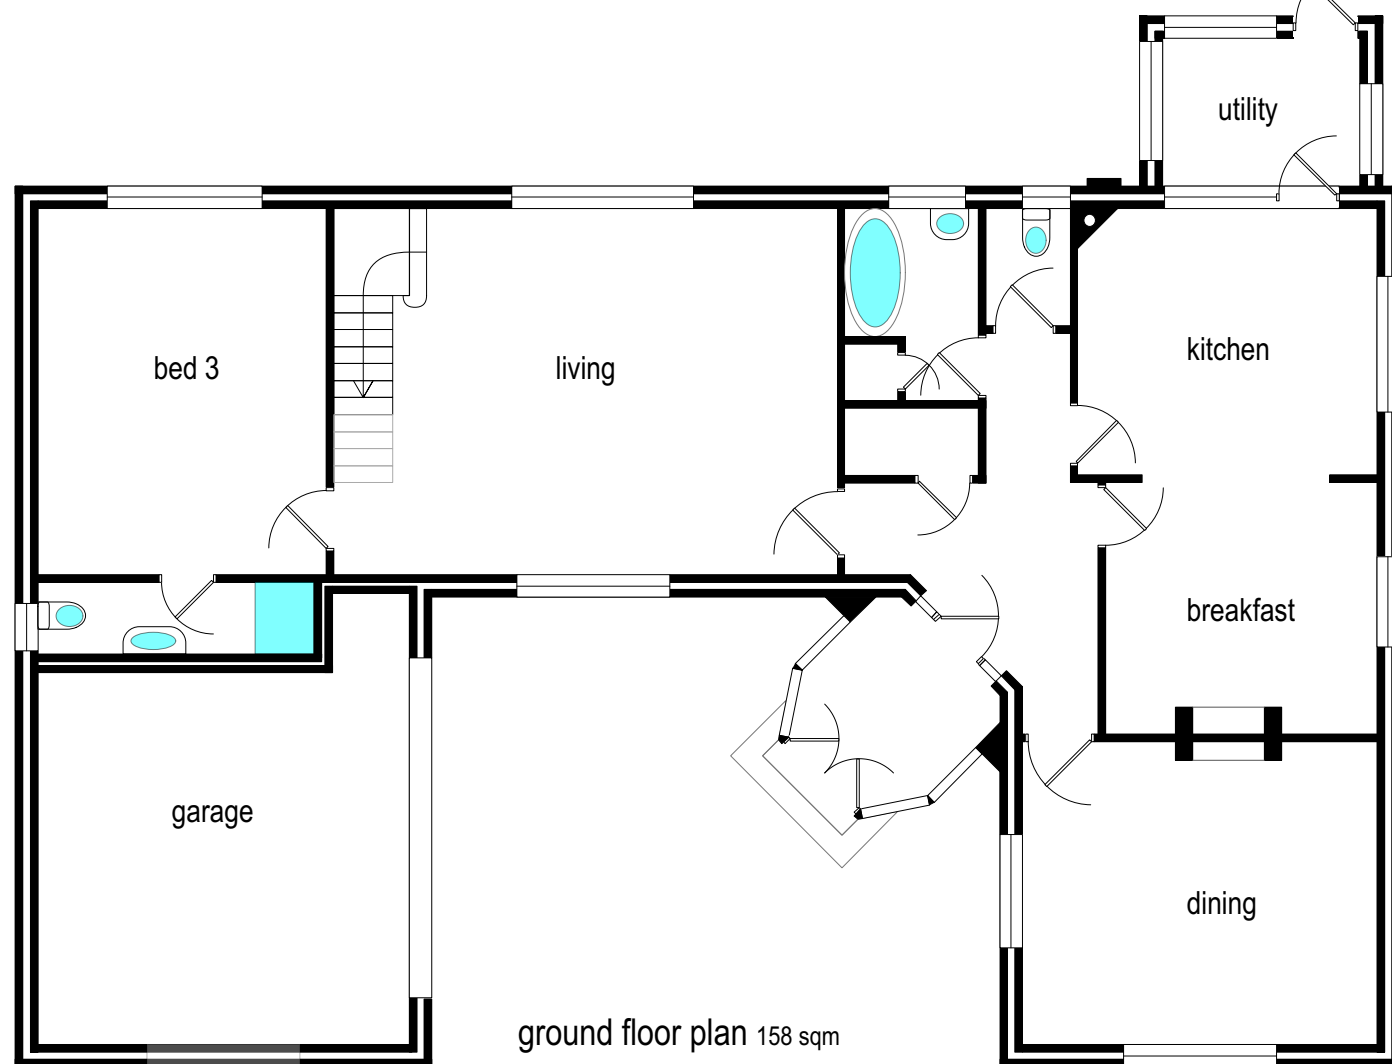
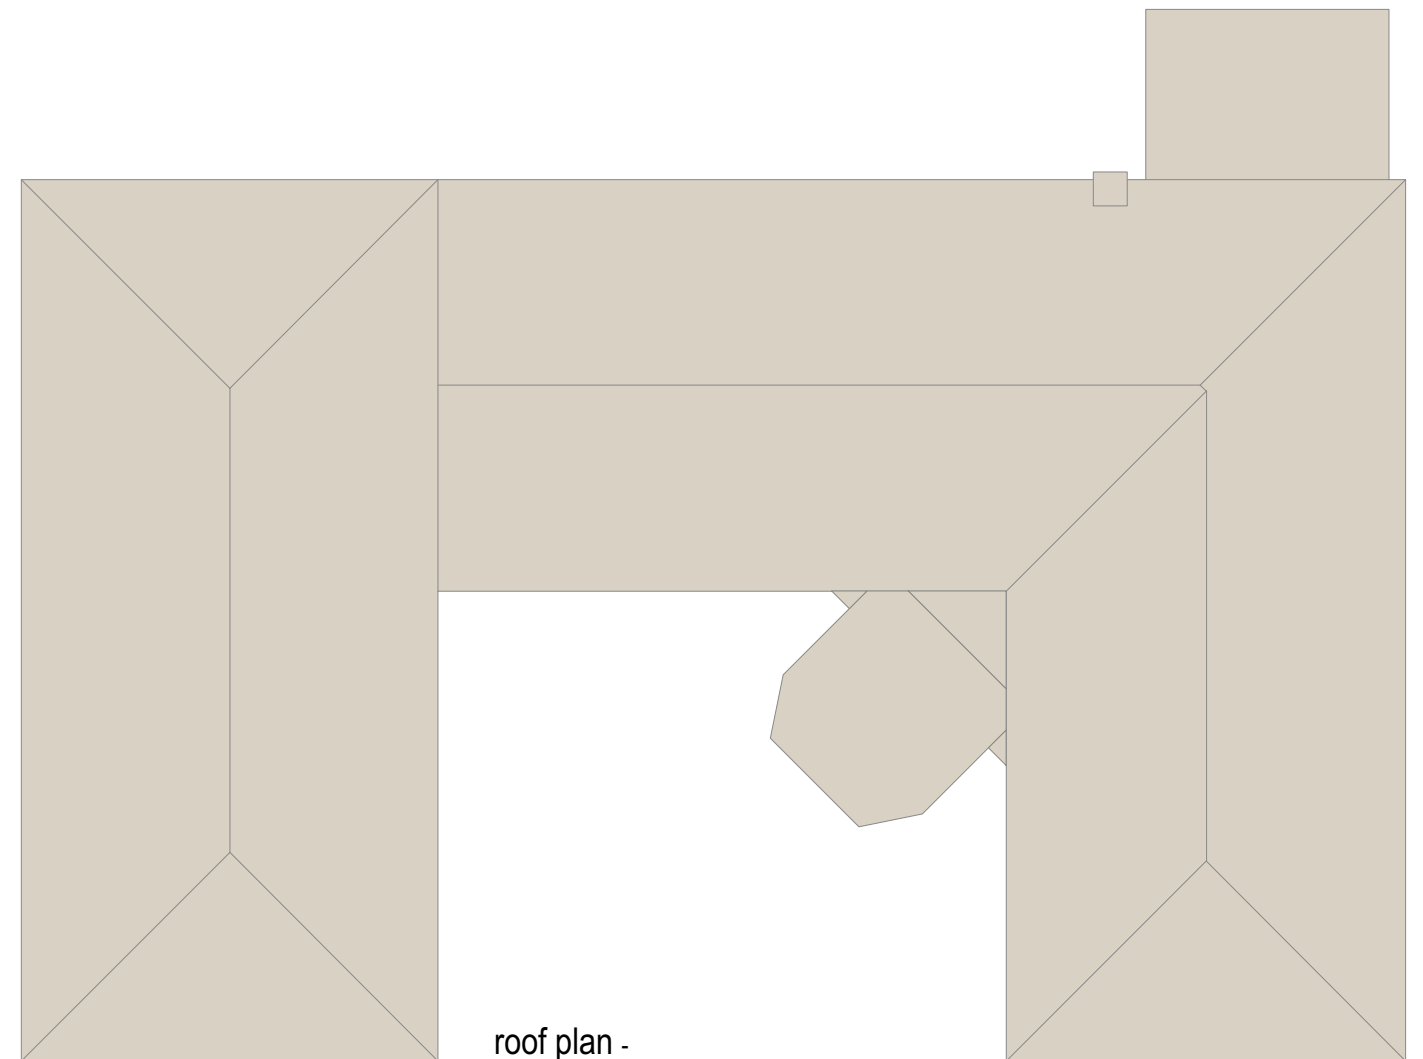


CLIENT; Sam Bott
PROJECT; Green Ridge, Meopham DA13 0HX
TITLE; existing floor plans
SCALE; 1-100 DATE; Dec.23 DRAWN;GB
DRAWING NUMBER 23-20-03 rev.-

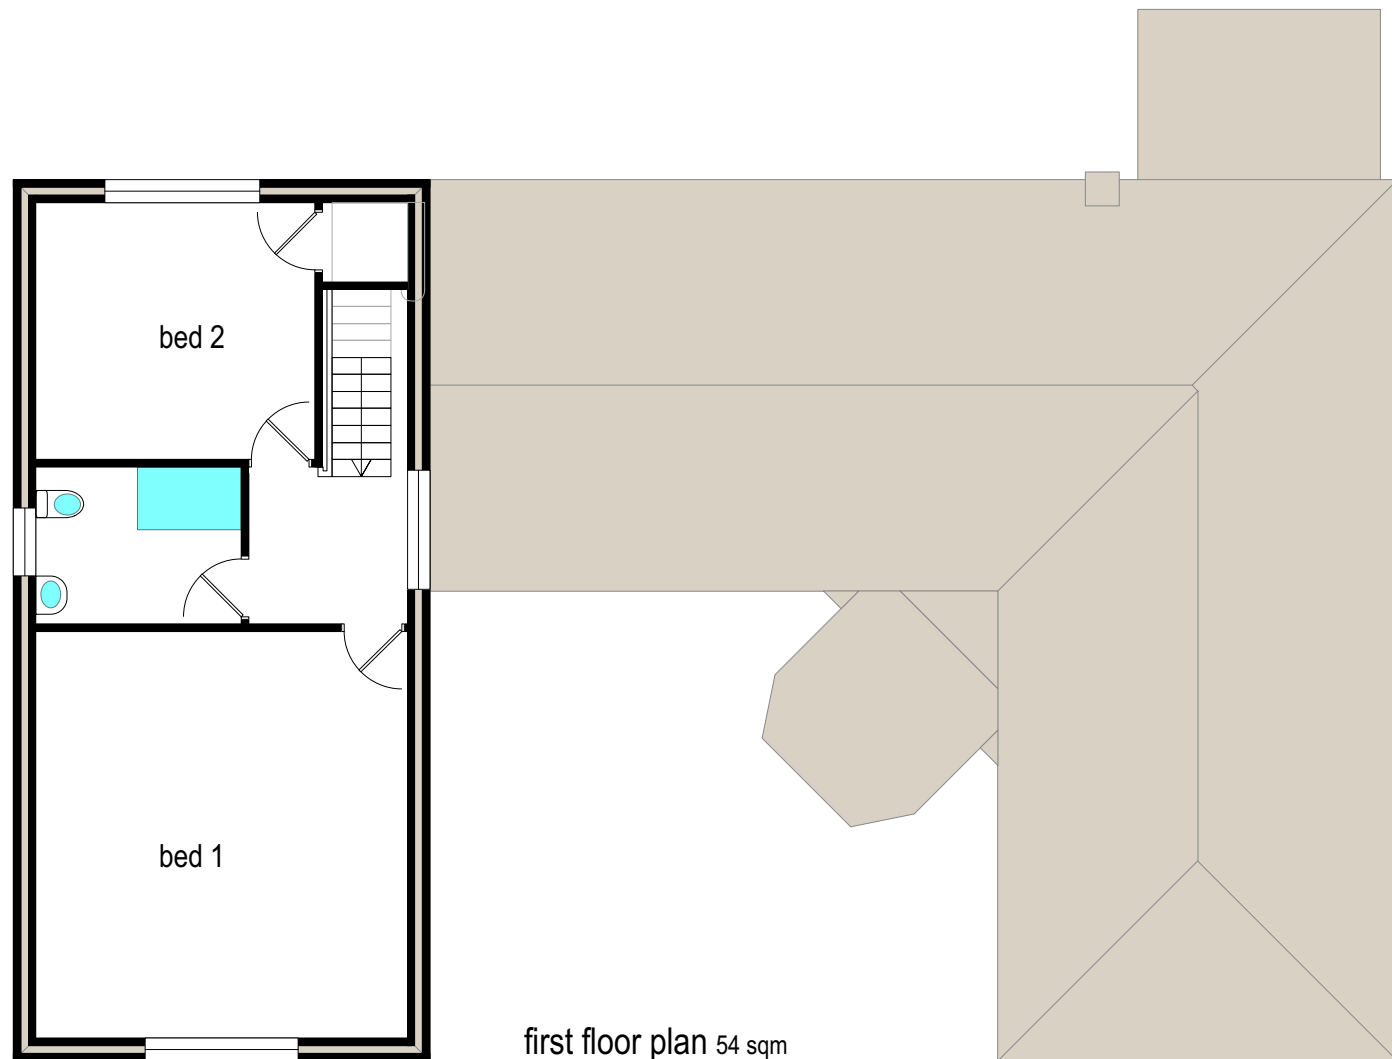