


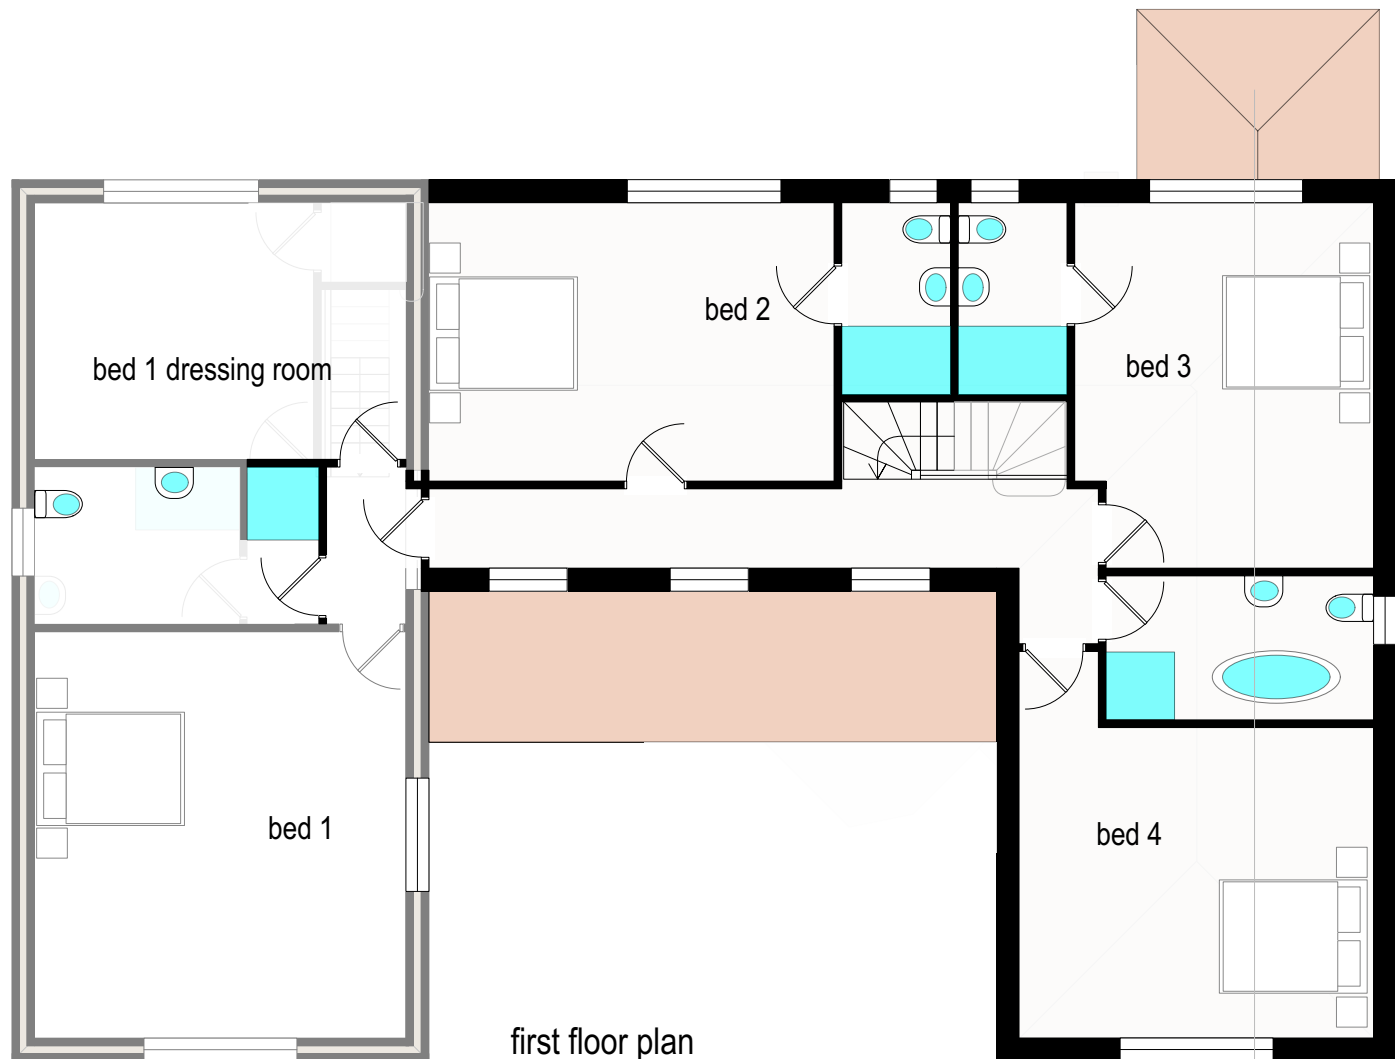


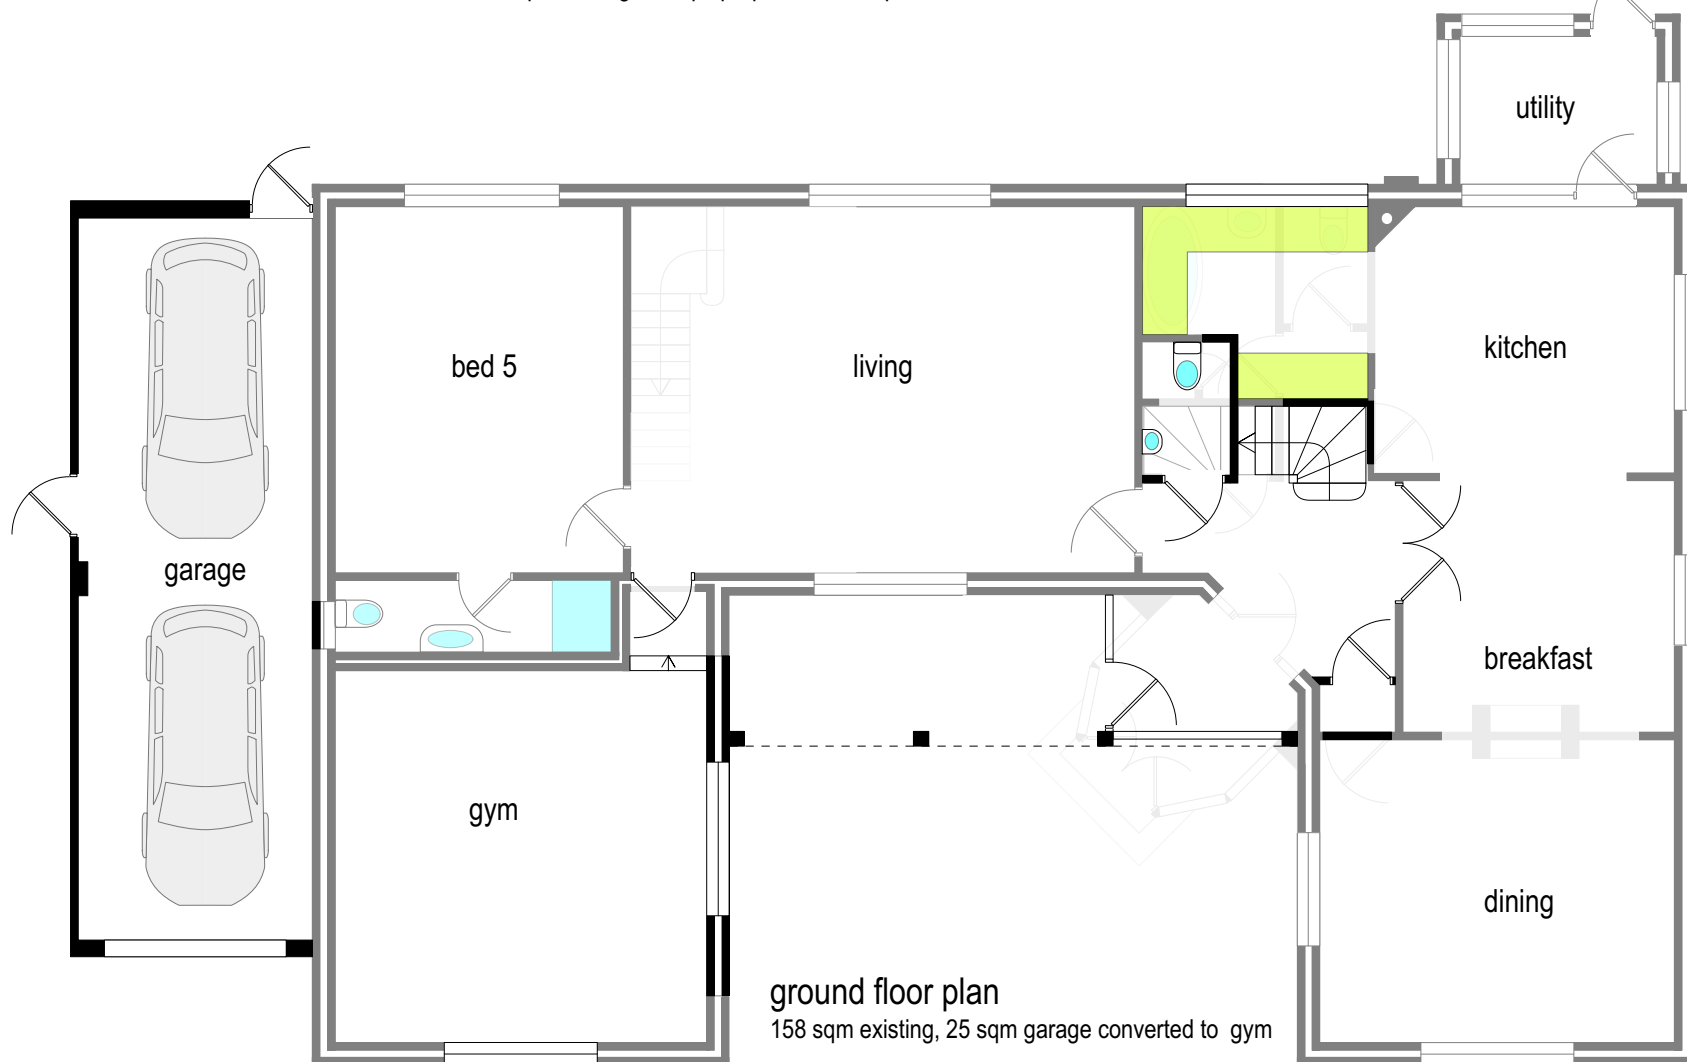

first floor plan
54 sqm existing, 91 sqm proposed, 145 sqm total

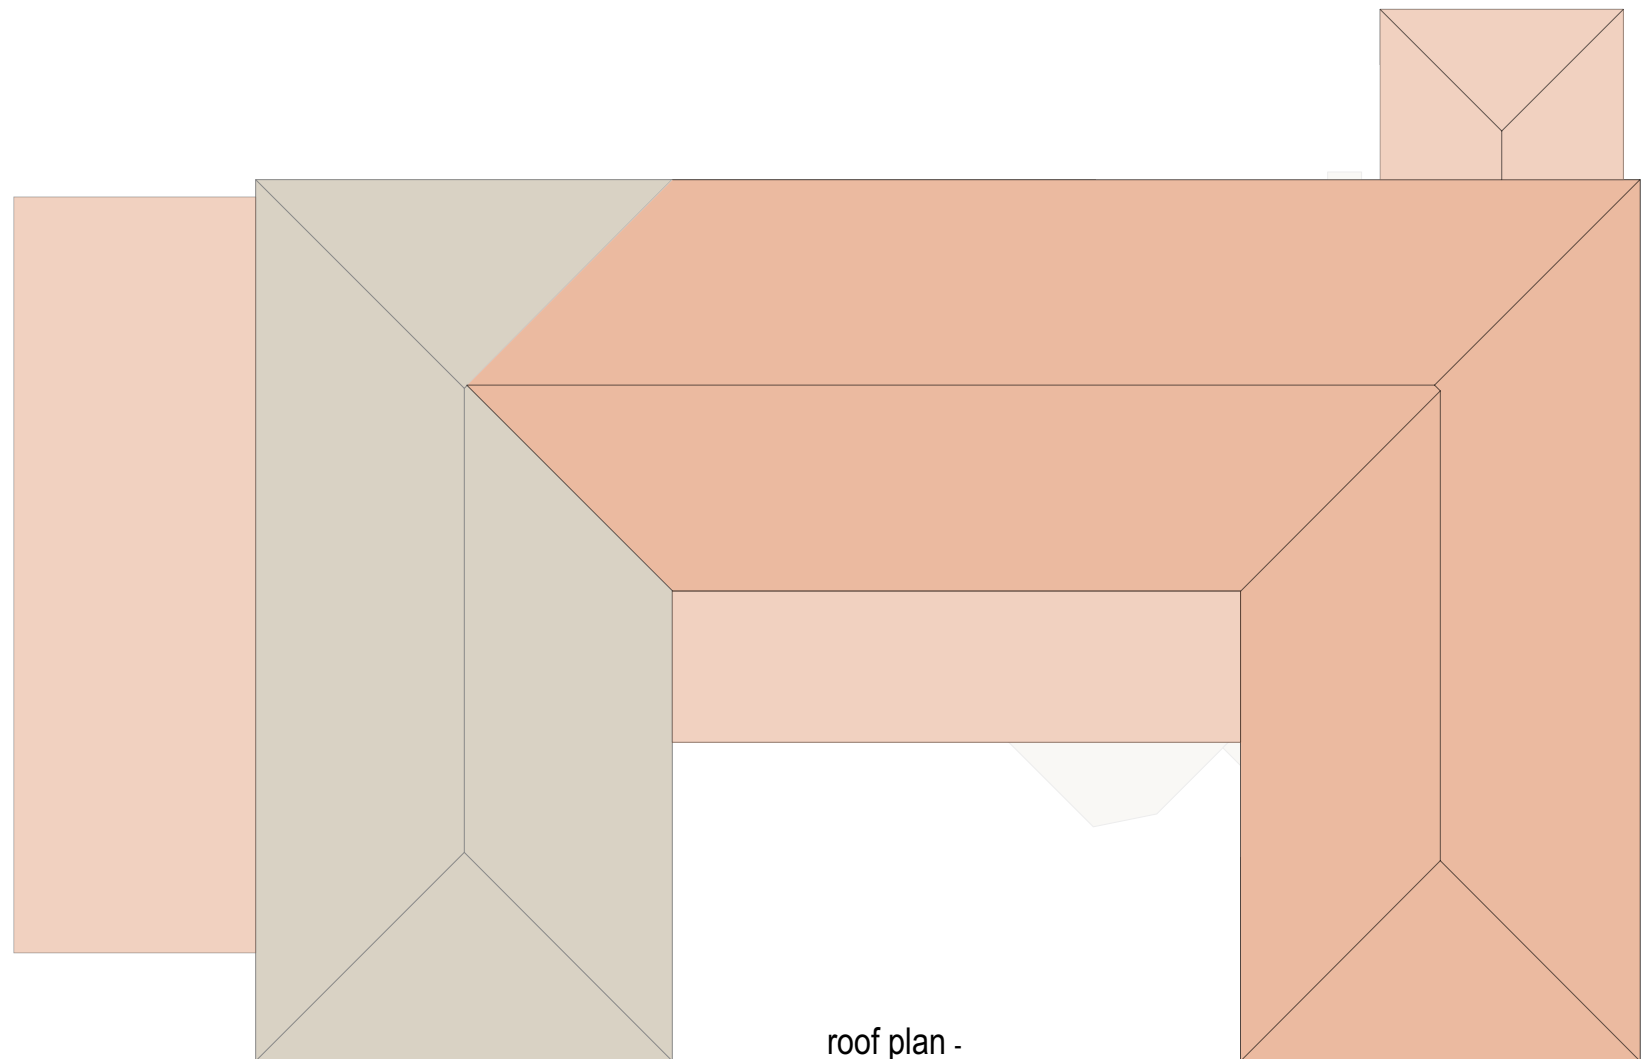

ground floor plan
158 sqm existing, 25 sqm garage converted to gym

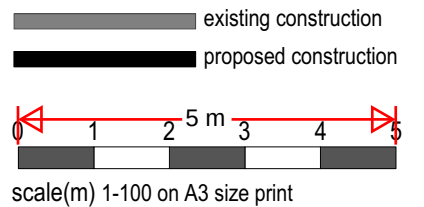

CLIENT; Sam Bott

PROJECT; Green Ridge, Meopham DA13 0HX

TITLE; proposed plans

SCALE; 1-100 DATE; Dec.23 DRAWN;GB

DRAWING NUMBER 23-20-05 rev.-

