


SITE LOCATION

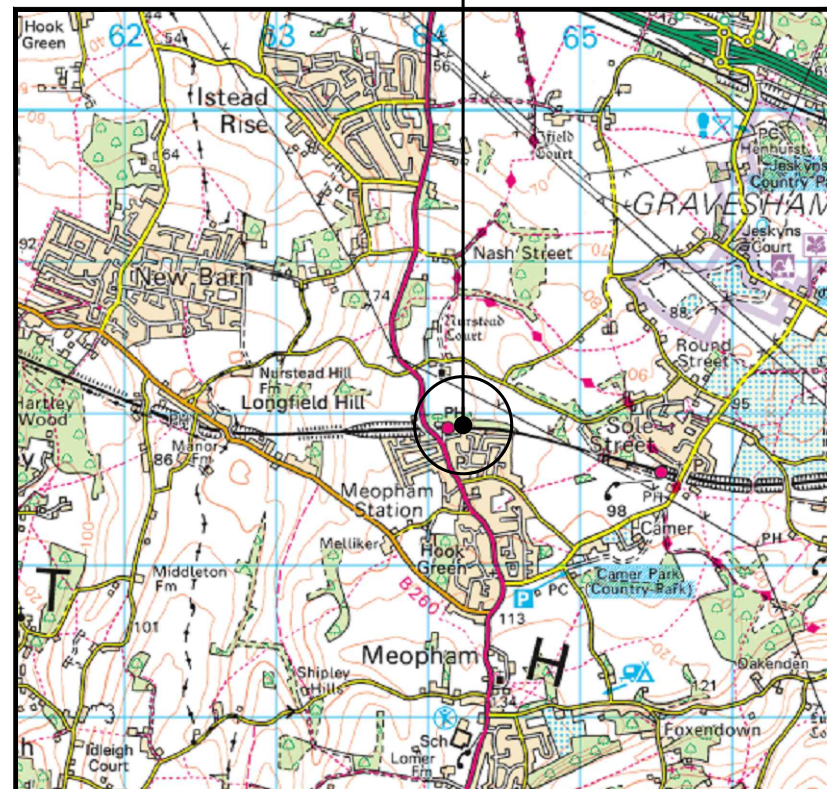

SITE LOCATION (Scale 1:50000)

Ordnance Survey map extract based upon Landranger map series with the permission of the controller of His Majesty's Stationery Office Licence No. 100022432 Crown copyright.



0 500 1000 1500 2000 2500m
1:50000



SITE PHOTOGRAPH

SITE LOCATION

WHAT3WORDS REF:
NETS.BOATS.CALMED

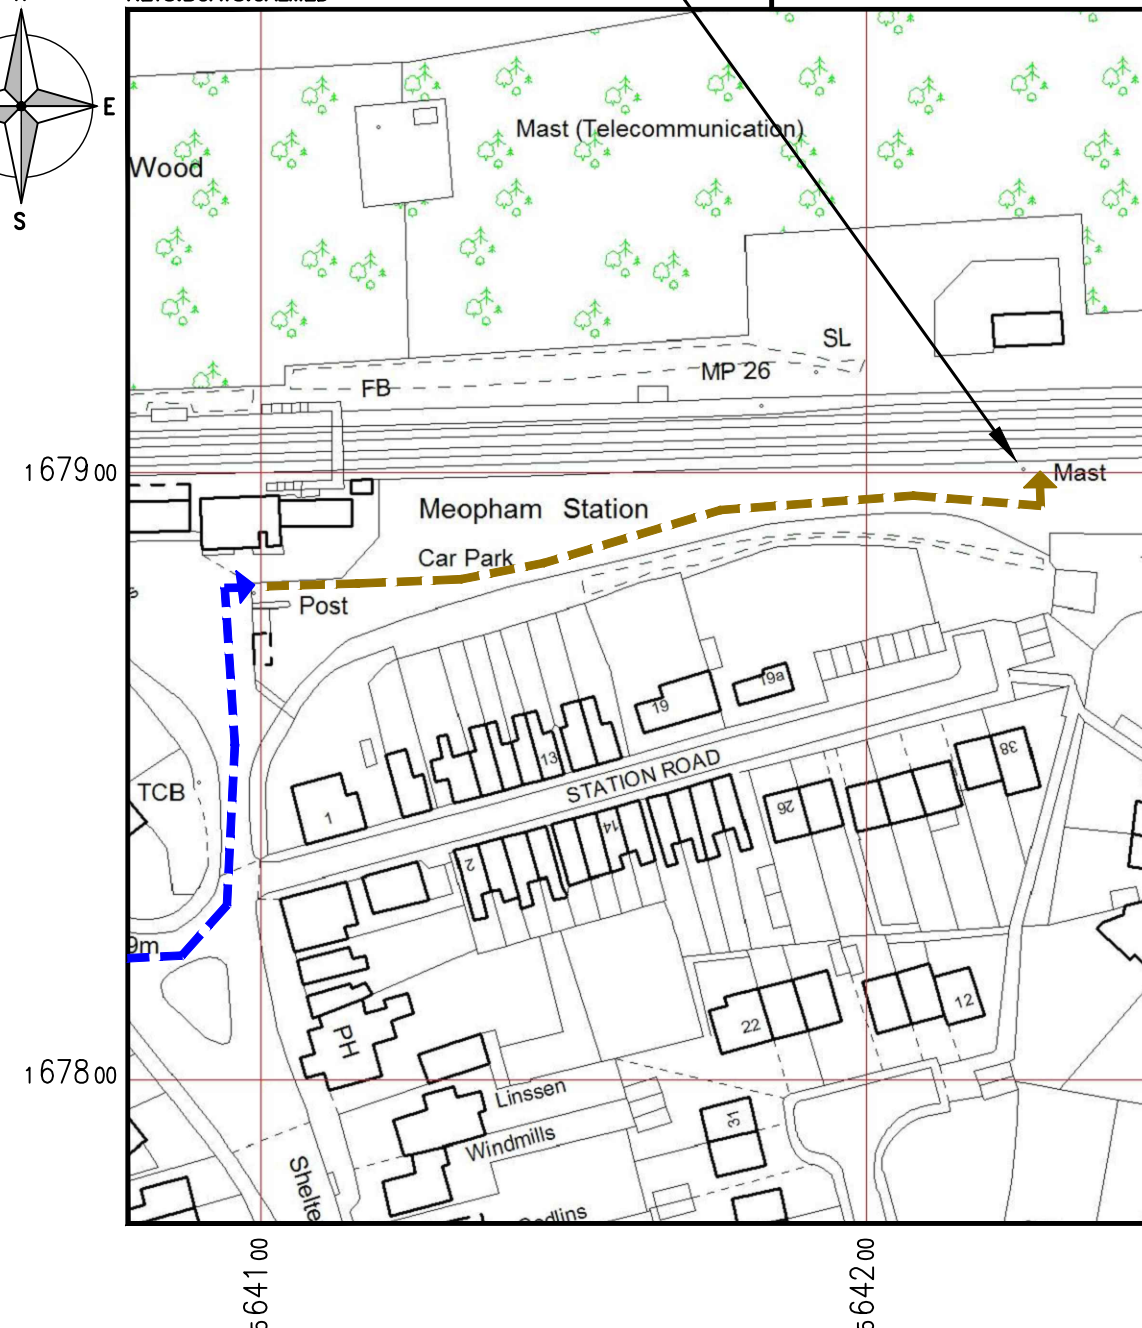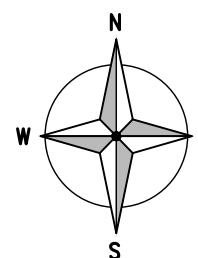


DETAILED SITE LOCATION (Scale 1:1250)

Based upon Ordnance Survey map extract with the permission of the Controller of His Majesty's Stationery Office. Crown copyright. Licence No. 100022432

0 12.5 25 37.5 50 62.5m
1:1250

ALL DIMENSIONS ARE IN mm UNLESS NOTED OTHERWISE				
N.G.R		E: 564219		N: 167900
DIRECTIONS TO SITE:				
FOLLOW M25 TO JUNCTION 2 AND TAKE A2 TOWARDS CANTERBURY. AFTER 5.2 MILES TAKE THE EXIT ONTO A227 TOWARDS GRAVESEND/WROTHAM AND FOLLOW FOR 2.3 MILES. TAKE A SHARP LEFT TURN INTO STATION ROAD AND INTO MEOPHAM STATION CAR PARK WHERE THE SITE IS LOCATED 100m FURTHER ON THE LEFT HAND SIDE				
NOTES:				
1A	ISSUED FOR PLANNING	ALC	WD	27.02.25
REV	MODIFICATION	BY	CH	DATE
 Unit 27F-G, Hartlebury Trading Estate, Crown Lane, Hartlebury, Worcestershire, DY10 4JD				
				
Cell Name				Opt.
MEOPHAM STATION				-
Cell ID No				
CSID	✓	VF	-	N/A
13666022		4299_22		-
Project No.	-	N/A	-	N/A
-	-	-	-	-
Site Address / Contact Details				
MEOPHAM STATION STATION ROAD MEOPHAM KENT DA13 0LU				
Drawing Title: SITE LOCATION MAPS				
Purpose of issue: PLANNING				Dwg Rev: 1A
Drawing Number: 100				1A
Surveyed By: UK AIRCOMMS		Original Sheet Size: A3		Pack Issue: 1A
Drawn: ALC	Date: 27.02.25	Checked: WD	Date: 27.02.25	1A

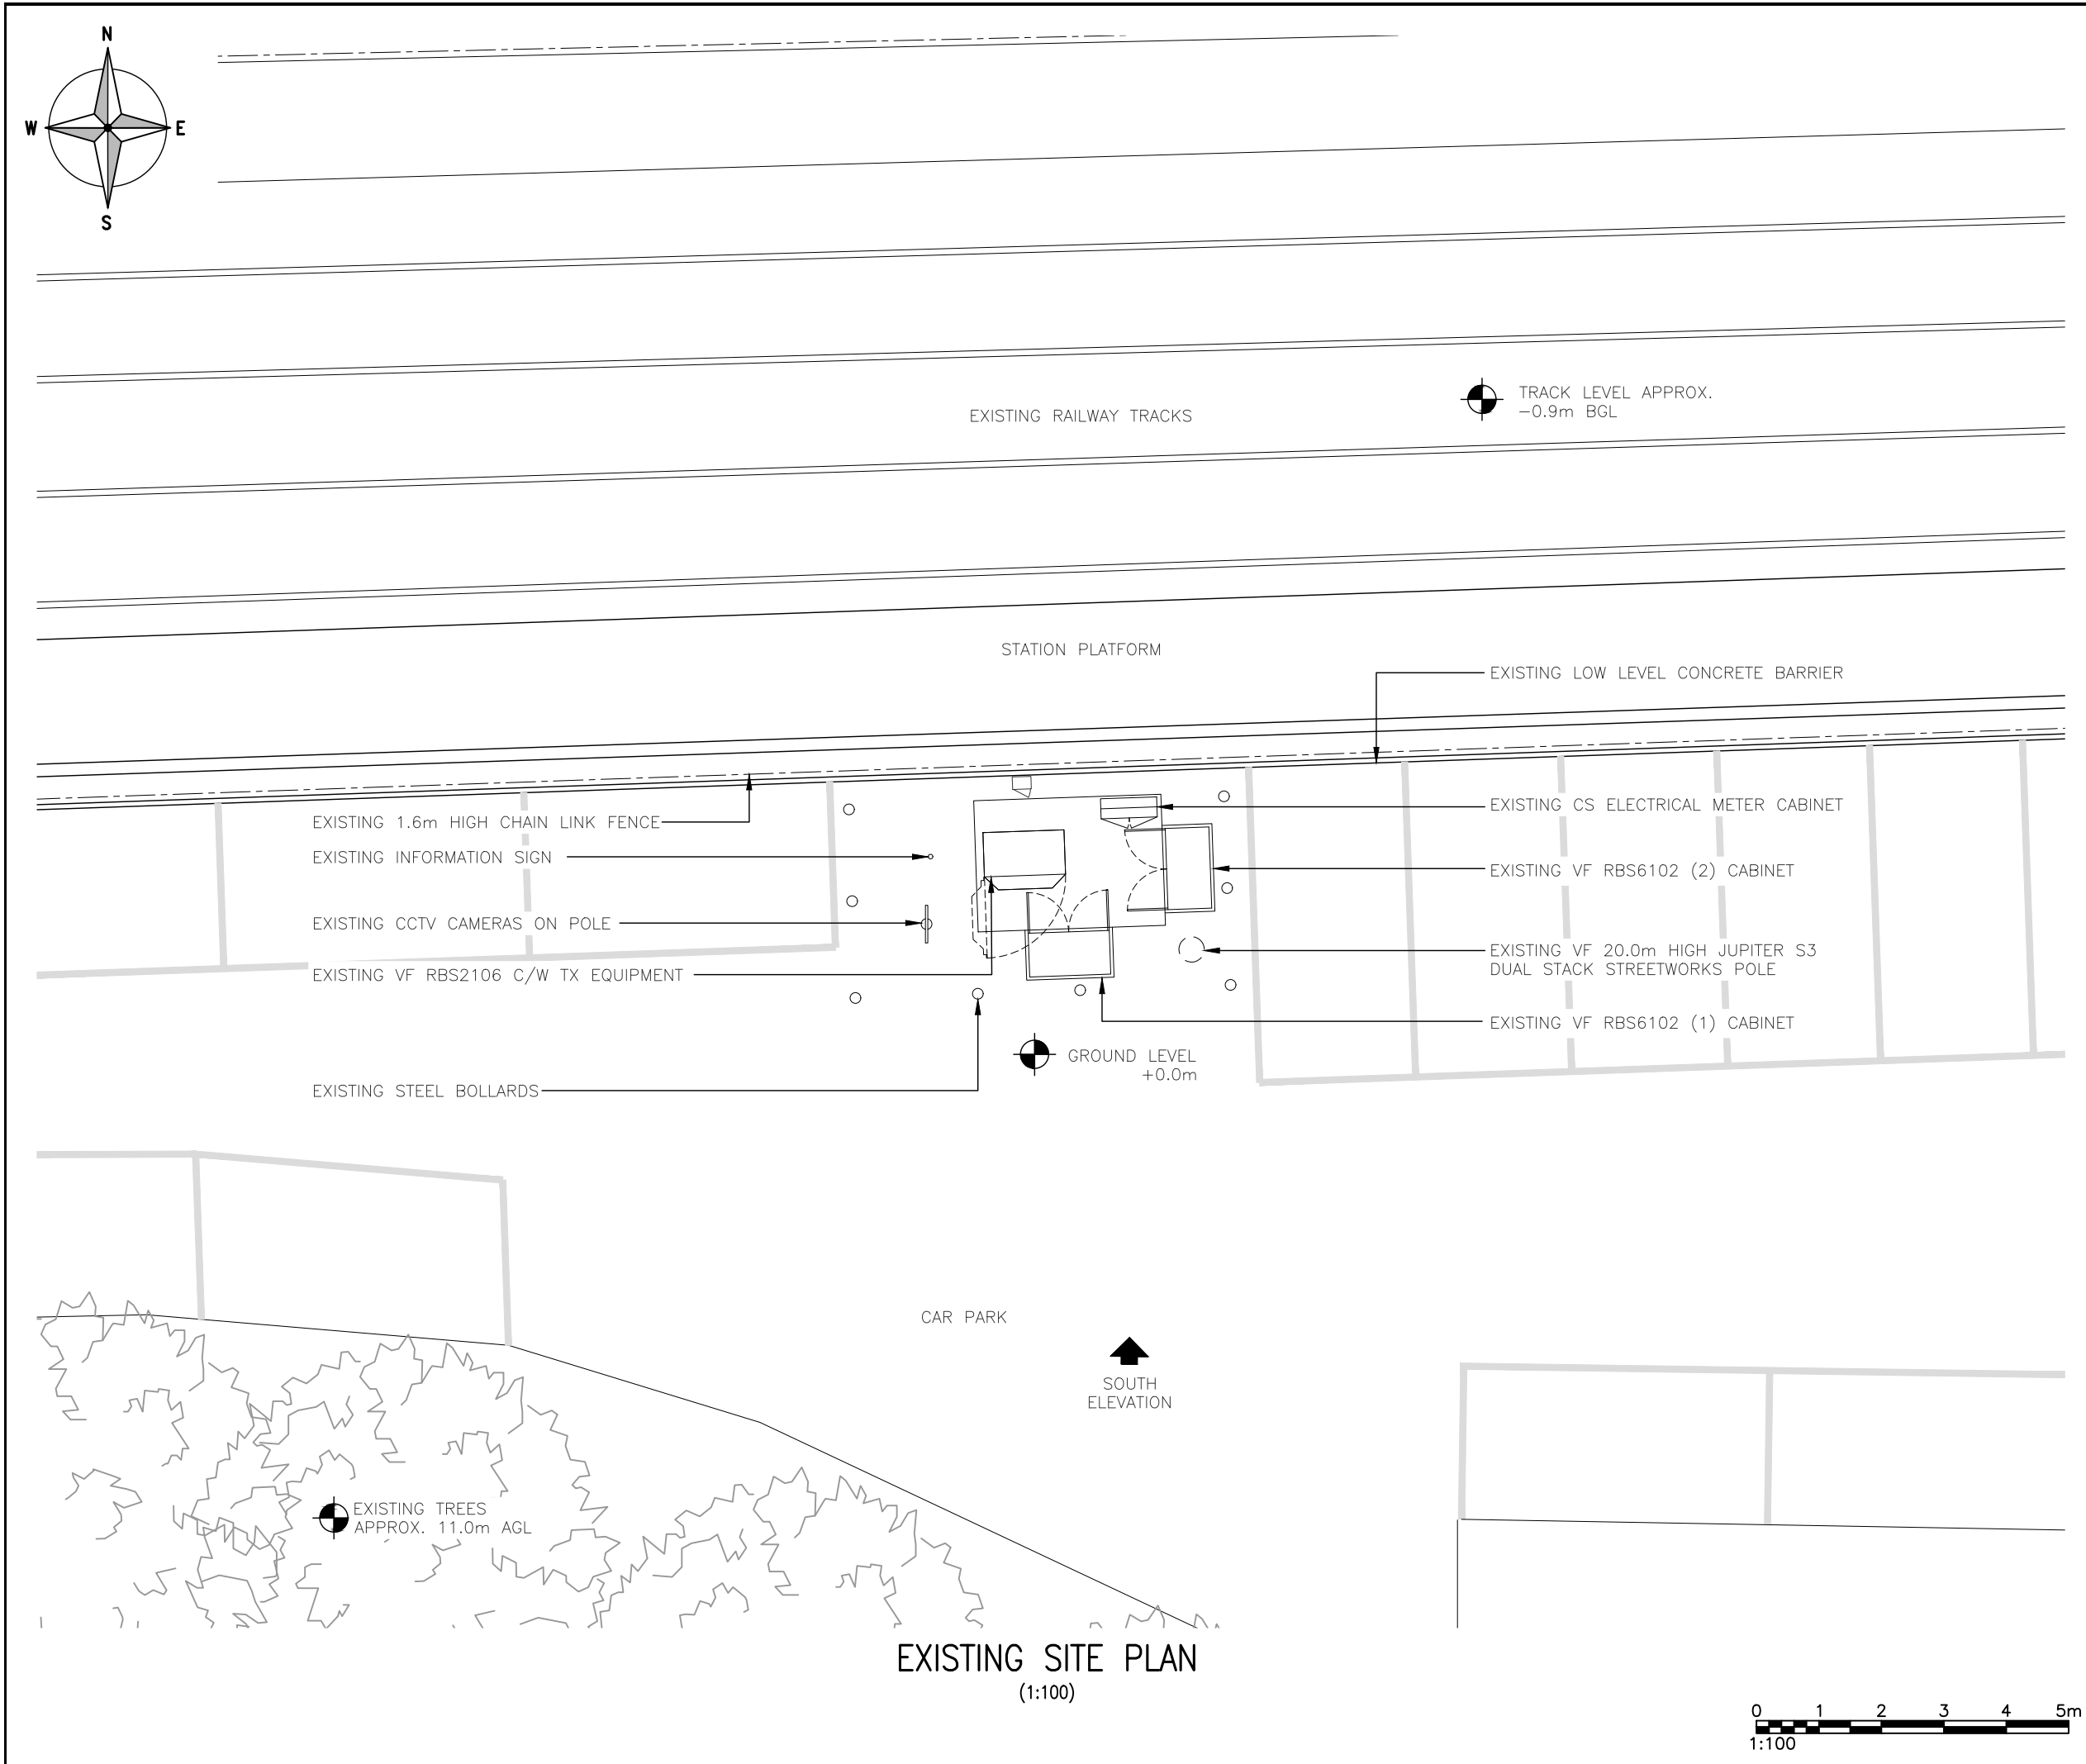

ALL DIMENSIONS ARE IN mm UNLESS NOTED OTHERWISE

N.G.R

E: 564219

N: 167900

NOTES:

1A	ISSUED FOR PLANNING	ALC	WD	27.02.25
REV	MODIFICATION	BY	CH	DATE



Unit 27F-G, Hartlebury Trading Estate, Crown Lane, Hartlebury, Worcestershire, DY10 4JD



Cell Name				Opt.
MEOPHAM STATION				—
Cell ID No				
CSID	✓	VF	—	N/A
13666022		4299_22	—	
Project No.	—	N/A	—	N/A
—		—	—	


Site Address / Contact Details


MEOPHAM STATION
STATION ROAD
MEOPHAM
KENT
DA13 0LU

Drawing Title:
EXISTING SITE PLAN

Purpose of issue:		PLANNING	Dwg Rev:
Drawing Number:		200	1A
Surveyed By:	UK AIRCOMMS	Original Sheet Size:	A3
Drawn:	ALC	Date:	27.02.25
Checked:	WD	Date:	27.02.25
			1A

EXISTING SITE PLAN
(1:100)

 

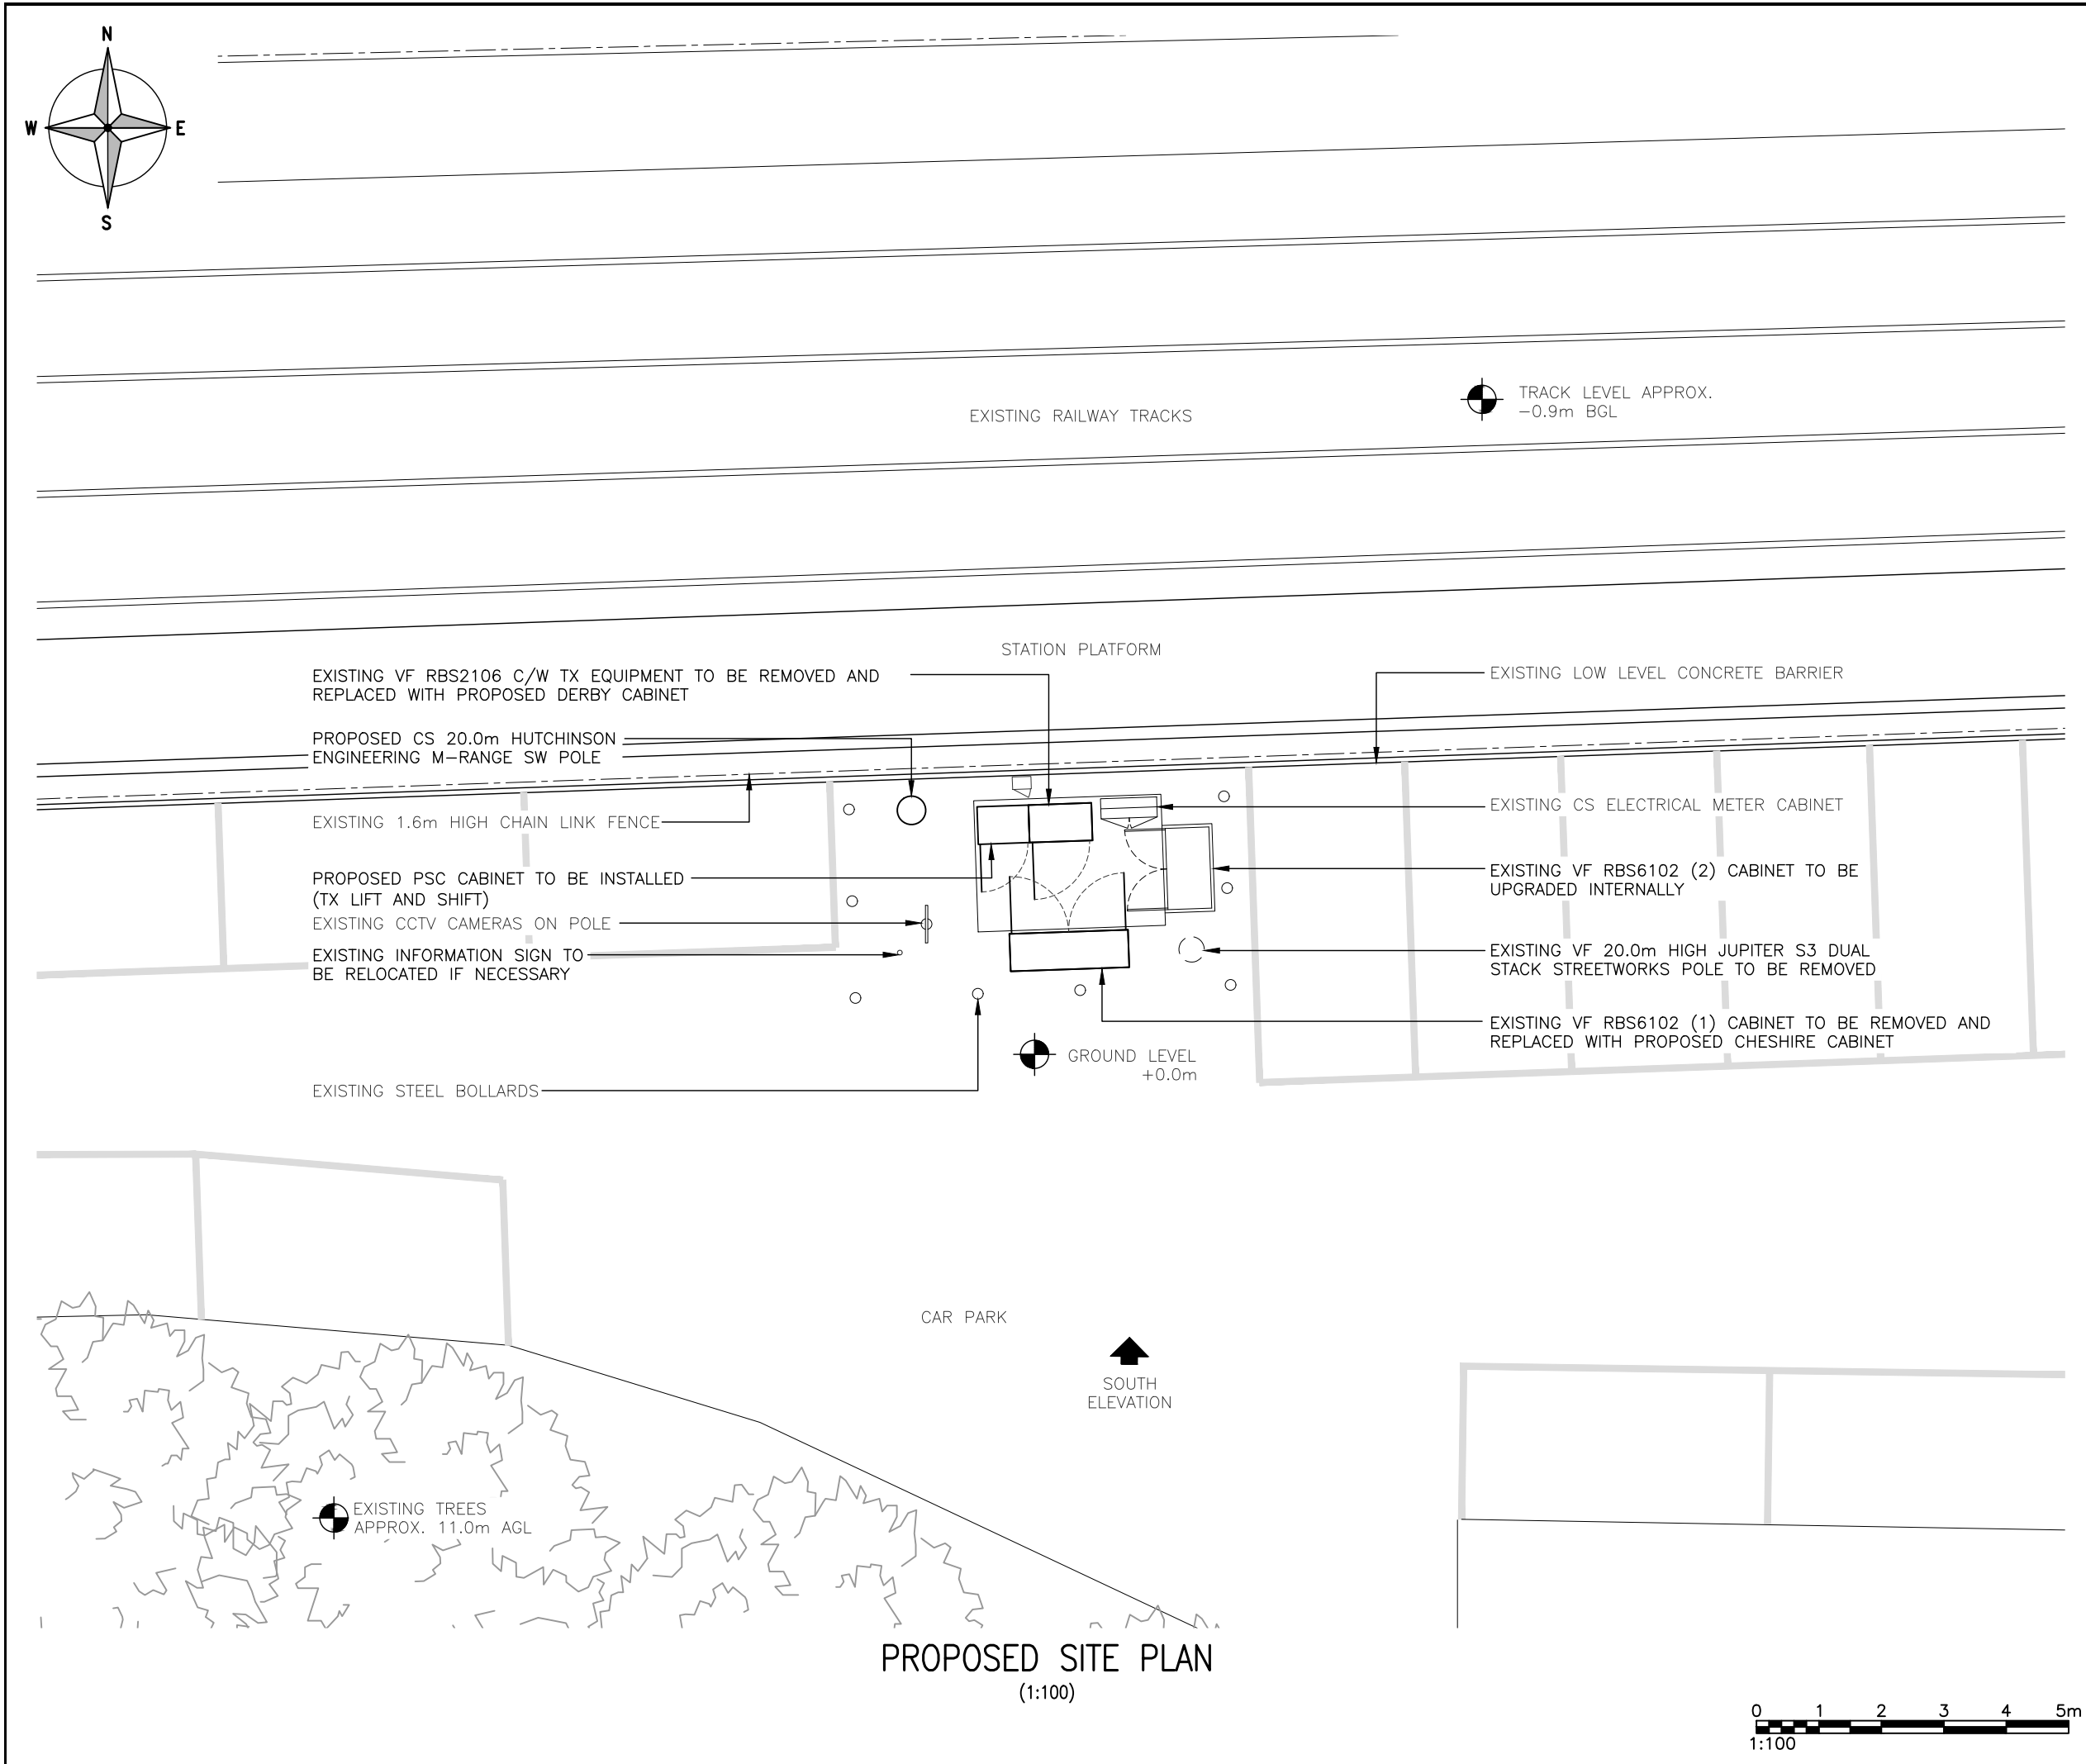

ALL DIMENSIONS ARE IN mm UNLESS NOTED OTHERWISE

N.G.R	E: 564219	N: 167900
-------	-----------	-----------

NOTES:

1A	ISSUED FOR PLANNING	ALC	WD	27.02.25
REV	MODIFICATION	BY	CH	DATE

Unit 27F-G, Hartlebury Trading Estate, Crown Lane, Hartlebury, Worcestershire, DY10 4JD


Cell Name				Opt.
MEOPHAM STATION				-
Cell ID No				
CSID	✓	VF	-	N/A
13666022		4299_22		-
Project No.	-	N/A	-	N/A
-		-		-

Site Address / Contact Details				
MEOPHAM STATION STATION ROAD MEOPHAM KENT DA13 0LU				


Drawing Title: PROPOSED SITE PLAN

Purpose of issue: PLANNING		Dwg Rev:
Drawing Number: 201		1A

Surveyed By: UK AIRCOMMS	Original Sheet Size: A3	Pack Issue:
Drawn: ALC	Date: 27.02.25	Checked: WD
		Date: 27.02.25
		1A

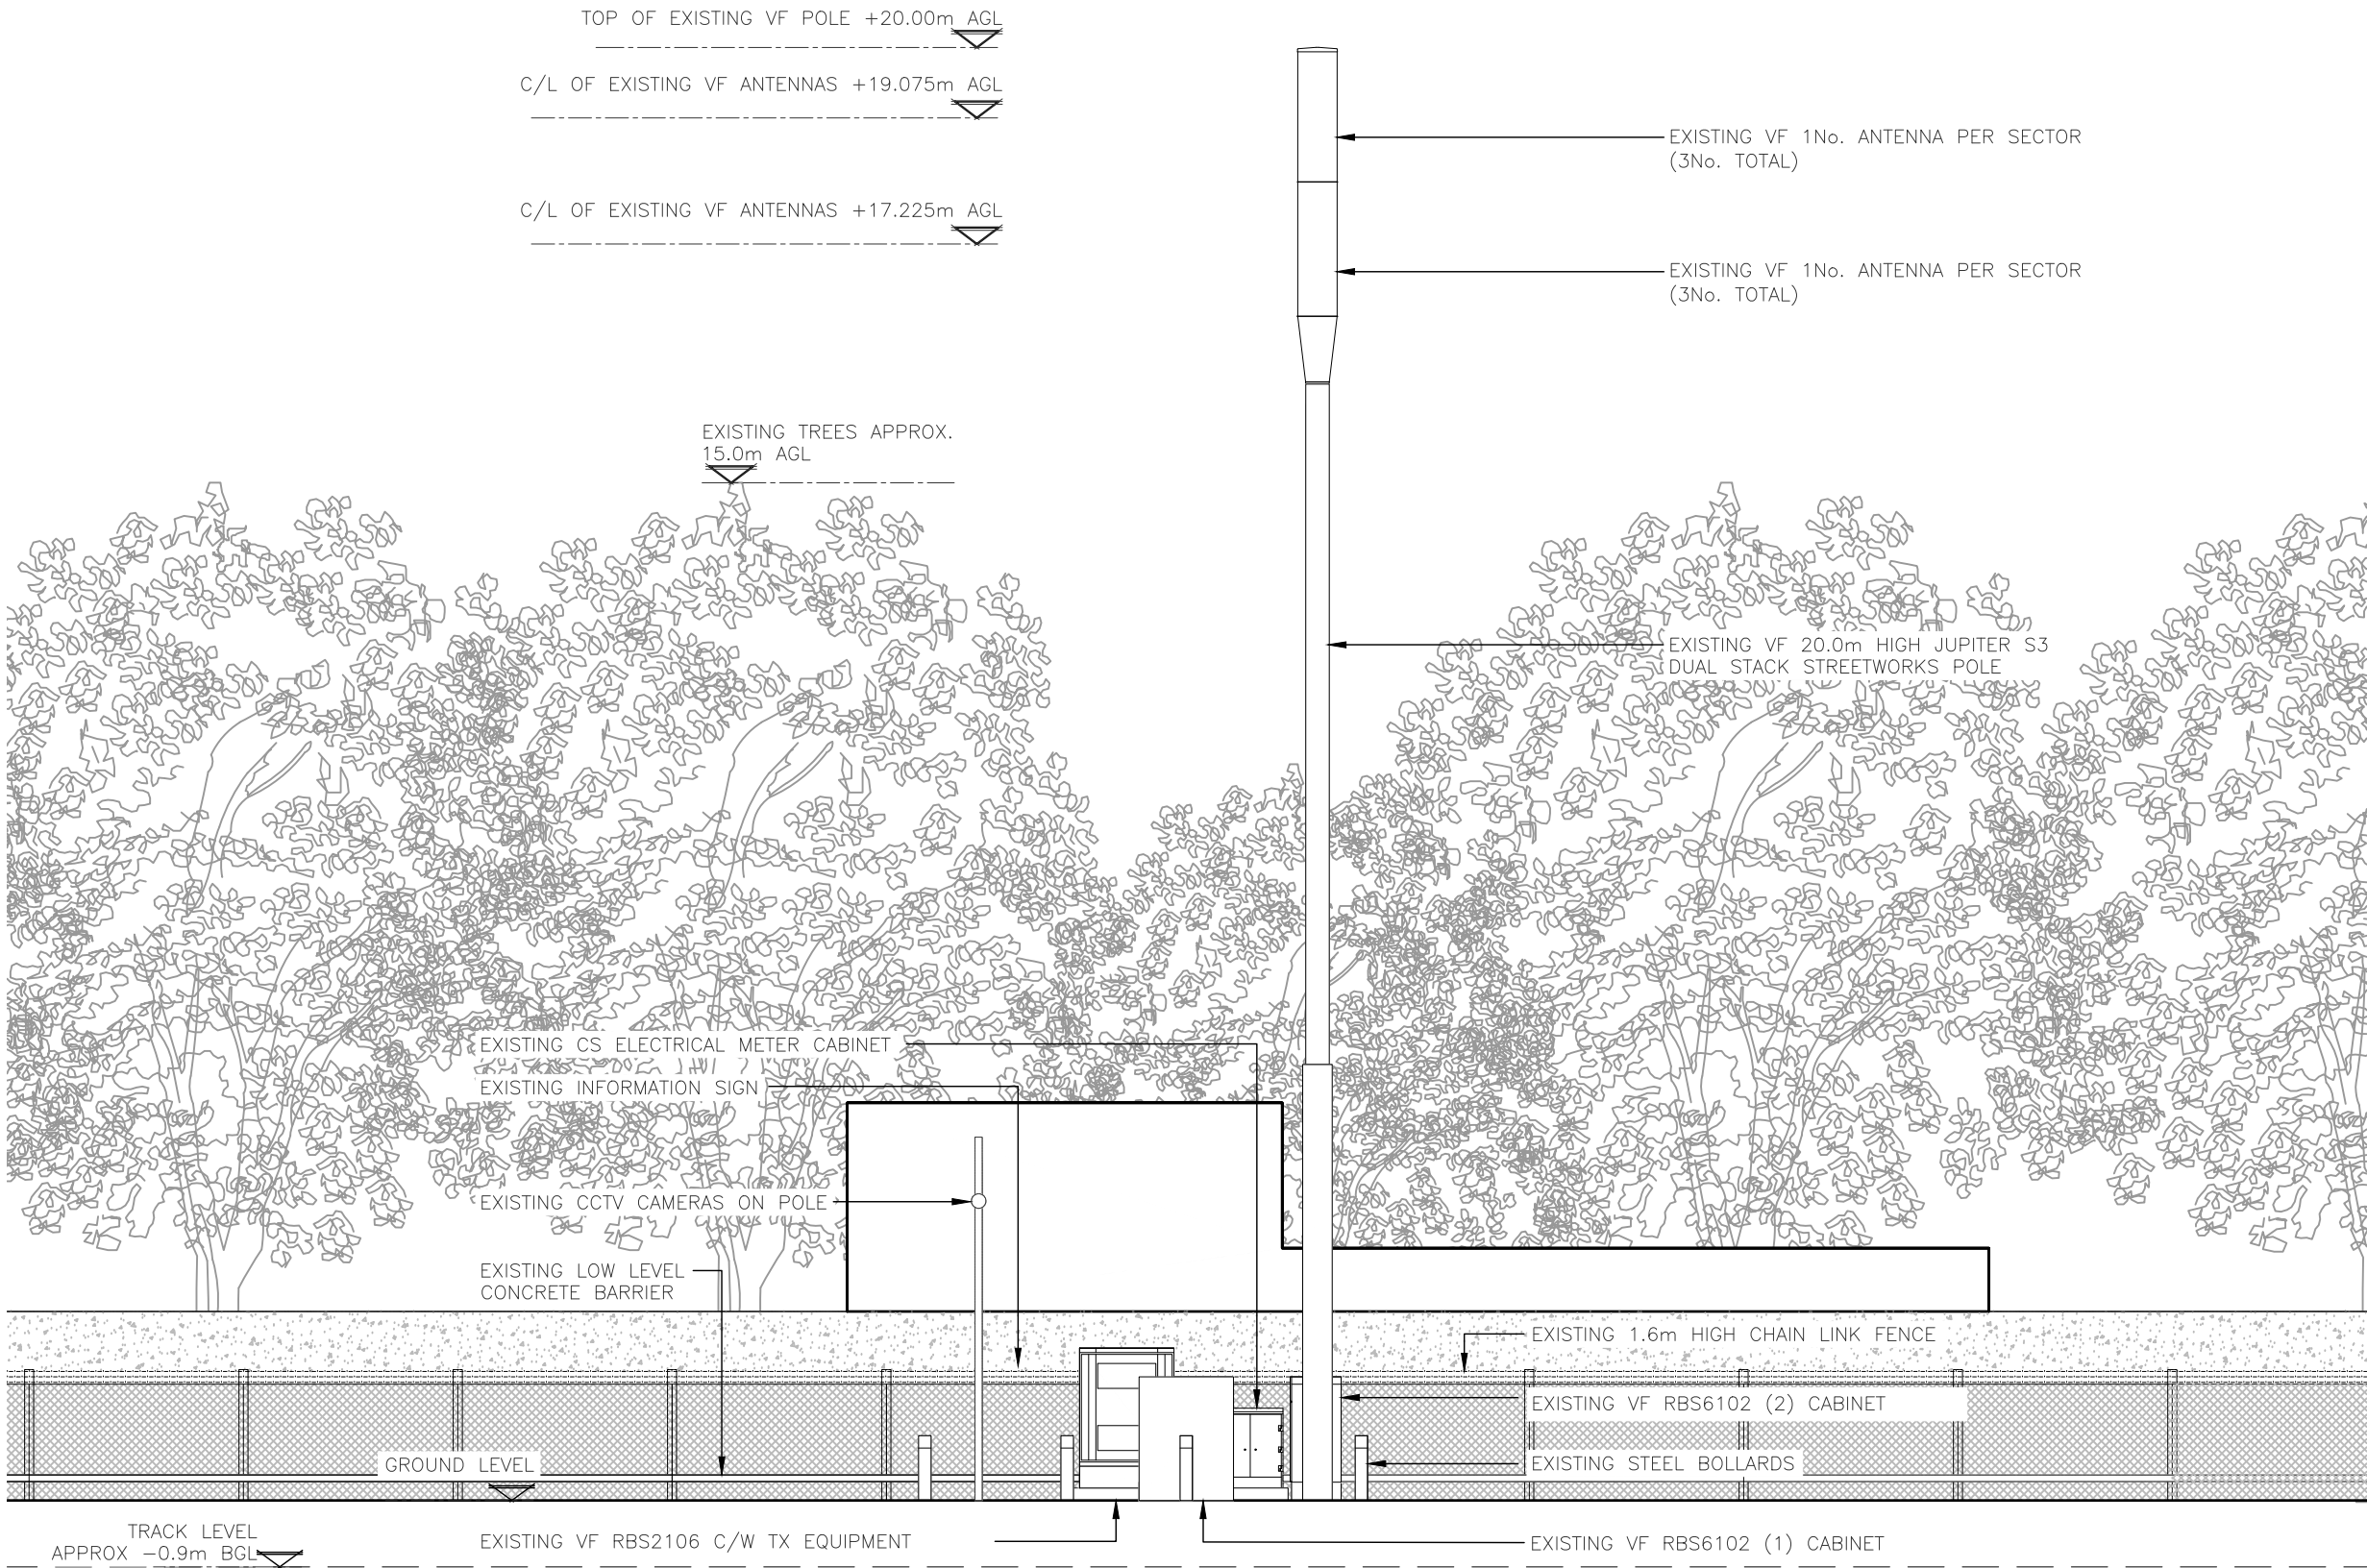

EXISTING SOUTH ELEVATION
(1:100)

 

ALL DIMENSIONS ARE IN mm UNLESS NOTED OTHERWISE

N.G.R E: 564219 N: 167900

NOTES:

1A	ISSUED FOR PLANNING	ALC	WD	27.02.25
REV	MODIFICATION	BY	CH	DATE



Unit 27F-G, Hartlebury Trading Estate, Crown Lane, Hartlebury, Worcestershire, DY10 4JD




Cell Name	Opt.
MEOPHAM STATION	—


Cell ID No				
CSID	✓	VF	—	N/A
13666022		4299_22		—
Project No.	—	N/A	—	N/A
—		—		—

Site Address / Contact Details
MEOPHAM STATION STATION ROAD MEOPHAM KENT DA13 0LU

Drawing Title:		EXISTING ELEVATION	
Purpose of issue:		PLANNING	Dwg Rev:
Drawing Number:		300	1A
Surveyed By: UK AIRCOMMS		Original Sheet Size: A3	Pack Issue:
Drawn: ALC	Date: 27.02.25	Checked: WD	Date: 27.02.25
			1A

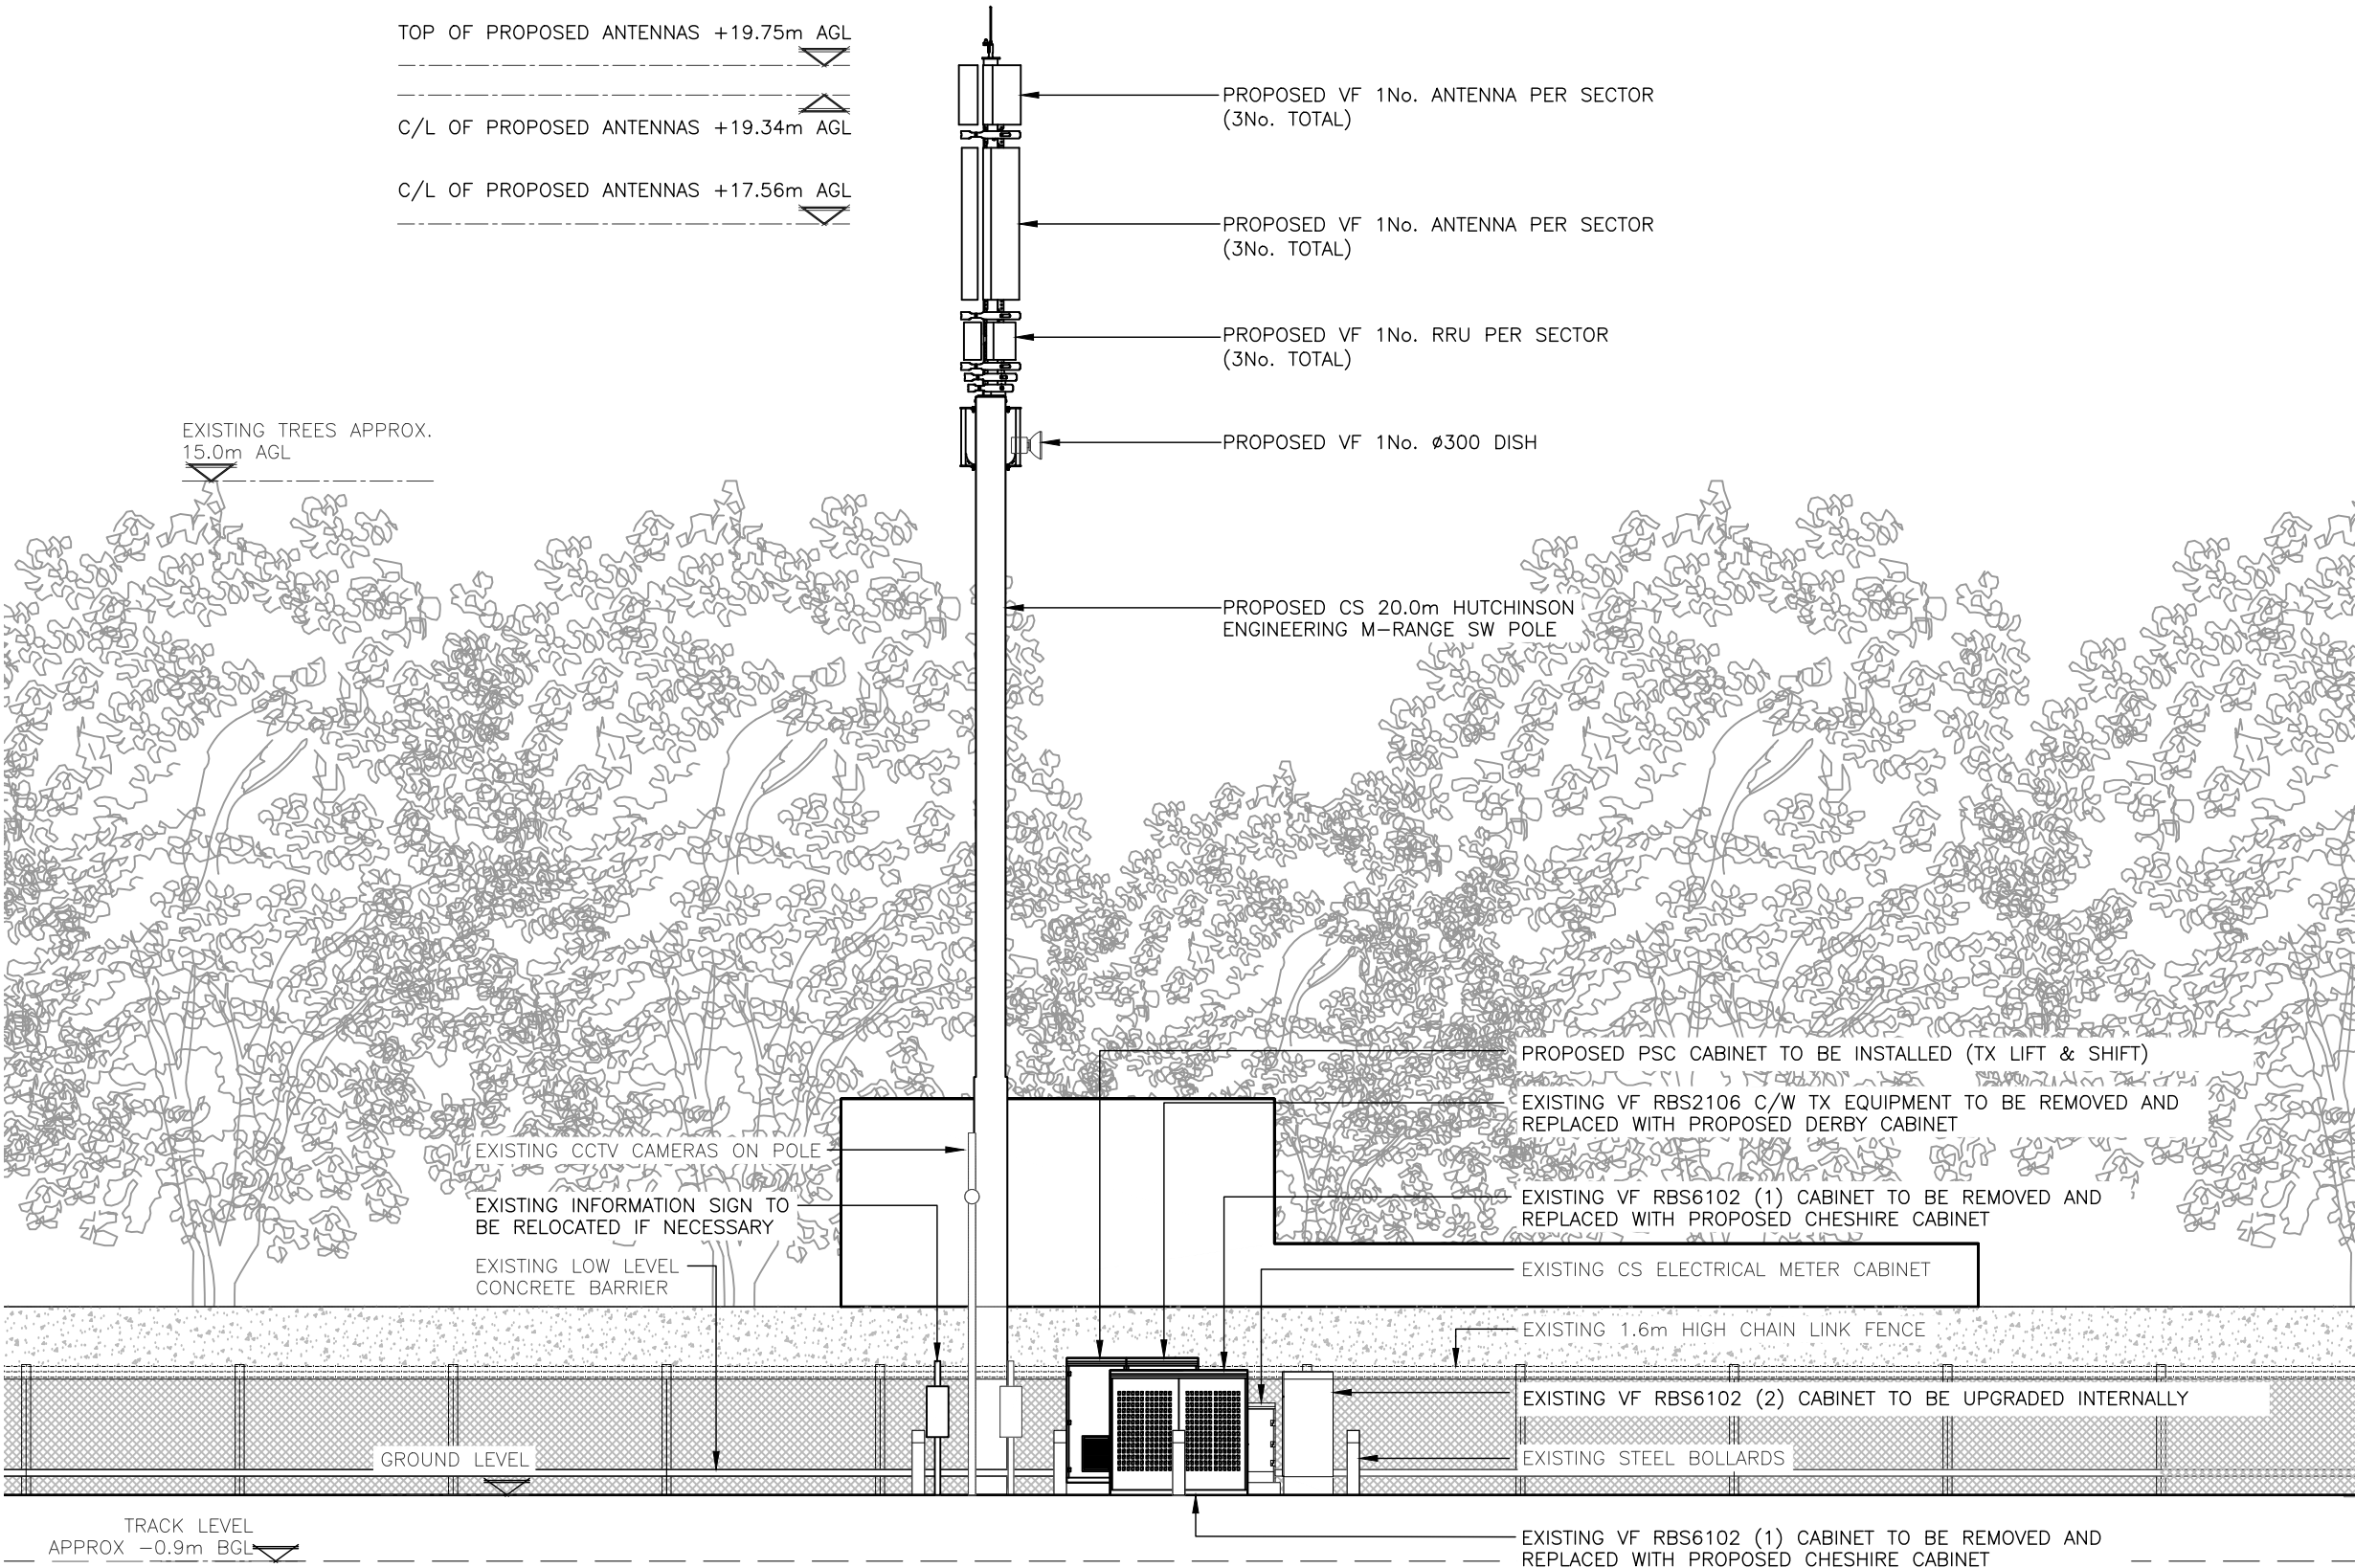

PROPOSED SOUTH ELEVATION
(1:100)

 

ALL DIMENSIONS ARE IN mm UNLESS NOTED OTHERWISE

N.G.R E: 564219 N: 167900

NOTES:

1A	ISSUED FOR PLANNING	ALC	WD	27.02.25
REV	MODIFICATION	BY	CH	DATE



Unit 27F-G, Hartlebury Trading Estate, Crown Lane, Hartlebury, Worcestershire, DY10 4JD



Cell Name	Opt.
MEOPHAM STATION	—

Cell ID No				
CSID	✓	VF	—	N/A
13666022	4299_22		—	
Project No.	—	N/A	—	N/A
—	—		—	

Site Address / Contact Details
MEOPHAM STATION STATION ROAD MEOPHAM KENT DA13 0LU

Drawing Title:		PROPOSED ELEVATION			
Purpose of issue:		PLANNING			Dwg Rev:
Drawing Number:		301			1A
Surveyed By: UK AIRCOMMS		Original Sheet Size: A3			Pack Issue:
Drawn: ALC	Date: 27.02.25	Checked: WD	Date: 27.02.25	1A	