


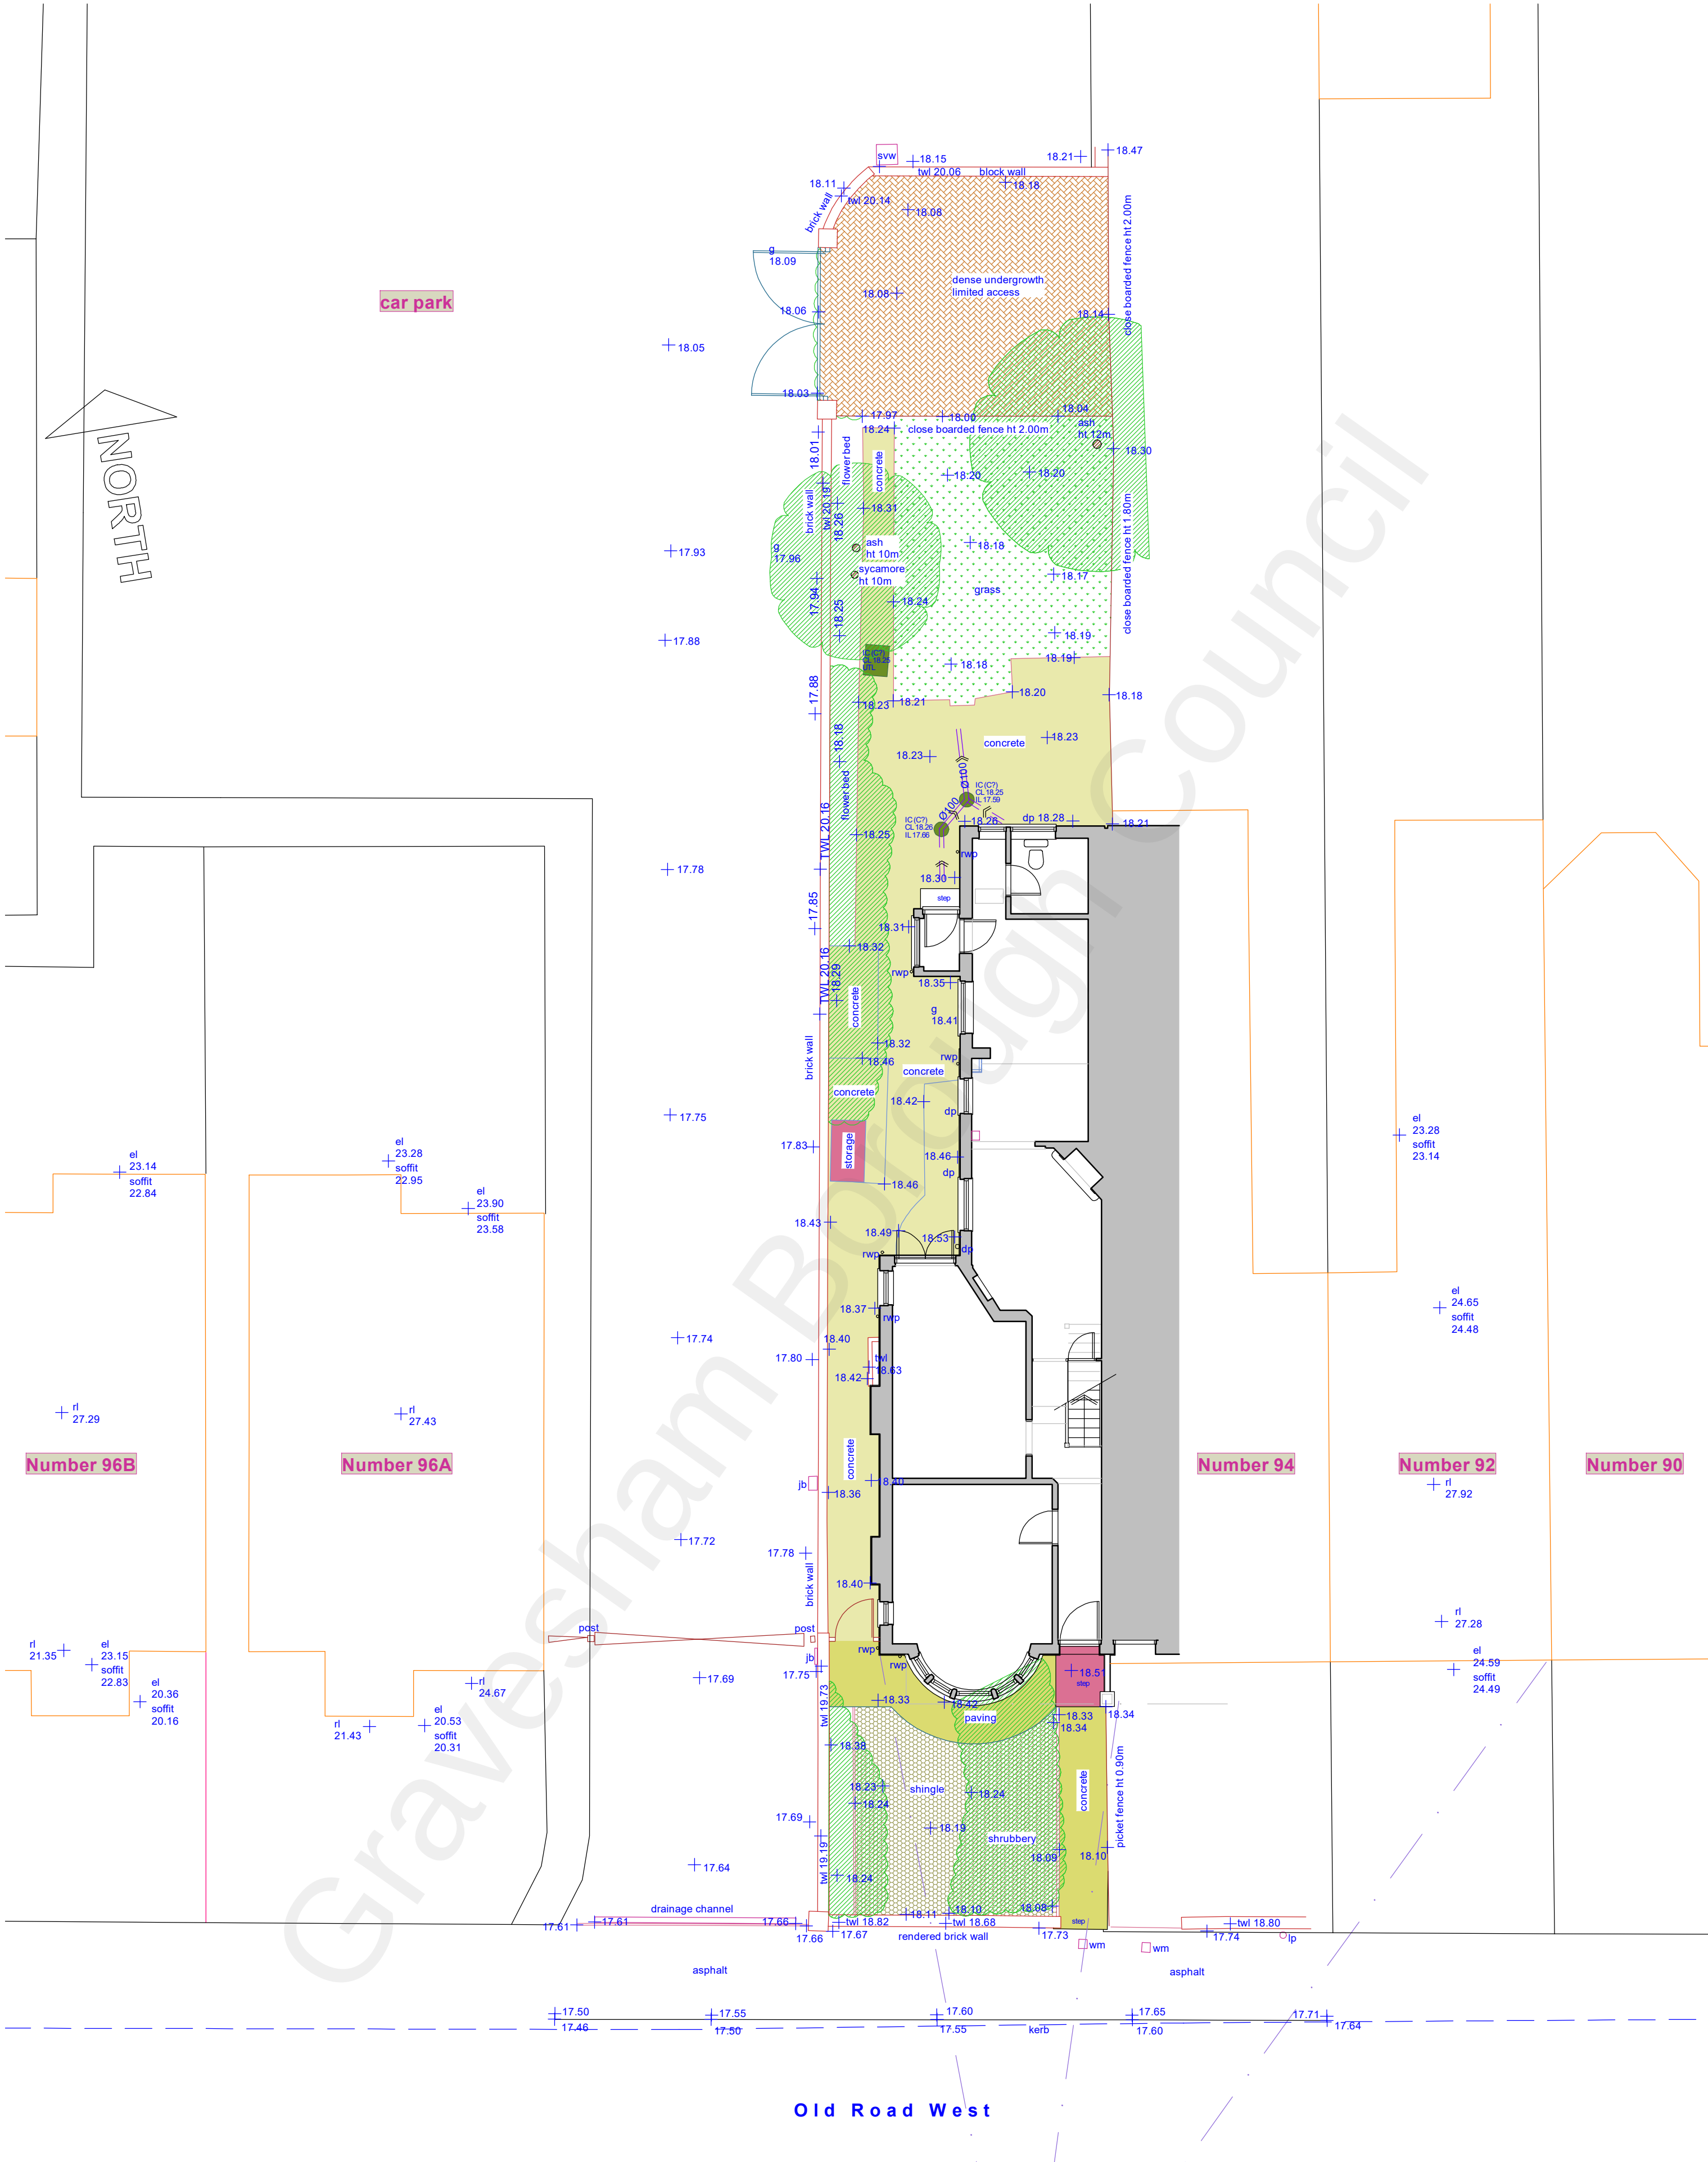

This drawing prints A2 @ 1:100



SCHEME / SHEET		
96 Old Road West, Gravesend, DA11 0LN: Mr & Mrs R. Basra Existing Site Plan		
SCALE	DATE	DRAWING NUMBER
1:100	August 2021	523/02
© This drawing remains the property of the Architect and may not be reproduced in whole or part without his written permission.		JEREMY S. ISHERWOOD B. Sc. (hons), B. Arch. (Wales), R.I.B.A. Chartered Architect 34 Chalky Bank, Gravesend, Kent, DA11 7NY Telephone / Fax: 01474-533793