

BUILDING ELEMENT KEY

B1	B1 - Existing Concrete Roof Tile	B4	B4 - Existing Weatherboard Fence	B7	B7 - Existing Garage Door	B10	B10 - Proposed Brick to match existing
B2	B2 - Existing Glazed Roof	B5	B5 - Existing UPVC Window	B8	B8 - Proposed Roof Tile to match existing	B11	B11 - Aluminium or Composite Window
B3	B3 - Existing Brick	B6	B6 - Existing UPVC Door	B9	B9 - Proposed Glazed Roof	B12	B12 - Glazed Aluminium doors




1

PL140

PROPOSED NORTH FACING ELEVATION

1:100

0 1 2 3 4 5m

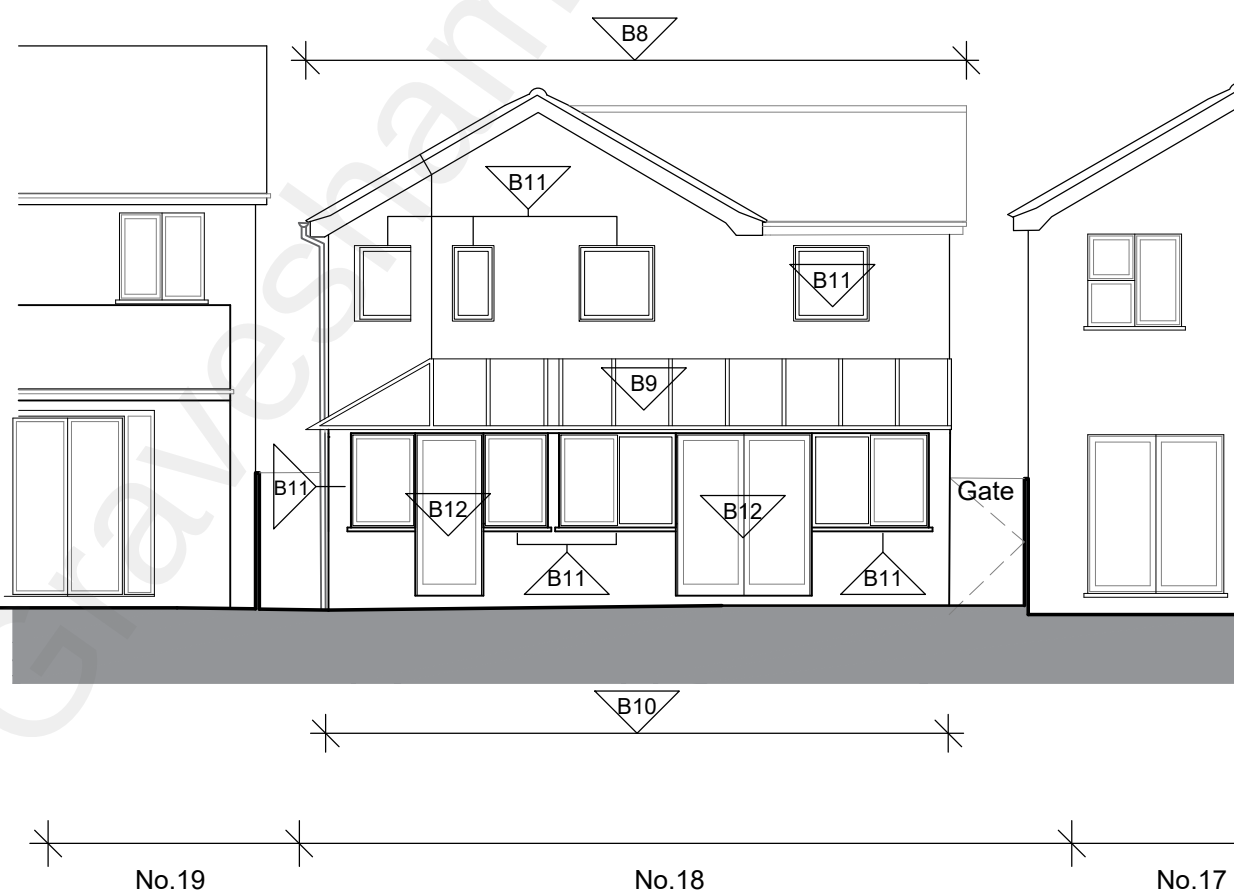

2

PL140

PROPOSED SOUTH FACING ELEVATION

1:100

0 1 2 3 4 5m

Project
18 Brooke Drive
Gravesend

Client
Mrs. D Hiscock

Rev. Date By Notes

Copyright belongs to Clay Architecture Ltd. All dimensions are to be verified by the contractor before commencing works.

clay architecture
Great Lines Studios, Marlborough Road, Gillingham, Kent ME7 5HB

T: 01634 573 017
www.clayarchitecture.com
E: design@clayarchitects.com

Title
Proposed
North and South Elevation
Drawing No. 5268/PL/140

Scale 1:100 @ A3 size
Date 22/09/21
Drawn GEN Authorised /
Revision /

clay architecture

FOR PLANNING

ISSUE DATE: 17/01/22