


Advertisement 1 - New Swing Sign Post - Front Elevation
1:10 @ A1

Advertisement 1 - Swing Sign Post - Side Elevation
1:10 @ A1

Advertisement 2 - Fascia Sign
1:10 @ A1

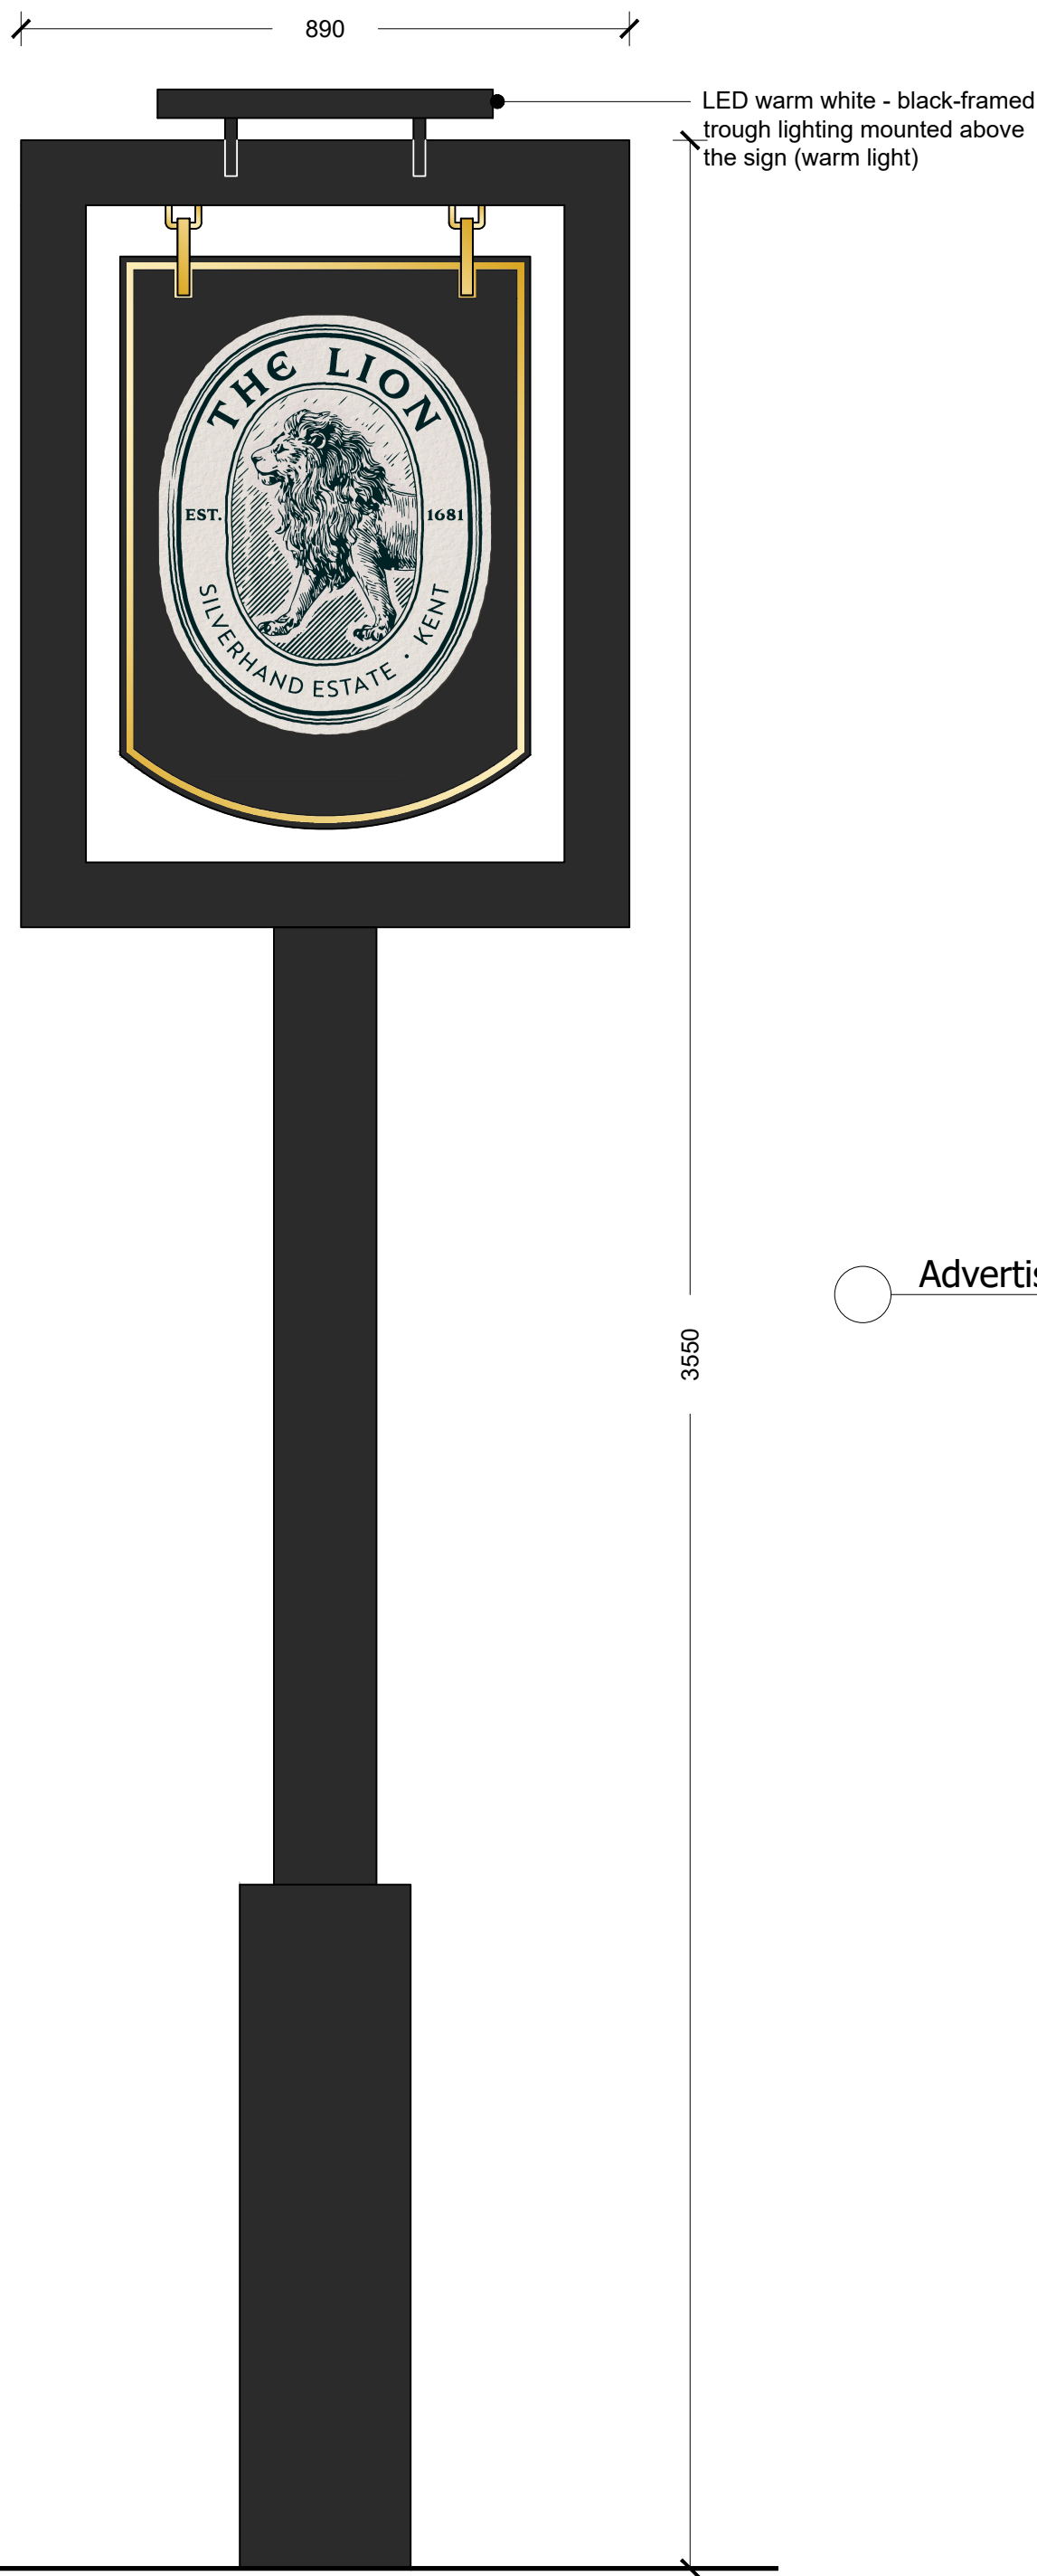


Advertisement 4 - Side Entrance Welcome Sign
1:10 @ A1



Advertisement 6 - Beer Garden Gate Sign
1:10 @ A1



Advertisement 5 - Car Park Signs (x2)
1:10 @ A1

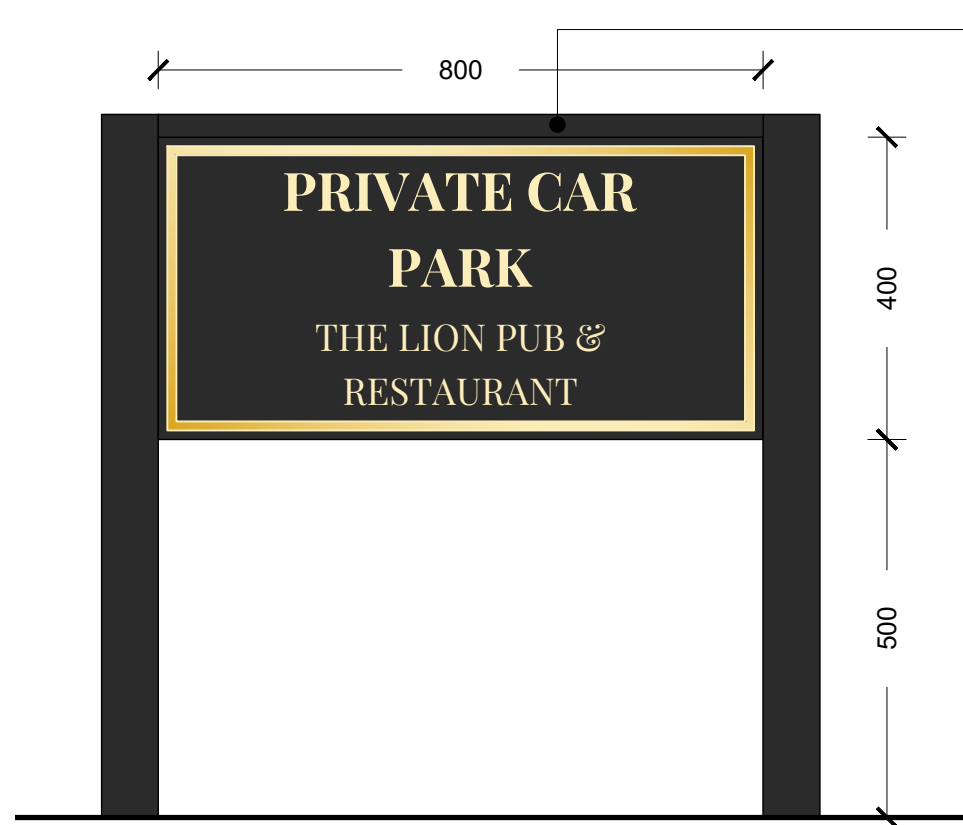


Advertisement 3 - Side First Floor handwritten Amenity Sign
1:10 @ A1



Advertisement 7 - Deliveries Gate Sign
1:10 @ A1



Advertisement 8 - Cellar Door Directional Sign
1:10 @ A1

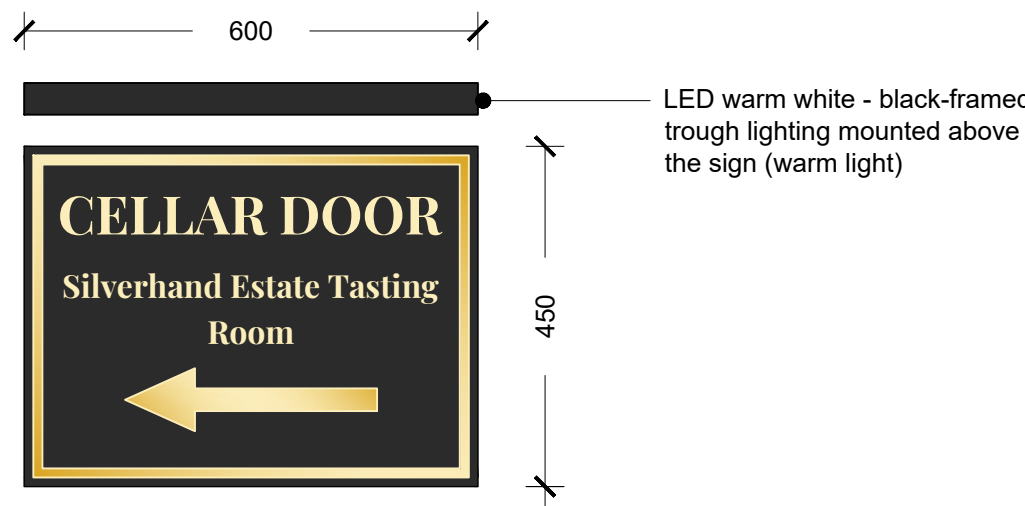

PLEASE NOTE:
Maximum luminance of proposed illuminated advertisements to comply with current Institution of Lighting Professionals PLG05, The Brightness of Illuminated Advertisements, for the applicable environmental zone.

PROPOSED COLOUR PALETTE:



NOTE:

- FOR SIGNAGE SPECIFICATION DETAILS PLEASE REFER TO DRAWINGS N.:
- 26.009.Priv.601 - PROPOSED BLOCK PLAN AND SITE LOCATION PLAN.
 - 26.009.Priv.603 - PROPOSED ELEVATIONS.

NOTE: DO NOT SCALE FROM THIS DRAWING.

This drawing is the property of **Design I.D. Limited** and is not to be copied, reproduced, retained or issued without the direct consent of the noted designer or designated project manager. **DO NOT SCALE** from this drawing; **IF IN DOUBT, ASK**. All figured dimensions must be checked and verified prior to construction, with any notable differences or amendments reported back to the designer or project manager. **Design I.D. Limited** will take no responsibility for any errors made in either misreading information contained in the drawing or failing to carry out the relevant confirmation routine prior to the project progressing to construction.

NOTES:

THIS DRAWING HAS BEEN SCALED FROM CLIENT SUPPLIED DRAWINGS AND IS SUBJECT TO A FULL MEASURED SURVEY.

REV	BY	DATE	DESCRIPTION
A	MT	08-07-28	Minor amendments to signage and annotations.
B	MT	09-09-28	Notes revised
C	MT	15-09-28	Swing Sign Post revised.

design

i.d.

13 Jubilee Way
Eurolink Business Centre
Faversham
Kent
ME13 8GD
Tel: 01795 537896
email: hello@did.studio
web: did.studio

DRAWING STATUS:

PLANNING

CLIENT:

MDCV - Vineyard Farms Limited

SITE ADDRESS:

The Lion
Luddesdown Road,
Luddesdown,
Gravesend,
Kent DA13 0XE

DRAWING NO:

26.009.PRIV.604

DRAWING TITLE:

**PROPOSED
SIGNAGE DETAILS**

Rev.	Scale	Drawn By	Checked	Date
C	1:10 @ A1	MT	DS	02/07/2026