




1 Proposed North Elevation

1:50 @ A1



2 Proposed East Elevation


1:50 @ A1

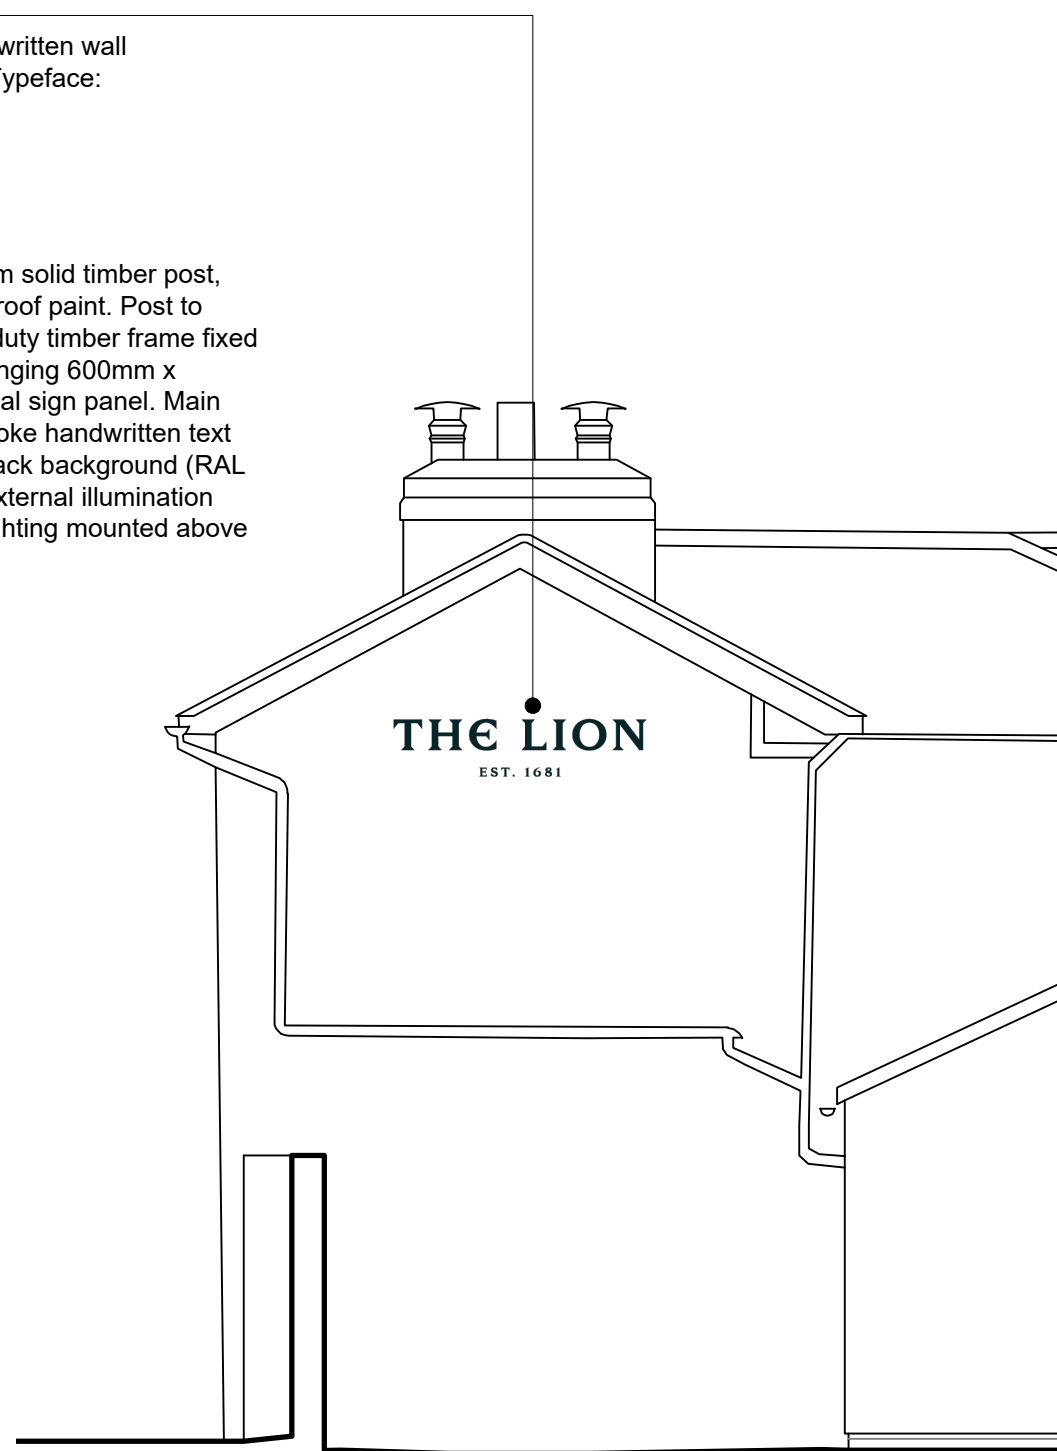

3 Proposed West Elevation

1:50 @ A1

PROPOSED COLOUR PALETTE:

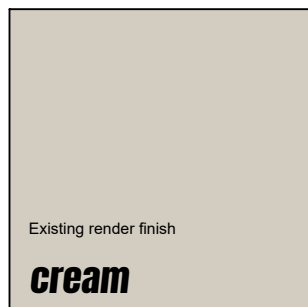

PLEASE NOTE:
Maximum luminance of proposed illuminated advertisements to comply with current Institution of Lighting Professionals PLG05, The Brightness of Illuminated Advertisements, for the applicable environmental zone.

NOTE: DO NOT SCALE FROM THIS DRAWING.

This drawing is the property of **Design I.D. Limited** and is not to be copied, reproduced, retained or issued without the direct consent of the noted designer or designated project manager. **DO NOT SCALE** from this drawing; **IF IN DOUBT, ASK**. All figured dimensions must be checked and verified prior to construction, with any notable differences or amendments reported back to the designer or project manager. **Design I.D. Limited** will take no responsibility for any errors made in either misreading information contained in the drawing or failing to carry out the relevant confirmation routine prior to the project progressing to construction.

NOTES:

THIS DRAWING HAS BEEN SCALED FROM CLIENT SUPPLIED DRAWINGS AND IS SUBJECT TO A FULL MEASURED SURVEY.

REV	BY	DATE	DESCRIPTION
A	MT	08-07-28	Fascia sign lettering and size revised. Annotations revised.
B	MT	09-09-28	Location of swing sign post revised. Notes revised.
C	MT	15-09-28	Swing sign post revised.

design

i.d.

13 Jubilee Way
Eurolink Business Centre
Faversham
Kent
ME13 8GD
Tel: 01795 537896
email: hello@did.studio
web: did.studio

DRAWING STATUS:

PLANNING

CLIENT:

MDCV - Vineyard Farms Limited

SITE ADDRESS:

The Lion
Luddesdown Road,
Luddesdown,
Gravesend,
Kent DA13 0XE

DRAWING NO:

26.009.PRIV.603

DRAWING TITLE:

PROPOSED
ELEVATIONS

Rev.	Scale	Drawn By	Checked	Date
C	1:50 @ A1	MT	DS	30/06/2026

