




SIDE ELEVATION
1:100




FRONT ELEVATION
1:100

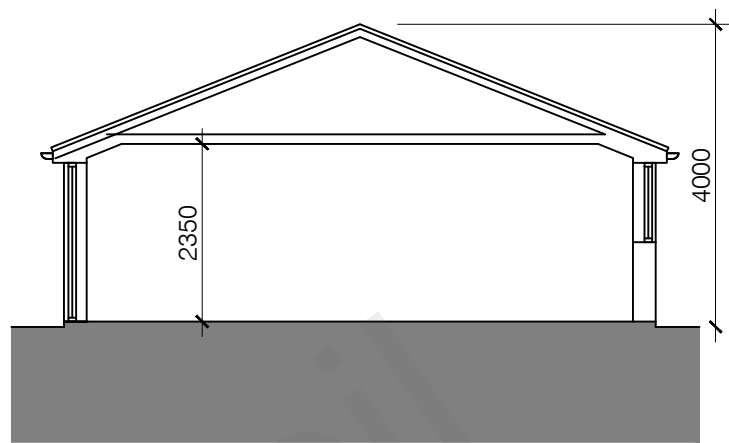

SECTION THROUGH EXTENSION
1:100



SIDE ELEVATION
1:100

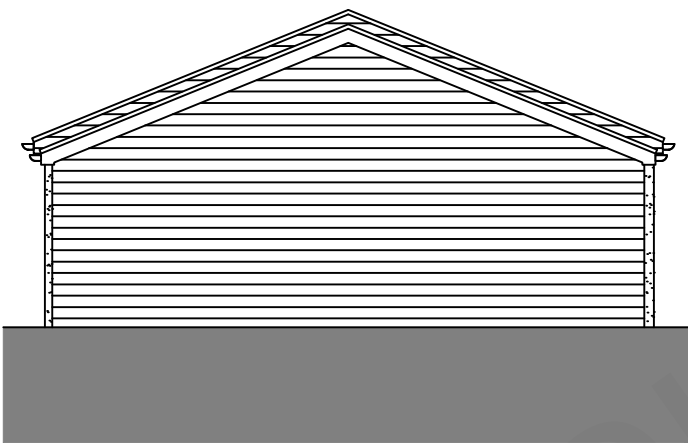


REAR ELEVATION
1:100



- MATERIAL SCHEDULE**
- 1 CONCRETE ROOF TILES TO MATCH THE EXISTING.
 - 2 BROWN HORIZONTAL CLADDING TO MATCH THE EXISTING
 - 3 BROWN uPVC WINDOWS & DOORS TO MATCH THE EXISTING




PROPOSED BLOCK PLAN
1:500

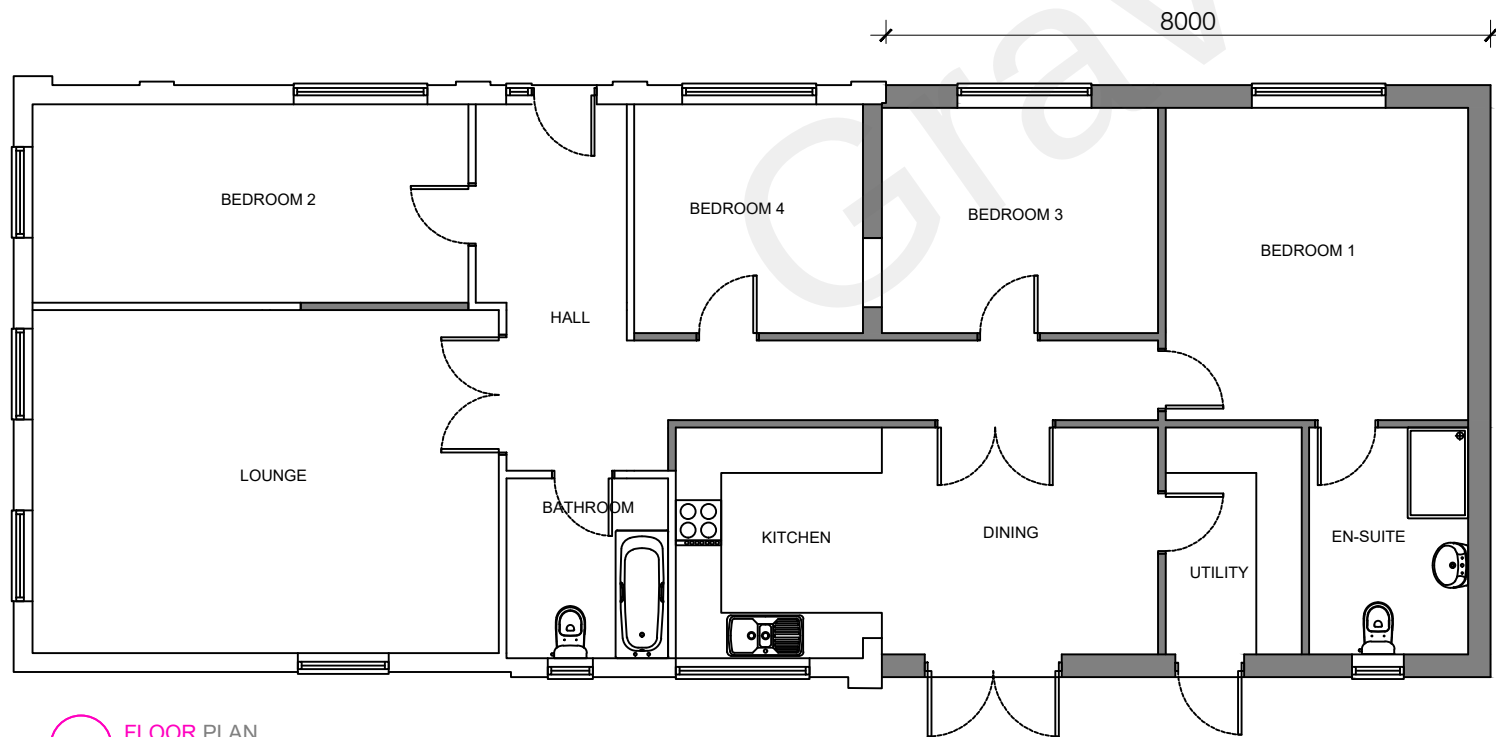

FLOOR PLAN
1:100



ROOF PLAN
1:100

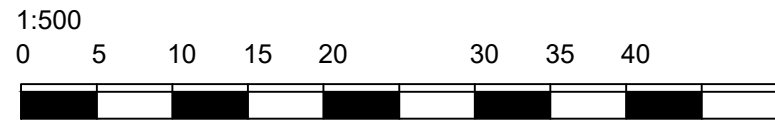

JOB TITLE		DRAWING TITLE		
'DISTARTI' 48 RHODODENDRON AVENUE MEOPHAM KENT DA13 0TT		PROPOSED PLANS, ELEVATIONS & BLOCK PLAN		
		SCALE	1:100@A2	DRAWING NUMBER
		DATE	SEPT '22	BDS-RA-P20
				REVISION

BUILDING
DESIGN STUDIO
BESPOKE ARCHITECTURE