




FRONT ELEVATION
1:100



SIDE ELEVATION
1:100

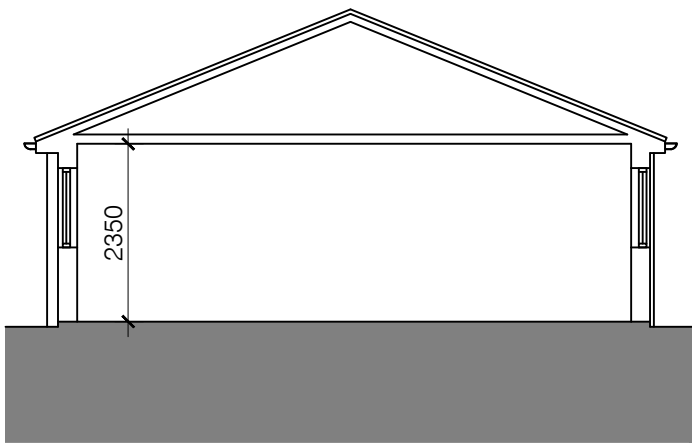


SECTION THROUGH
1:100




REAR ELEVATION
1:100




SIDE ELEVATION
1:100

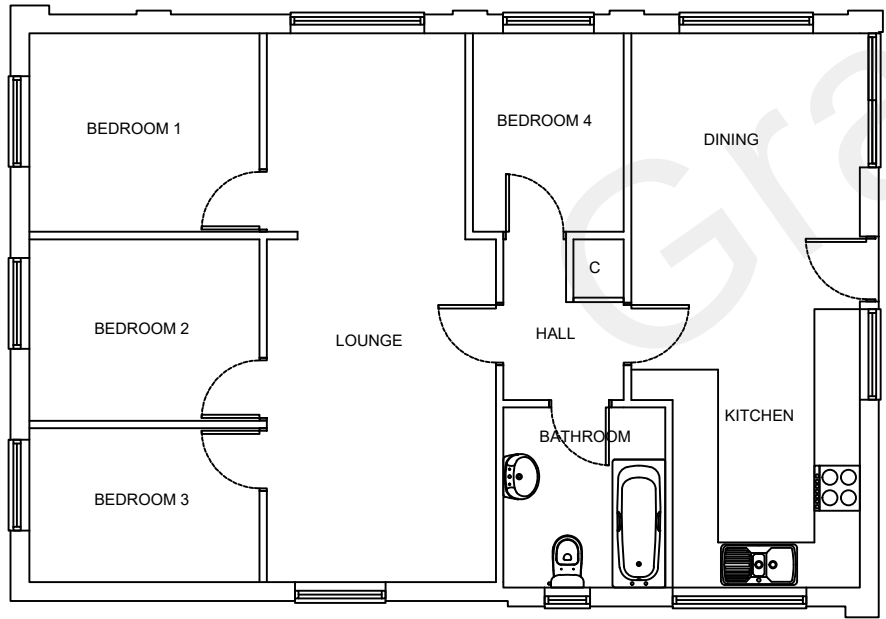


FLOOR PLAN
1:100

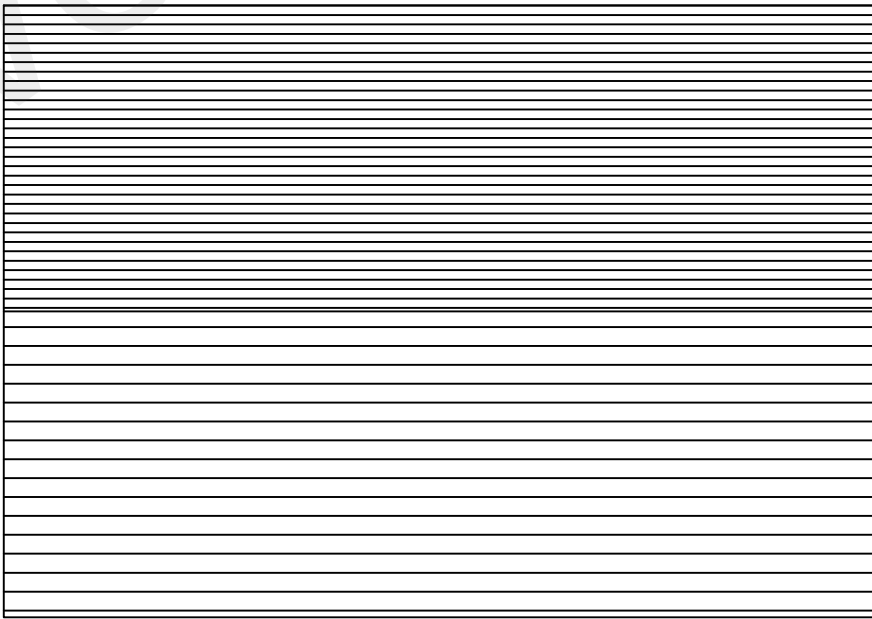

ROOF PLAN
1:100

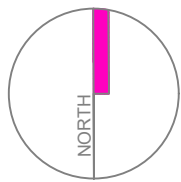

EXISTING BLOCK PLAN
1:500

 

JOB TITLE 'DISTARTI' 48 RHODODENDRON AVENUE MEOPHAM KENT DA13 0TT	DRAWING TITLE EXISTING HOUSE PLANS, ELEVATIONS & BLOCK PLAN		
	SCALE 1:100@A2	DRAWING NUMBER BDS-RA-P01	REVISION
	DATE SEPT '22		

