

NOTES

PROJ No. COL.MOD.UK.0002194

19		13/03/24	HFC	HFC
18	COM-0026193 AS BUILT	23/06/23	HFC	MIT
17	202881 PLANNING ISSUE	23/01/19	HFC	LBG
16	200969 DECOM	02/05/18	BB	MF
15	193734 AS BUILT	18/07/17	HFC	MF
ISS	REVISION	DATE	DRN	APP



CELLNEX UK
R+, 4TH FLOOR, 2 BLAGRAVE STREET, READING, RG1 1AZ
Tel. 020 4526 8553

SITE No **1490517**
INN ON THE LAKE
INN ON THE LAKE HOTEL
OFF WATLING STREET (A2)
GRAVESEND
KENT
DA12 3HB

NGR TQ 67664 69820

OS GRID 567664,169820

TITLE
SITE PLAN
PROPOSED
DRW NX UK LTD

SCALE 1:100

DRAWN IM 28/05/11

APPROVED HFC 13/03/24

DRG No. Sheet 1 of 1 Rev

1490517-32-100-MD019 **19**



METER CABINET 3 EX INQUAM

METER CABINET 5 EE
(REDUNDANT)

CABINET 5 EE
(REDUNDANT)


CABINET 6 EE
(REDUNDANT)

CABINETS 7 AND 8 EE
(REDUNDANT)

PROPOSED FEEDERS TO UTILISE
EXISTING CABLE MANAGEMENT FROM
CUSTOMER CABIN


CABIN 3
EX INQUAM

SITE PLAN
SCALE 1:100

 

FEINT DETAILS INDICATE LOCATIONS
RESERVED FOR OTHER PROPOSALS
WHICH MAY BE THE SUBJECT OF
SEPARATE APPLICATIONS

NOTES

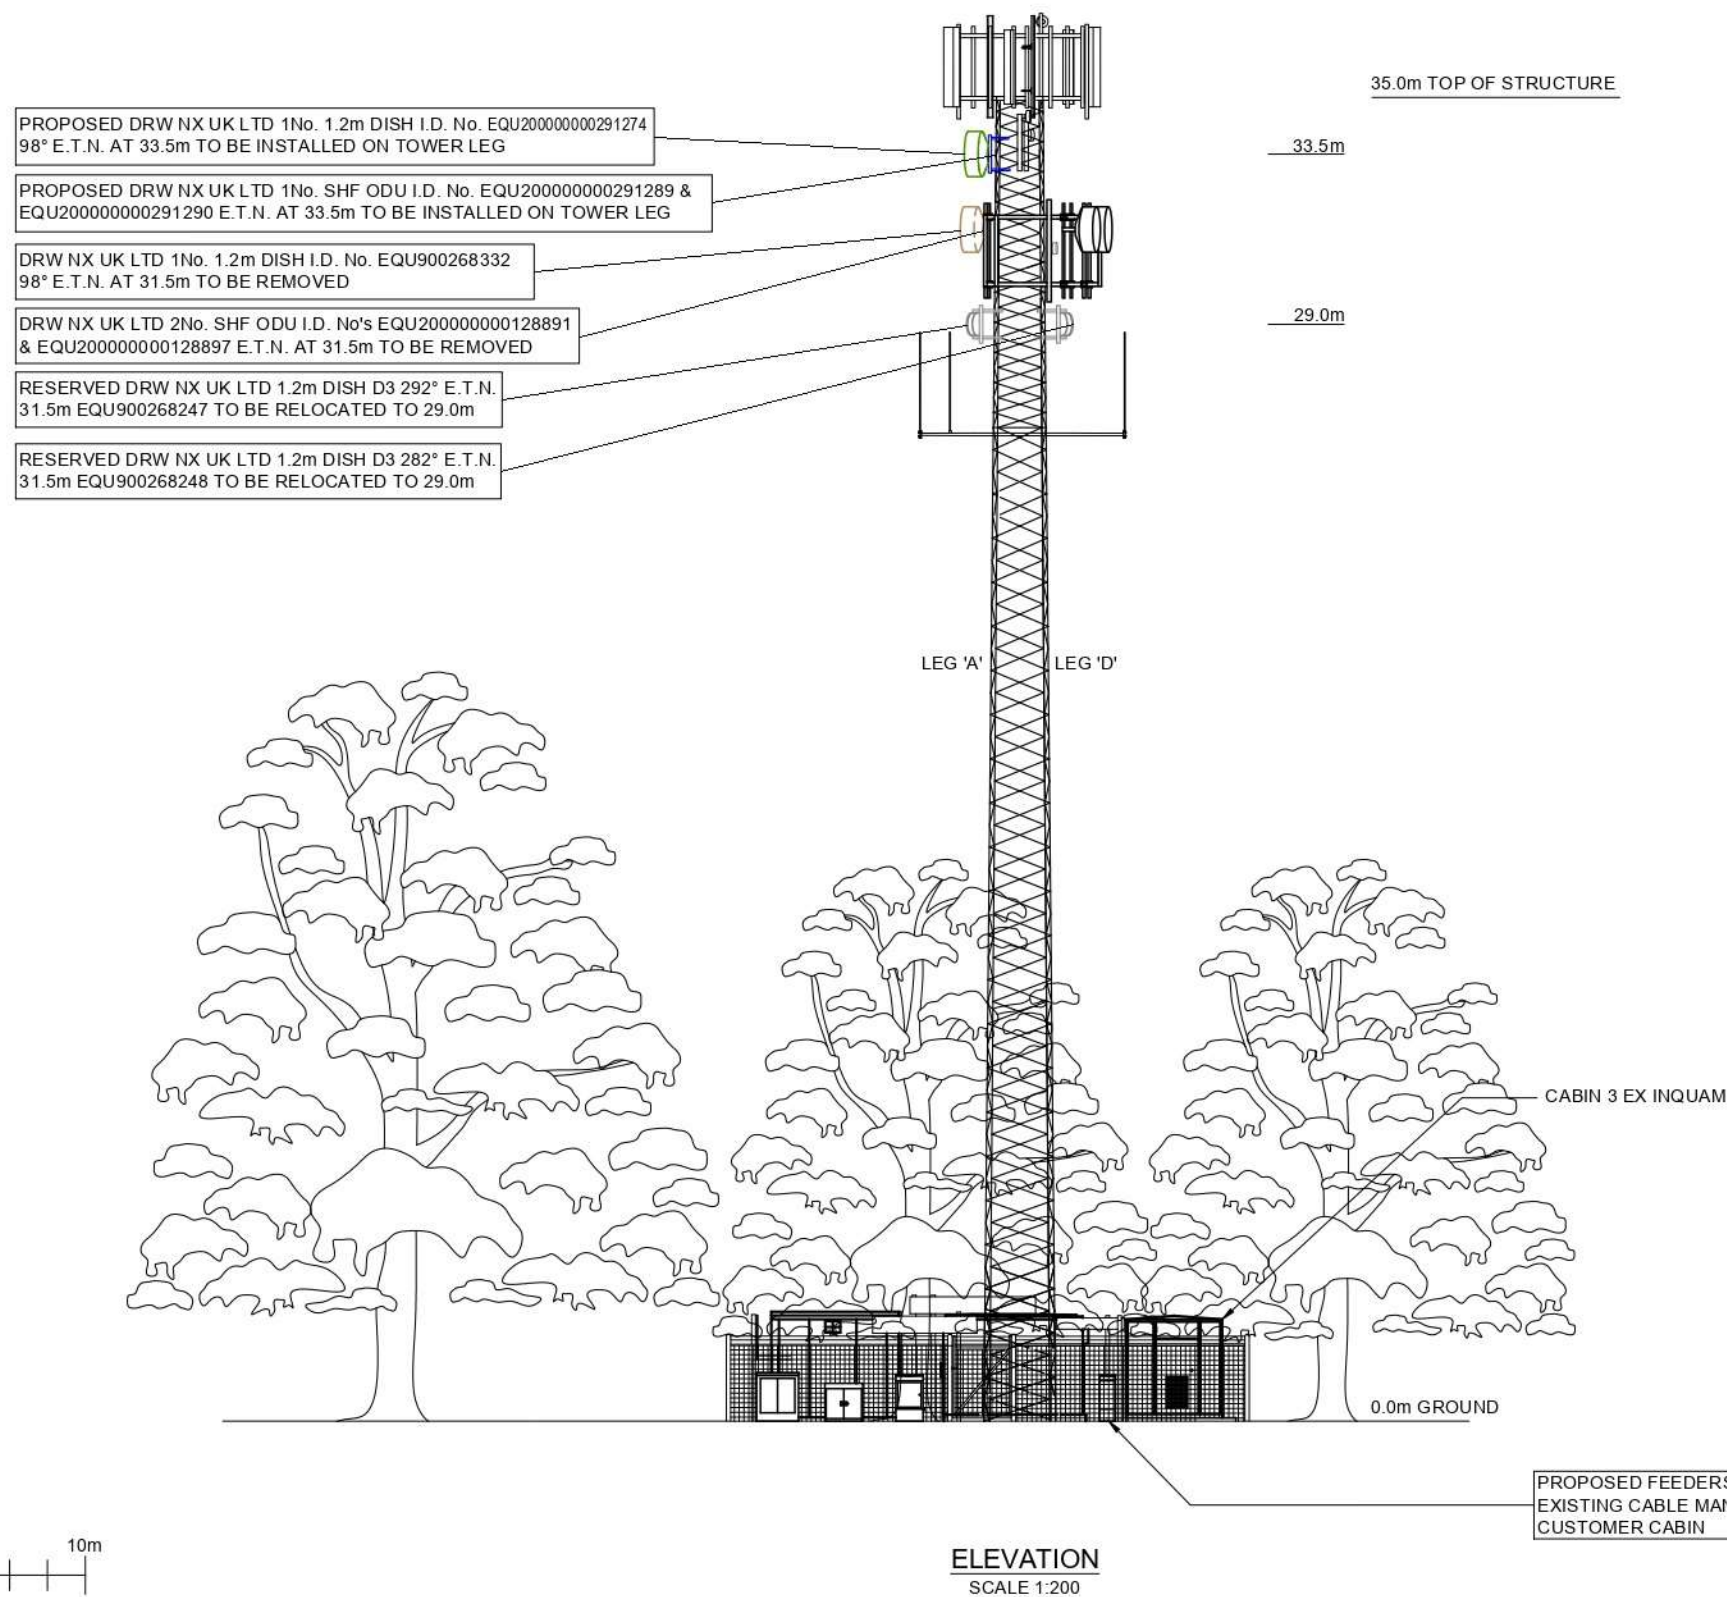

PROJ No.		COL.MOD.UK.0002194			
19		13/03/24	HFC	HFC	
18	COM-0026193 AS BUILT	23/06/23	HFC	MIT	
17	202881 PLANNING ISSUE	23/01/19	HFC	LBG	
16	200969 DECOM	02/05/18	BB	MF	
15	193734 AS BUILT	18/07/17	HFC	MF	
ISS	REVISION	DATE	DRN	APP	



CELINEX UK R+, 4TH FLOOR, 2 BLAGRAVE STREET, READING, RG1 1AZ Tel. 020 4520 8553				
SITE No 1490517 INN ON THE LAKE INN ON THE LAKE HOTEL OFF WATLING STREET (A2) GRAVESEND KENT DA12 3HB				
NGR		TQ 67664 69820		
OS GRID		567664,169820		
TITLE ELEVATION PROPOSED DRW NX UK LTD				
SCALE 1:200				
DRAWN		IM	28/05/11	
APPROVED		HFC	13/03/24	
DRG No.		Sheet 1 of 1		Rev
1490517-32-150-MD019				19

FEINT DETAILS INDICATE LOCATIONS RESERVED FOR OTHER PROPOSALS WHICH MAY BE THE SUBJECT OF SEPARATE APPLICATIONS