



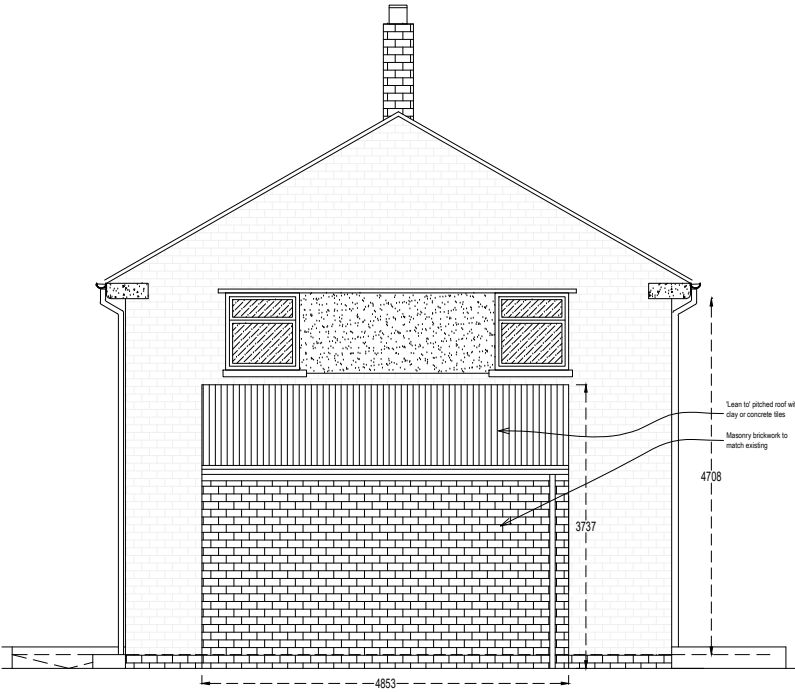


PROPOSED FLANK ELEVATION

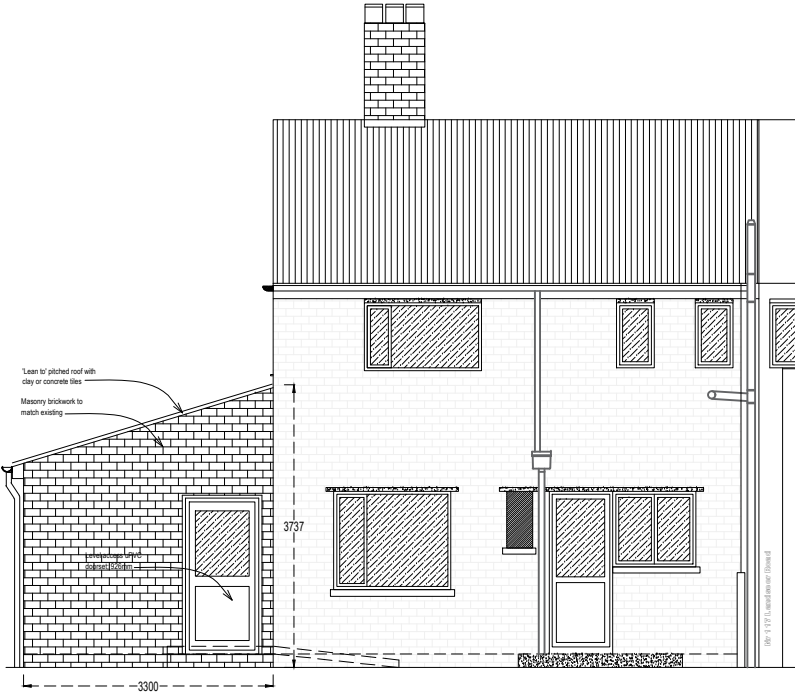


PROPOSED REAR ELEVATION




PROPOSED FRONT ELEVATION

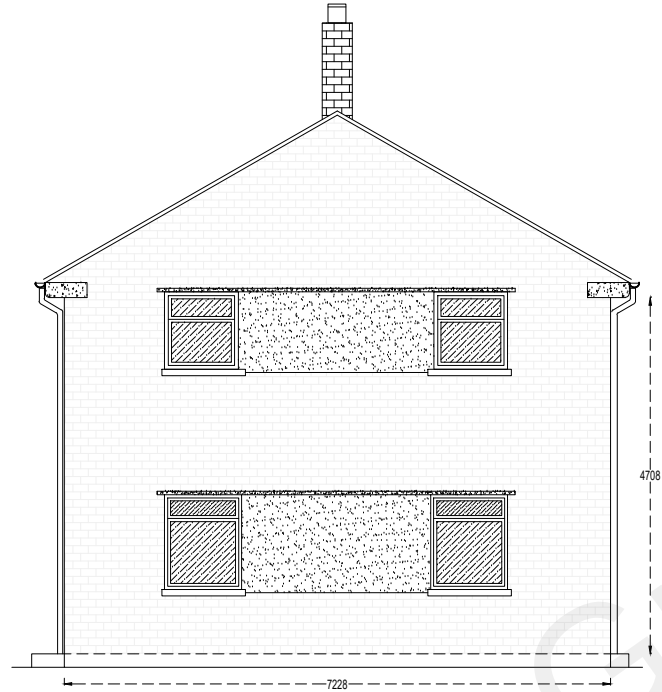

EXISTING FLANK ELEVATION

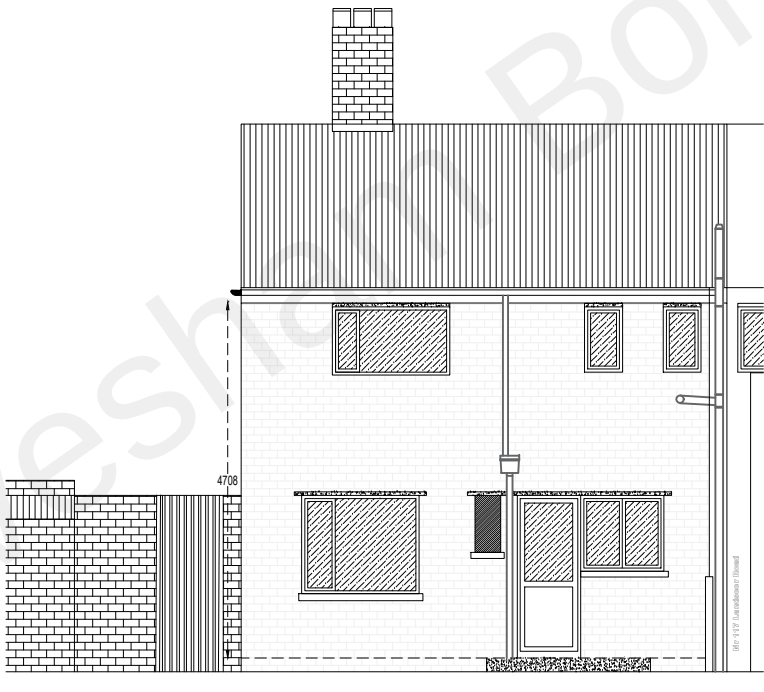

EXISTING REAR ELEVATION

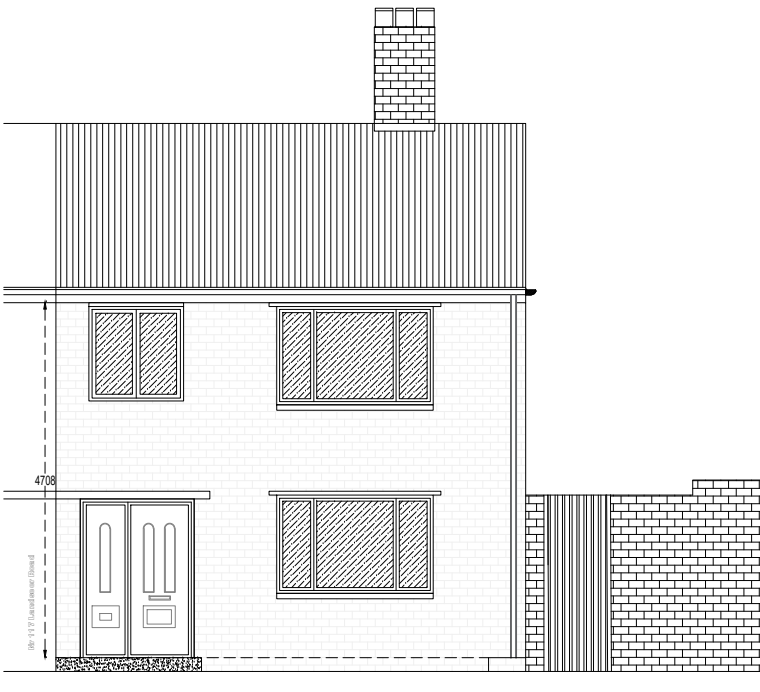

EXISTING FRONT ELEVATION

Client:
A Charlick

Site:
119 Landseer Avenue, Northfleet,
DA11 8NW

Project:
Side Addition

View:
Elevations

Scale: 1:100 @ A3	Date: 02/11/21
Drawn by: P.Entwistle	Drawing No: (07)002

NOTE: DO NOT SCALE FOR CONSTRUCTION
CHECK ALL DIMENSIONS ON SITE



Home Improvement Agency
Peabody Suite 3, 2nd Floor Fitting Rigging House, Anchor
Wharf, The Historical Dockyard, Chatham, Kent, ME4 4TZ
T: 0845 605 7017

