



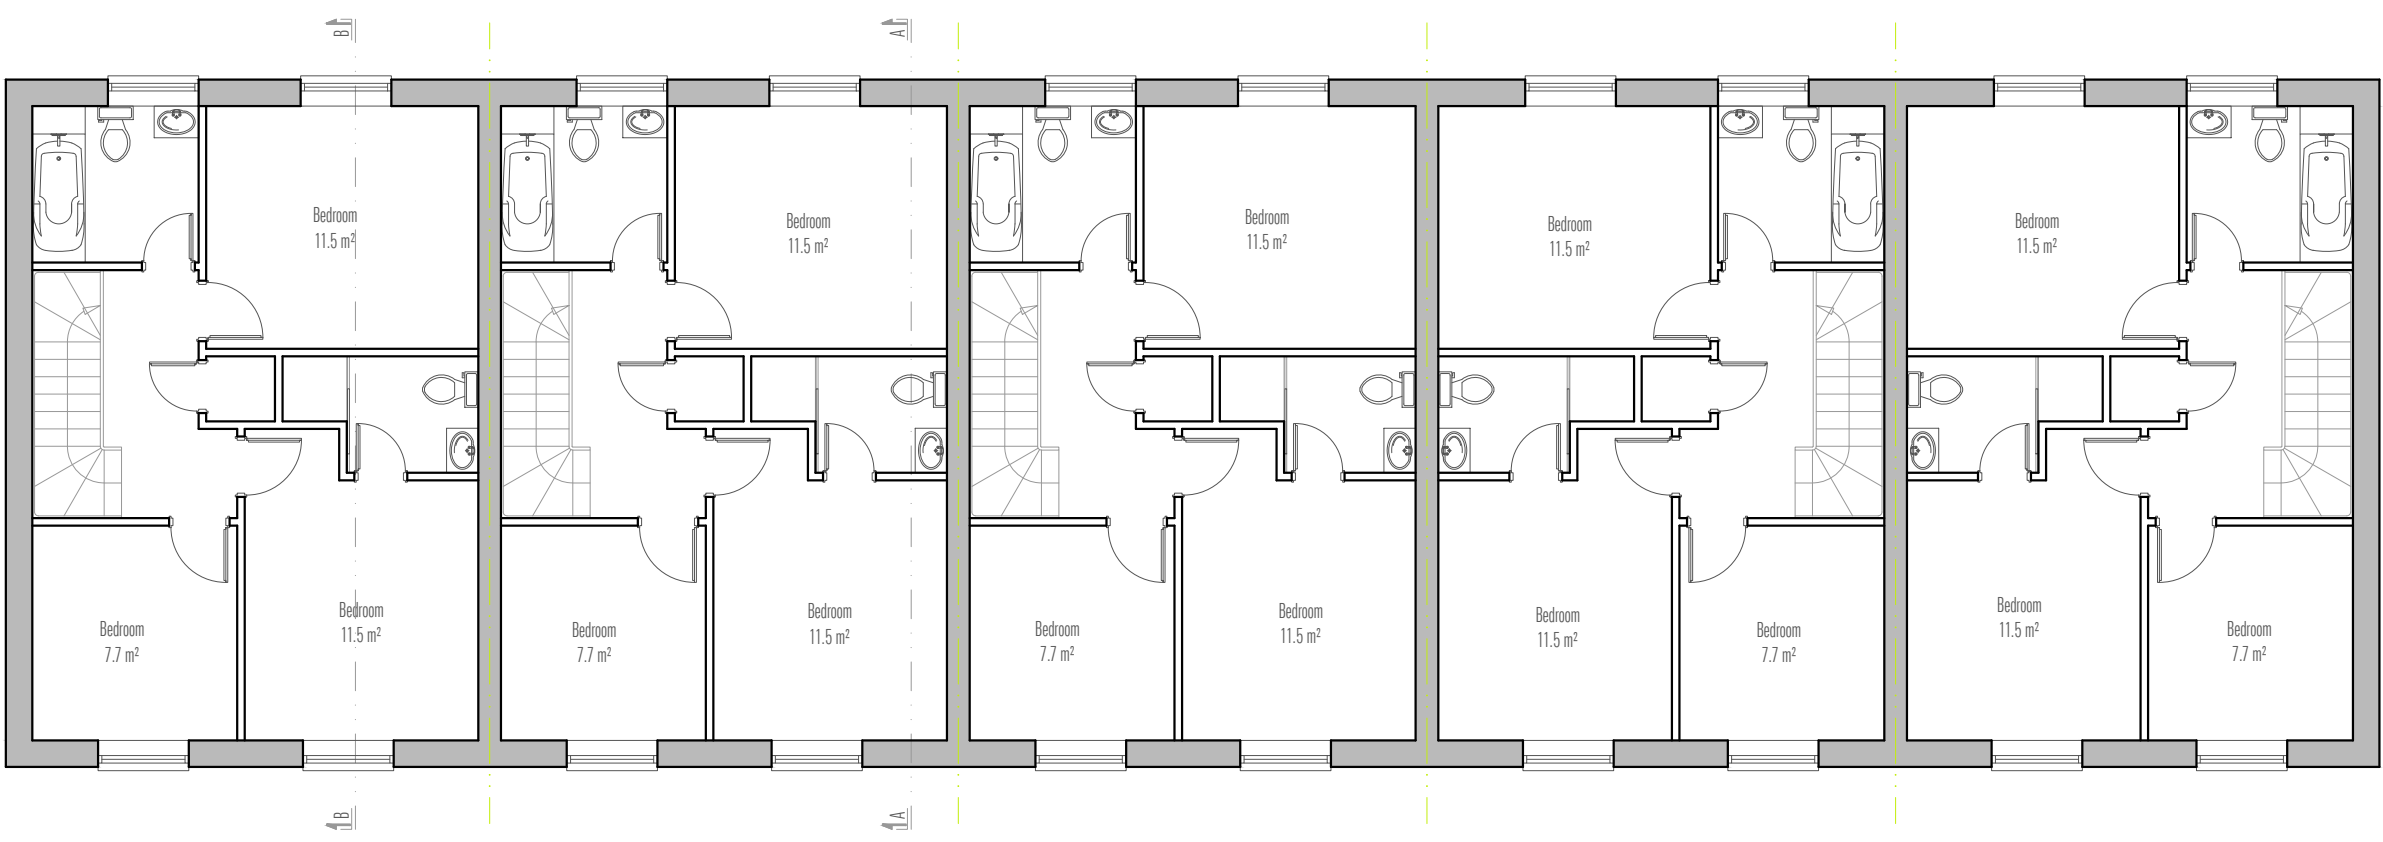

AS APPROVED FIRST FLOOR PLAN



PROPOSED FIRST FLOOR PLAN

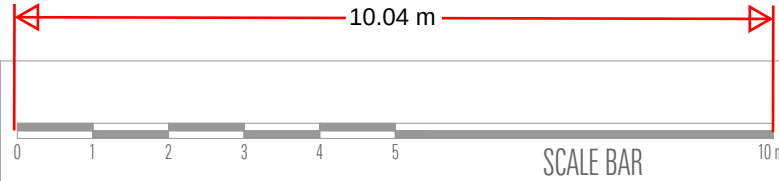

PROJECT : LAND REAR 2-28 CAMPBELL ROAD, GRAVESEND DA11 0JY
 DWG TITLE : AS APPROVED AND PROPOSED FIRST FLOOR PLANS

STATE	DATE ISSUED	DRAWN BY	REFERENCE No	SCALE
PLANNING	24/06/2024	KAMIL OZCAN	20240624-PL04	A3 1:100

NOTES: THE CONTRACTORS ARE TO CHECK ALL DIMENSIONS, DRAIN RUNS AND GENERAL CONDITIONS ON SITE BEFORE WORKS COMMENCE, AND INFORM BESA ARCHITECTURAL DESIGN LTD IMMEDIATELY UPON DISCOVERY OF ANY ERRORS, OMISSIONS OR DISCREPANCIES. ALL WORKS ARE TO BE CARRIED OUT IN ACCORDANCE WITH CURRENT BUILDING REGULATIONS, BRITISH STANDARDS, CODE OF PRACTICE AND LOCAL AUTHORITY REQUIREMENTS. DO NOT SCALE FROM THIS DRAWING WITHOUT FIRST OBTAINING WRITTEN AUTHORIZATION FROM BESA ARCHITECTURAL DESIGN LTD
 DO NOT SCALE FROM THIS DRAWING. THIS DRAWING IS COPYRIGHT.