


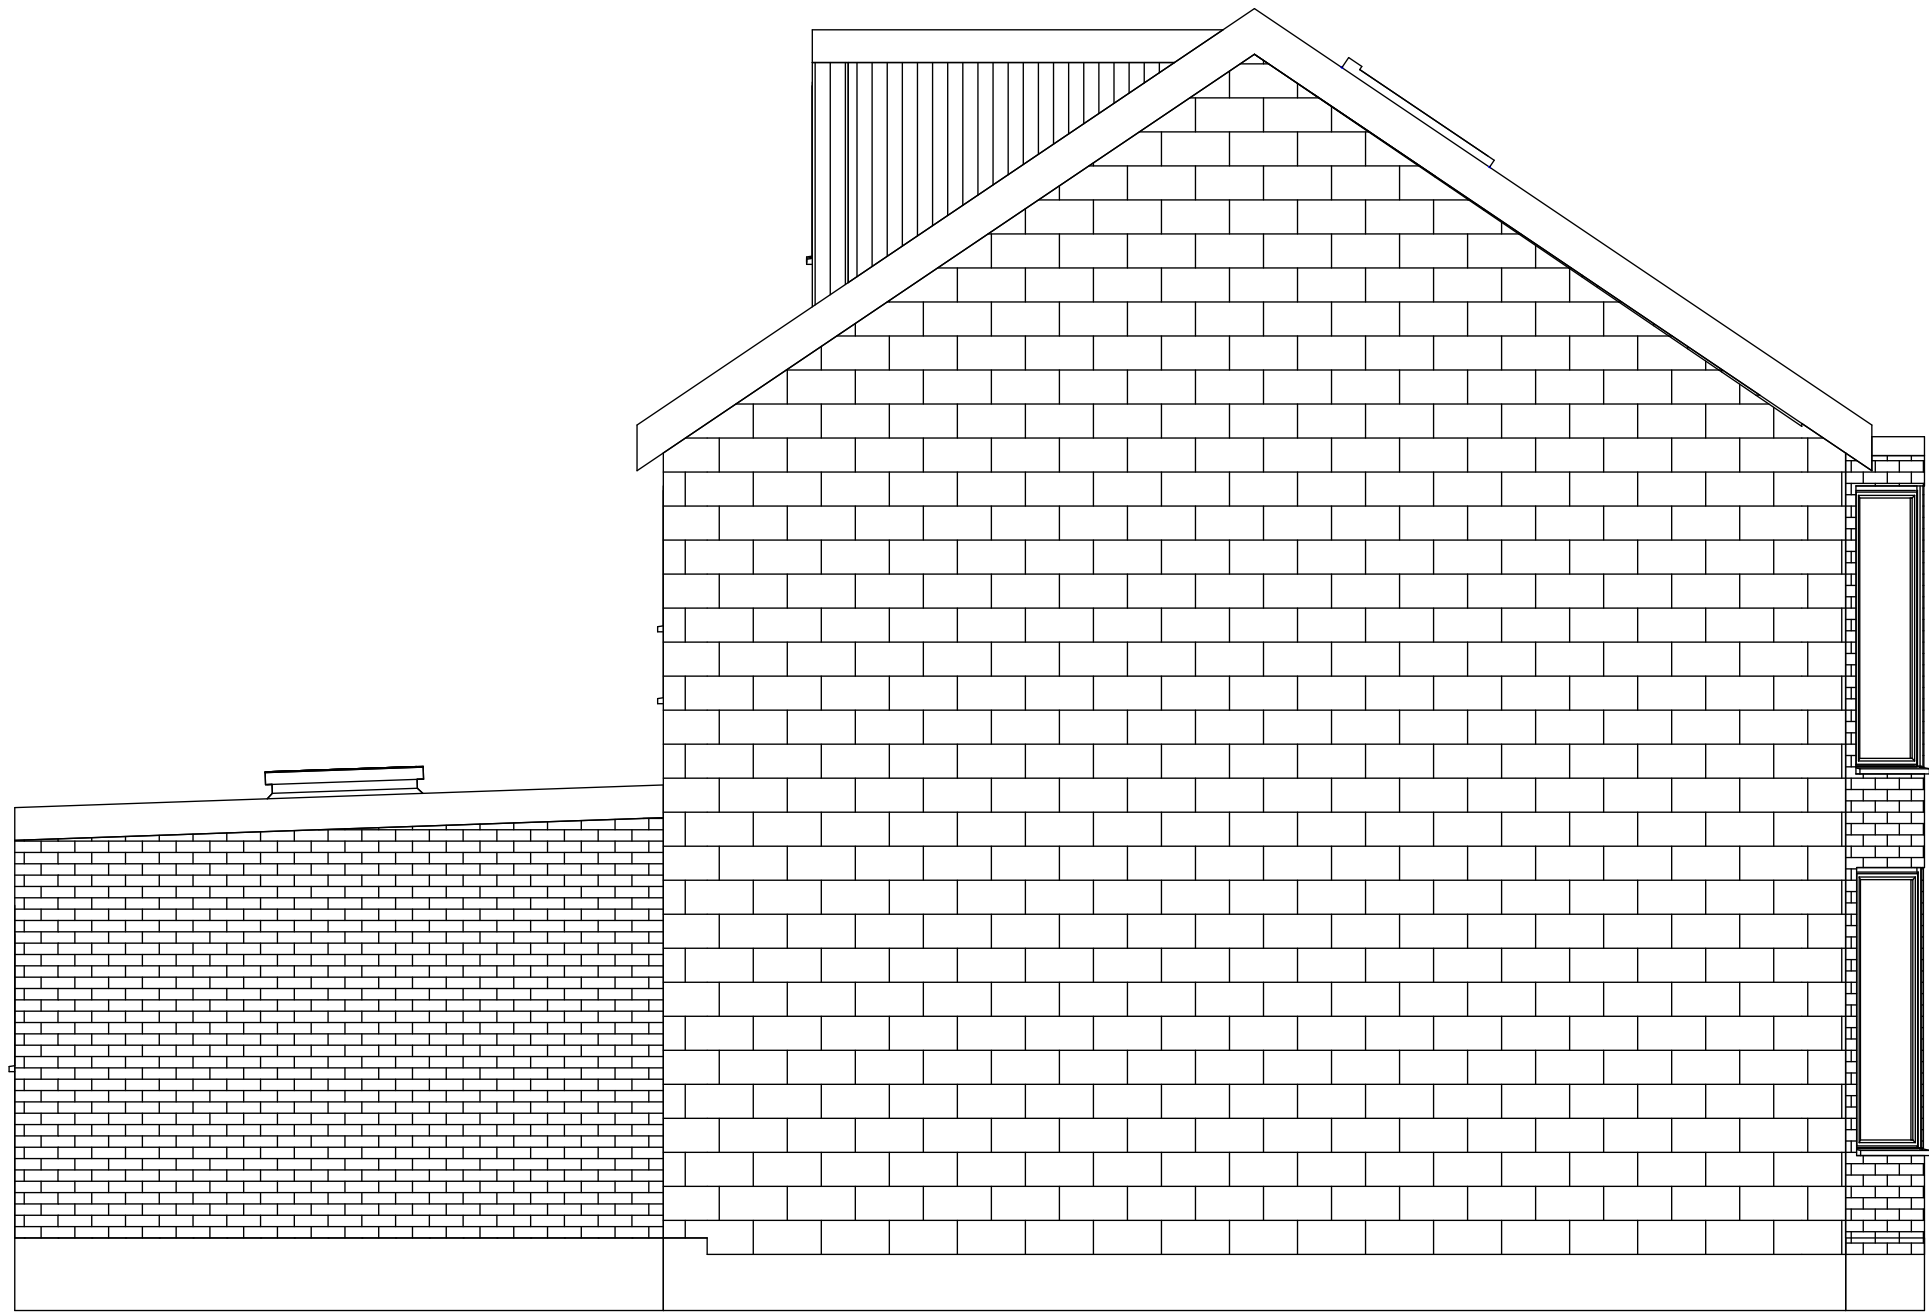

Proposed North-West Elevation
1 : 50




Rev	Date	Description	By	Chkd
1	27/07/2023	Stage 3		
2	24/08/3034	Stage 3 - Revision		

Do not scale. Use figured dimensions only. All dimensions to be checked on site.


All drawings to be read in conjunction with the engineers'drawings. Any discrepancies between consultants drawings to be reported to the architect before any work commences .

The contractor's attention is drawn to the Health & Safety matters identified in the Health & Safety plan (or the contractor's RAMS) as being potentially hazardous. These items should not be considered as a complete and final list. The work package contractor's normal Health & Safety obligations still apply when undertaking constructional operations both on and off site.

TRUE NORTH

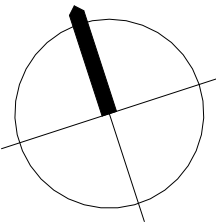

PROJECT NORTH

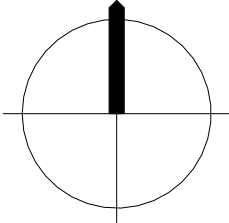

Issue Status

Stage 3

Client

Mohammad Hasan
49 Coulton Avenue, Northfleet, Gravesend,
Kent, DA11 8DZ



Pro Arkitects - Design & Build Experts
4 Cradlebridge Drive, Ashford,
TN24 0RN, United Kingdom

+44 (0) 33 0998 0974 T
www.proarkitects.co.uk
info@proarkitects.co.uk

Project

Single Storey Rear Extension

Drawing Title

Proposed North-West Elevation

Scale at A3

1 : 50

Client and Drawing Reference

2006

Rev