


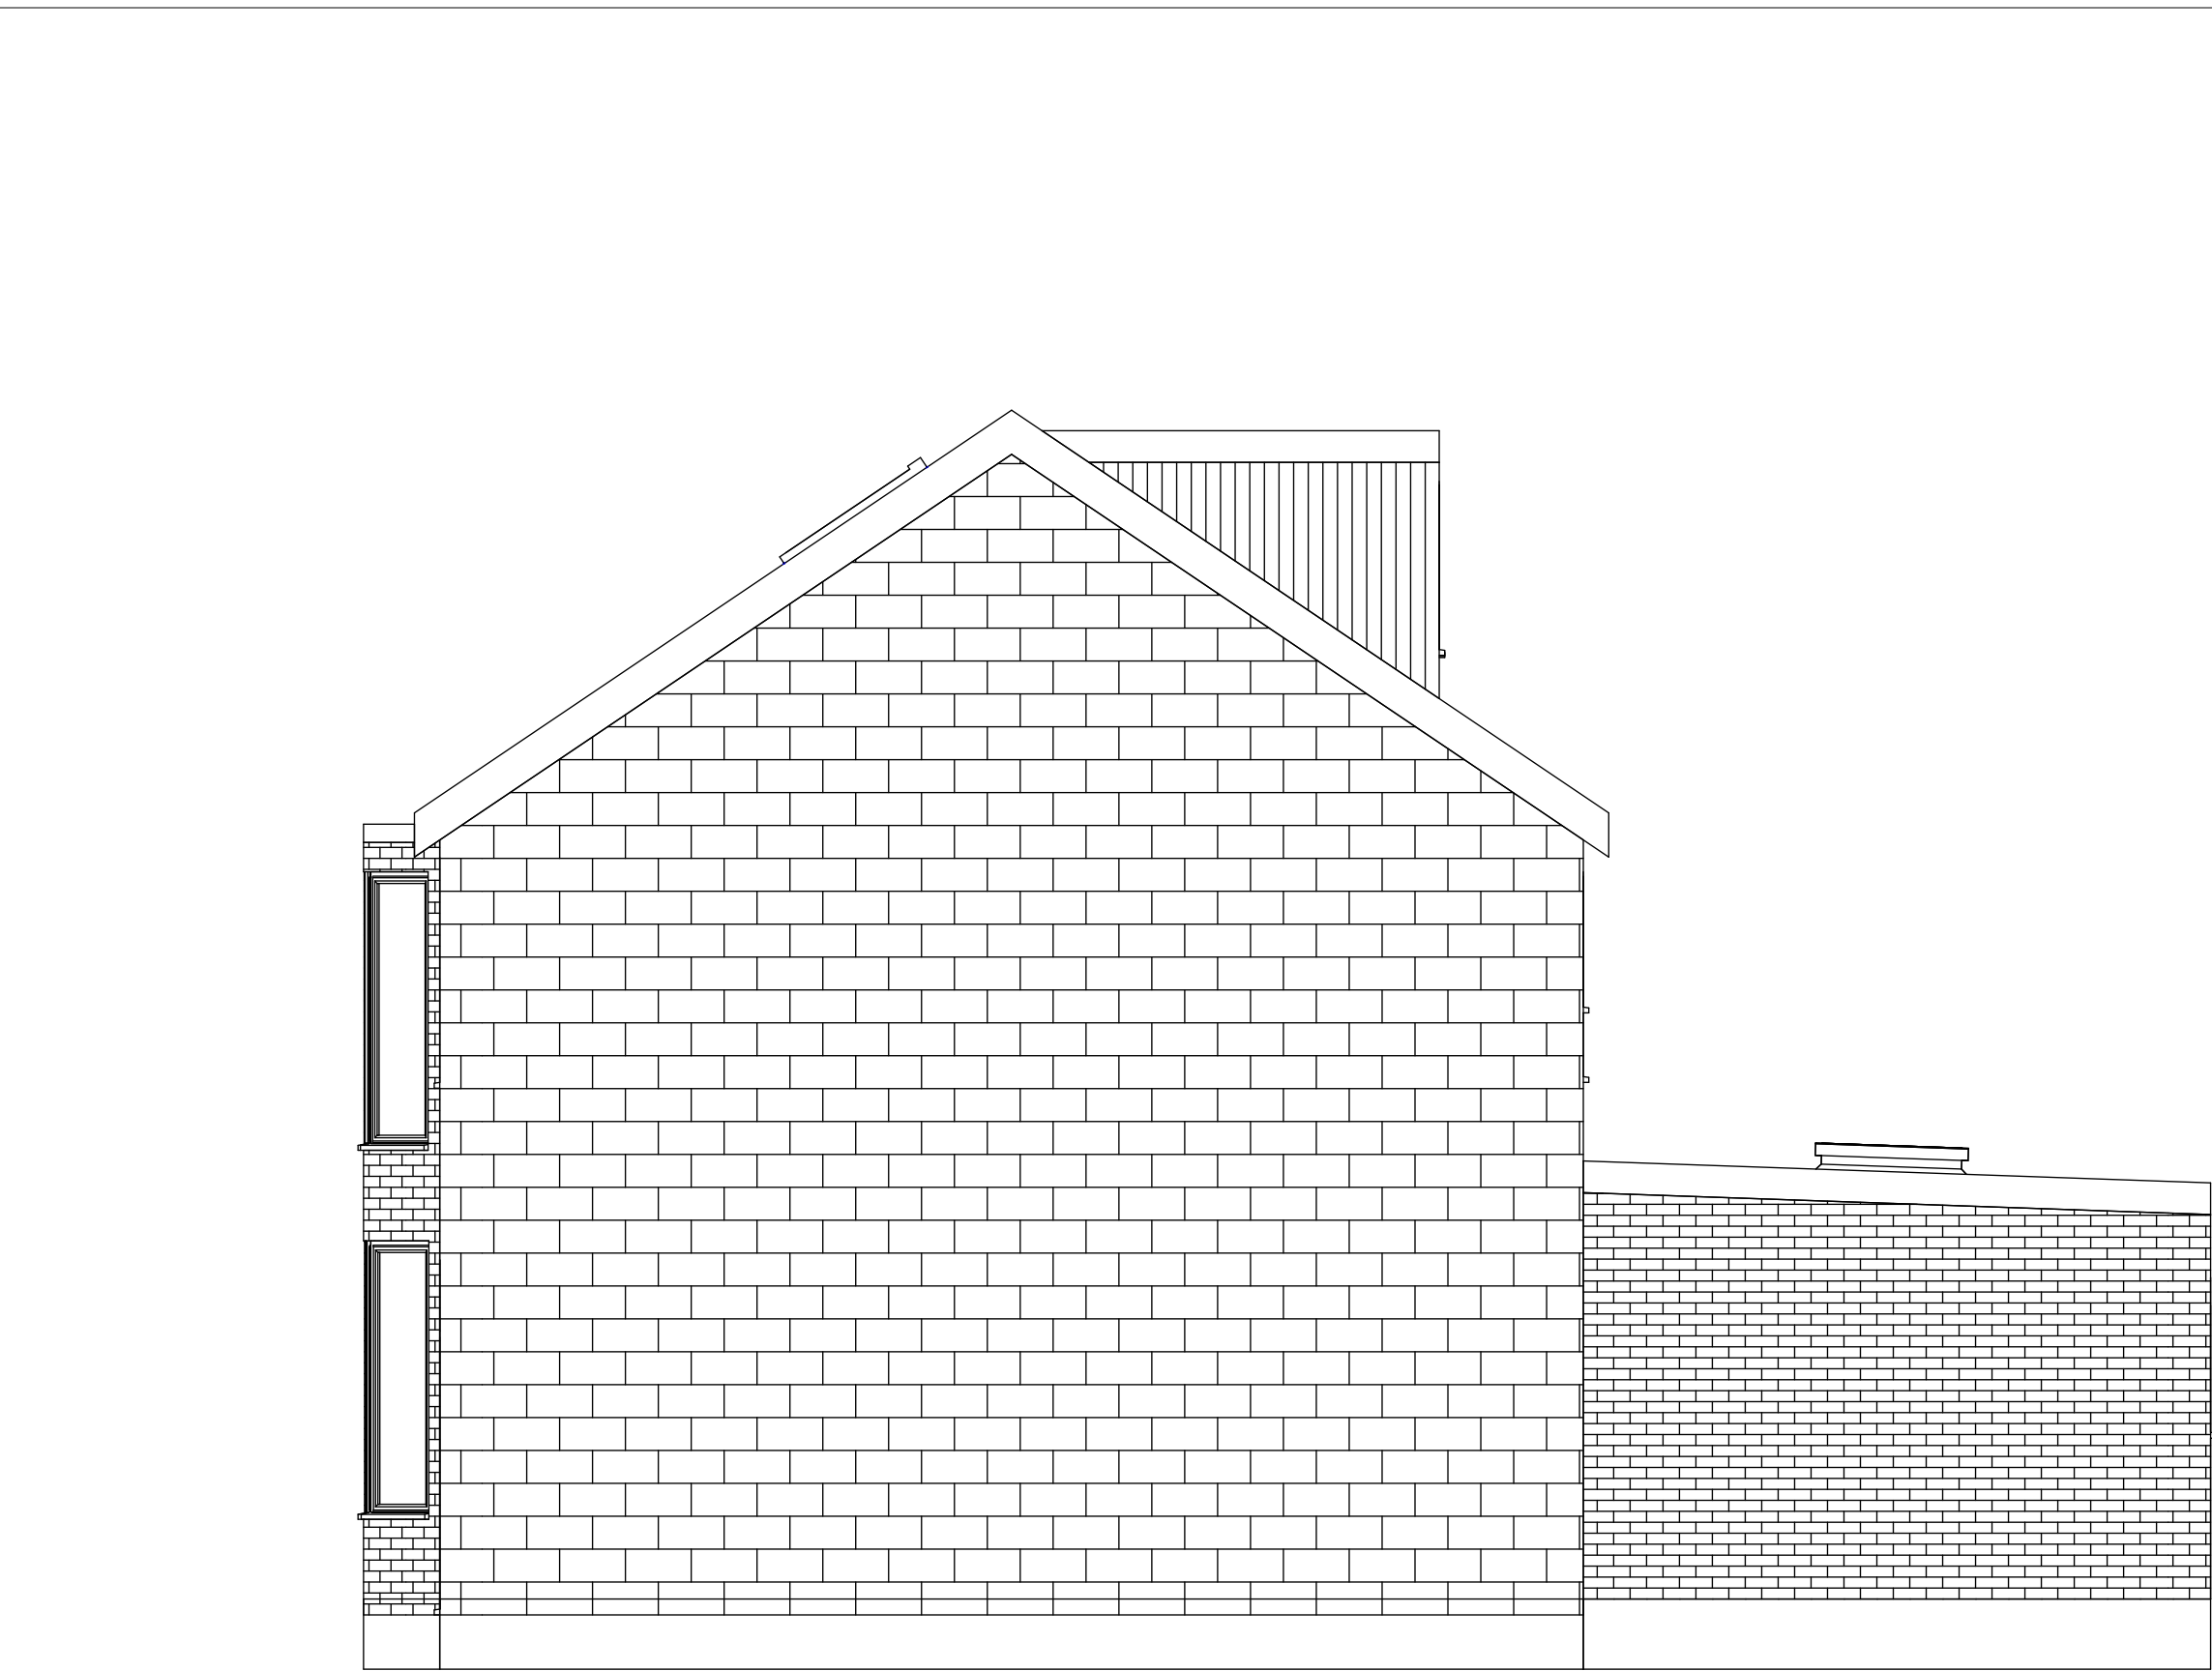

Proposed South-East Elevation
1 : 50



Rev	Date	Description	By	Chkd
1	27/07/2023	Stage 3		
2	24/08/3034	Stage 3 - Revision		
Do not scale. Use figured dimensions only. All dimensions to be checked on site. All drawings to be read in conjunction with the engineers'drawings. Any discrepancies between consultants drawings to be reported to the architect before any work commences . The contractor's attention is drawn to the Health & Safety matters identified in the Health & Safety plan (or the contractor's RAMS) as being potentially hazardous. These items should not be considered as a complete and final list. The work package contractor's normal Health & Safety obligations still apply when undertaking constructional operations both on and off site.				
TRUE NORTH		PROJECT NORTH		
Issue Status Stage 3				
Client Mohammad Hasan 49 Coulton Avenue, Northfleet, Gravesend, Kent, DA11 8DZ				
PRO ARKITECTS DESIGN & BUILD EXPERTS ★ ★ ★ ★ ★ Pro Arkitects - Design & Build Experts 4 Cradlebridge Drive, Ashford, TN24 0RN, United Kingdom +44 (0) 33 0998 0974 T www.proarkitects.co.uk info@proarkitects.co.uk				
Project Single Storey Rear Extension				
Drawing Title Proposed South-East Elevation				
Scale at A3 1 : 50		Client and Drawing Reference 2007		Rev