



SITE LOCATION

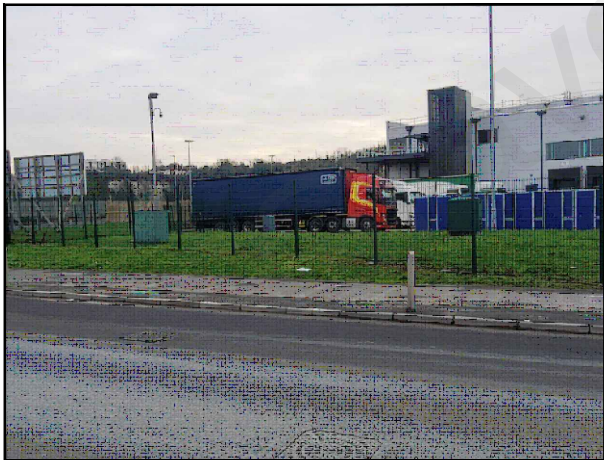


Reproduced by permission of Ordnance Survey on behalf of the Controller of Her Majesty's Stationary Office
All rights reserved. © Crown Copyright licence no. 100062043

SITE AREA PLAN

 


SITE PHOTOGRAPH

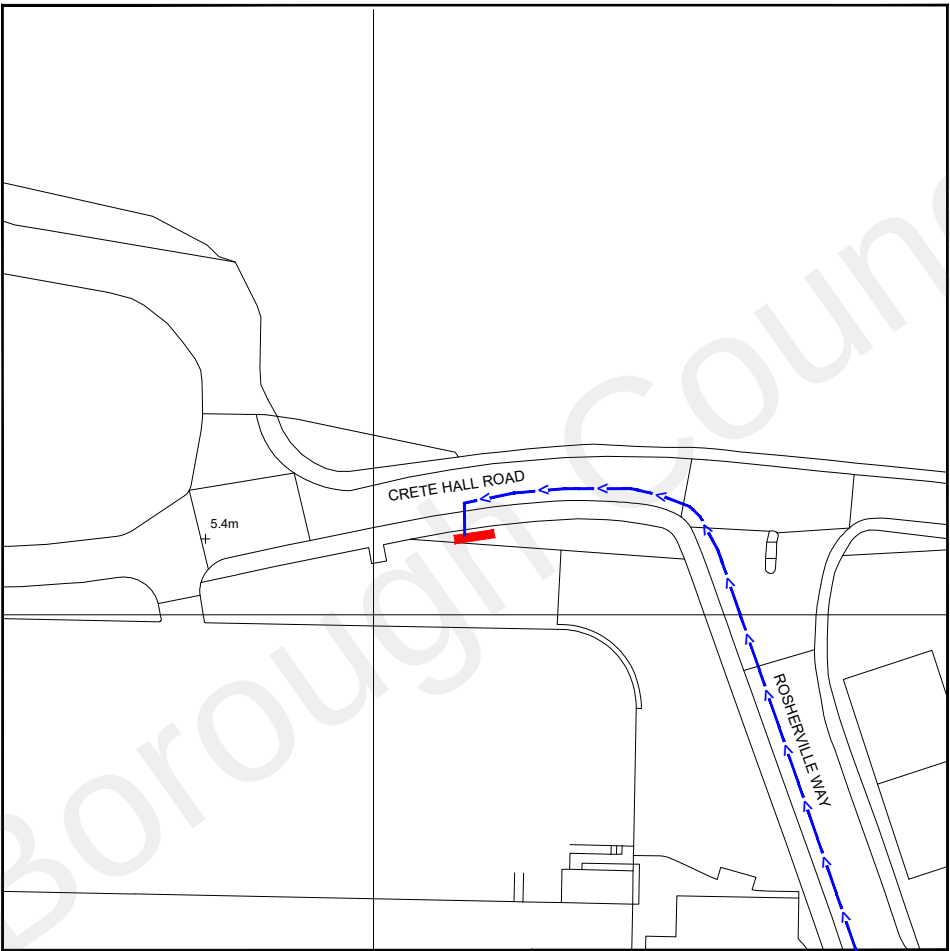

Reproduced by permission of Ordnance Survey on behalf of the Controller of Her Majesty's Stationary Office
All rights reserved. © Crown Copyright licence no. 100062043

NGR E: 563120 N: 174314

SITE LOCATION PLAN

 

GOOGLE MAPS QR CODE

GOOGLE MAPS - <https://goo.gl/maps/GacdKKSW7kqvJmb39>

GOOGLE STREETVIEW - <https://goo.gl/maps/geY89zeaoyqBFcbp9>

NOTES:

1. ALL DIMENSIONS IN MM UNLESS OTHERWISE NOTED.

DIRECTIONS TO SITE:

Head northeast on M25. Take the exit toward Dartford/A225/Canterbury/M2. At Darenth Interchange, take the 4th exit onto the A2 ramp to M2/Canterbury. Merge onto A2. Take the A2260 exit toward Northfleet/Gravesend(W)/Ebbseet International. At the roundabout, take the 2nd exit onto the B262 ramp to Northfleet/Gravesend(W)/Longeld/B260. Keep left, follow signs for Northfleet/Gravesend(W)/B262/Longeld/B260 and merge onto Hall Rd/B262. Merge onto Hall Rd/B262. At the roundabout, take the 2nd exit onto Springhead Rd/B262. At the roundabout, take the 3rd exit onto Thames Way/A226. At the roundabout, take the 2nd exit onto Rosherville Way. Turn left onto Crete Hall Rd. Follow Crete Hall Rd and site location is on the left hand side.

Site Provider's Property Boundary:



Access Route To Site:



Access Route:



Master:	MBNL / EE / H3G:	Project:	3UK DNSW	Purpose of Issue:	Planning	Issue:	C
M003	MBNL						
Date:	20/05/2022	Revision / Upgrade Description:					
Drawn:	CDN	Amended to standard					
Checked:	DH						
Approved:	SD						
Master:	MBNL / EE / H3G:	Project:	3UK DNSW	Purpose of Issue:	Planning	Issue:	B
M002	MBNL						
Date:	15/01/2021	Revision / Upgrade Description:					
Drawn:	CDN	Pole location amended					
Checked:	DH						
Approved:	SD						
Master:	MBNL / EE / H3G:	Project:	3UK DNSW	Purpose of Issue:	Planning	Issue:	A
M001	MBNL						
Date:	04/05/2020	Revision / Upgrade Description:					
Drawn:	CDN	First Issue - Site nomination dated: TBC					
Checked:	DH						
Approved:	SD						

CK Hutchison Networks (UK) Limited

Great Brighams Mead,
Vastern Road, Reading,
Berkshire, England,
RG1 8DJ

Design Consultant & Principal Contractor:



WHP Telecoms

Unit 1 Maple Park,
Low Fields Avenue, Leeds
LS12 6HH

Tel: 01133023550
e-mail: info@whptelecoms.com

Site Name: CRETE HALL ROAD

Site ID: GVM30742

Address: CRETE HALL ROAD,
PERRY STREET,
GRAVESHAM,
KENT,
DA11 9BU


Title: 002 SITE LOCATION PLAN

Project: 3UK DNSW

Purpose of Issue: PLANNING

EE Cell ID:	MBNL Cell ID:	3UK Cell ID:
71831	GVM071	DA0500

Master Drawing No:	Issue:
GVM30742_M003	C

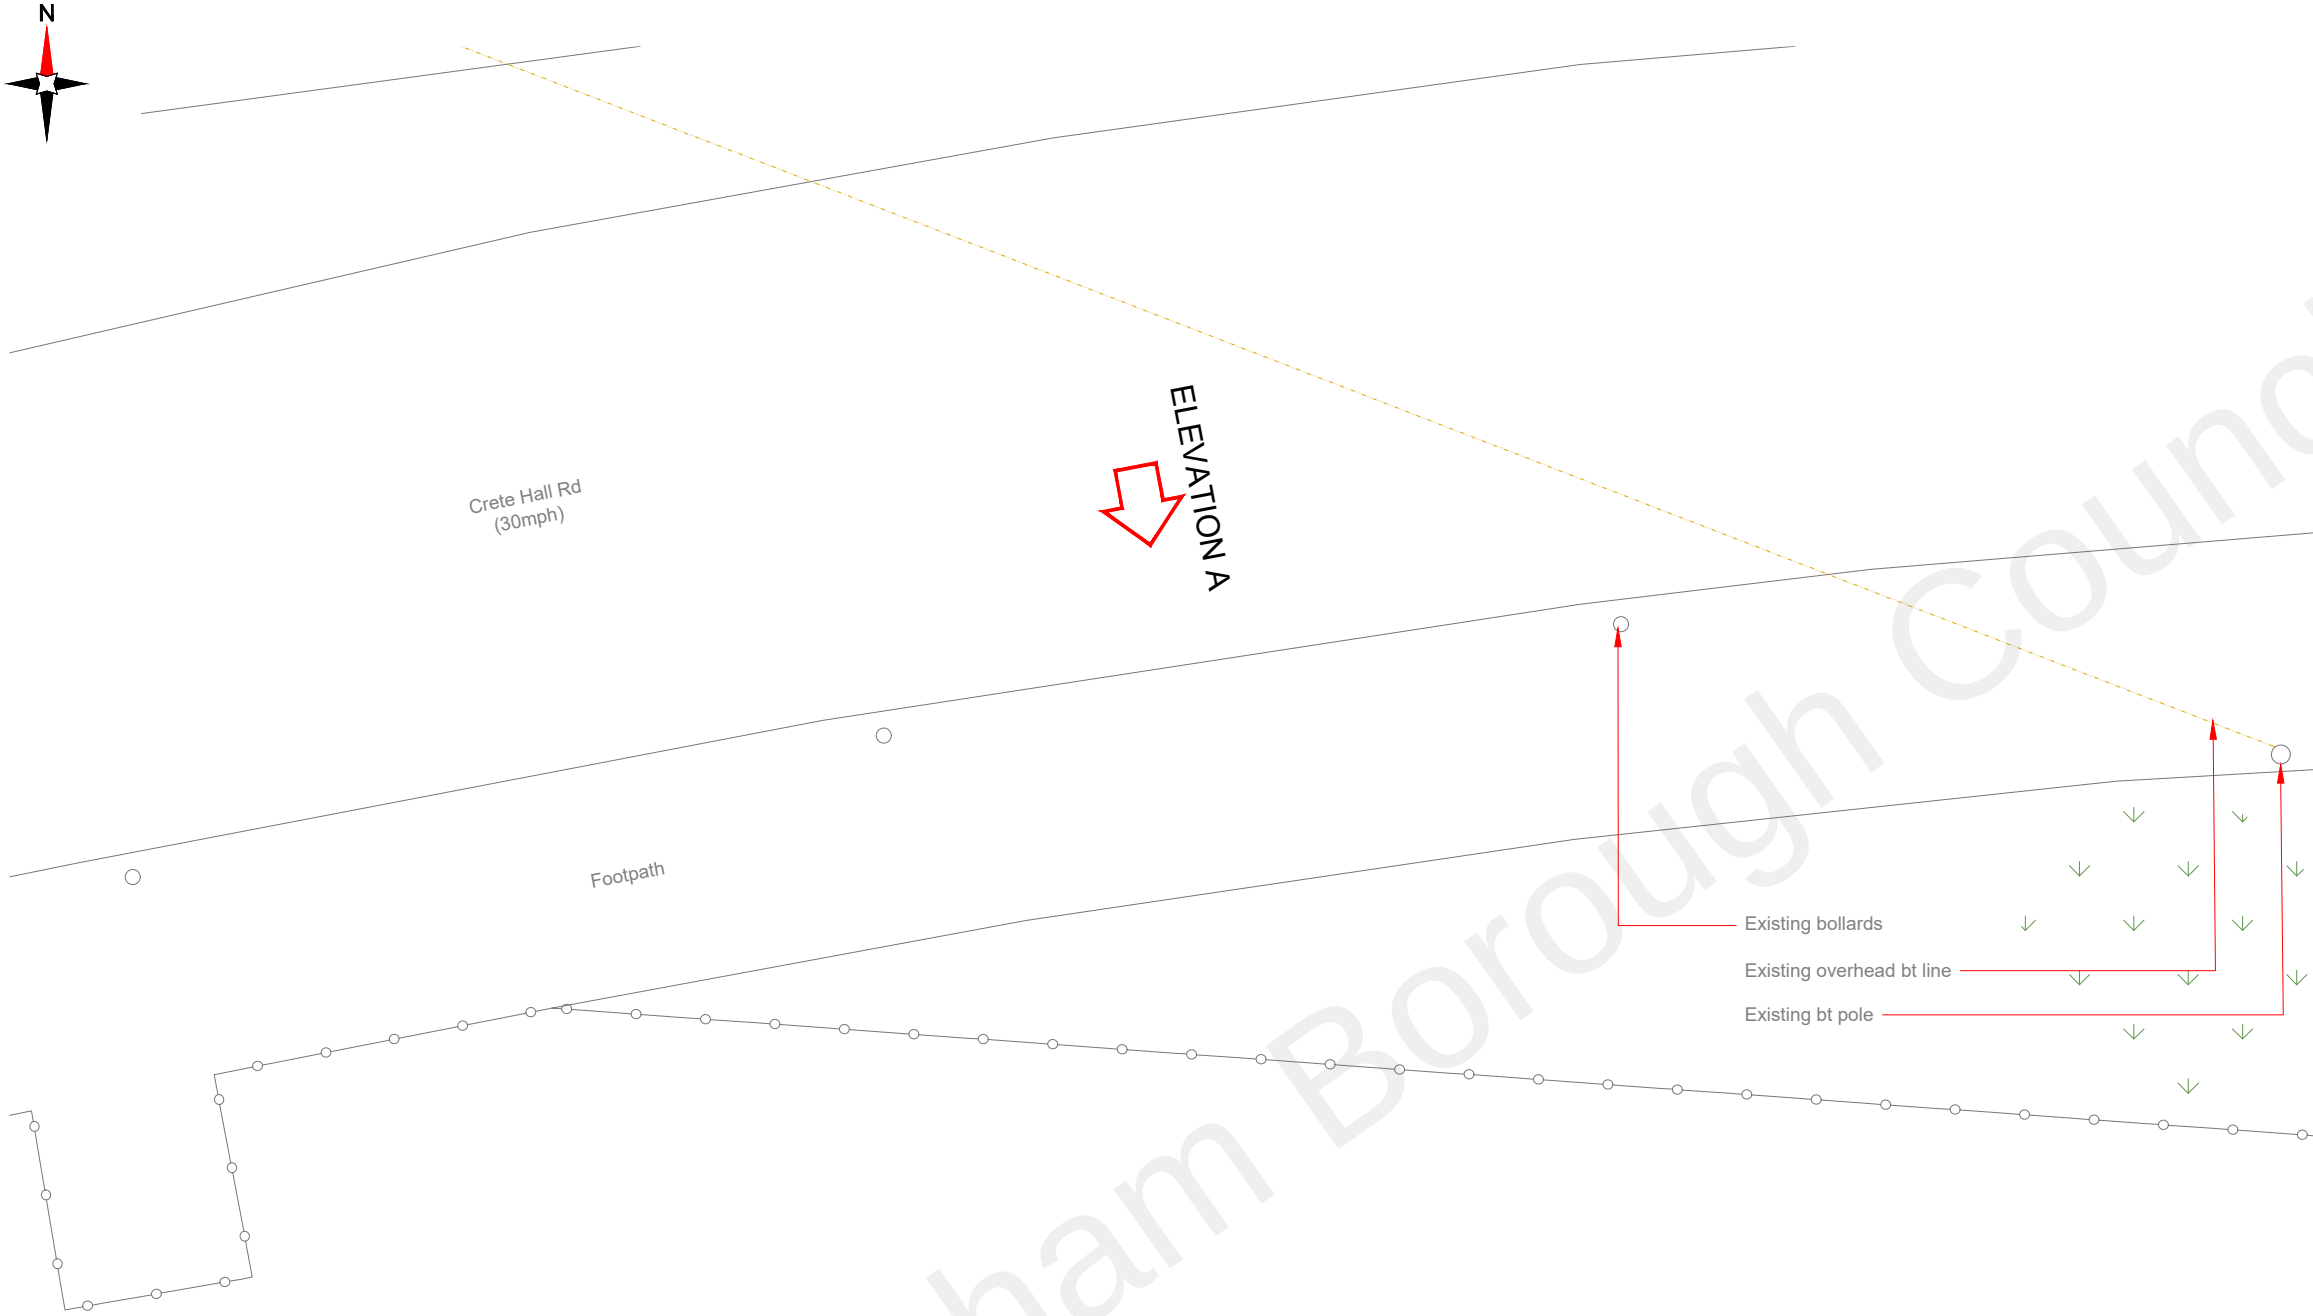

- NOTES:
- ALL DIMENSIONS IN MM UNLESS OTHERWISE NOTED.

Master:	MBNL / EE / H3G:	Project:	Purpose of Issue:	Issue:
M003	MBNL	3UK DNSW	Planning	C
Date:	20/05/2022	Revision / Upgrade Description:		
Drawn:	CDN	Amended to standard		
Checked:	DH			
Approved:	SD			
Master:	MBNL / EE / H3G:	Project:	Purpose of Issue:	Issue:
M002	MBNL	3UK DNSW	Planning	B
Date:	15/01/2021	Revision / Upgrade Description:		
Drawn:	CDN	Pole location amended		
Checked:	DH			
Approved:	SD			
Master:	MBNL / EE / H3G:	Project:	Purpose of Issue:	Issue:
M001	MBNL	3UK DNSW	Planning	A
Date:	04/05/2020	Revision / Upgrade Description:		
Drawn:	CDN	First Issue - Site nomination dated: TBC		
Checked:	DH			
Approved:	SD			

**CK Hutchison
Networks (UK)
Limited**
Great Brighams Mead,
Vastern Road, Reading,
Berkshire, England,
RG1 8DJ



WHP Telecoms
Unit 1 Maple Park,
Low Fields Avenue, Leeds
LS12 6HH

Tel: 01133023550
e-mail: info@whptelecoms.com

Site Name:
CRETE HALL ROAD

Site ID:
GVM30742

Address:
**CRETE HALL ROAD,
PERRY STREET,
GRAVESHAM,
KENT,
DA11 9BU**

Title:
100 EXISTING SITE PLAN

Project:
3UK DNSW

Purpose of Issue:
PLANNING



EE Cell ID: 71831	MBNL Cell ID: GVM071	3UK Cell ID: DA0500
-----------------------------	--------------------------------	-------------------------------

Master Drawing No: GVM30742_M003	Issue: C
--	--------------------

100mm

150mm

10mm

 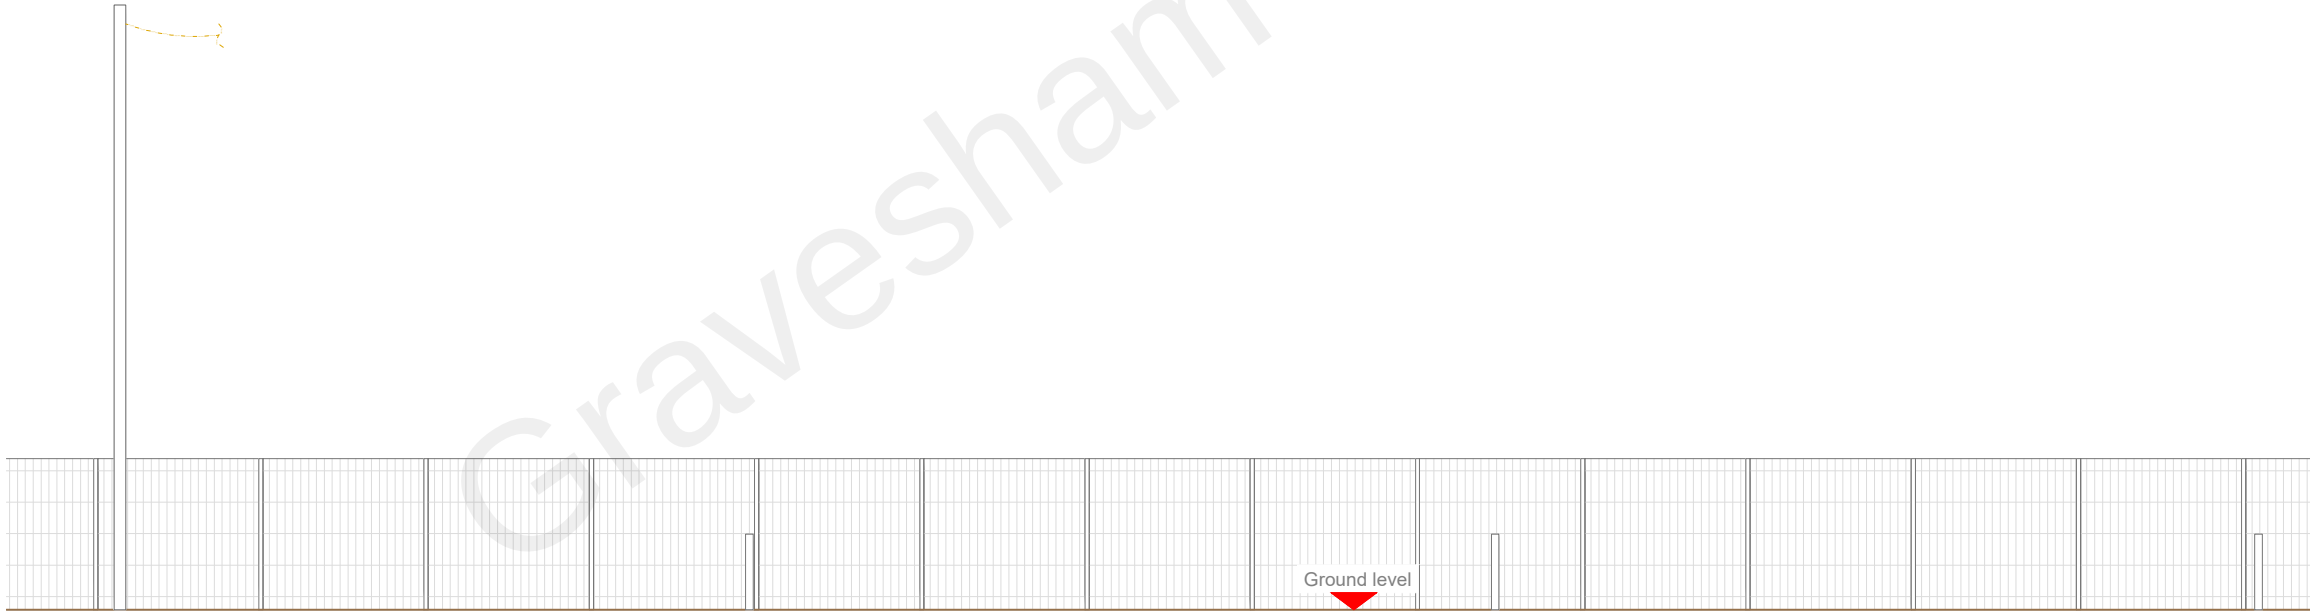

- NOTES:
- ALL DIMENSIONS IN MM UNLESS OTHERWISE NOTED.

Master:	MBNL / EE / H3G:	Project:	Purpose of Issue:	Issue:
M003	MBNL	3UK DNSW	Planning	C
Date:	20/05/2022	Revision / Upgrade Description:		
Drawn:	CDN	Amended to standard		
Checked:	DH			
Approved:	SD			
Master:	MBNL / EE / H3G:	Project:	Purpose of Issue:	Issue:
M002	MBNL	3UK DNSW	Planning	B
Date:	15/01/2021	Revision / Upgrade Description:		
Drawn:	CDN	Pole location amended		
Checked:	DH			
Approved:	SD			
Master:	MBNL / EE / H3G:	Project:	Purpose of Issue:	Issue:
M001	MBNL	3UK DNSW	Planning	A
Date:	04/05/2020	Revision / Upgrade Description:		
Drawn:	CDN	First Issue - Site nomination dated: TBC		
Checked:	DH			
Approved:	SD			

CK Hutchison
Networks (UK)
Limited
Great Brighams Mead,
Vastern Road, Reading,
Berkshire, England,
RG1 8DJ

Design Consultant & Principal Contractor:



WHP Telecoms
Unit 1 Maple Park,
Low Fields Avenue, Leeds
LS12 6HH

Tel: 01133023550
e-mail: info@whptelecoms.com

Site Name: CRETE HALL ROAD

Site ID: GVM30742

Address: CRETE HALL ROAD,
PERRY STREET,
GRAVESHAM,
KENT,
DA11 9BU

Title: 150 EXISTING ELEVATION A

Project: 3UK DNSW

Purpose of Issue: PLANNING

EE Cell ID:	MBNL Cell ID:	3UK Cell ID:
71831	GVM071	DA0500
Master Drawing No: GVM30742_M003		
Issue: C		



Crete Hall Rd
(30mph)

ELEVATION A

Footpath

8500

950
1325

Existing bollards

Existing overhead bt line

Existing bt pole

Proposed G-100876 cabinet

Proposed 2No. H3G cabinets

Proposed 10No. paving slabs

Proposed Phase 8 monopole c/w
wraparound cabinet at base

Antenna Aperture ID	Proposed 4G/5G Bearing	Operator: Shared/ EE/H3G
A1	340°	H3G
A2	340°	H3G
B1	100°	H3G
B2	100°	H3G
C1	220°	H3G
C2	220°	H3G

NOTES:
1. ALL DIMENSIONS IN MM UNLESS OTHERWISE NOTED.

Master:	MBNL / EE / H3G:	Project:	3UK DNSW	Purpose of Issue:	Planning	Issue:	C
Date:	20/05/2022	Revision / Upgrade Description:					
Drawn:	CDN	Amended to standard					
Checked:	DH						
Approved:	SD						
Master:	MBNL / EE / H3G:	Project:	3UK DNSW	Purpose of Issue:	Planning	Issue:	B
Date:	15/01/2021	Revision / Upgrade Description:					
Drawn:	CDN	Pole location amended					
Checked:	DH						
Approved:	SD						
Master:	MBNL / EE / H3G:	Project:	3UK DNSW	Purpose of Issue:	Planning	Issue:	A
Date:	04/05/2020	Revision / Upgrade Description:					
Drawn:	CDN	First Issue - Site nomination dated: TBC					
Checked:	DH						
Approved:	SD						

CK Hutchison
Networks (UK)
Limited

Great Brighams Mead,
Vastern Road, Reading,
Berkshire, England,
RG1 8DJ

Design Consultant & Principal Contractor:



WHP Telecoms

Unit 1 Maple Park,
Low Fields Avenue, Leeds
LS12 6HH

Tel: 01133023550
e-mail: info@whptelecoms.com

Site Name:
CRETE HALL ROAD

Site ID:
GVM30742

Address:
CRETE HALL ROAD,
PERRY STREET,
GRAVESHAM,
KENT,
DA11 9BU

Title:
210 PROPOSED H3G SITE PLAN


Project:
3UK DNSW

Purpose of Issue:
PLANNING

EE Cell ID: 71831	MBNL Cell ID: GVM071	3UK Cell ID: DA0500
----------------------	-------------------------	------------------------


Master Drawing No: GVM30742_M003	Issue: C
-------------------------------------	-------------

PROPOSED H3G SITE PLAN

 

Antenna Aperture ID	Proposed 4G/5G Bearing	Operator: Shared/ EE/H3G
A1	340°	H3G
A2	340°	H3G
B1	100°	H3G
B2	100°	H3G
C1	220°	H3G
C2	220°	H3G

NOTES:
1. ALL DIMENSIONS IN MM UNLESS OTHERWISE NOTED.

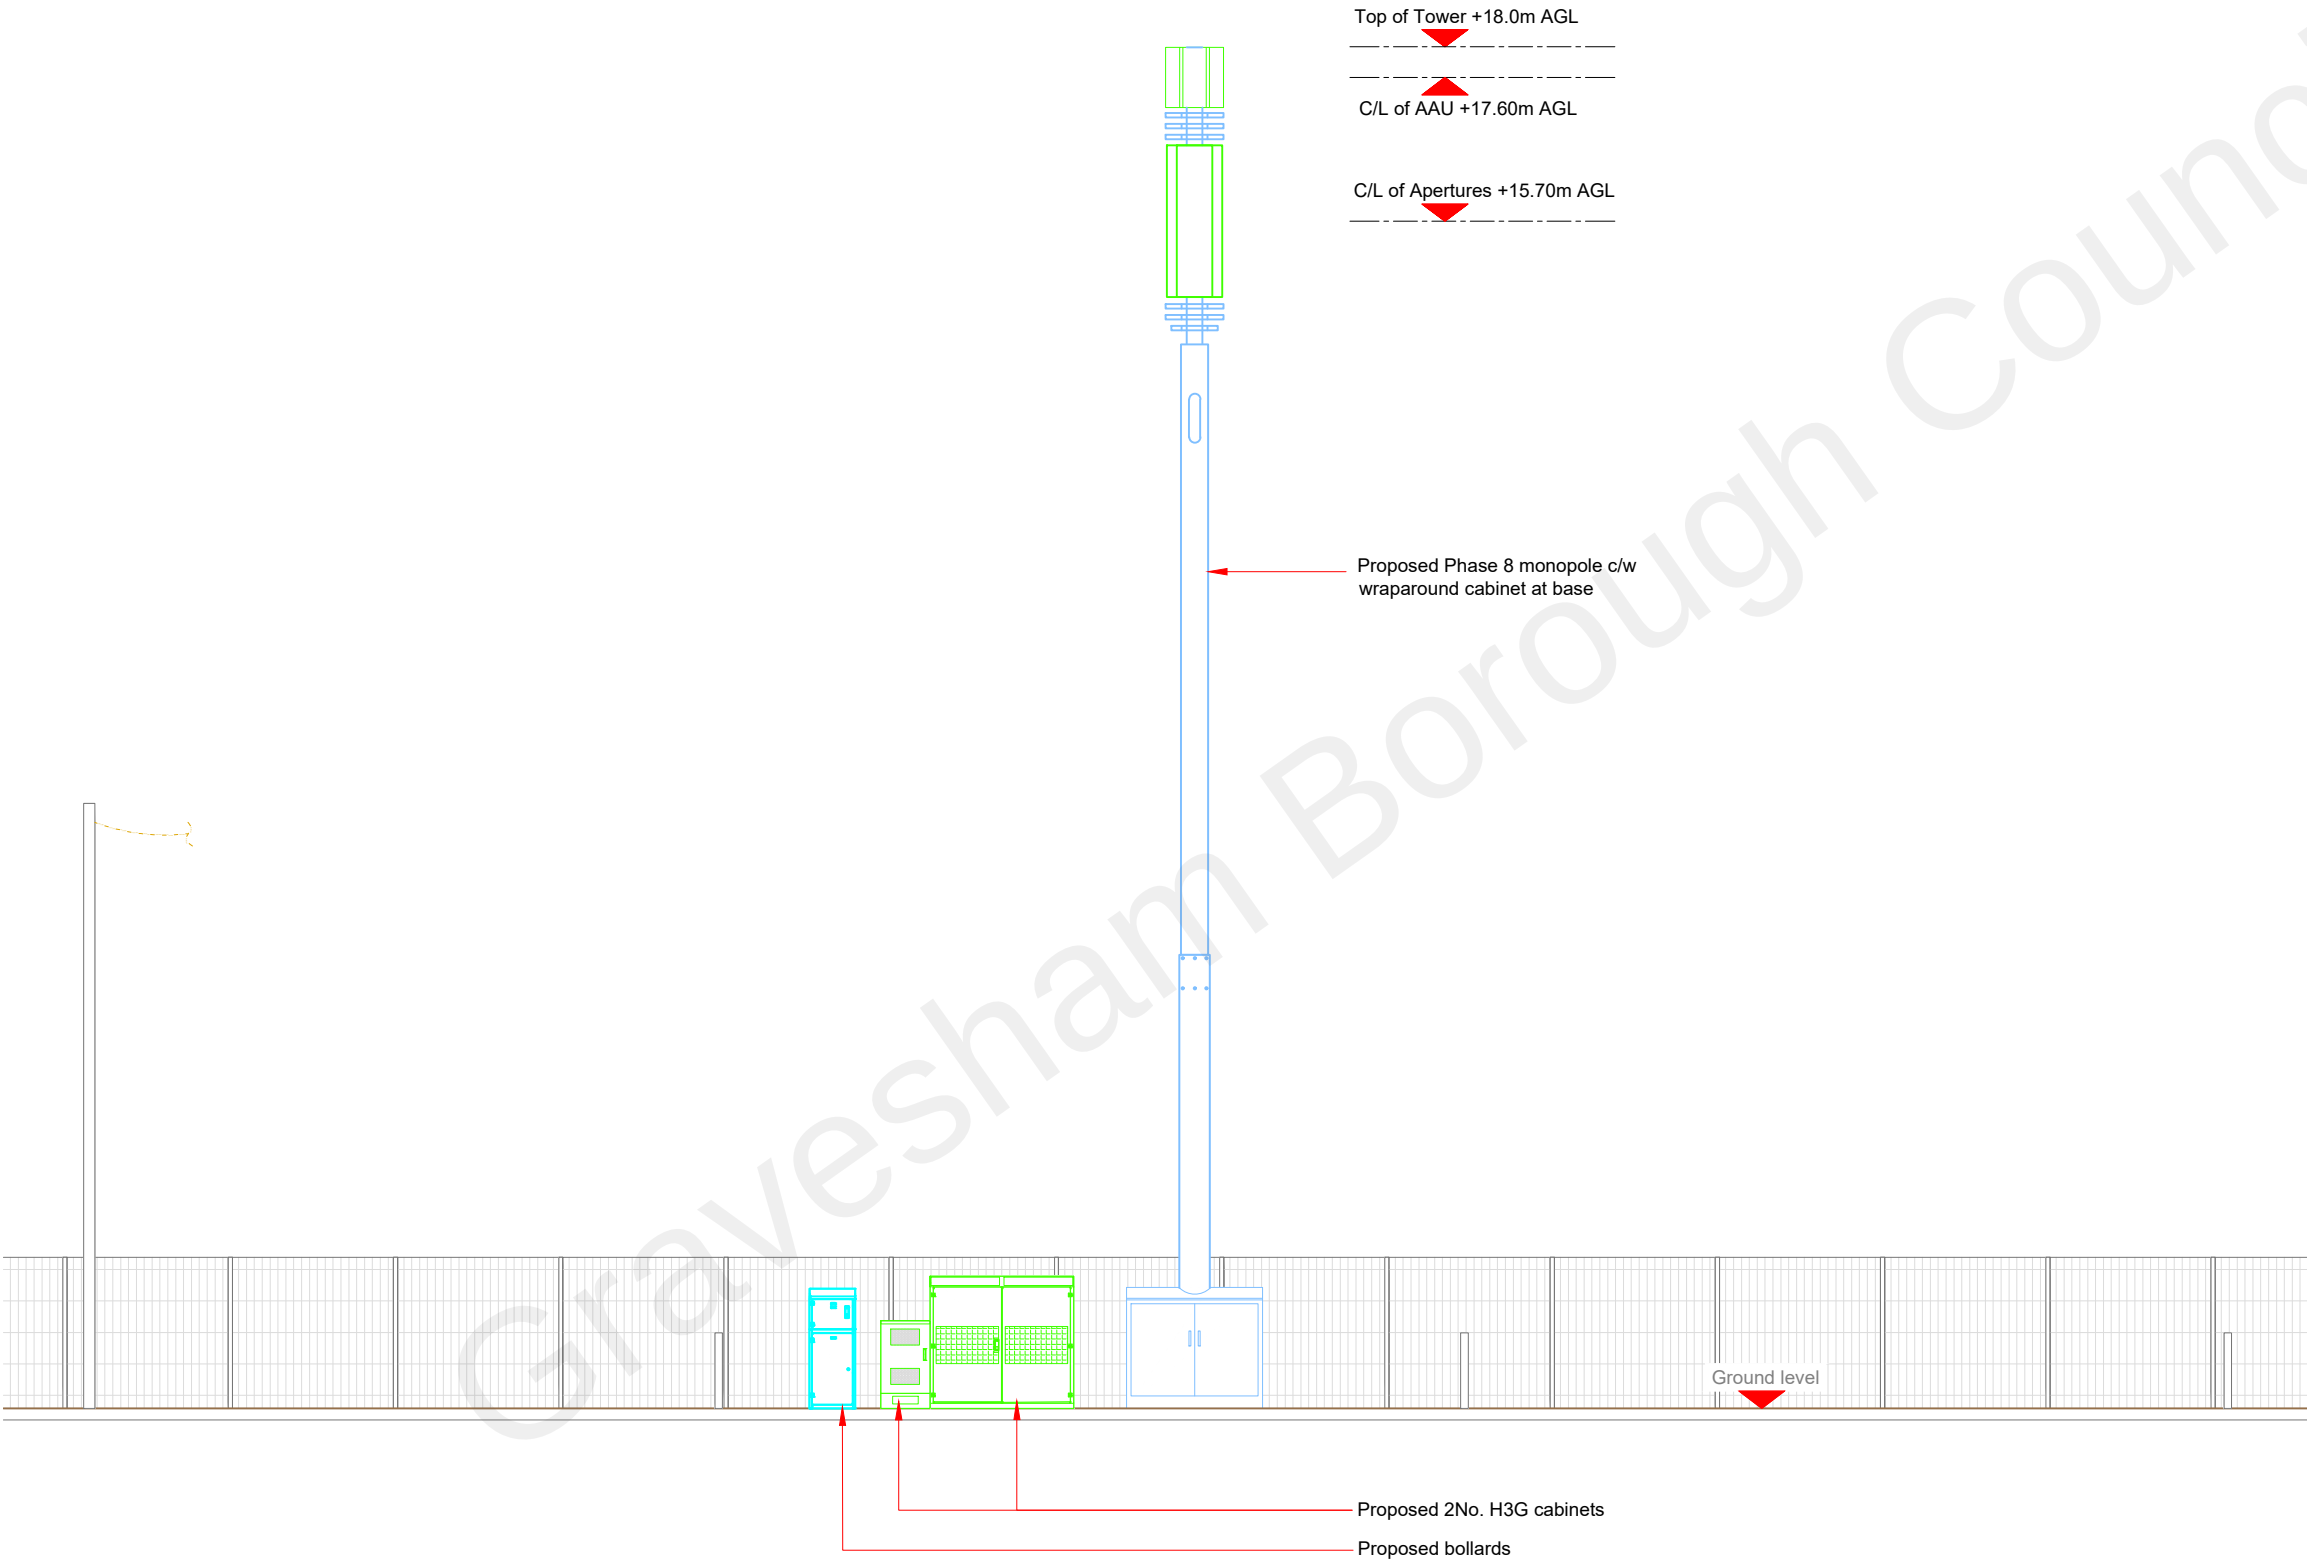

CK Hutchison Networks (UK) Limited
Great Brighams Mead,
Vastern Road, Reading,
Berkshire, England,
RG1 8DJ



WHP Telecoms
Unit 1 Maple Park,
Low Fields Avenue, Leeds
LS12 6HH
Tel: 01133023550
e-mail: info@whptelecoms.com

Site Name: **CRETE HALL ROAD**

Site ID: **GVM30742**

Address: **CRETE HALL ROAD,
PERRY STREET,
GRAVESHAM,
KENT,
DA11 9BU**

Title: **260 PROPOSED H3G ELEVATION**

Project: **3UK DNSW**

Purpose of Issue: **PLANNING**

EE Cell ID: 71831	MBNL Cell ID: GVM071	3UK Cell ID: DA0500
-----------------------------	--------------------------------	-------------------------------

Master Drawing No: GVM30742_M003	Issue: C
--	--------------------