


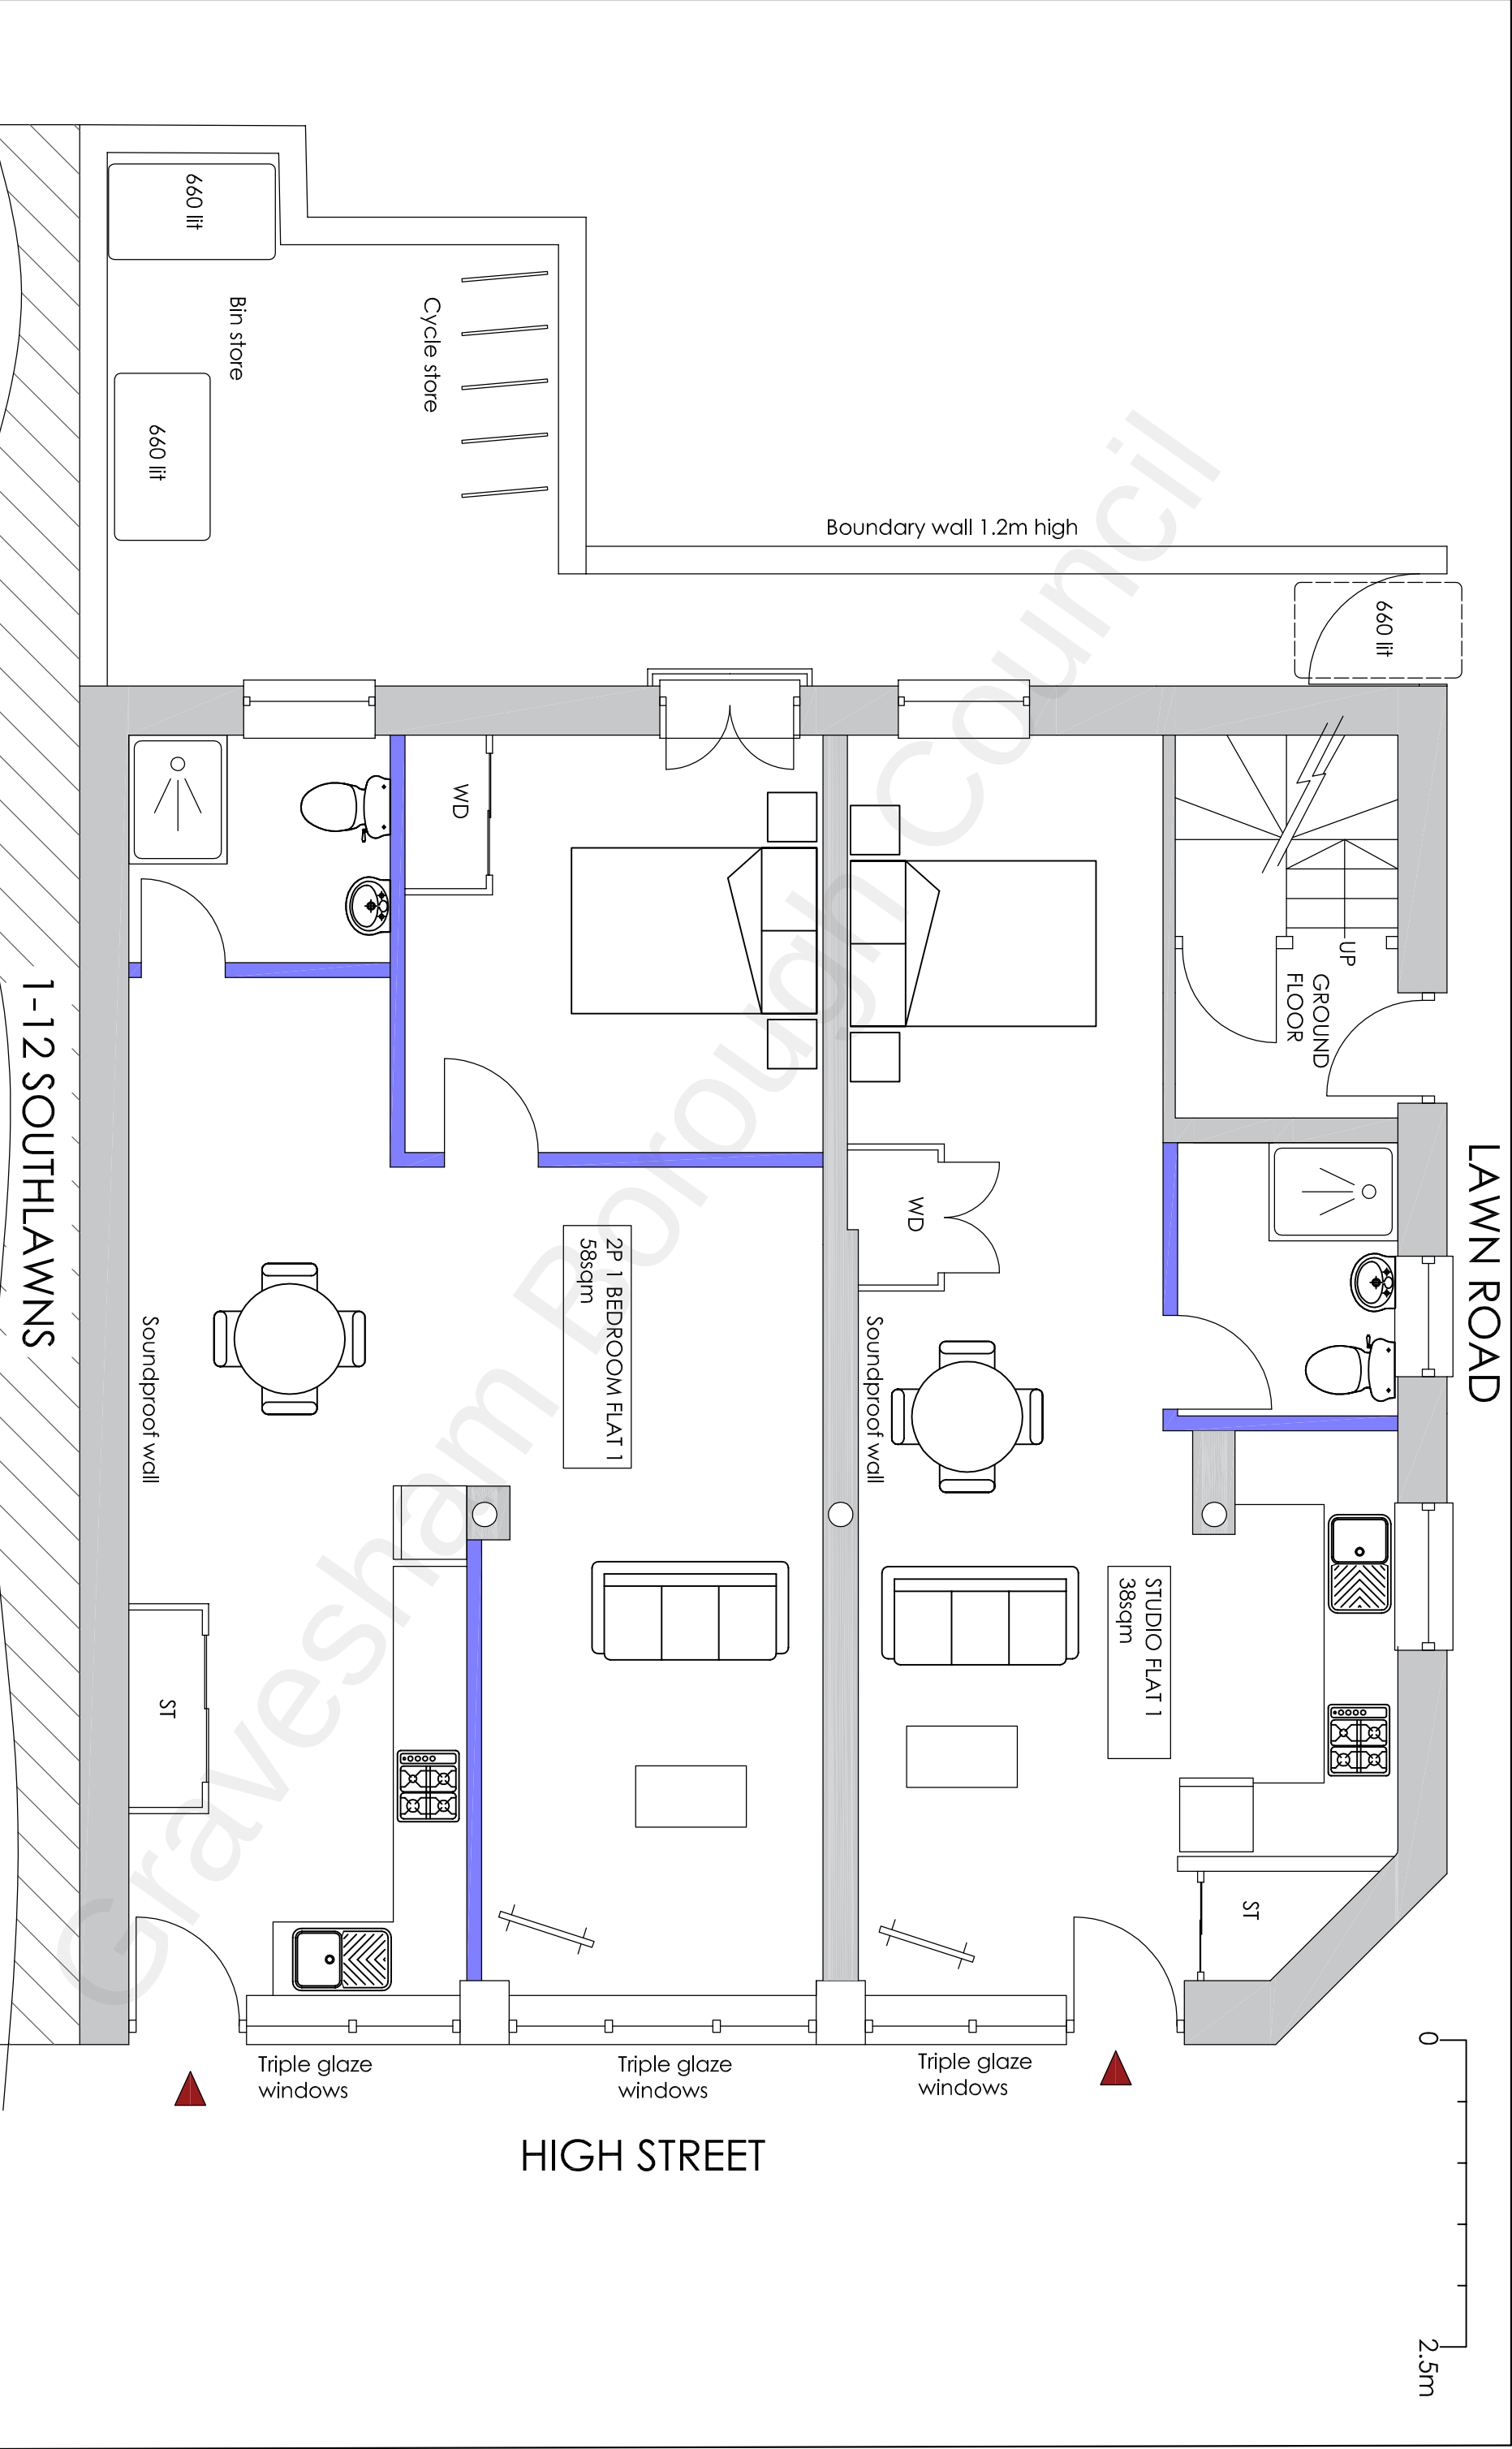

Project			Drawing No.		
Edinburgh Castle High Street Northfleet Gravesend Kent DA11 9HB			EC/A3/O1		
Proposed Change of Use From PH / HMO into 3 x Studio Flats, 3 x One Bedroom Flats			Drawing No.		
Proposed Ground Floor Plan			Scale		
			1:50		
			Date		
			June 22		
			Drawn		
			HC		
			Date		
			June 22		
			Description		
			Rev		
			Date		
			Date		
			Date		

H Channa

Picaroons Maidstone Road Platt Kent TN15 8LB

Tel: 07828277909 E-mail: hbechanna@tiscali.co.uk