


LAWN ROAD

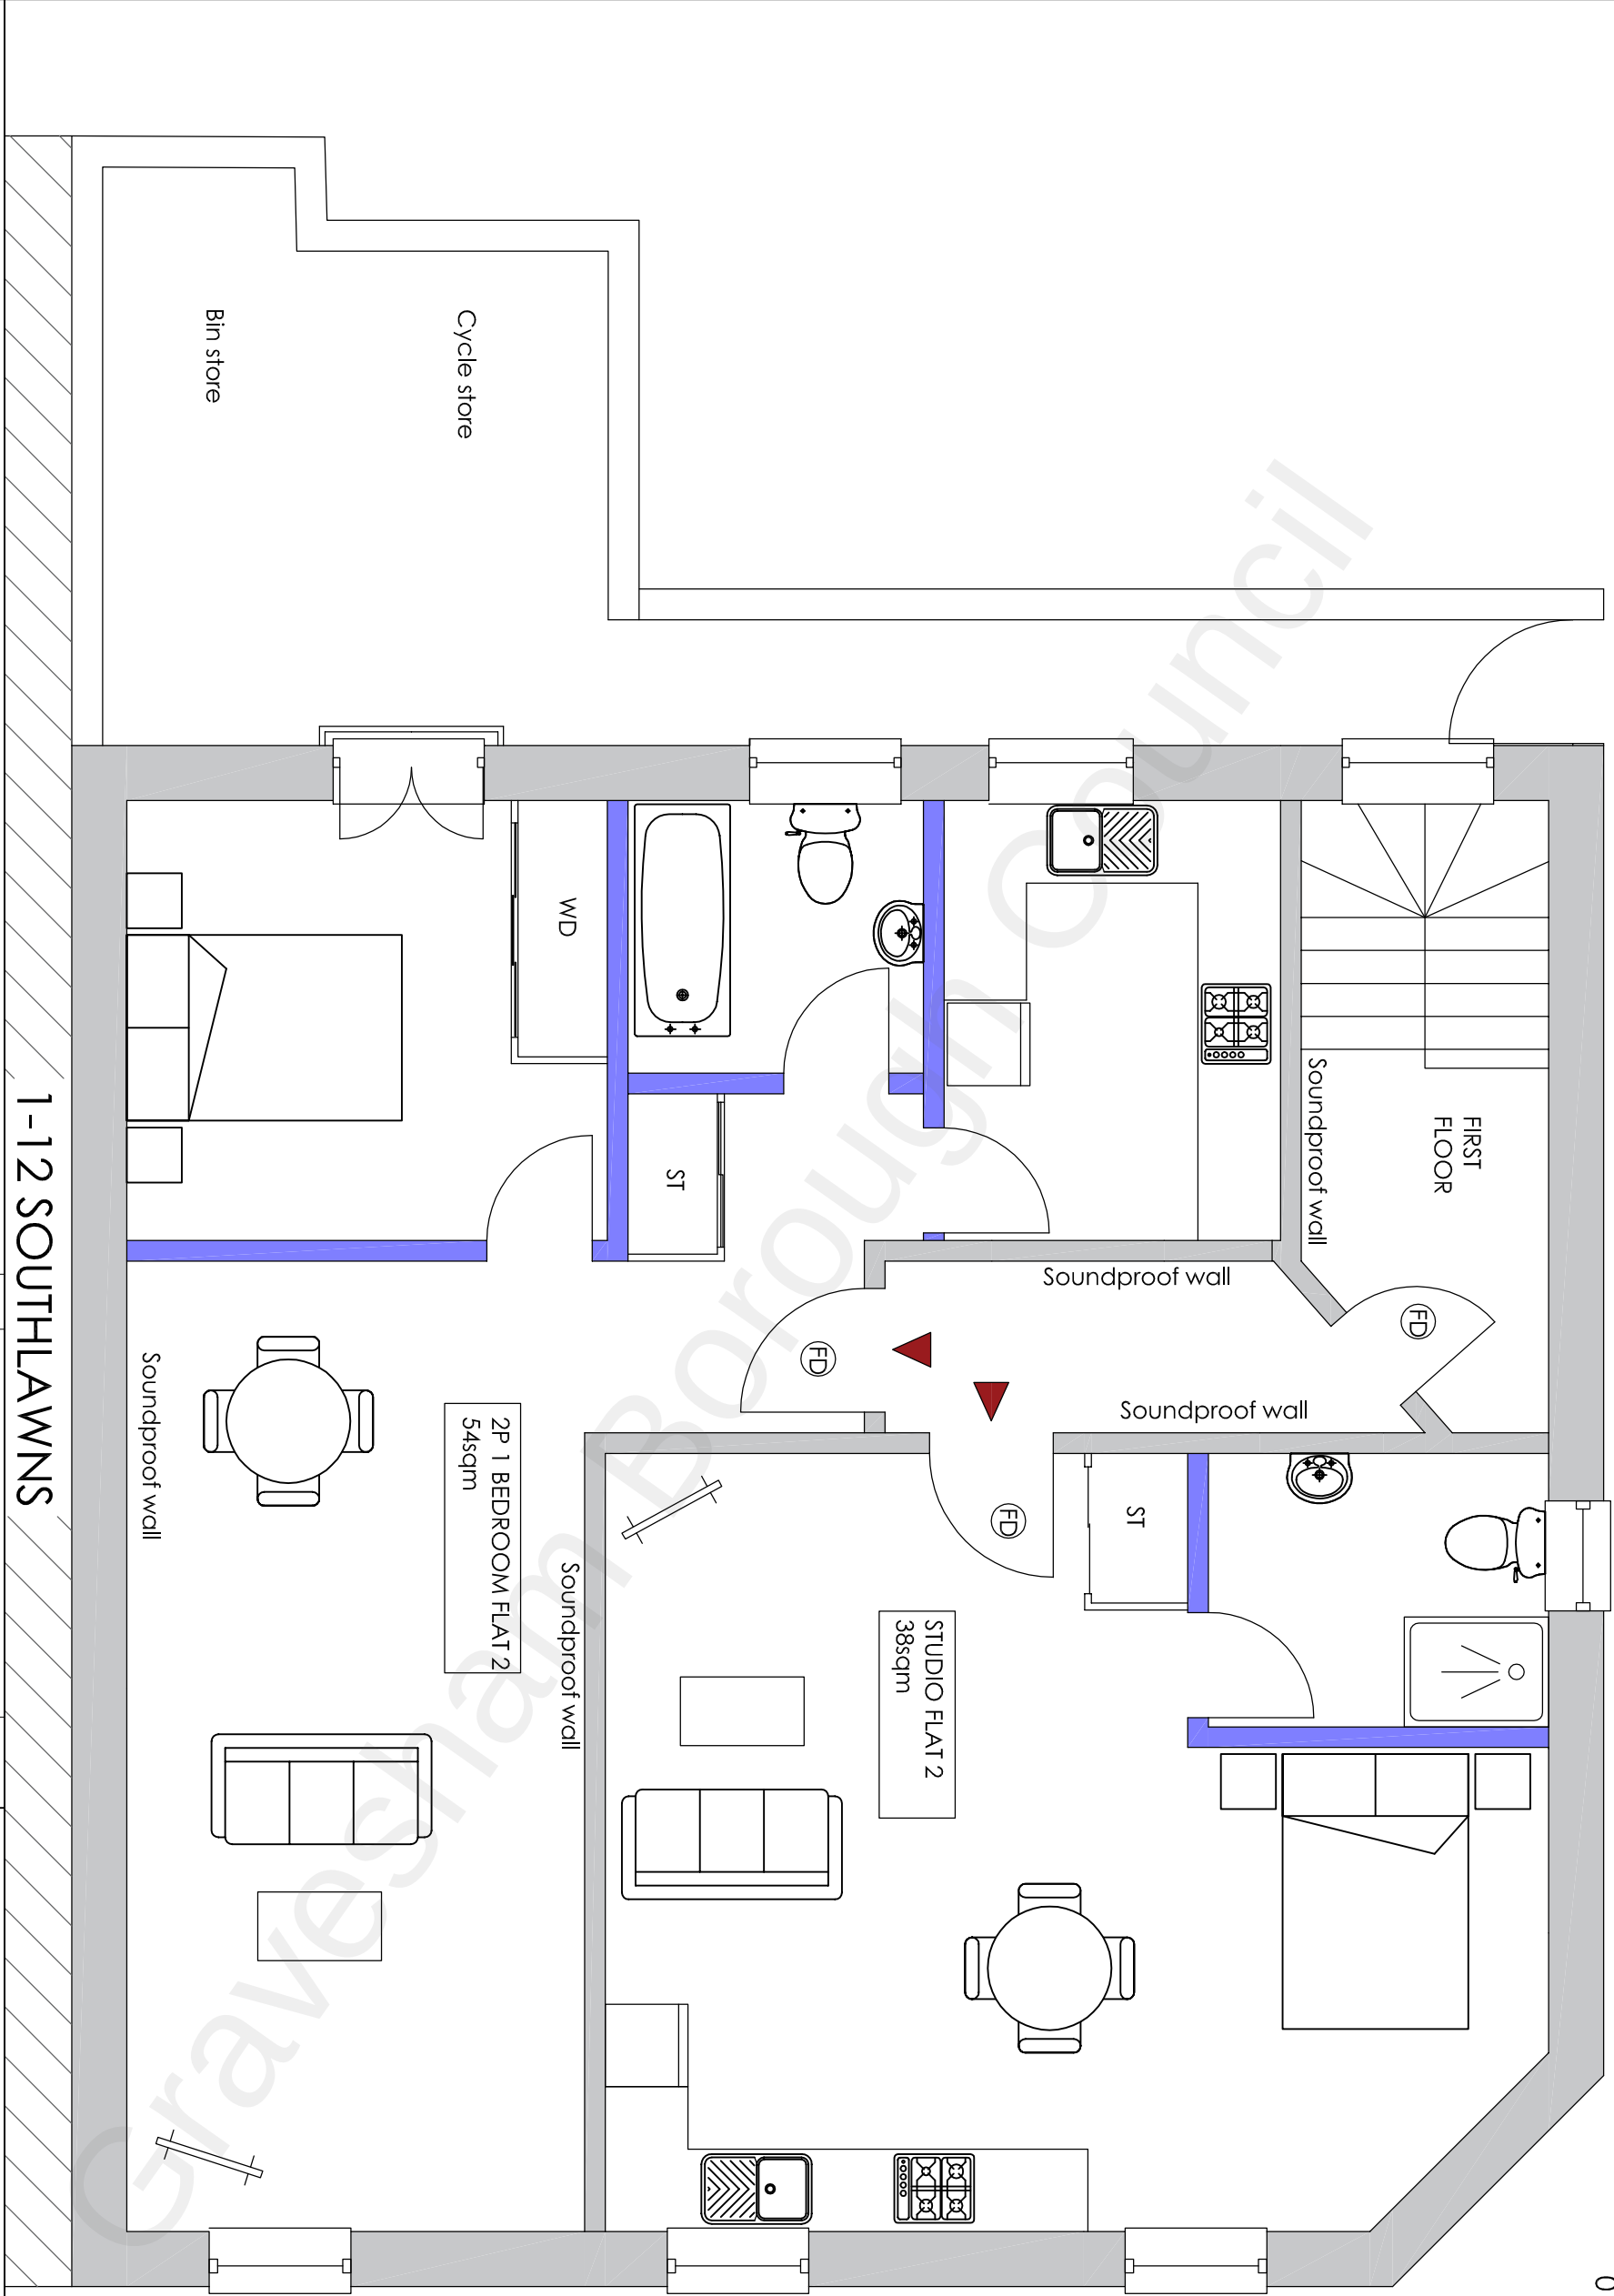

HIGH STREET

Project		Edinburgh Castle High Street Northfleet Gravesend Kent DA11 9HB		Proposed Change of Use From PH / HMO into 3 x Studio Flats, 3 x One Bedroom Flats	
Drawing Title		Proposed First Floor Plan		Rev	
		Description		Date	
		Drawn		Date	
		HC		June22	
		Scale		1:50	
		Drawing No.		EC/A3/O2	

1-12 SOUTHLAWNS

FIRST FLOOR

Soundproof wall

Soundproof wall

Soundproof wall

Soundproof wall

Soundproof wall

2P 1 BEDROOM FLAT 2
54sqm

STUDIO FLAT 2
38sqm

Bin store

Cycle store

WD

ST

ST