


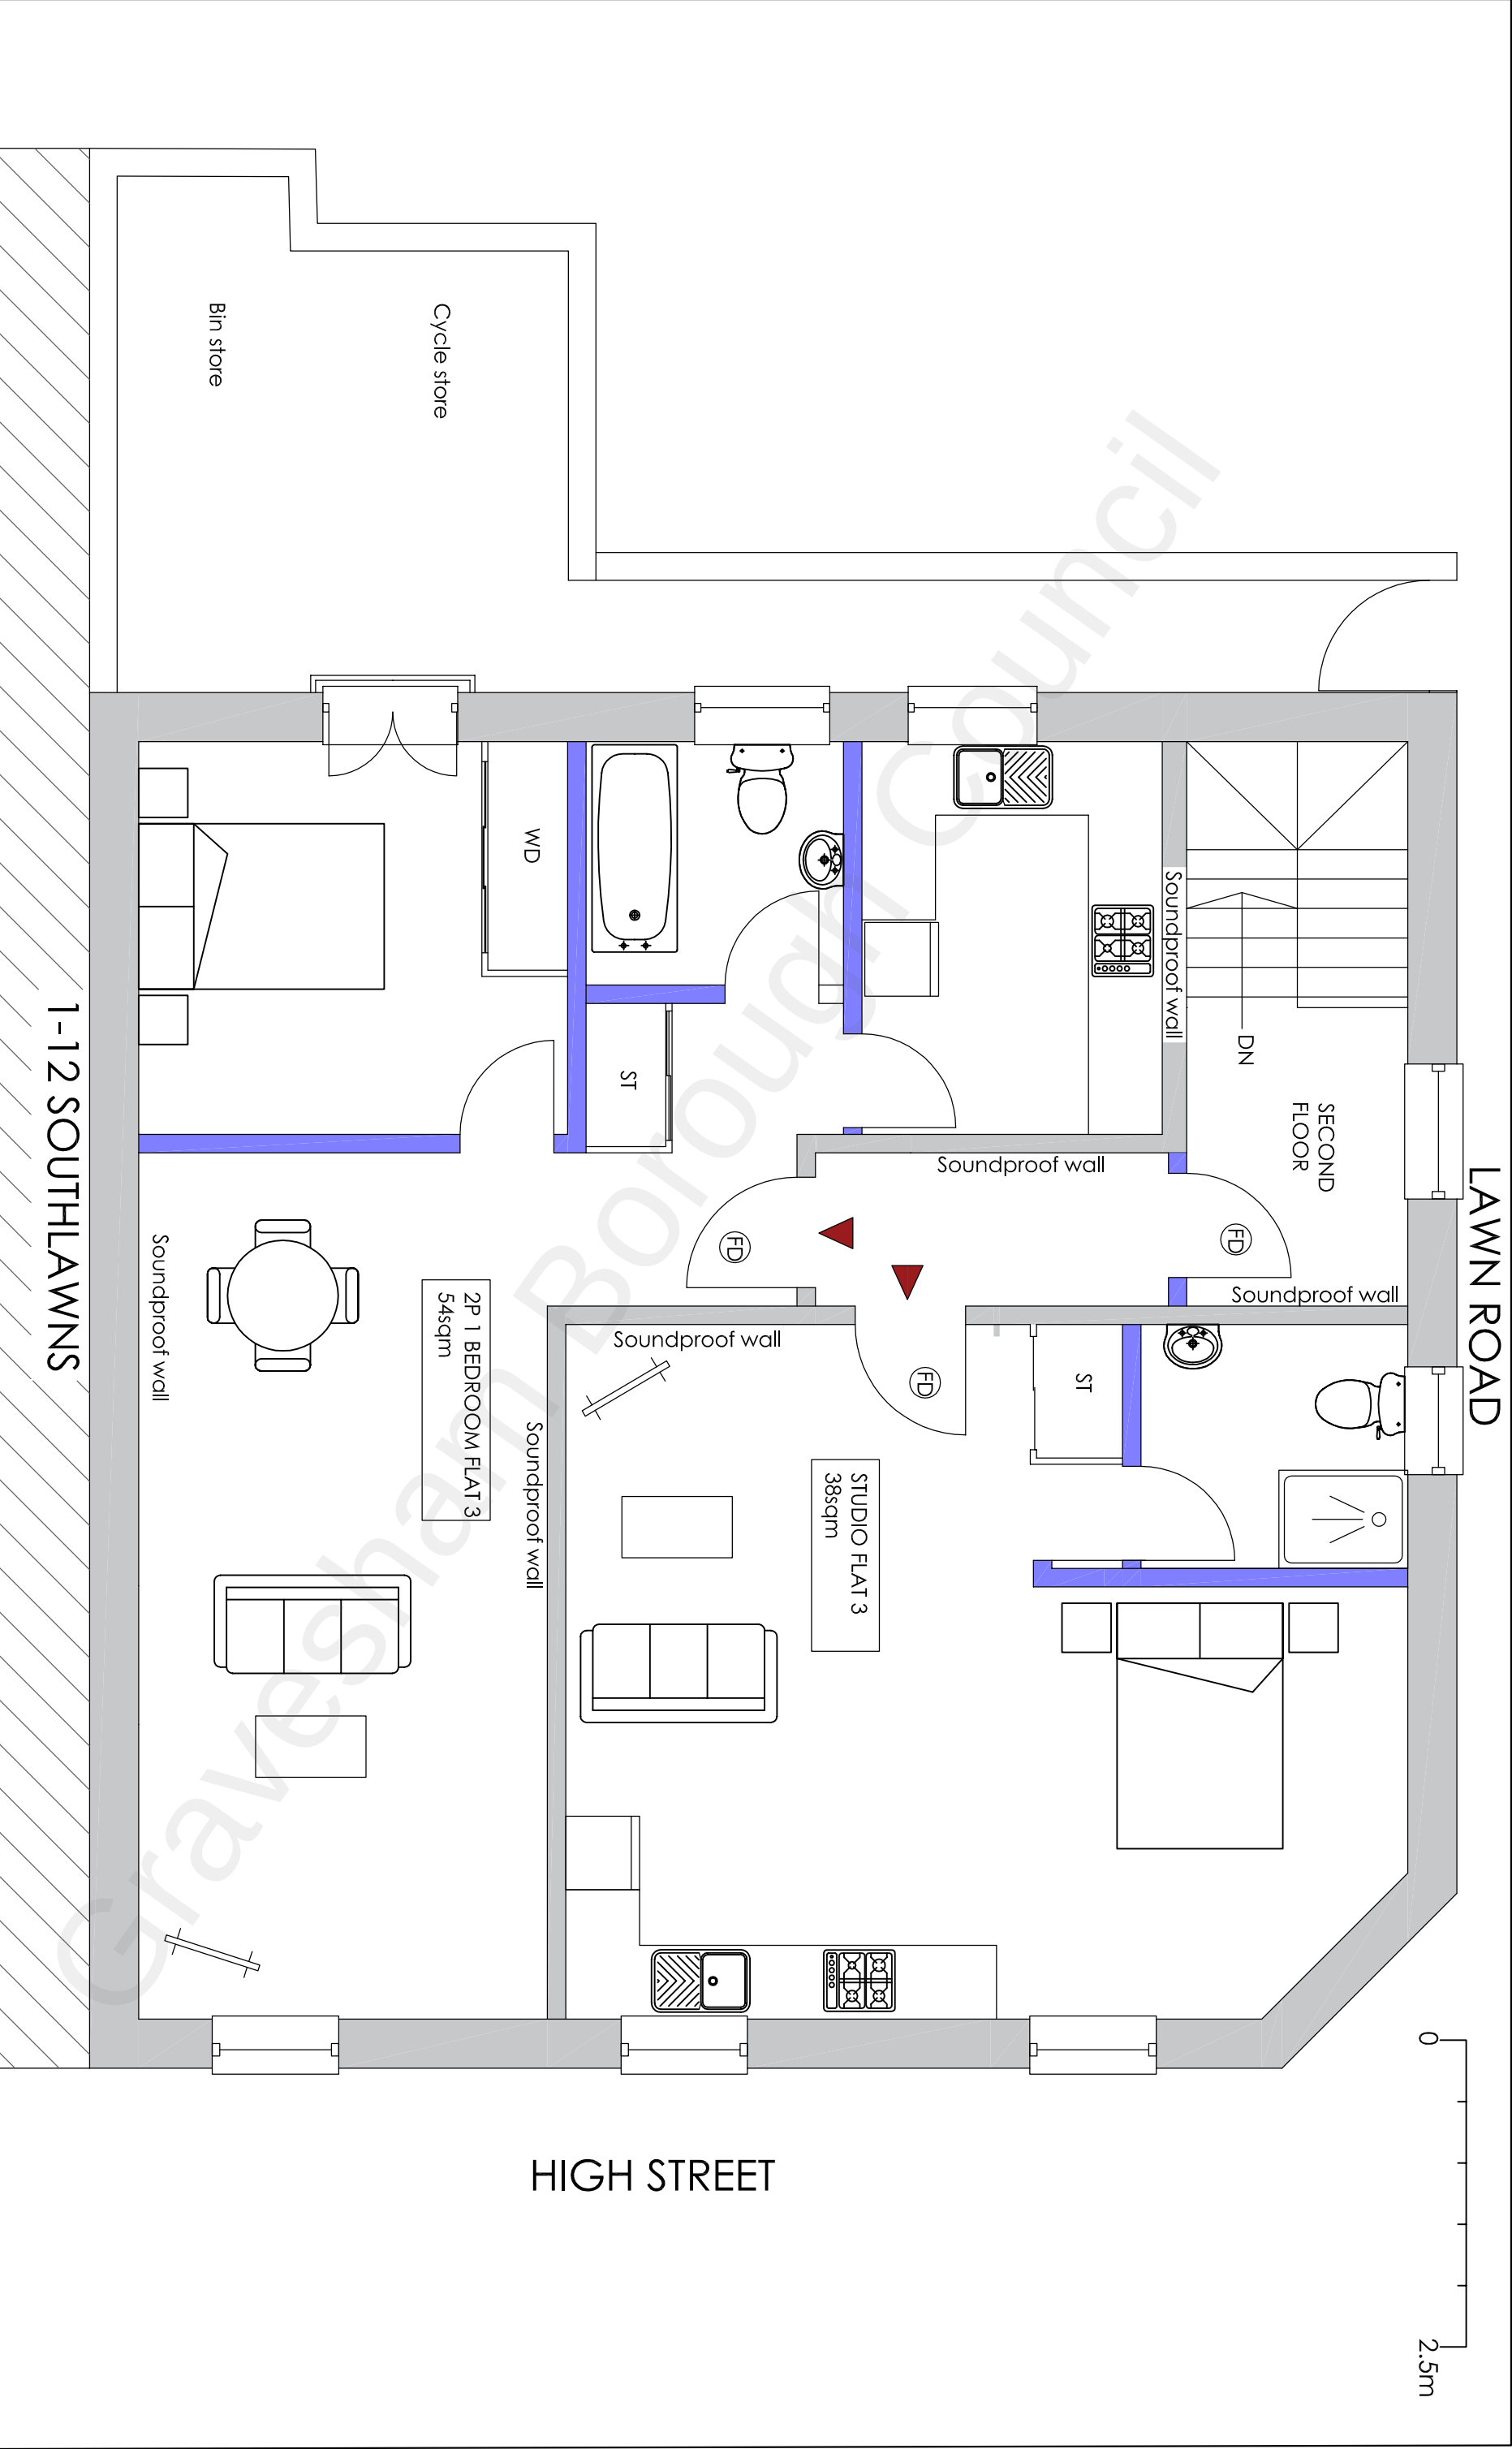

Project		Edinburgh Castle High Street Northfleet Gravesend Kent DA11 9HB		Proposed Change of Use From PH / HMO into 3 x Studio Flats, 3 x One Bedroom Flats	
Drawing Title		Proposed Second Floor Plan		Rev	
		Description		Date	
		H Channa		Scale	
		Picaroons Maidstone Road Platt Kent TN15 8LB		Drawing No.	
		Tel: 07828277909 E-mail: hbechanna@tiscali.co.uk		EC/A3/O3	
		HC		June 22	
		1:50			