
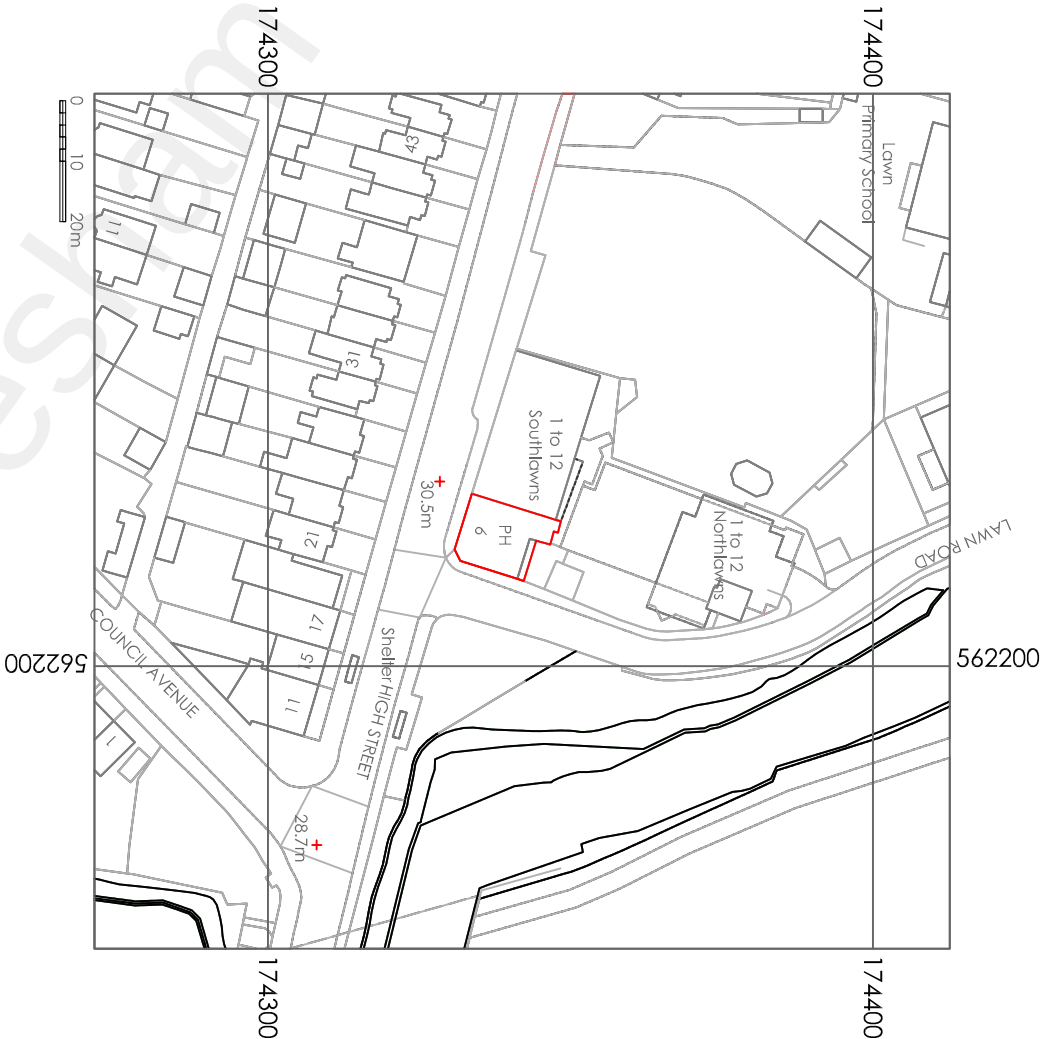


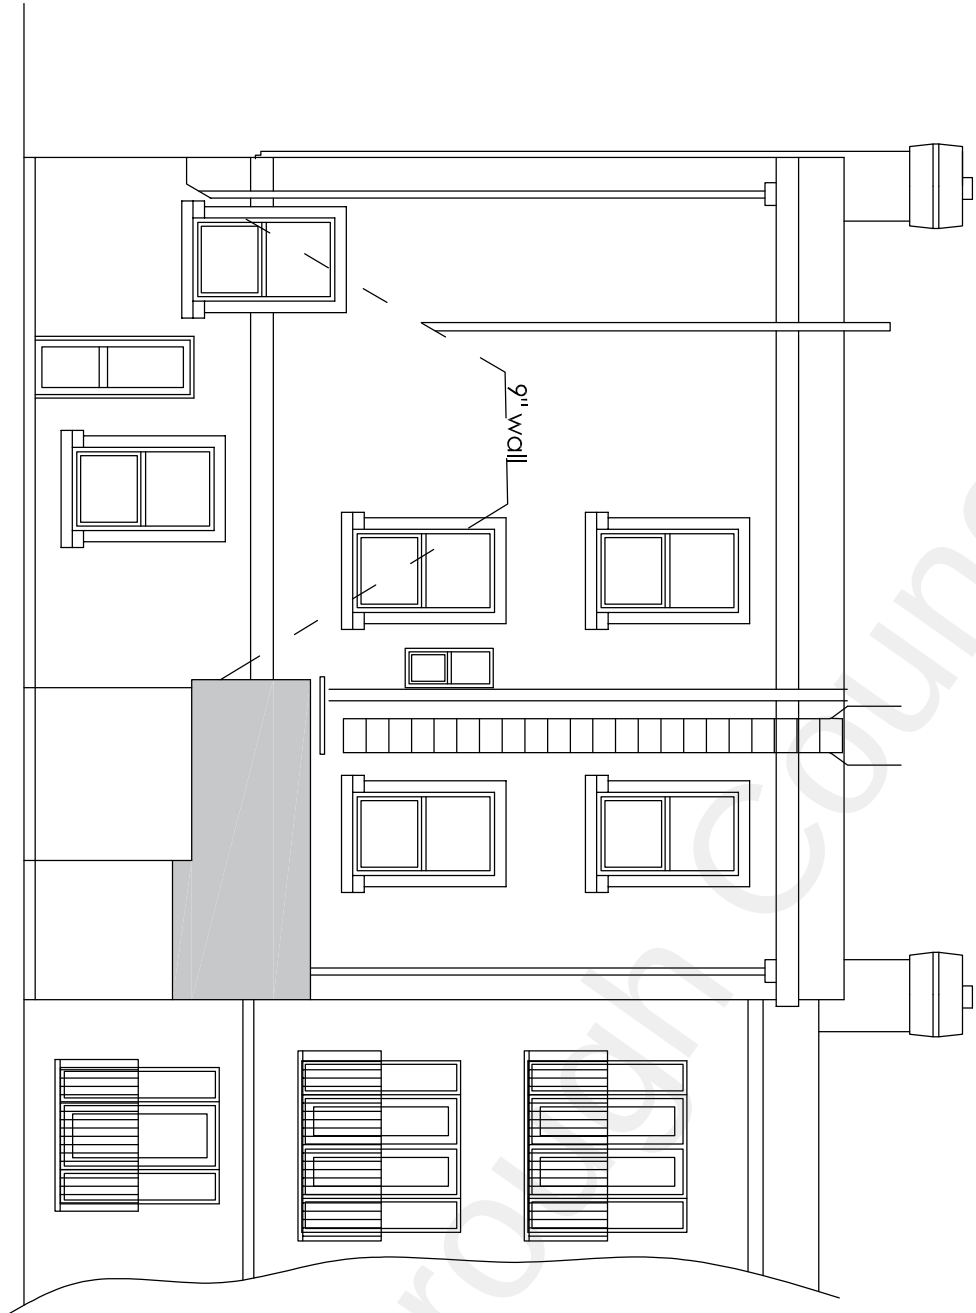

REAR ELEVATION Scale 1 : 100

1-12
SOUTHLAWNS
(RFA1)

SITE MAP Scale 1 : 1 250

Project		Edinburgh Castle High Street Northfleet Gravesend Kent DA11 9HB	
Drawing Title		Proposed Change of Use From PH / HMO into 3 x Studio Flats, 3 x One Bedroom Flats	
Existing Rear Elevation and Site Map		Rev	Description
		Date	Drawn HC
		June 22	Date
		1:100 1:1250	Scale
		EC/A3/07	Drawing No.

H Channa

Picaroons Maidstone Road Platt Kent TN15 8LB
Tel: 07828277909 E-mail: hbachanna@tiscali.co.uk