


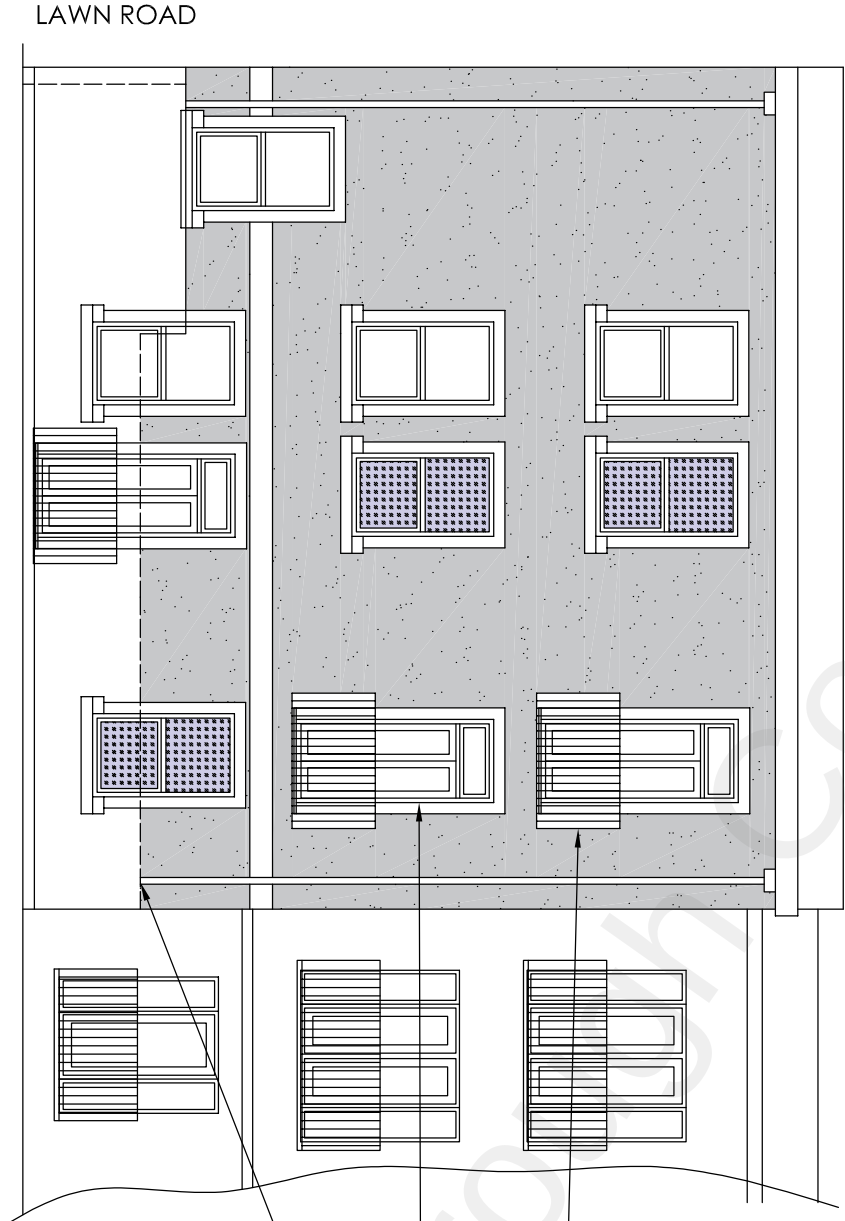

REAR ELEVATION

Project			Edinburgh Castle High Street Northfleet Gravesend Kent DA11 9HB		
Drawing Title			Proposed Change of Use From PH / HMO into 3 x Studio Flats, 3 x One Bedroom Flats		
Proposed Rear Elevation		Rev	Description	Date	H Channa Picaroons Maidstone Road Platt Kent TN15 8LB Tel: 07828277909 E-mail: hbechanna@tiscali.co.uk Drawn HC Date June 22 Scale 1:100 Drawing No. EC/A3/O9