
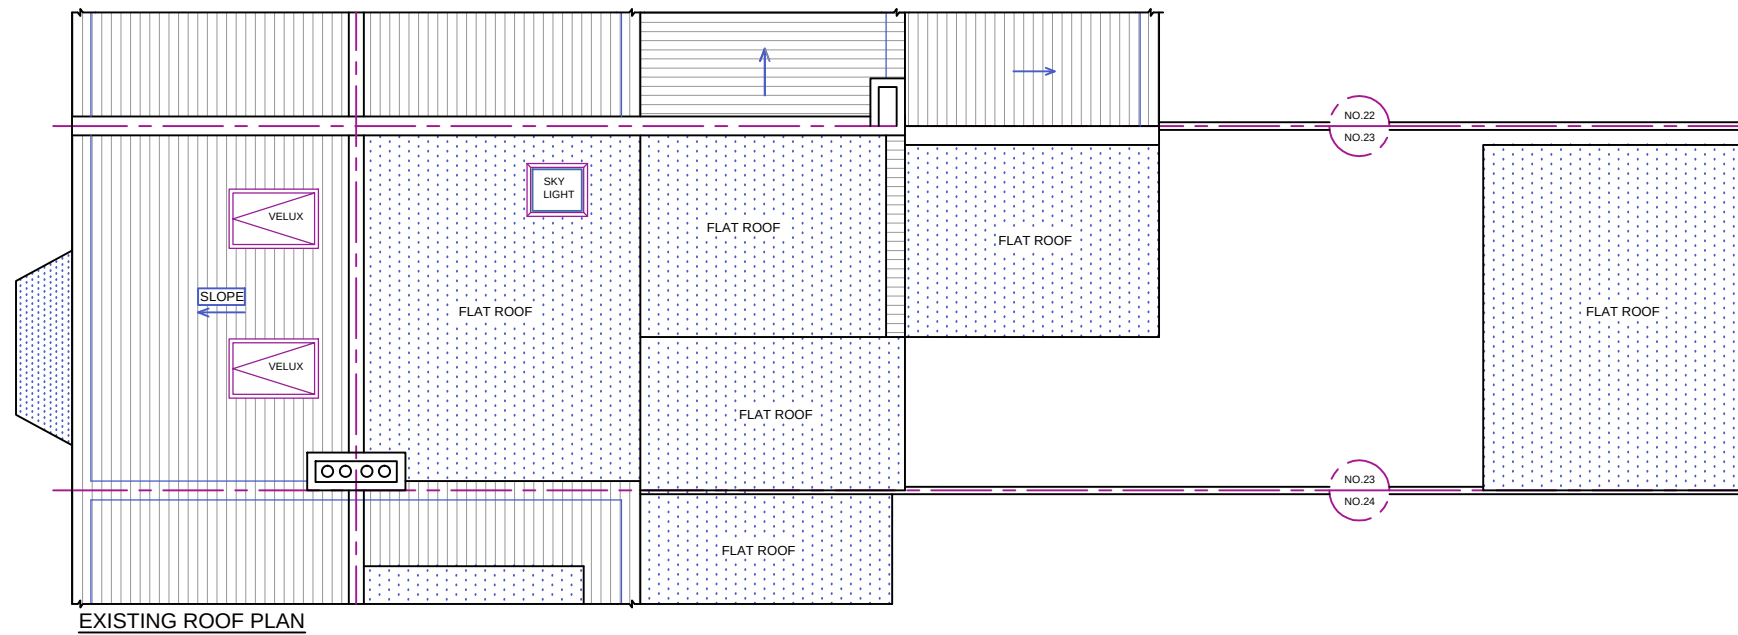


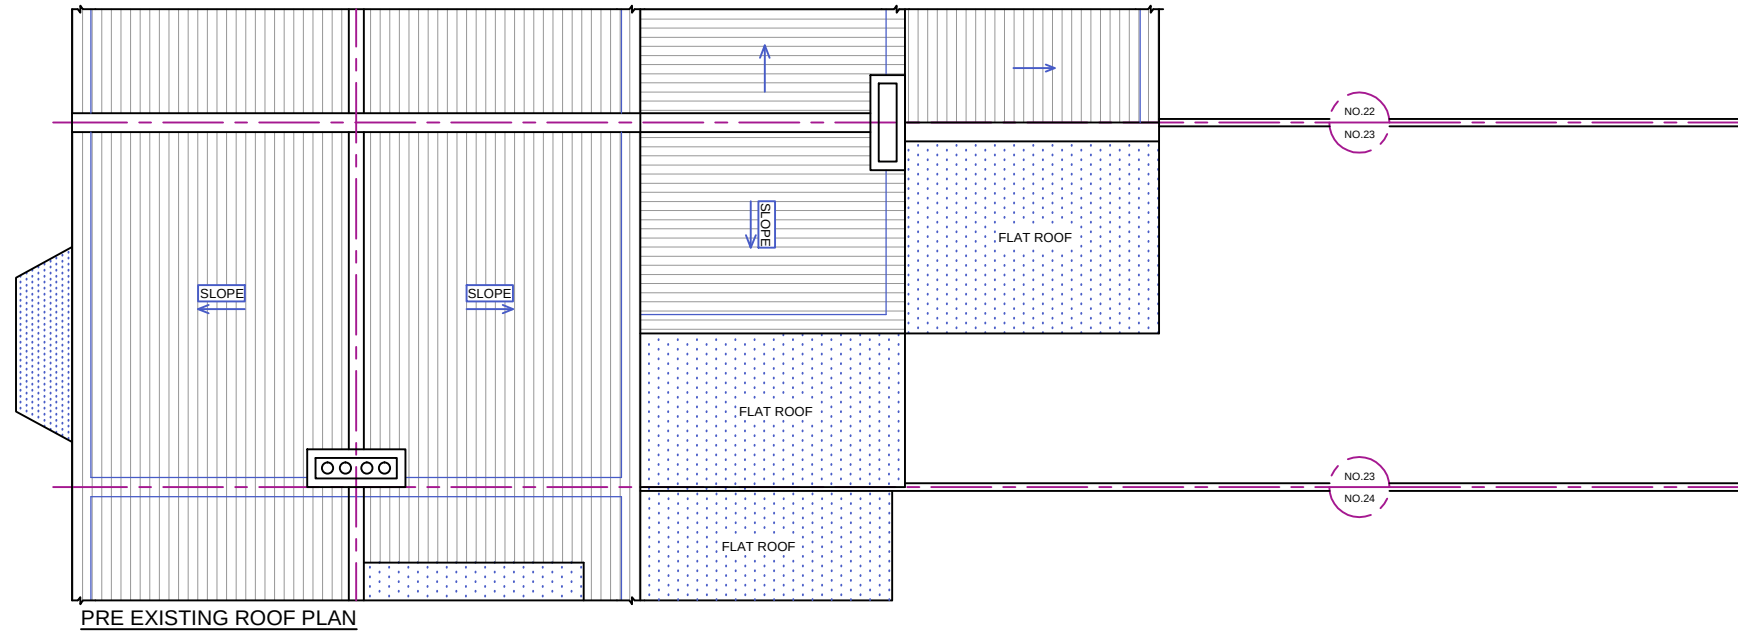

REFERENCE DRAWINGS	

GENERAL NOTES	
This drawing is for planning use only do not use this drawing for any purpose other than that for which it was issued.	
Structural Design and Building Control Approval is required before construction commences.	
This drawing is subject to copyright do not reproduce this drawing without prior permission.	

No	DATE	REVISION	BY	CHK

CONSULTANT	
 CIVIL ENGINEERS STRUCTURAL ENGINEERS ARCHITECTURAL DESIGNERS Contact: 07947249323	

DRAWN A.A	CLIENT/PROJECT	
	23 ST JOHNS ROAD	
CHECKED A.R	TITLE	
PROJECT NO.	PRE EXISTING & EXISTING ROOF PLANS	

DRAWING No.	
D04	
SCALE:	1:100 @A3
DATE:	12-02-2024