



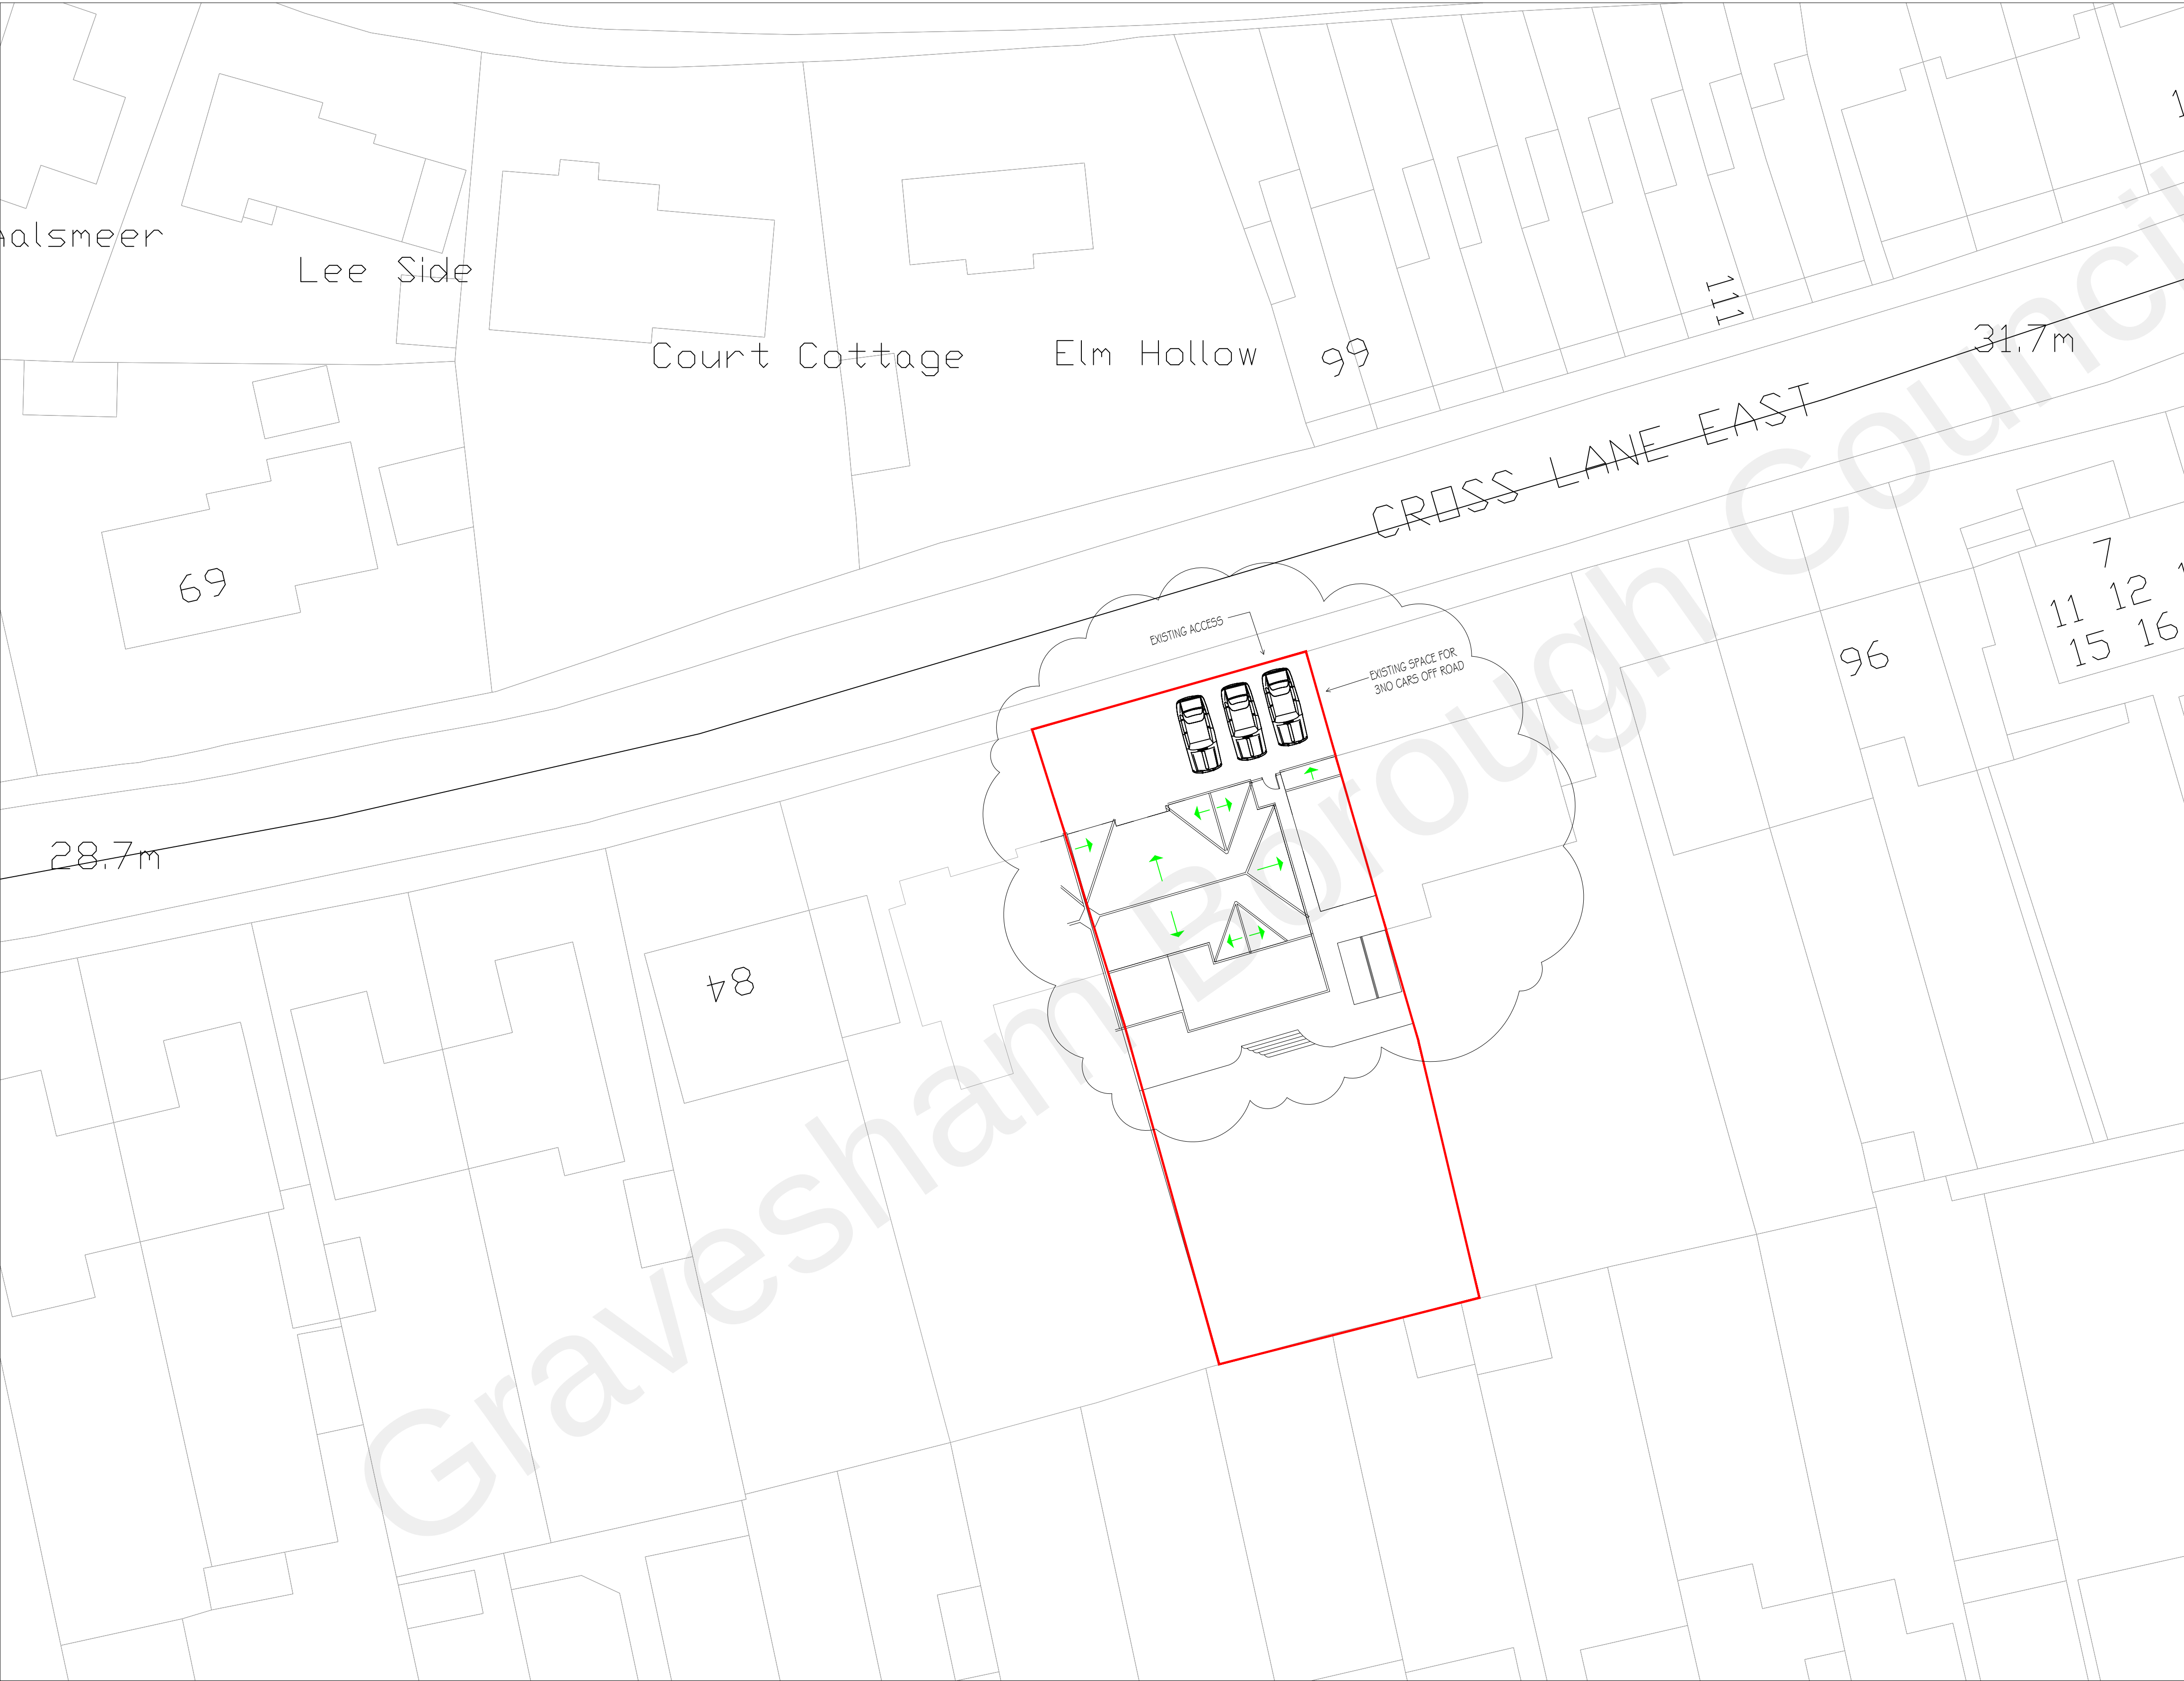

Proposed Block Plan

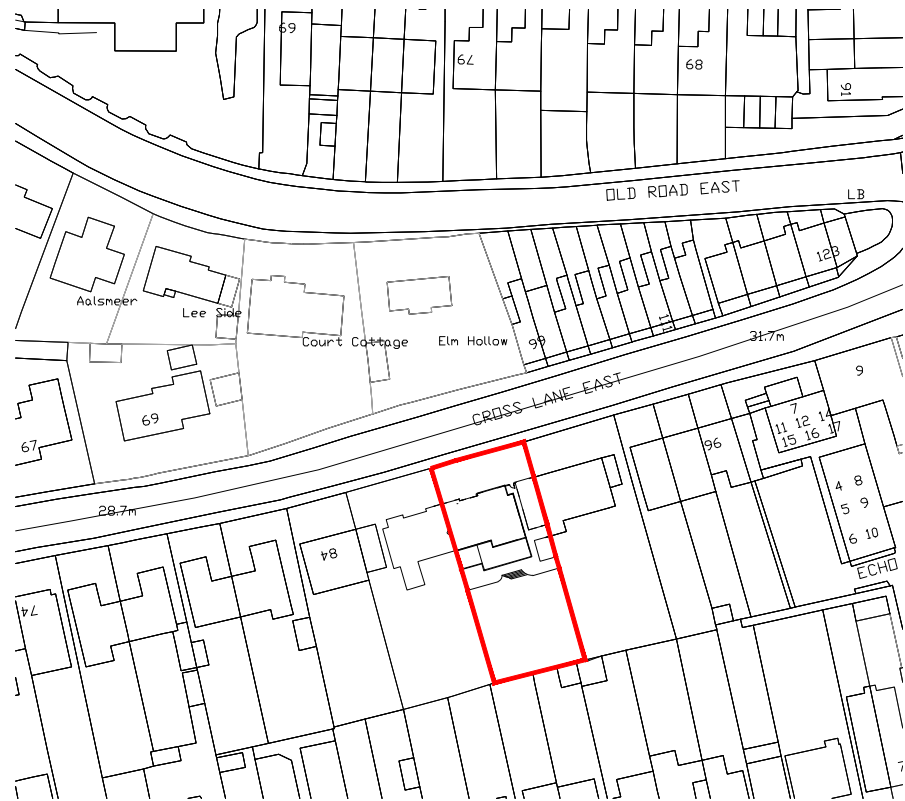

Site Plan 1:1250

0 10m 20m 30m 40m 50m

REVISED AS CLOUDED

Householder
Application

B2	ISSUED TO GRAVESHAM	16.05.22	MC	
B1	ISSUED TO GRAVESHAM	20.04.21	MC	
Rev		Date	By	



www.designerplan.co.uk

OFFICE 48, 95 WILTON ROAD, VICTORIA, LONDON, SW1V 1BZ
T: 07940121222

Job Title
**88 CROSS LANE EAST
GRAVESEND DA12 5HB**

Drawing Title
Block Plans

Scale 1:200 @ A1	Date MAY '21	Drawn By MC
---------------------	------------------------	-----------------------

Job No. 515-1000-990	Dwg No. P01	Rev. P2
--------------------------------	-----------------------	-------------------

0 2m 4m 6m 8m 10m