






Existing Front Elevation

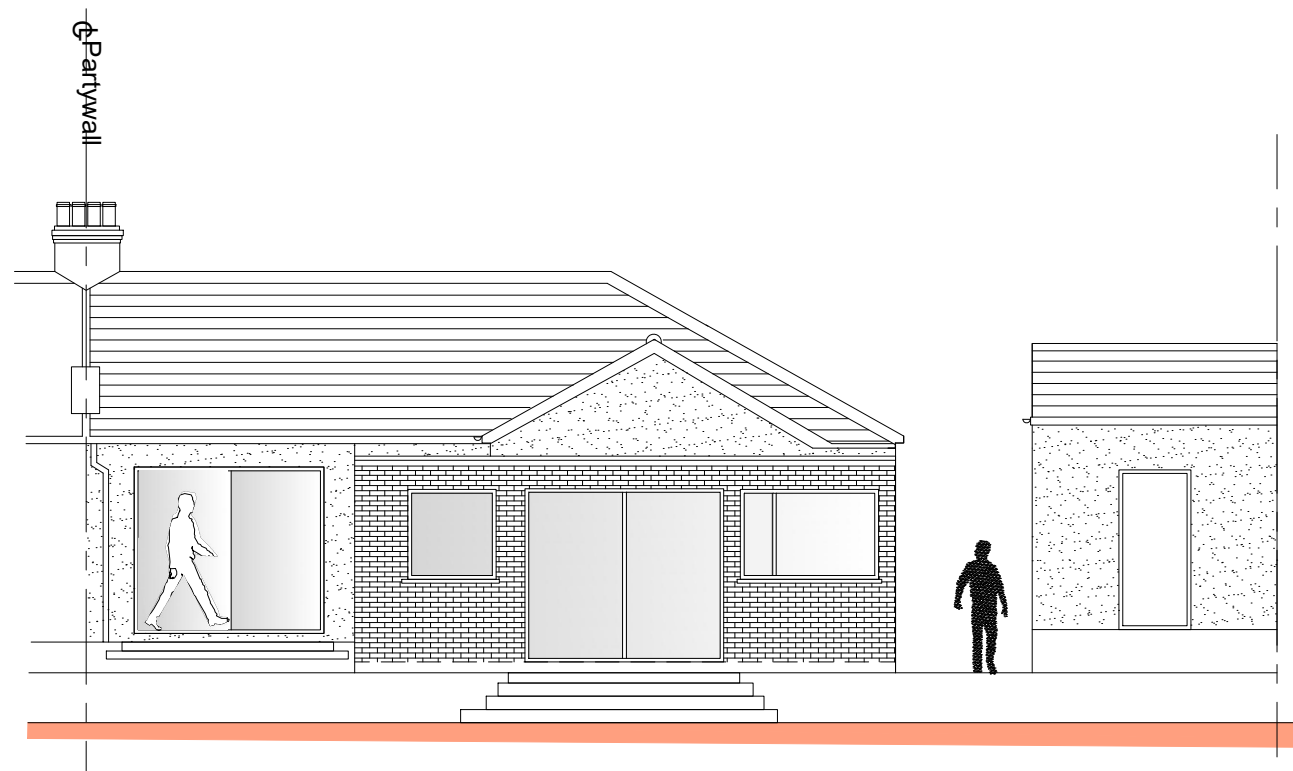


Existing Rear Elevation

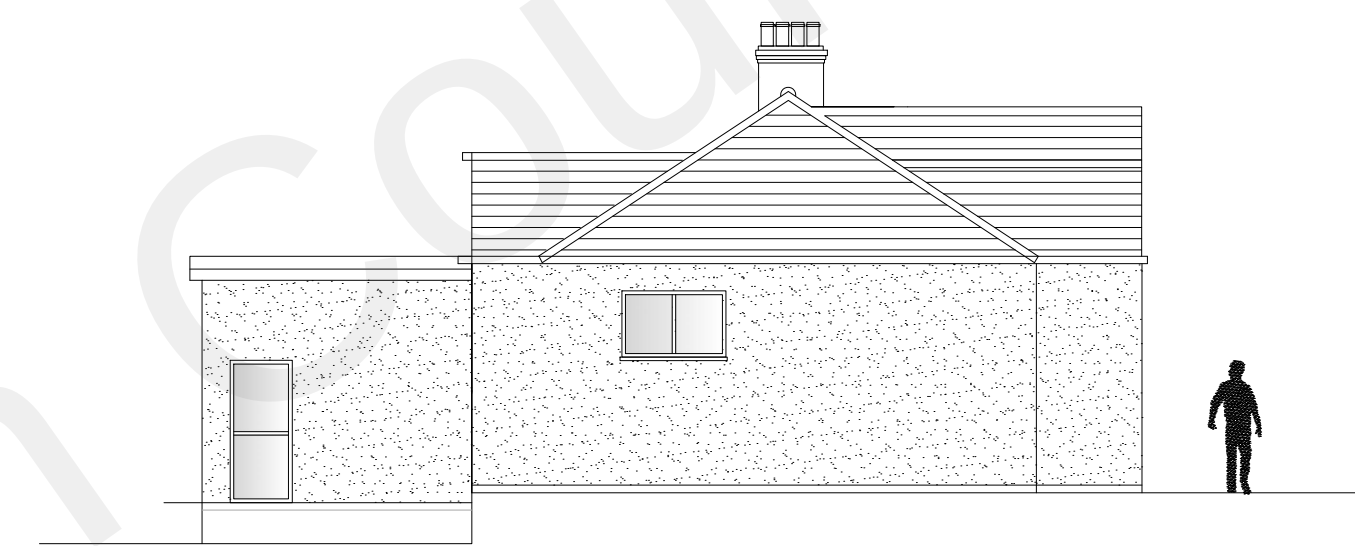


Existing Side Elevation

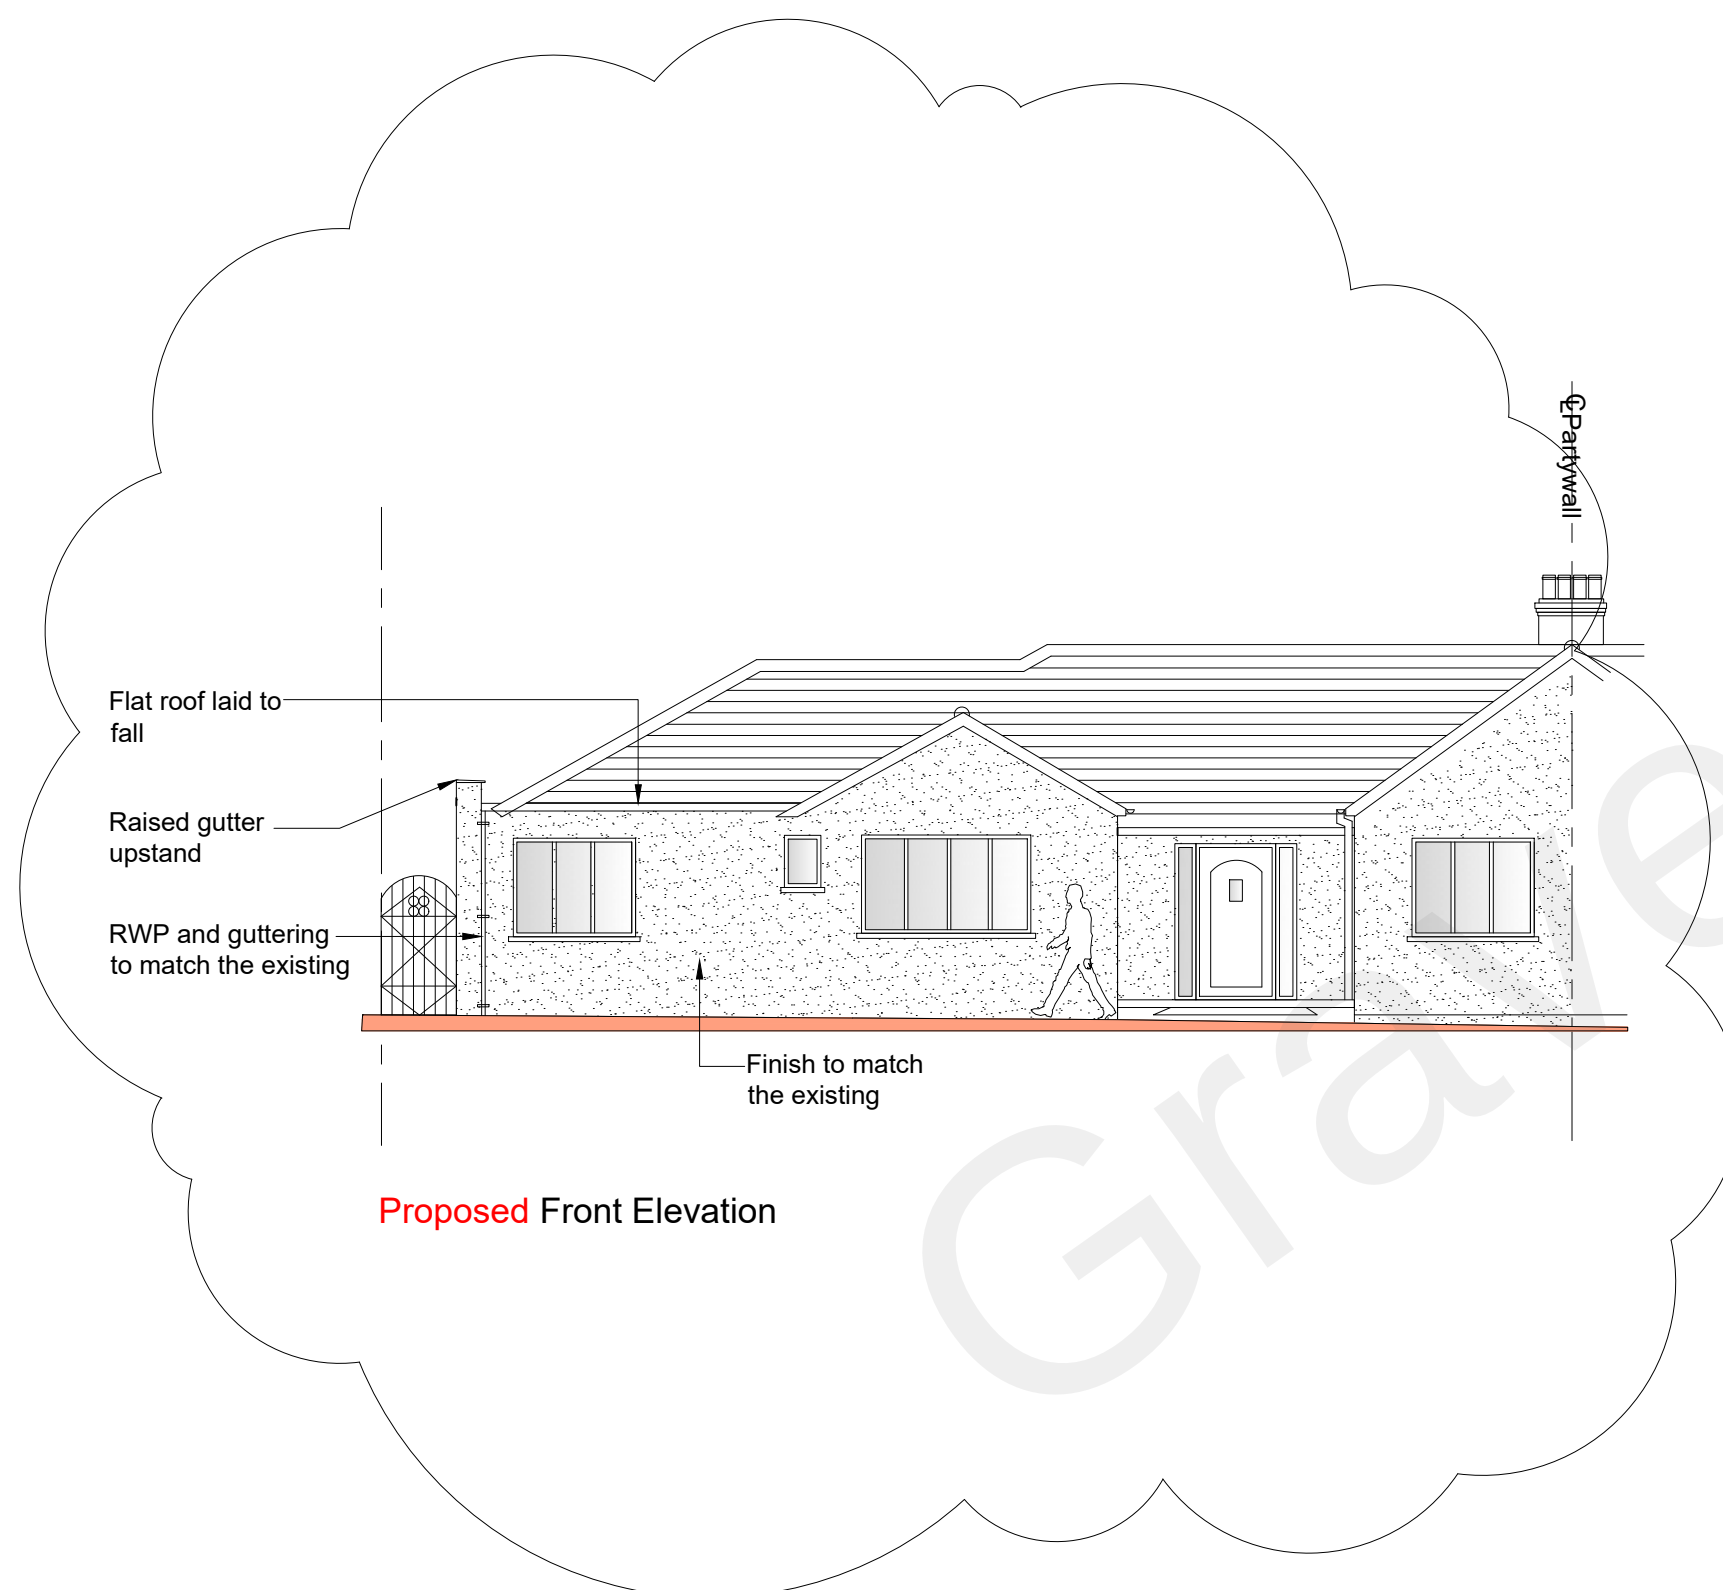

Proposed Front Elevation

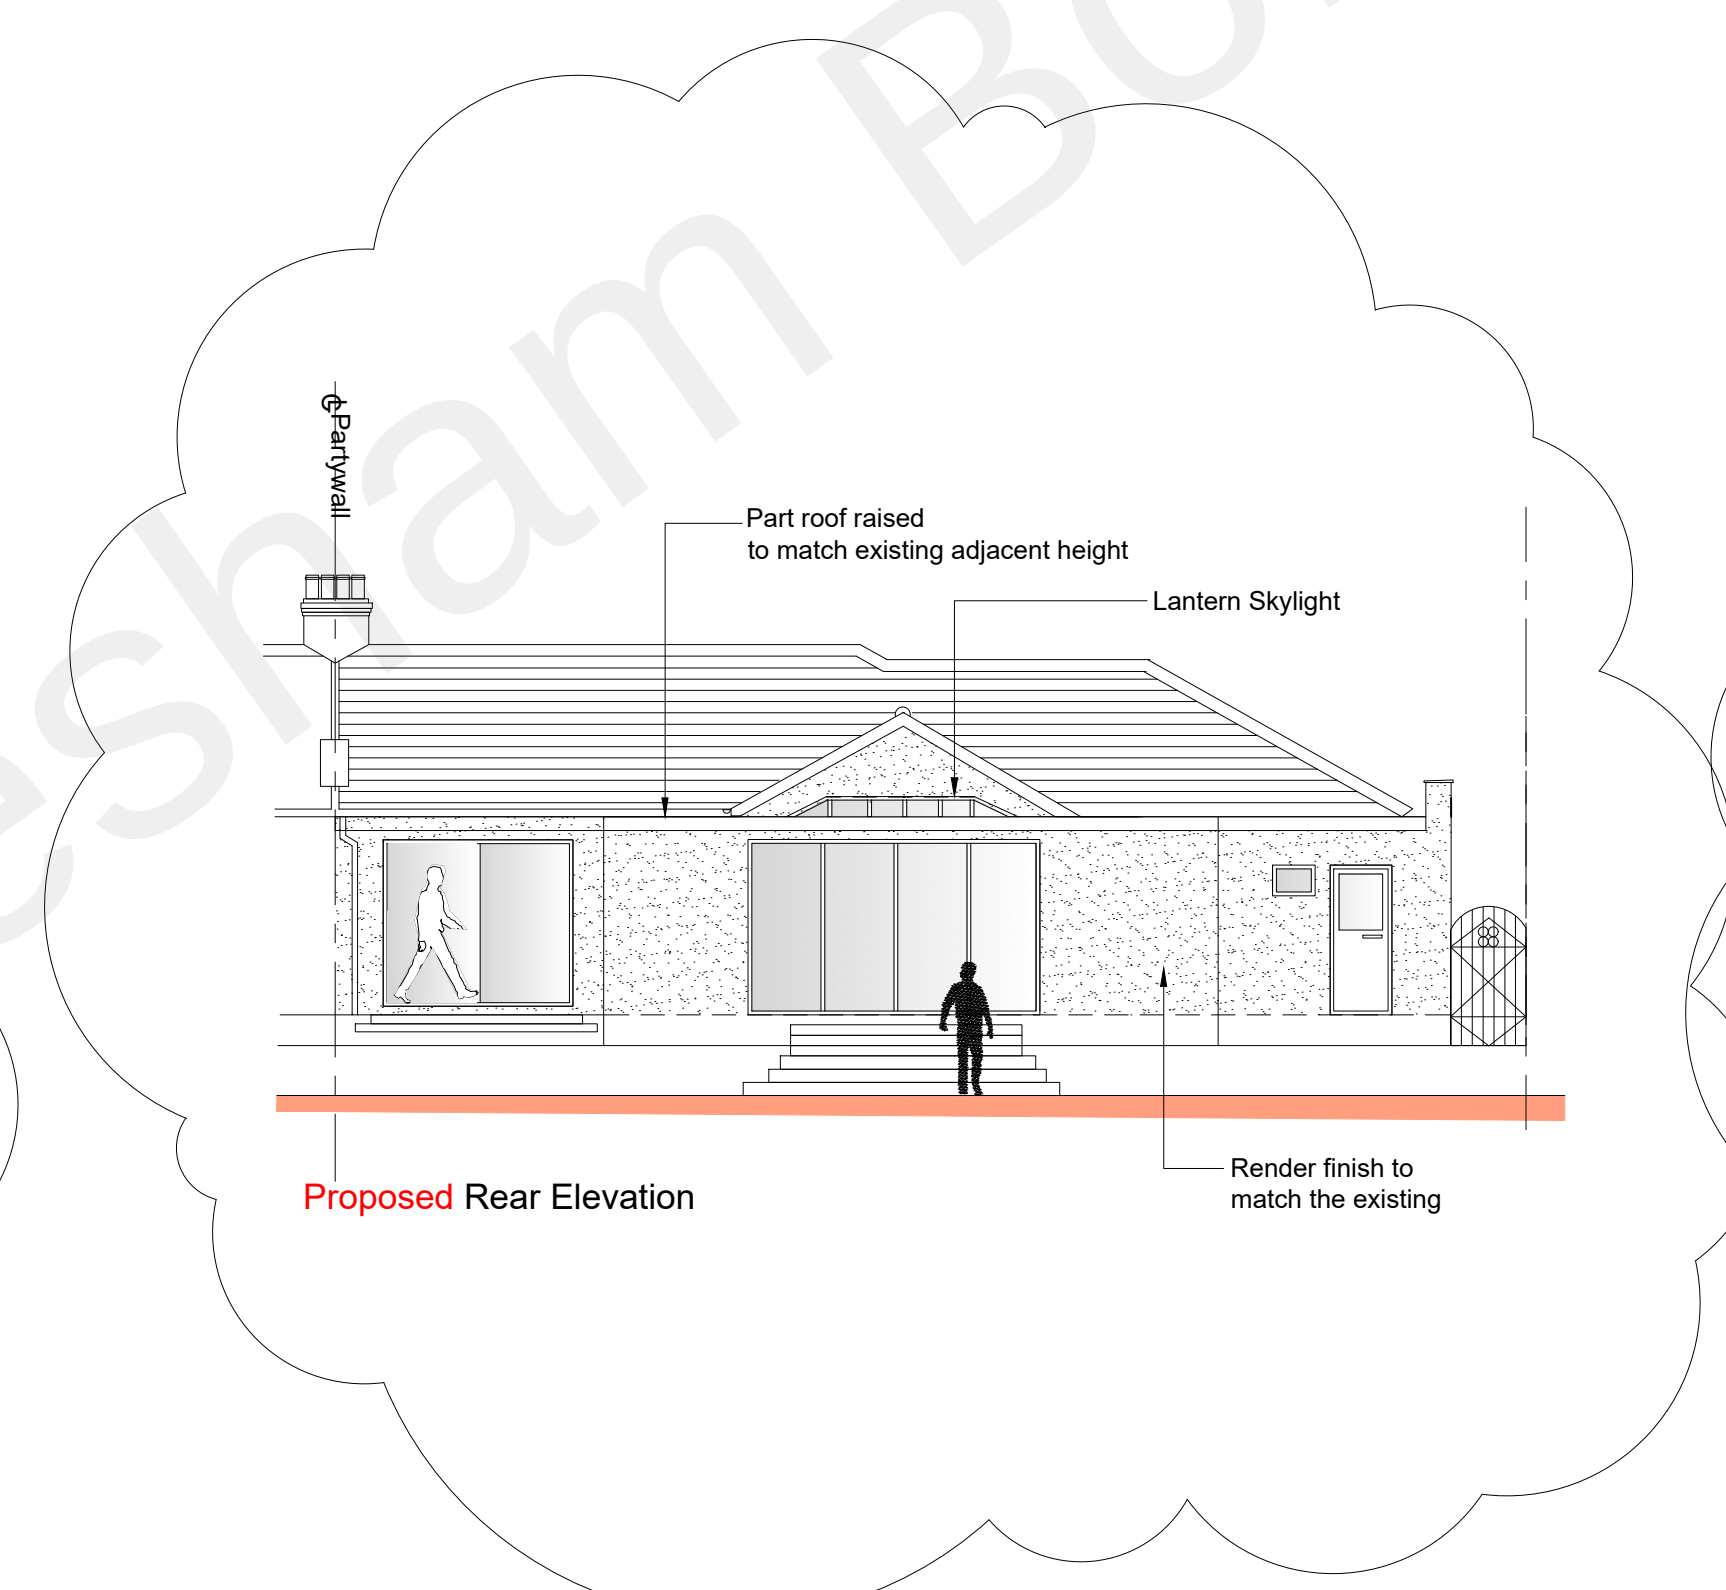


Proposed Rear Elevation

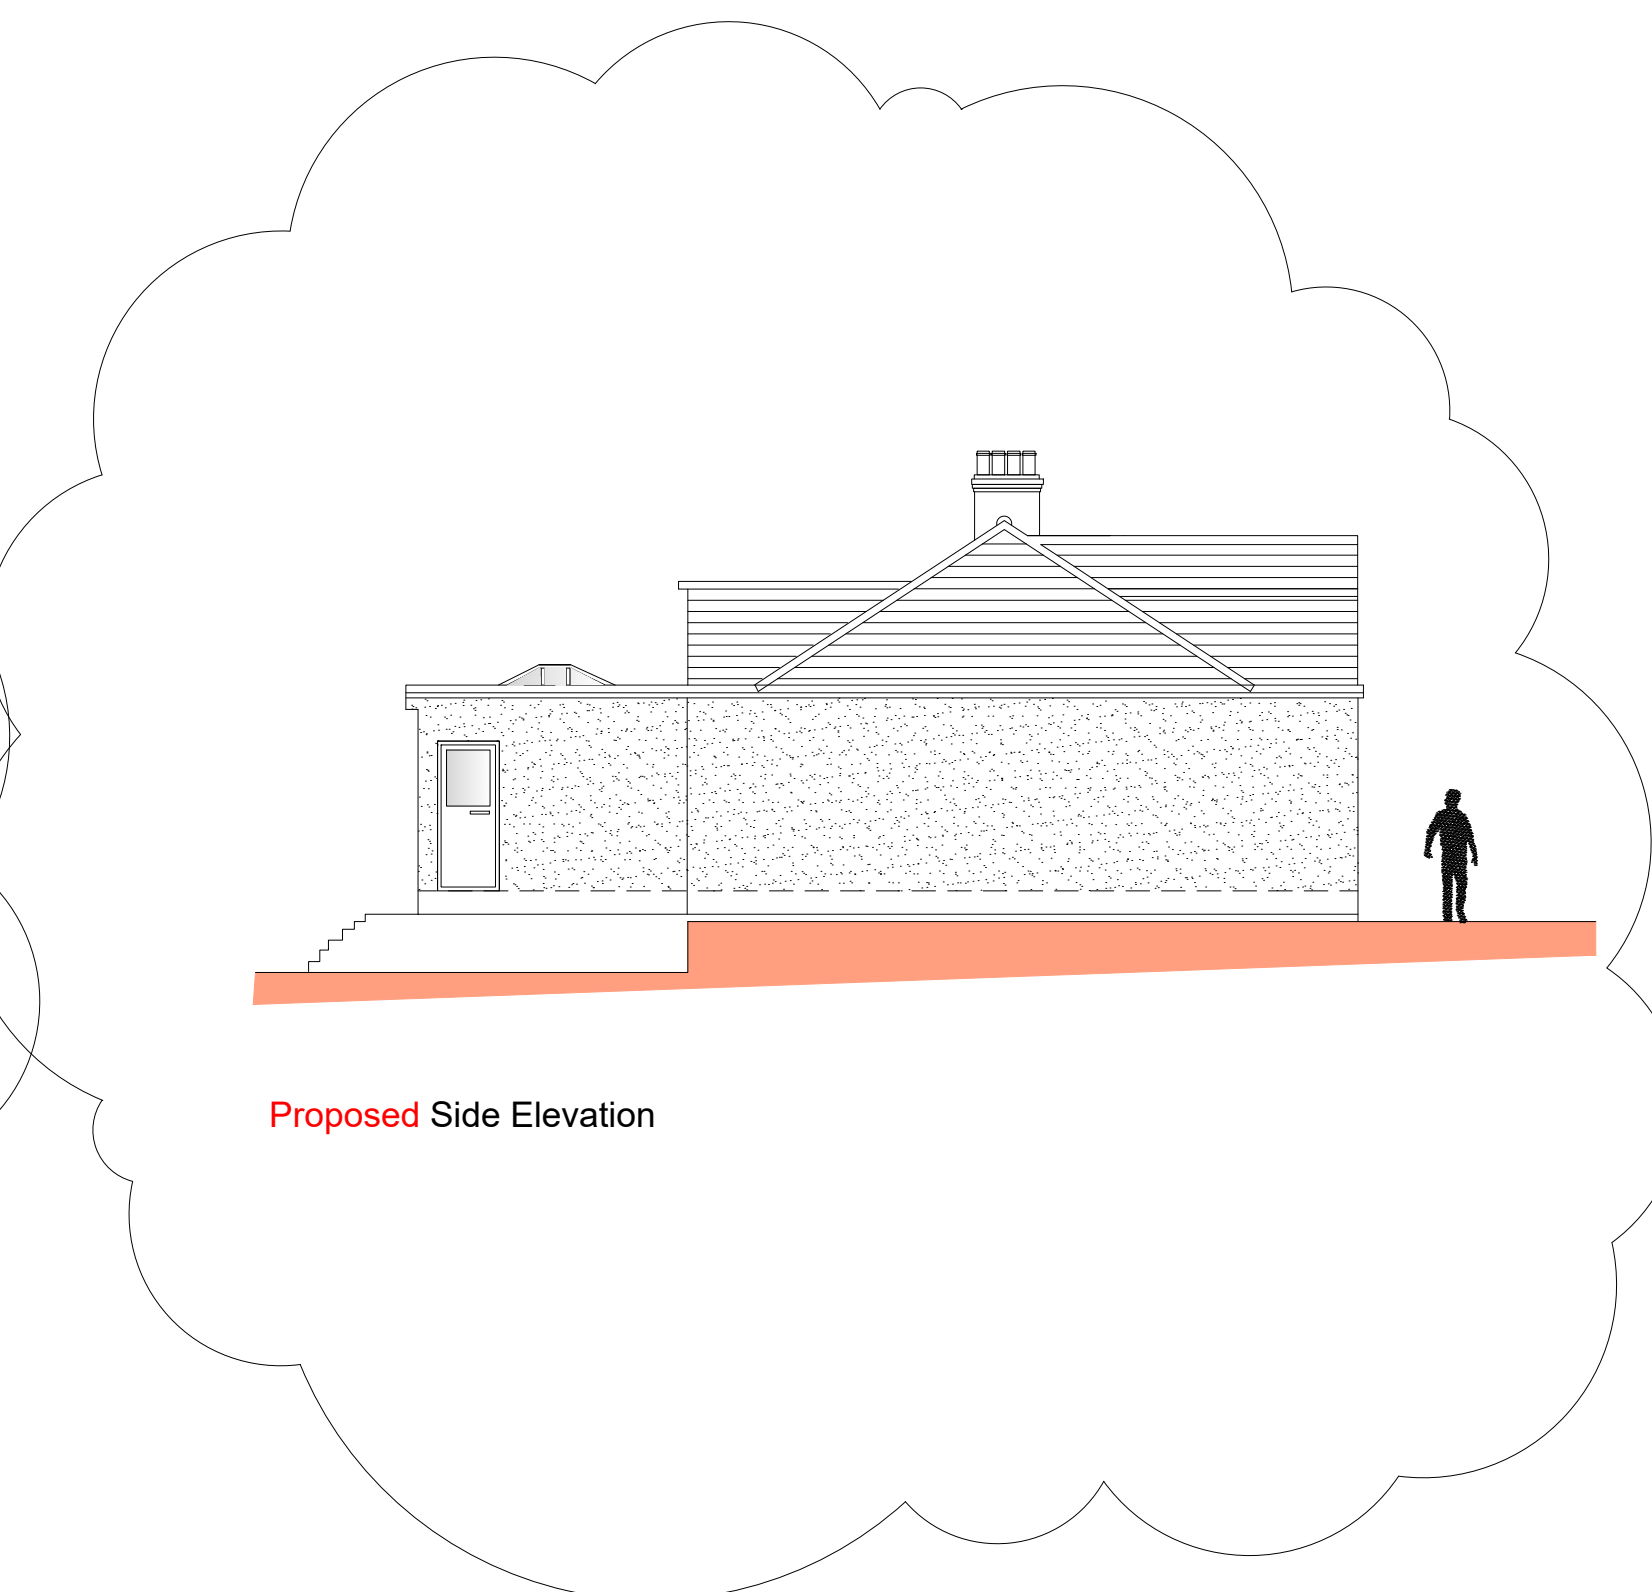

Proposed Side Elevation

Scale 1:100

 

REVISED AS CLOUDED

Householder
Application

Rev		Date	By
B2	ISSUED TO GRAVESHAM	16.05.22	MC
B1	ISSUED TO GRAVESHAM	15.01.22	MC



www.designerplan.co.uk

OFFICE 48, 95 WILTON ROAD, VICTORIA, LONDON, SW1V 1BZ
T :07940121222

Job Title
**88 CROSS LANE EAST
GRAVESEND DA12 5HB**

Drawing Title
Internal Refurb and Side Extension

Scale 1:100 @ A1	Date JAN` 22	Drawn By MC
---------------------	------------------------	-----------------------

Job No. 515-1000-992	Dwg No. P04	Rev. P2
--------------------------------	-----------------------	-------------------