




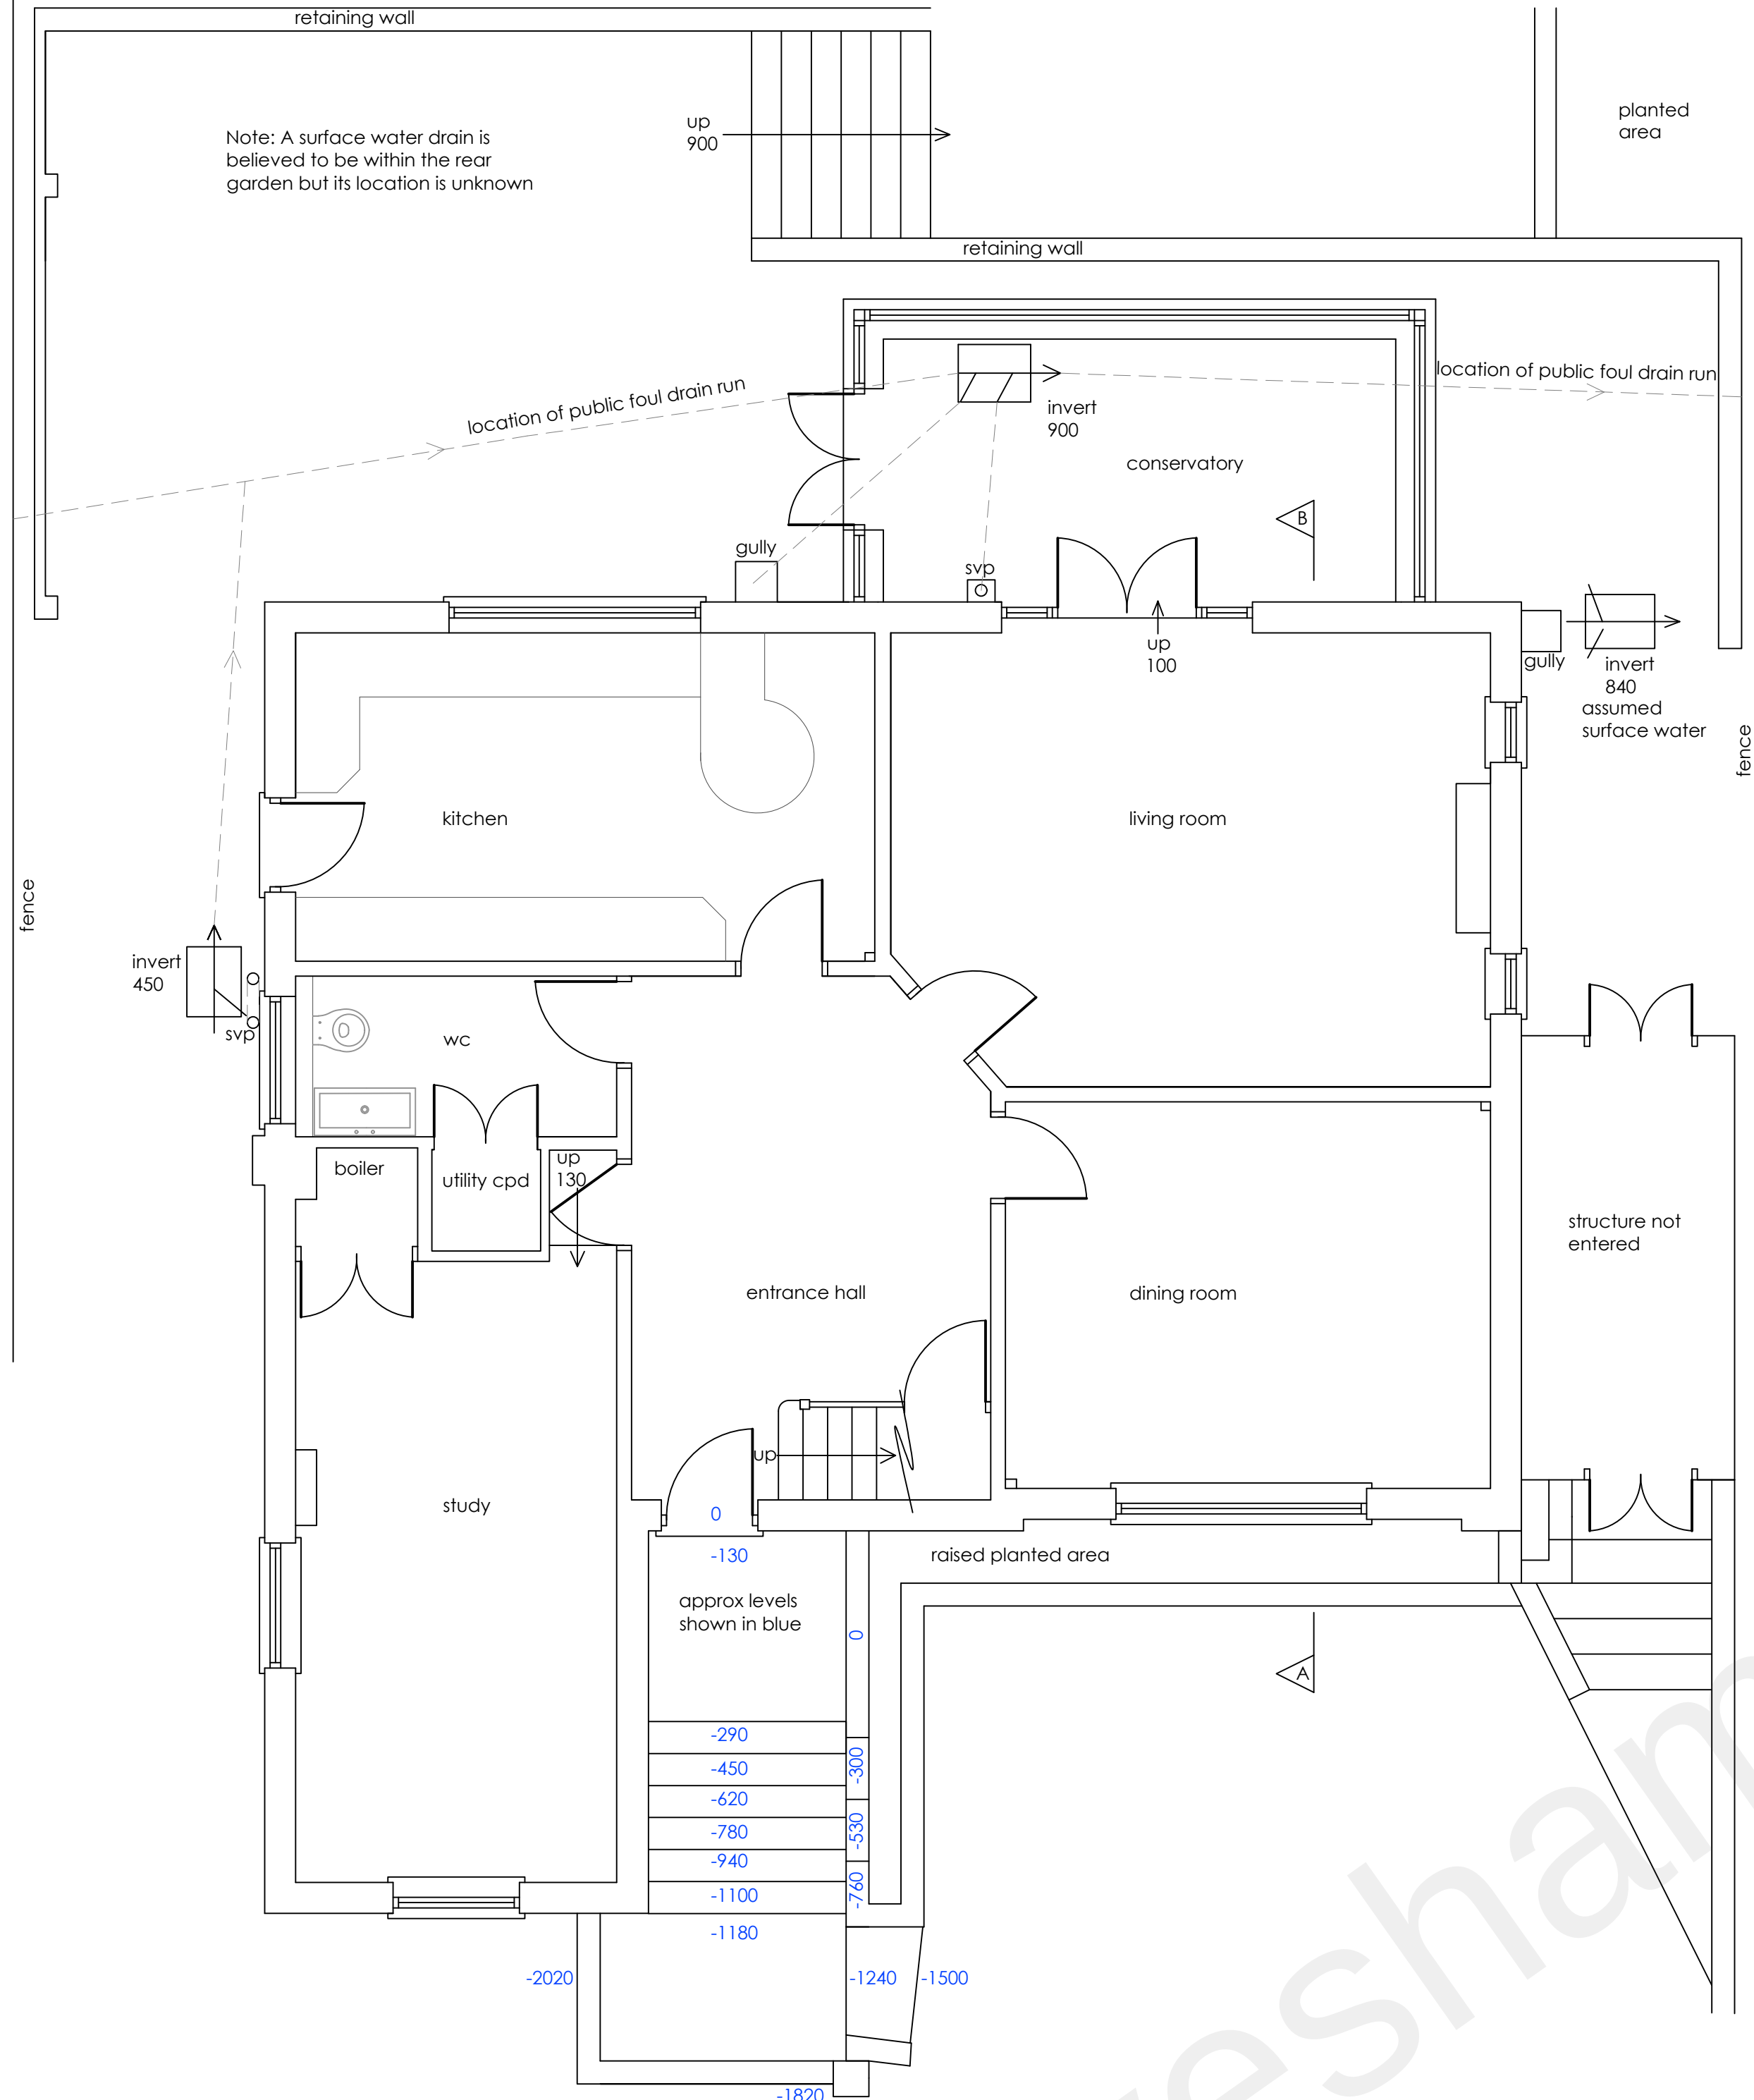

Ground floor plan
1:50

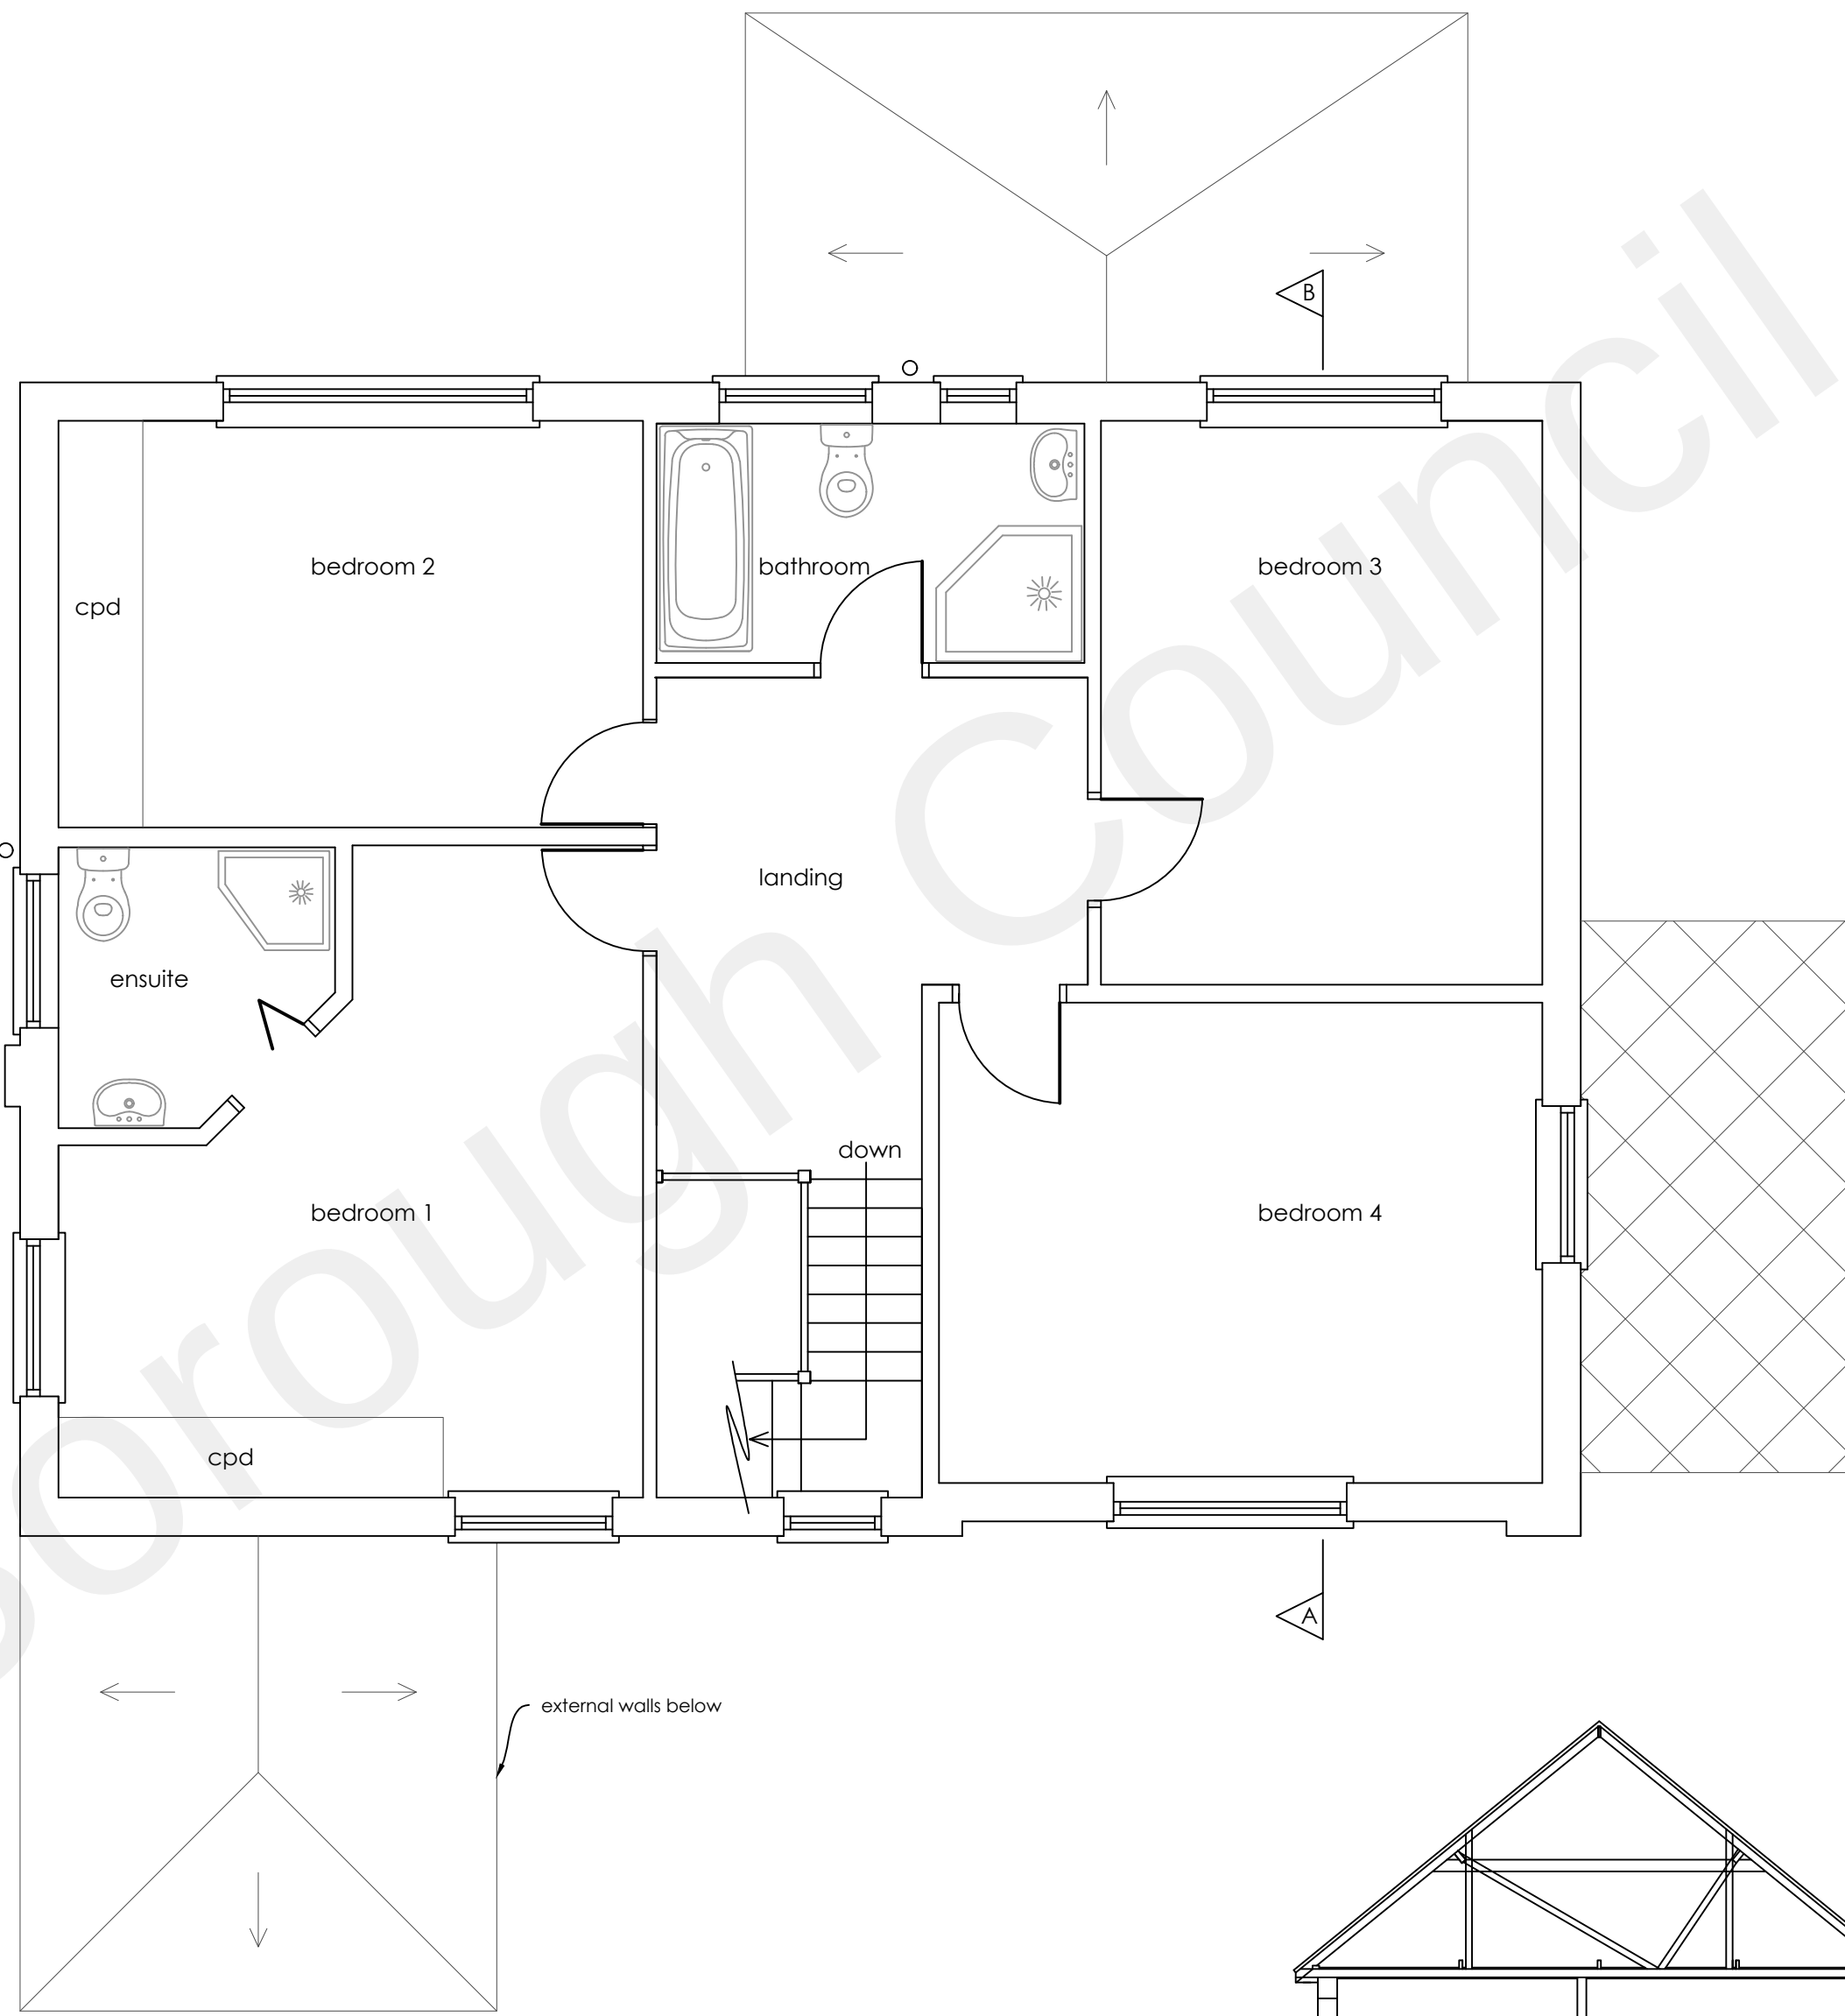

First floor plan
1:50
0 1m 2m 3m 4m 5m
1:50 scale bar

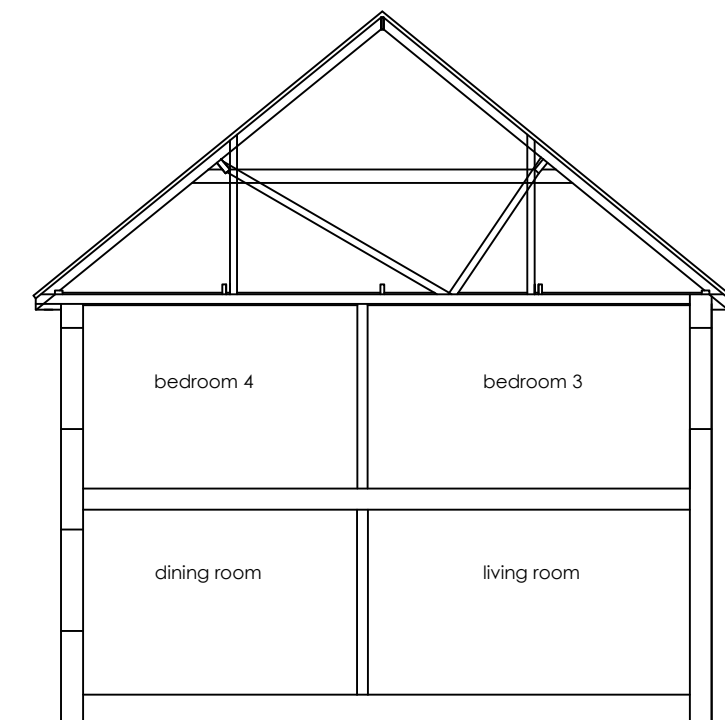

Section A - B
1:100



Front elevation
1:100
0 2m 4m 6m 8m 10m
1:100 scale bar



Flank elevation
1:100



Rear elevation
1:100



Flank elevation
1:100

Construction (Design and Management) Regulations 2015. Virtually everyone involved in a construction project has legal duties under CDM 2015. See further information at www.HSE.gov.uk				
Asbestos - get your property tested. Further information and your responsibilities can be found at www.HSE.gov.uk .				
These plans are for identification purposes only. Do not scale from these plans - take measurements on site. All dimensions are approximations. This plan is for viewing at the scales indicated only. This plan is suitable for planning permission purposes.				
B	Side structure& steps shown	24.05.22		
A	Insewer drain info shown	22.03.22		
Revision	Description	Date		
SAMUEL MOSS LTD 01322 408573 / 07796 454747 office@samuelmossLtd.co.uk www.samuelmossLtd.co.uk				
Client:		Ms Aldrich		
Project:		10 Warren View, Shorne, Gravesend, DA12 3EJ		
Title:		Existing plans		
Date:	Scale:	Drawn:	Plan no:	Revision
Feb 2022	@ A1	SM	SM346.1	B