

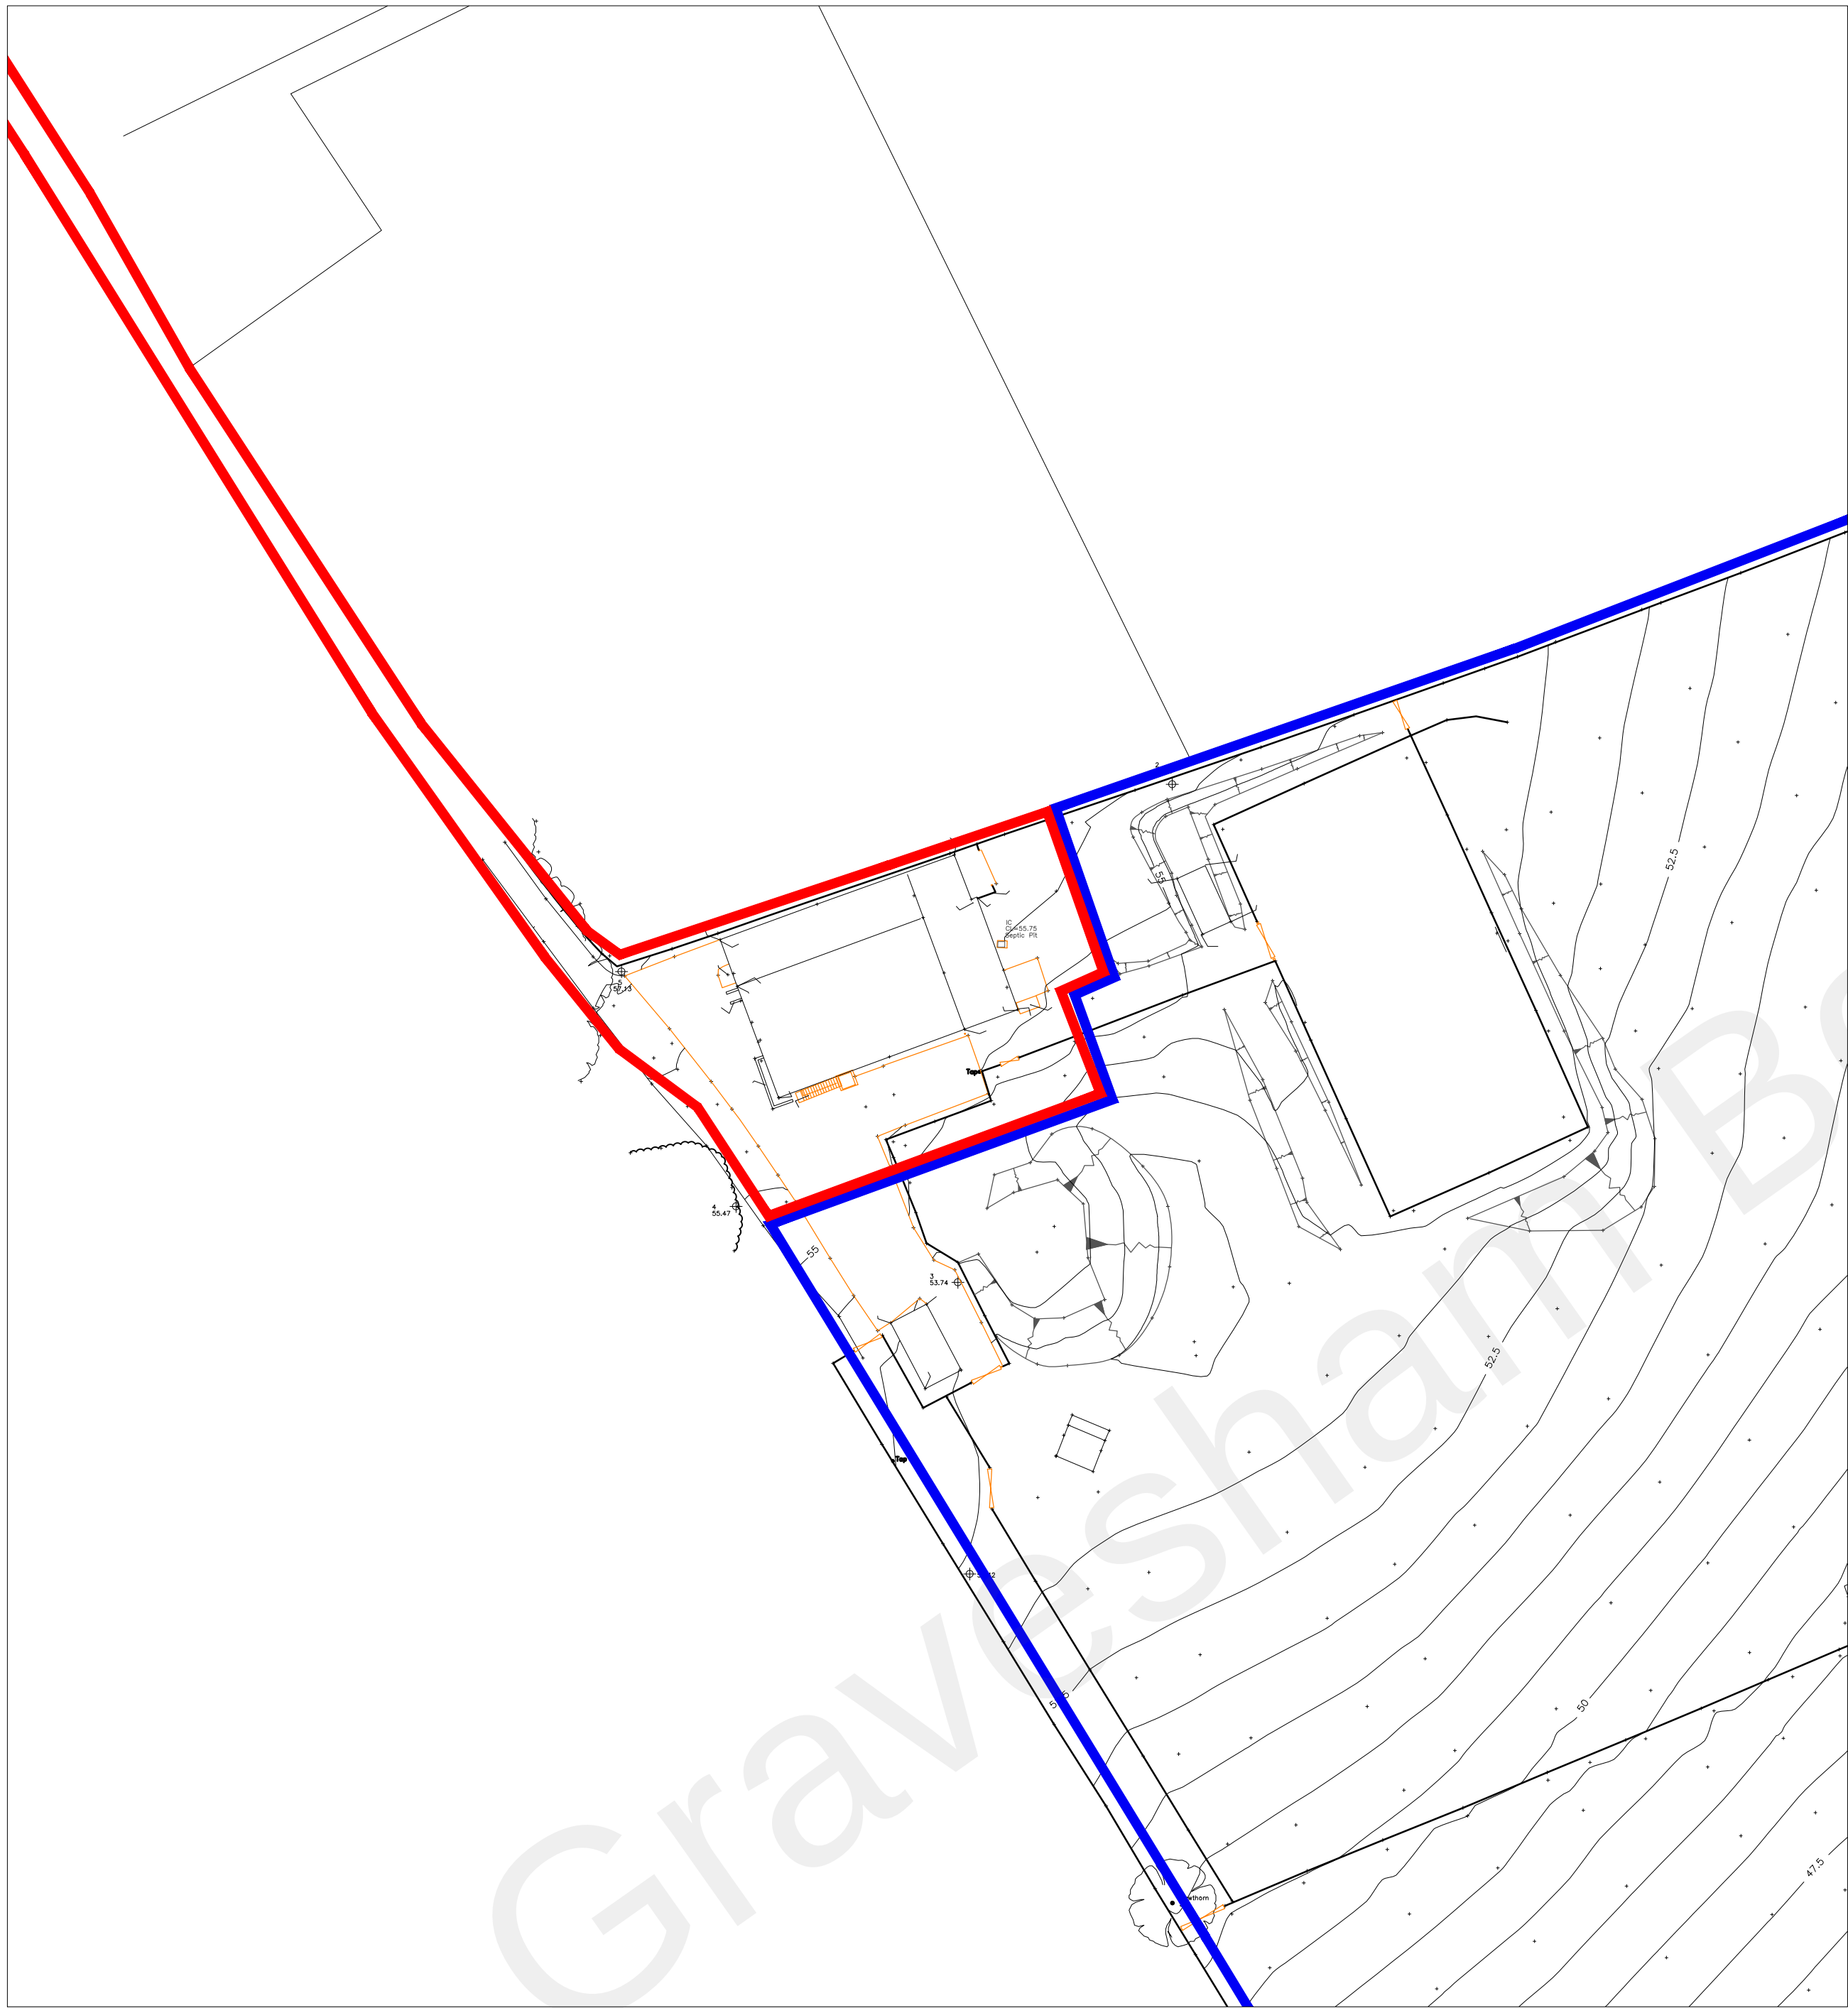
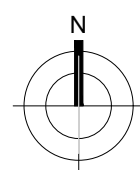
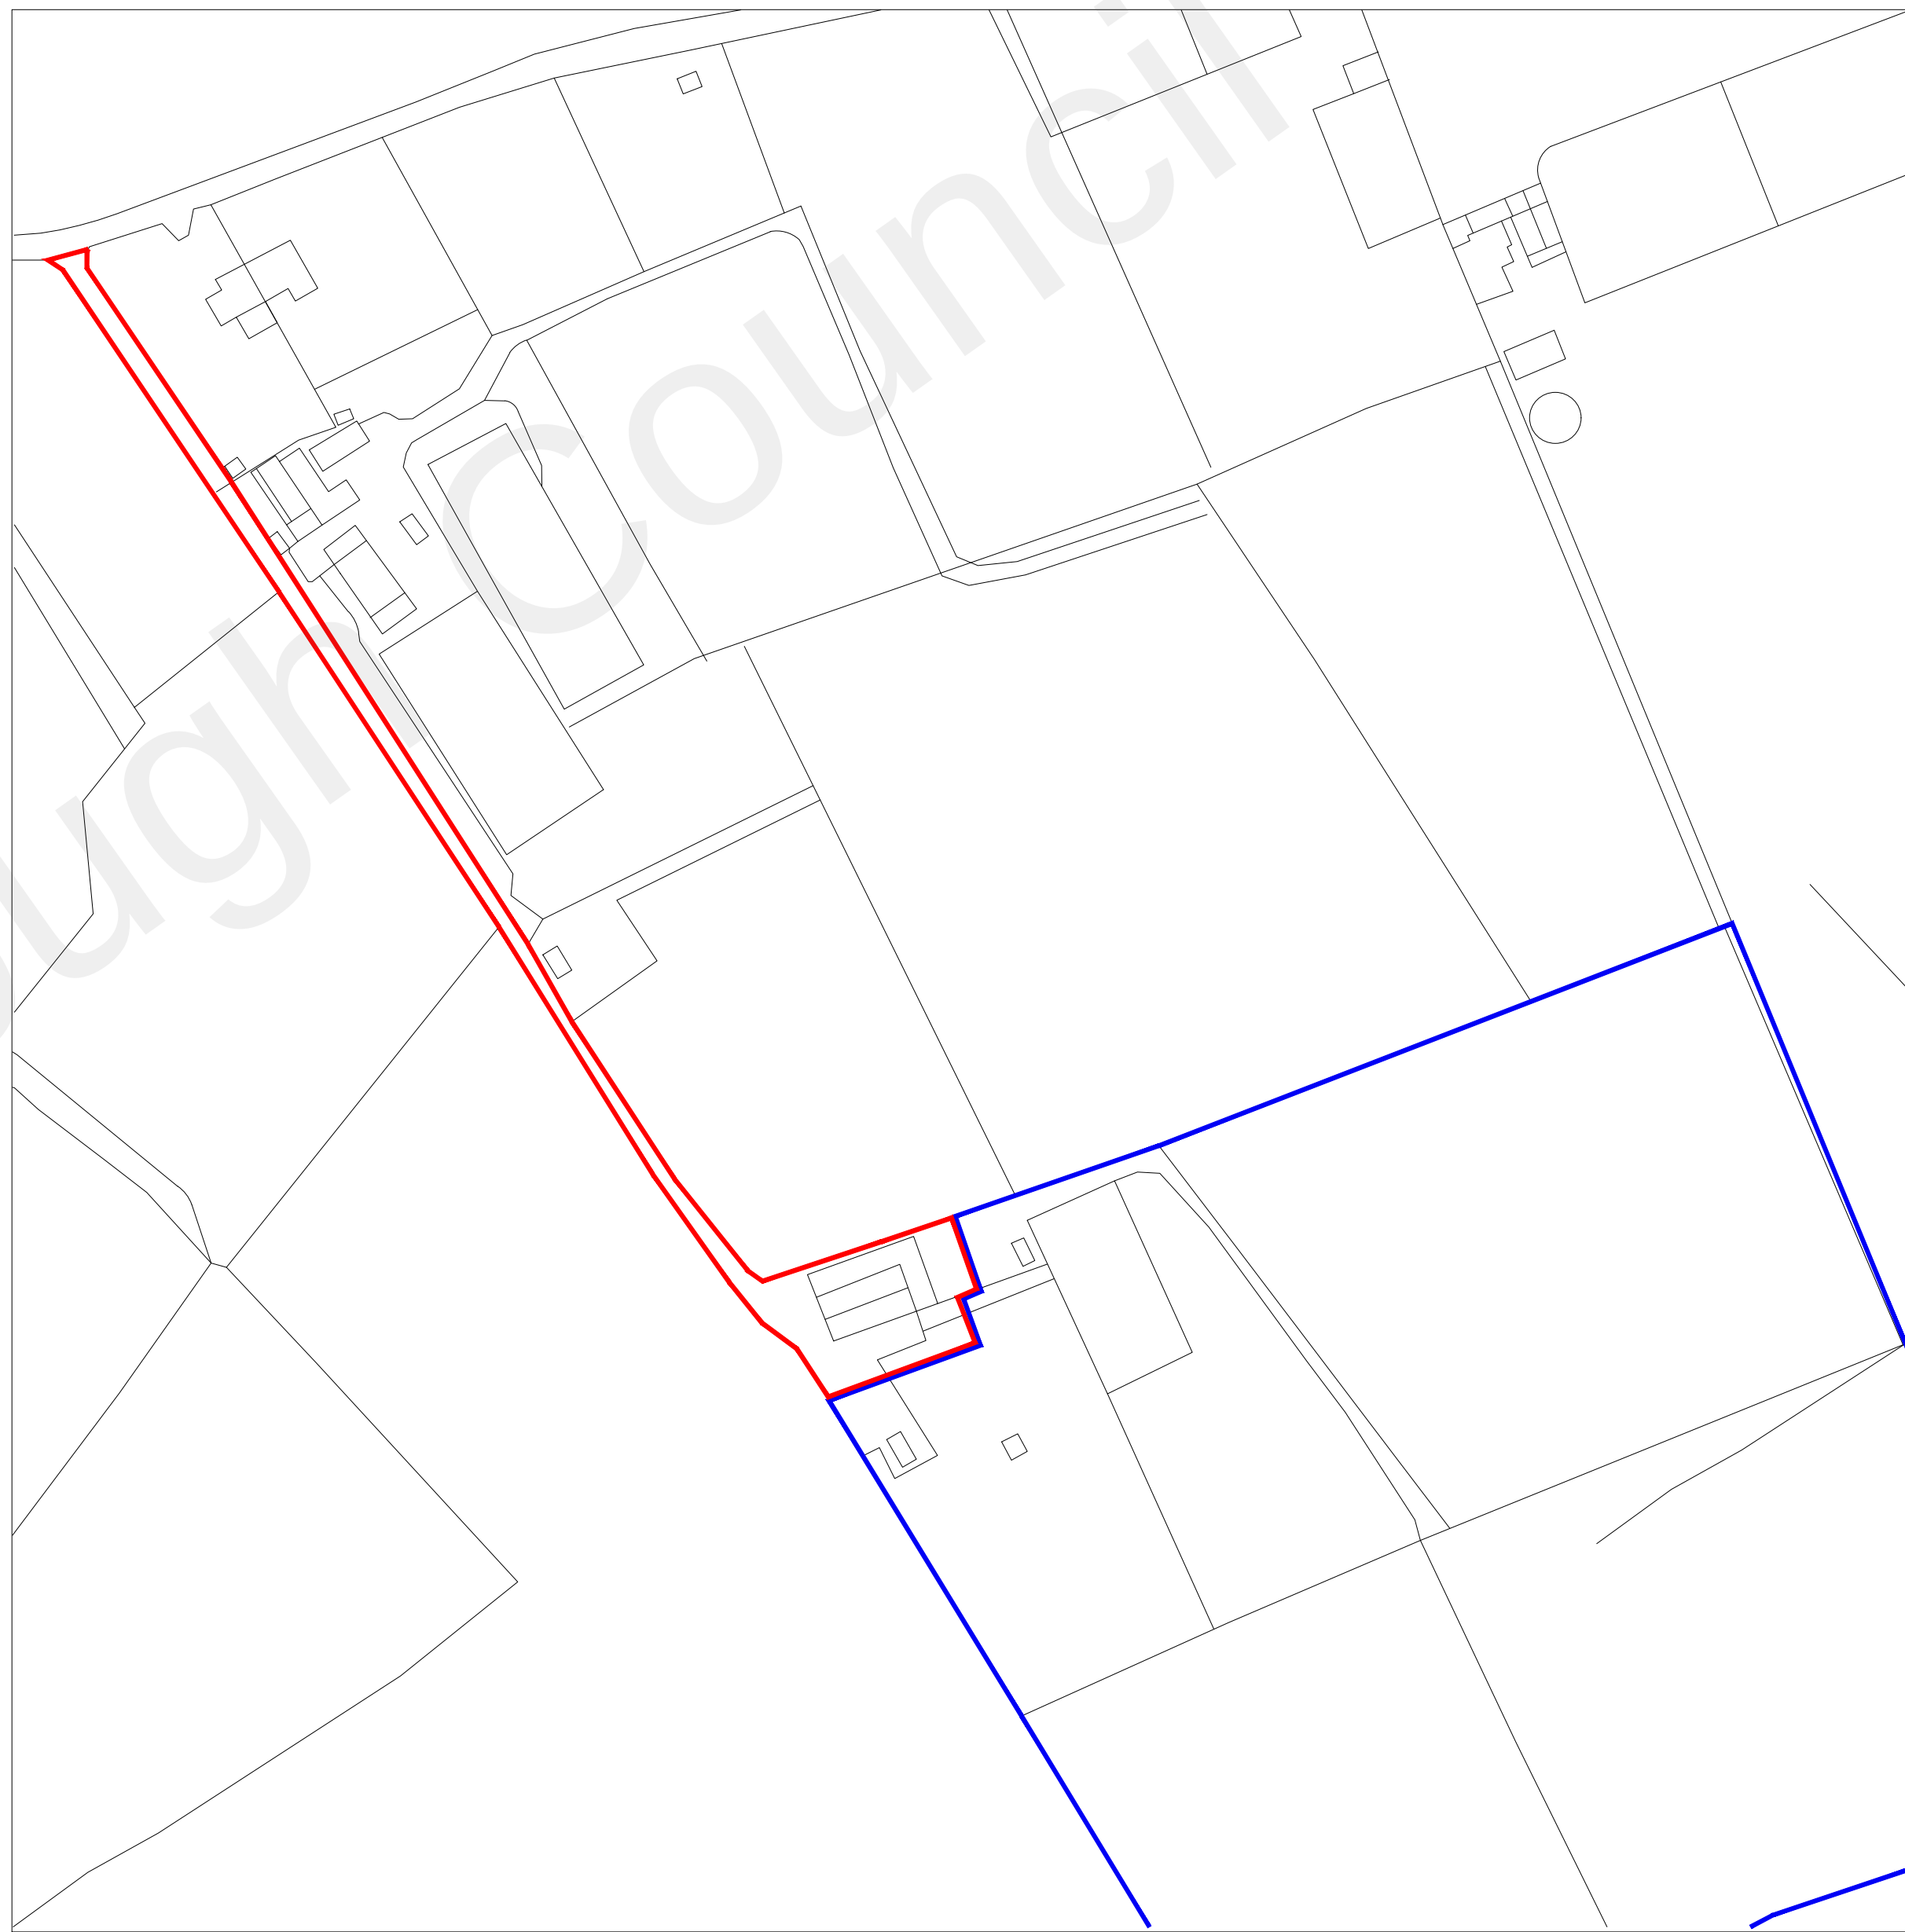


EXISTING SITE PLAN
Scale 1:500

 

EXISTING LOCATION PLAN
Scale 1:1250

 

PLANNING

Client
Mr Paul Rutherford

Project
Conversion at Rutherford
Stables,
Hermitage Road,
Higham
Kent, ME3 7NE

HD HASKINS
DESIGNS LTD.
The Civic Centre, St Mary's Road, Swantley, Kent, BR8 7BU.
Phone: 01322 479561 Mobile: 07802 182202
info@haskinsdesigns.co.uk Website: haskinsdesigns.co.uk

Title
Existing Site Plan
and Location Plan

Project No.
191

Scale
1:1250 @ A1
1:500 @ A1

Drawn
RL

Check
JH

Drawing No.
191-EX-00

Revision

Date
Feb 2022

Rev	Date	Comments	Rev	Date	Comments
-----	------	----------	-----	------	----------