




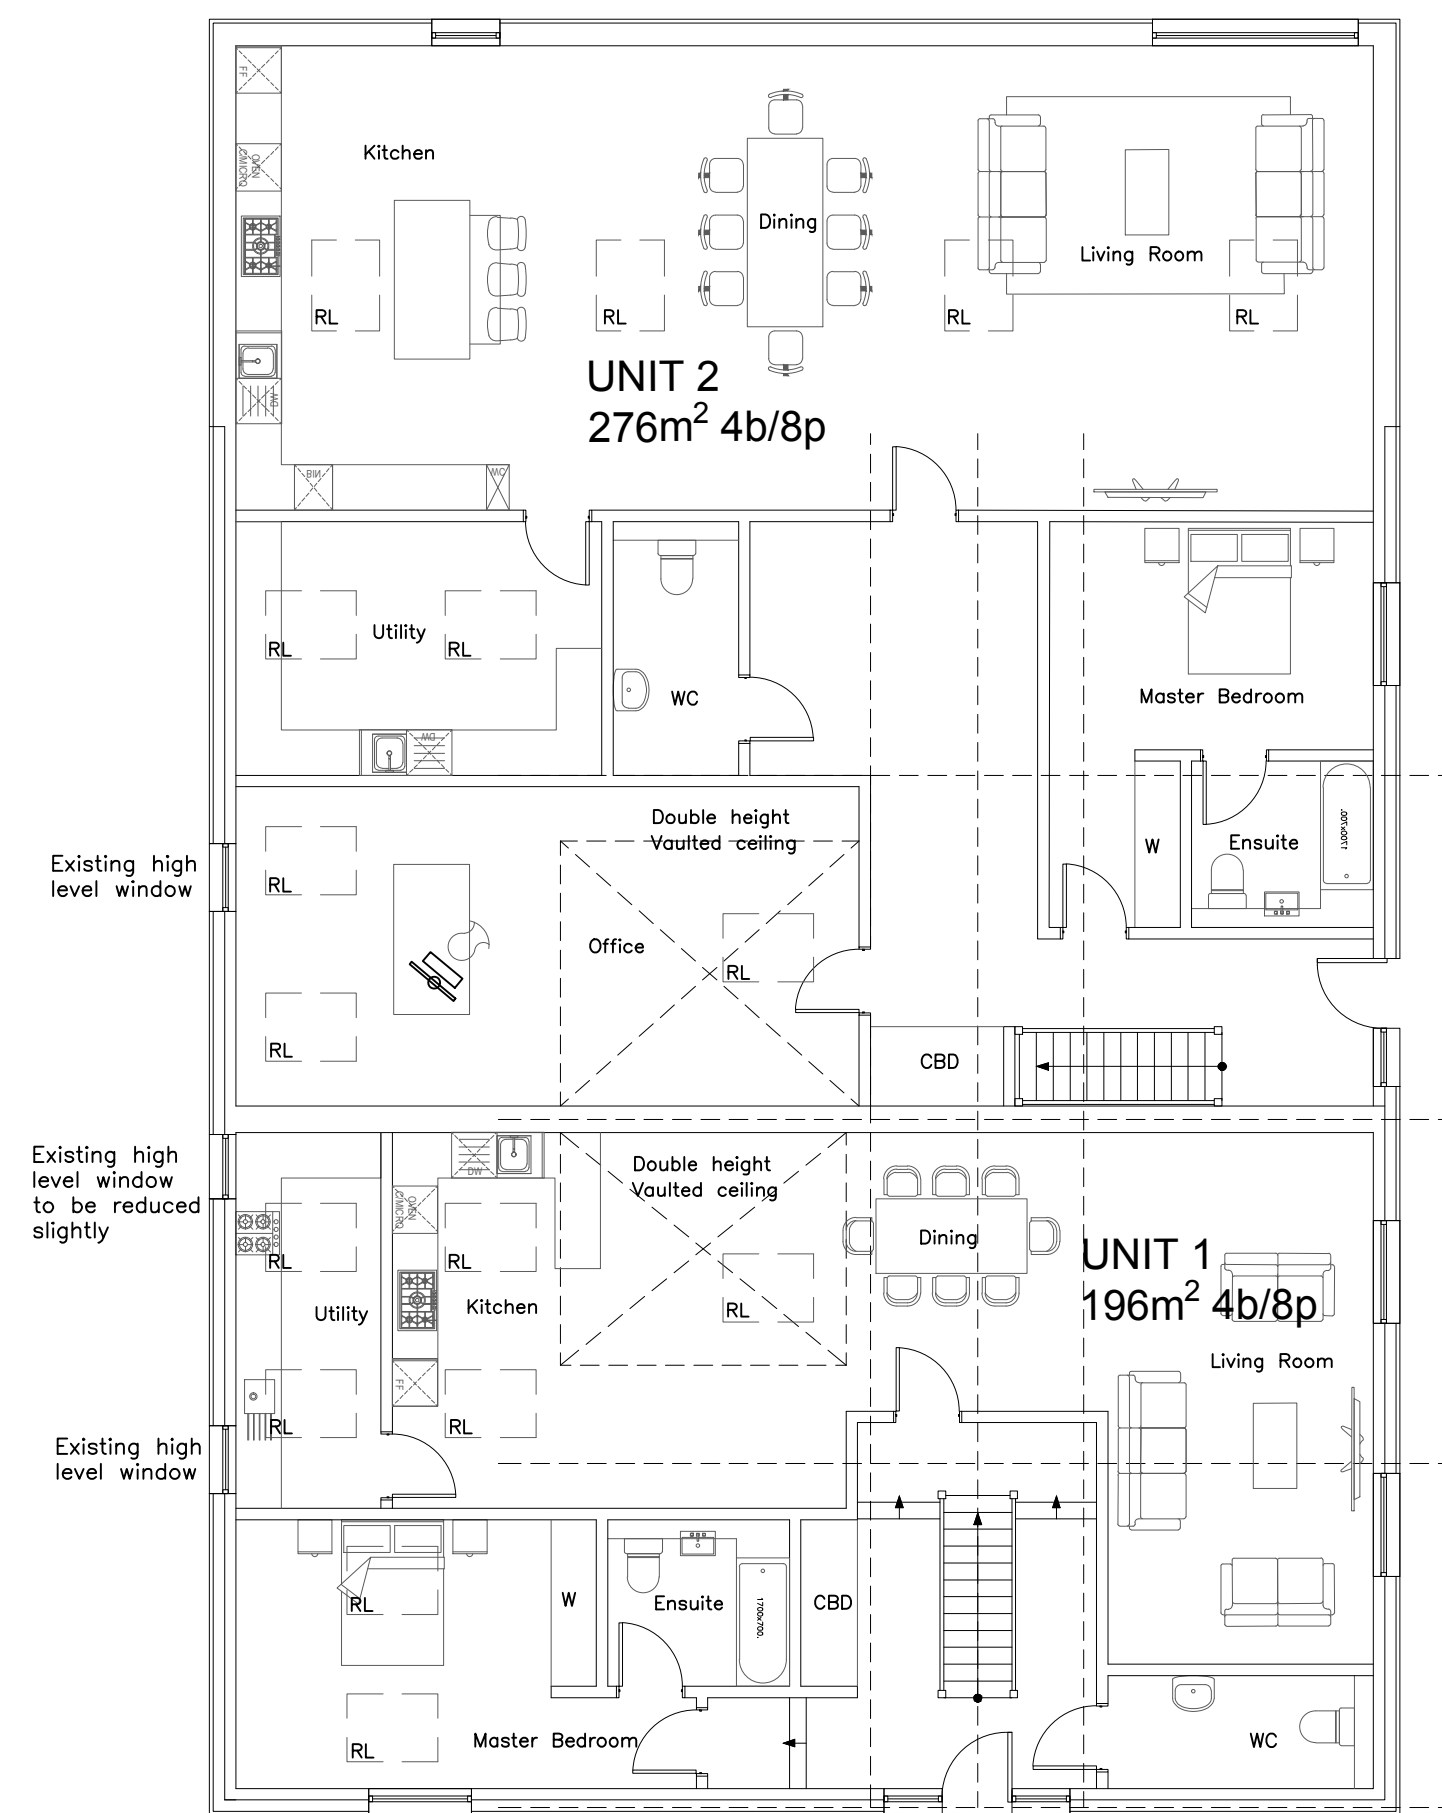


PROPOSED GROUND FLOOR PLAN
Scale 1:100

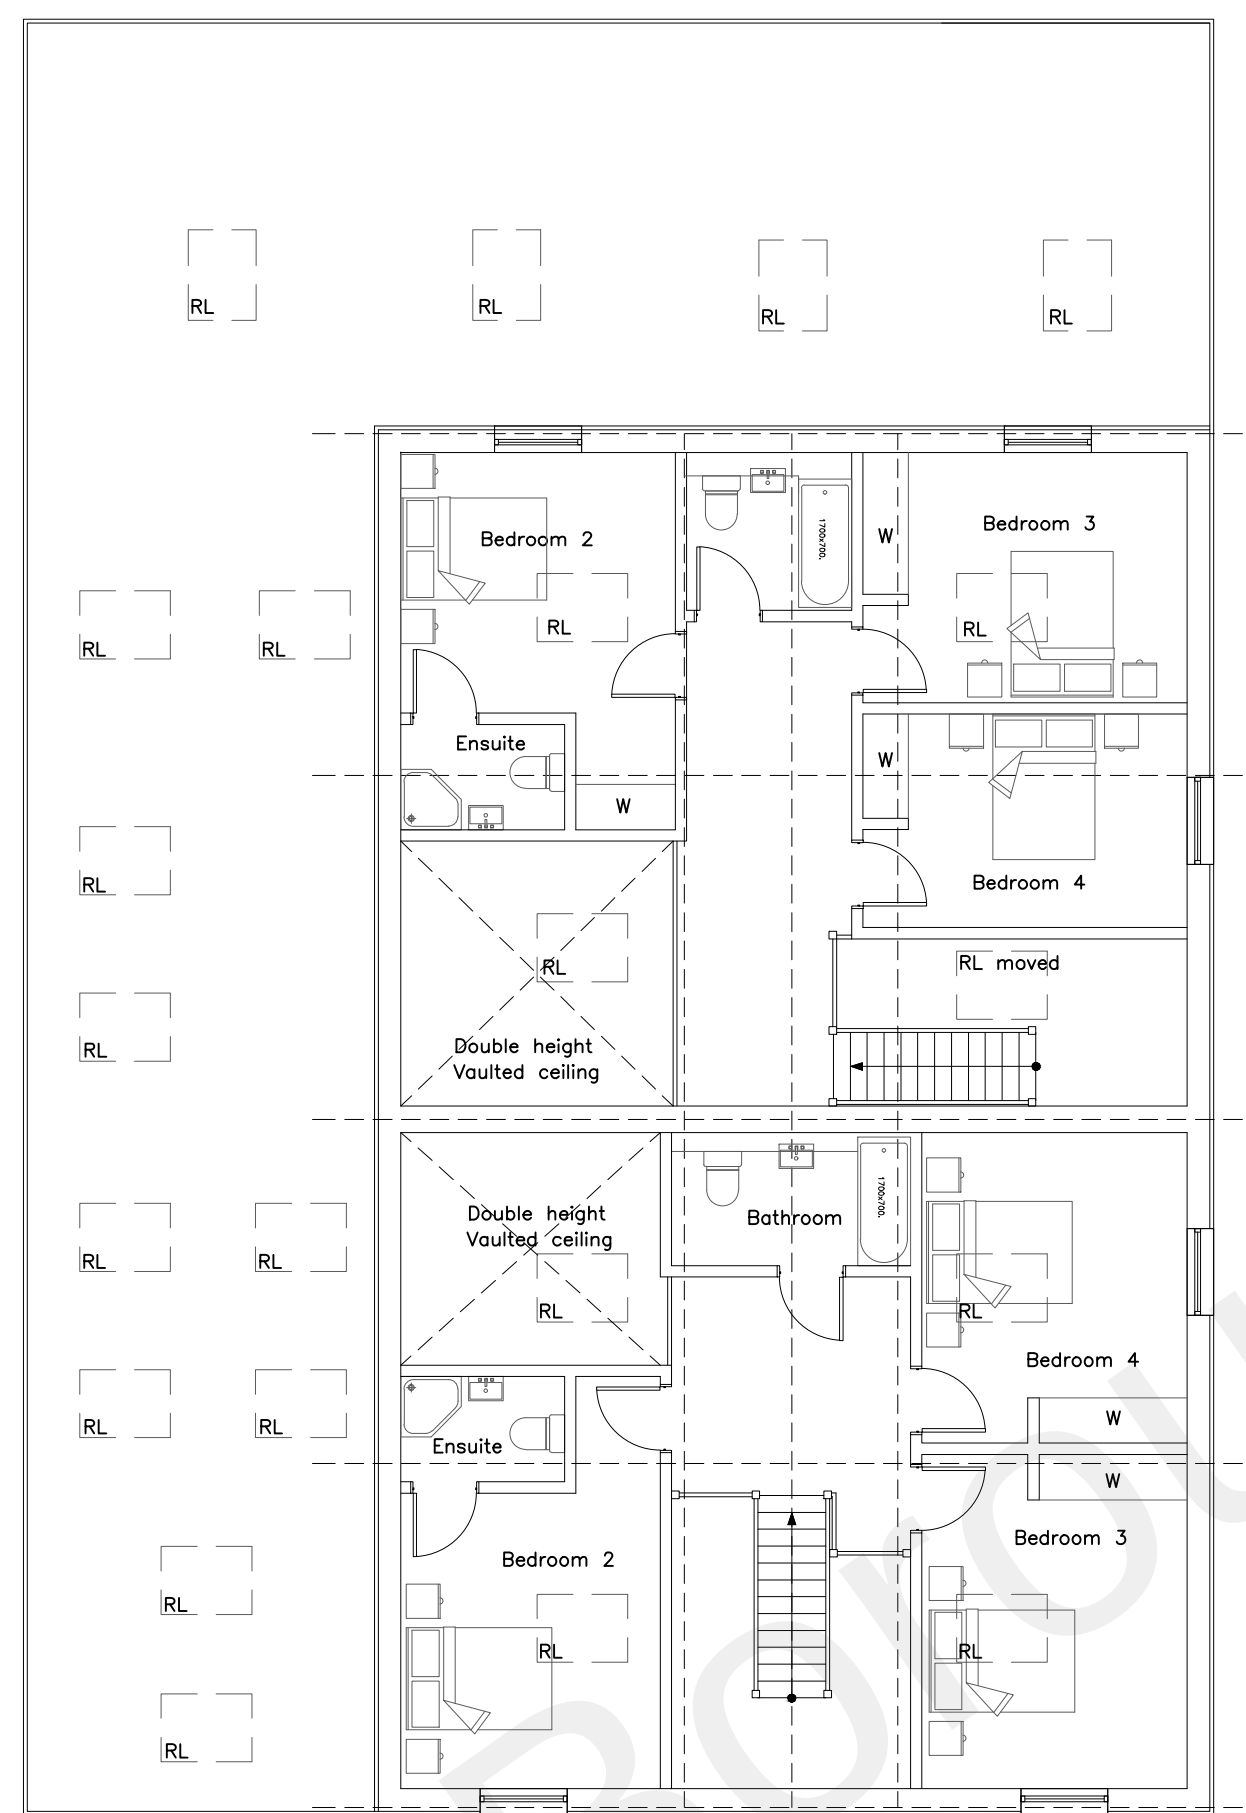


PROPOSED FIRST FLOOR PLAN
Scale 1:100

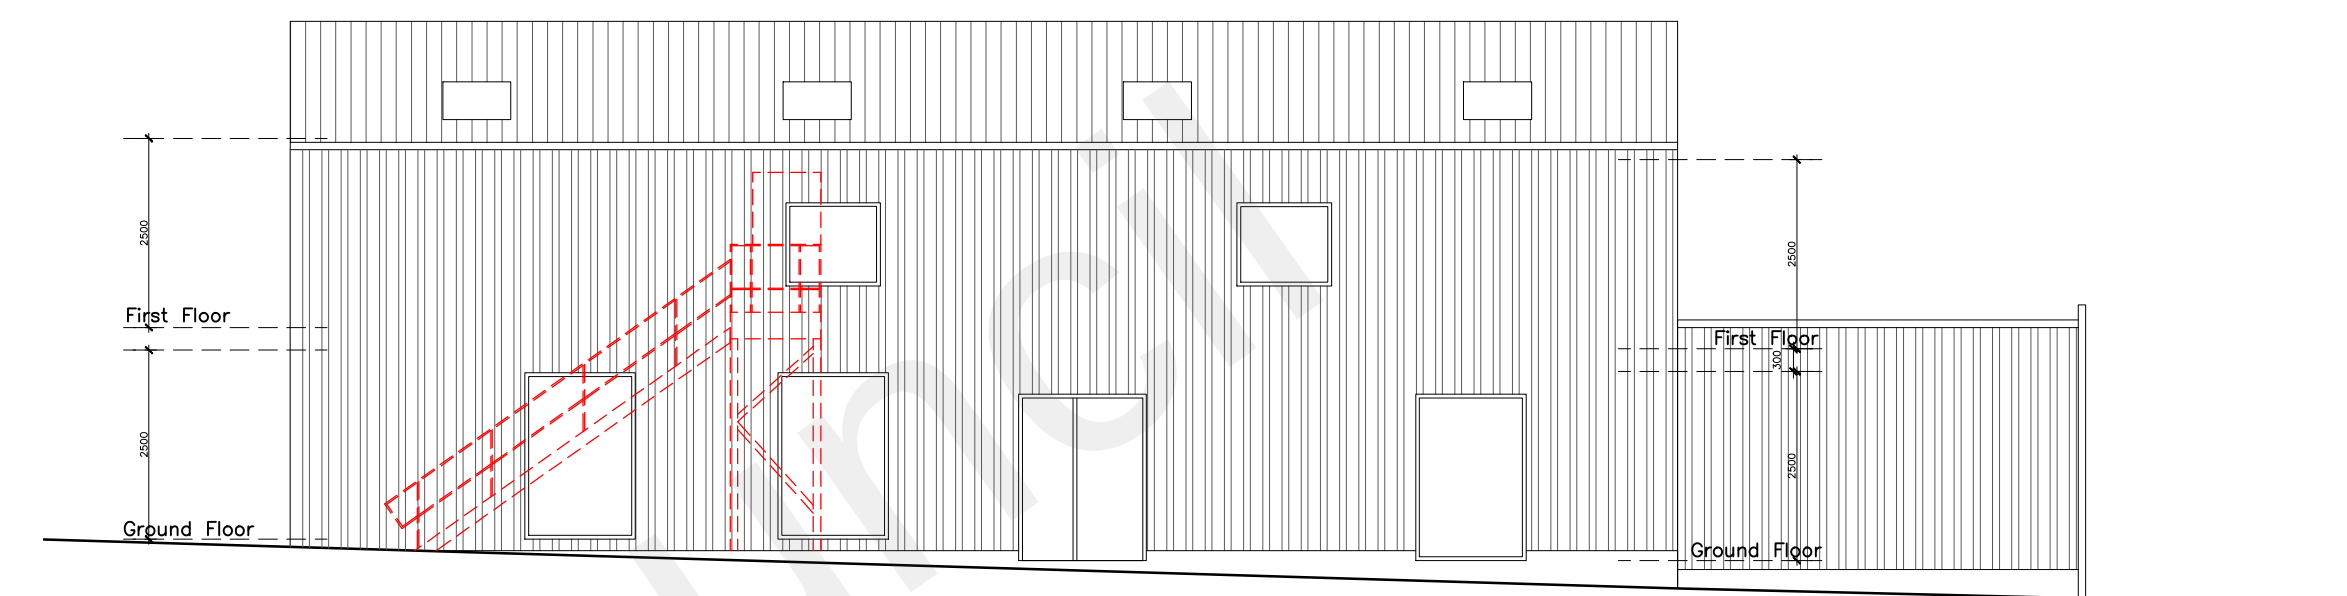


PROPOSED SIDE ELEVATION (SOUTH EAST)
Scale 1:100

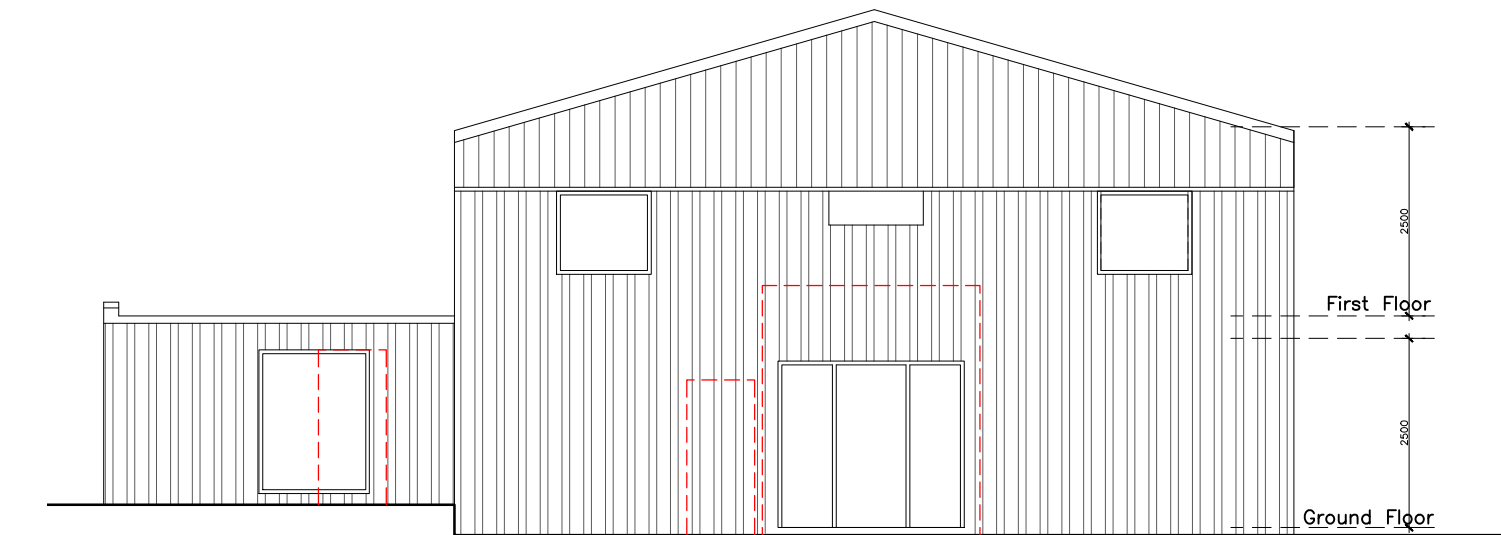


PROPOSED FRONT ELEVATION (SOUTH WEST)
Scale 1:100

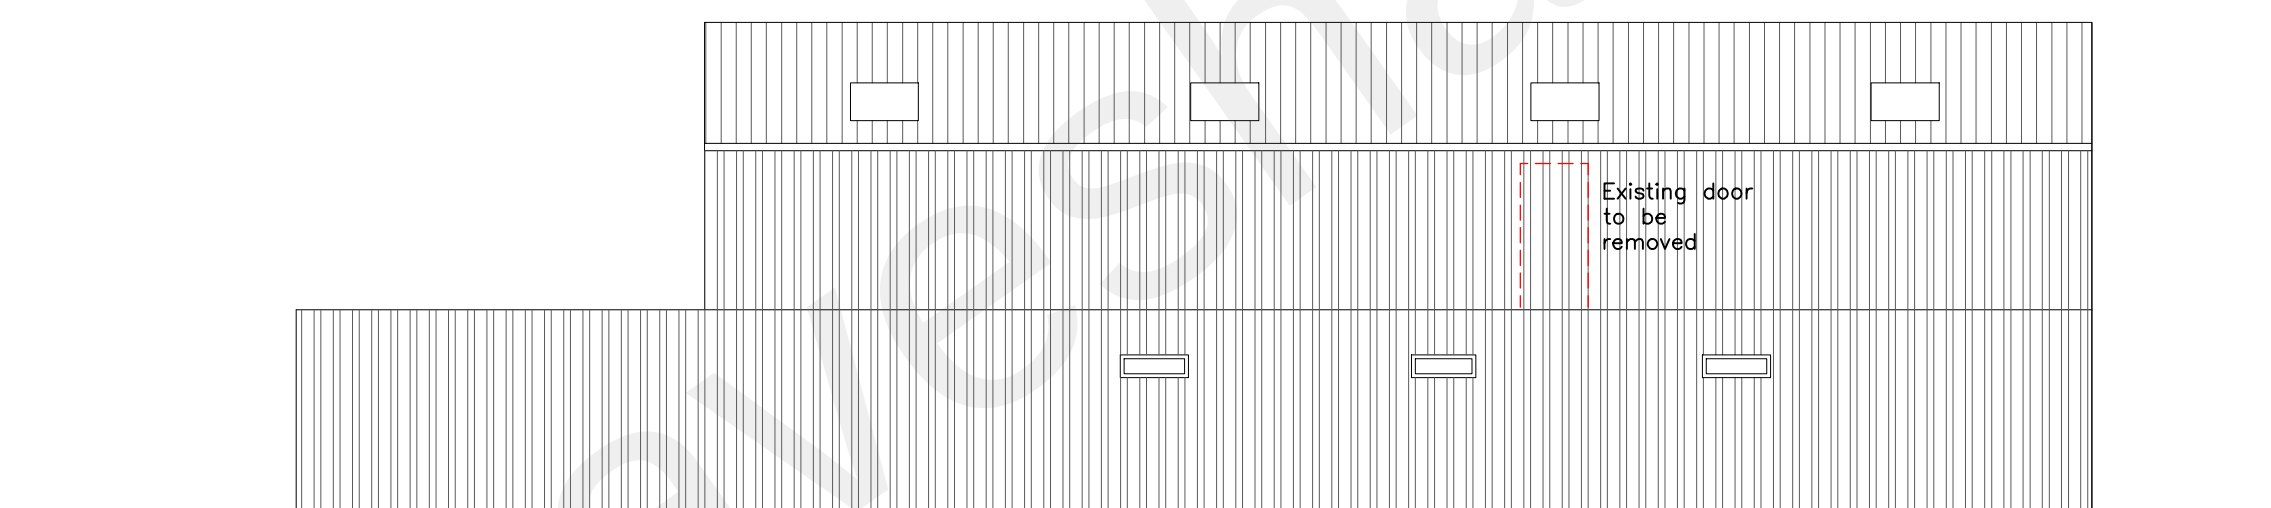

PROPOSED SIDE ELEVATION (NORTH WEST)
Scale 1:100

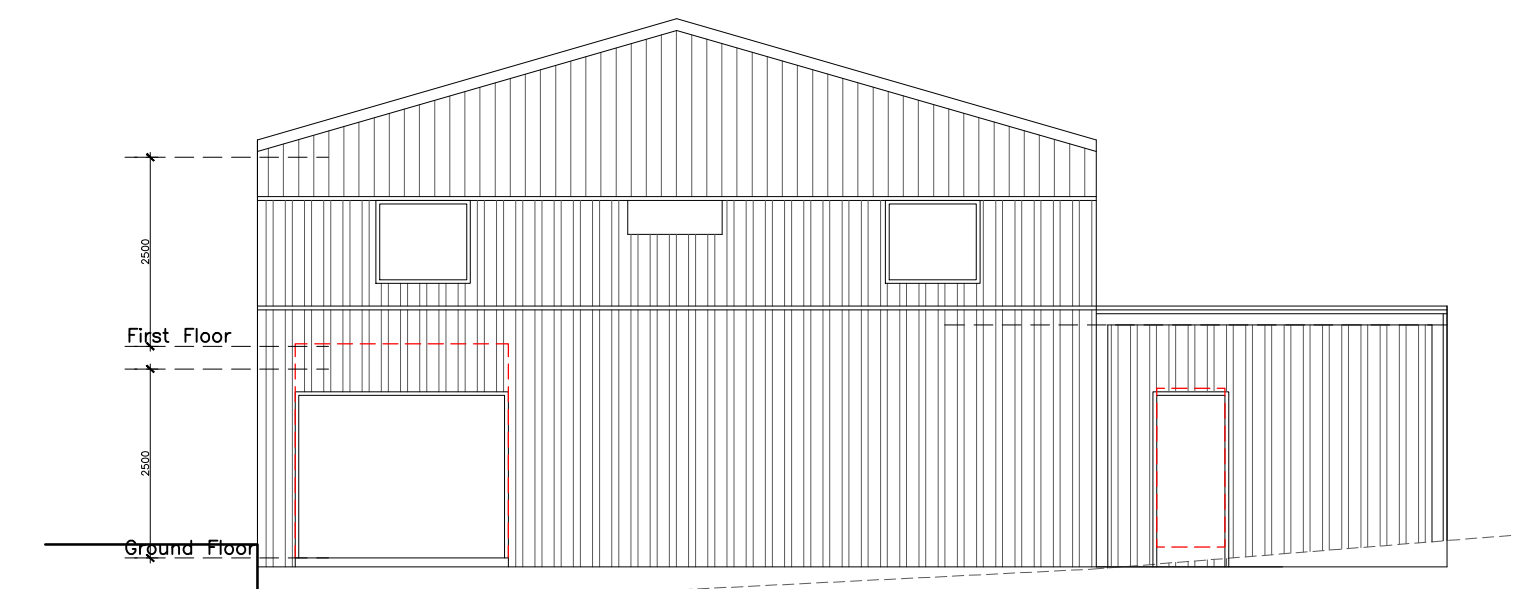

PROPOSED REAR ELEVATION (NORTH EAST)
Scale 1:100

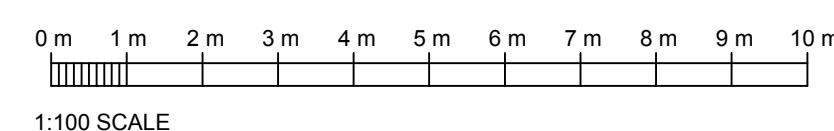

Rev	Date	Comments	Rev	Date	Comments
-----	------	----------	-----	------	----------

PLANNING

Client
Mr Paul Rutherford

Project
Conversion at Rutherford
Stables,
Hermitage Road,
Higham
Kent, ME3 7NE

Title
Proposed Plans and
Elevations

Project No.
191

Drawing No.
191-PD-01

HASKINS
DESIGNS LTD.
The Civic Centre, St Mary's Road, Swanley, Kent, BR8 7BU.
Phone: 01322 479561 Mobile: 07802 182202
info@haskinsdesigns.co.uk Website: haskinsdesigns.co.uk

Scale
1:100 @ A1

Revision

Drawn
RL

Check
JH

Date
Feb 2022