



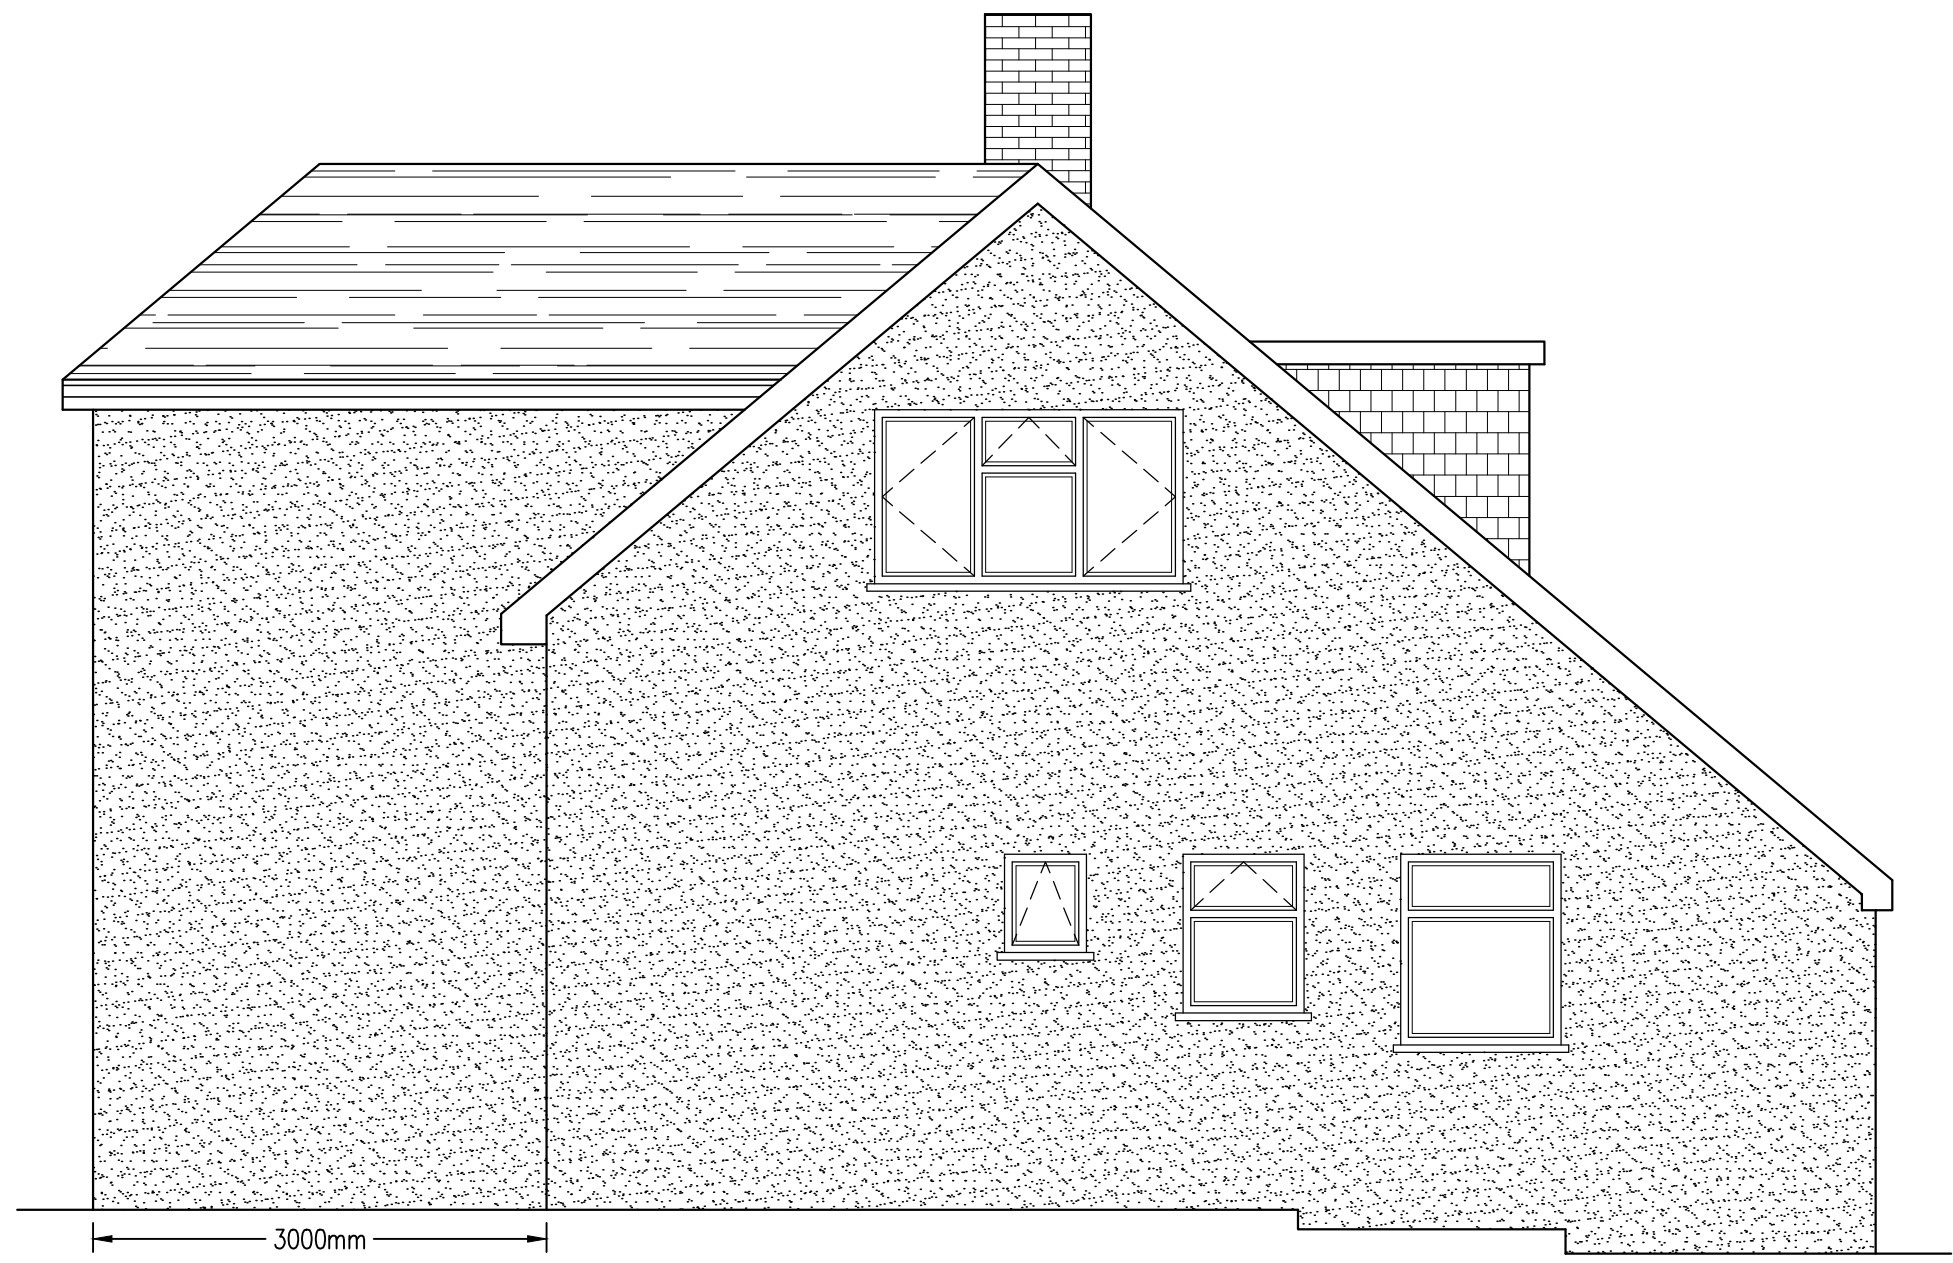

PROPOSED SIDE ELEVATION A
SCALE 1:50




PROPOSED FRONT ELEVATION
SCALE 1:50

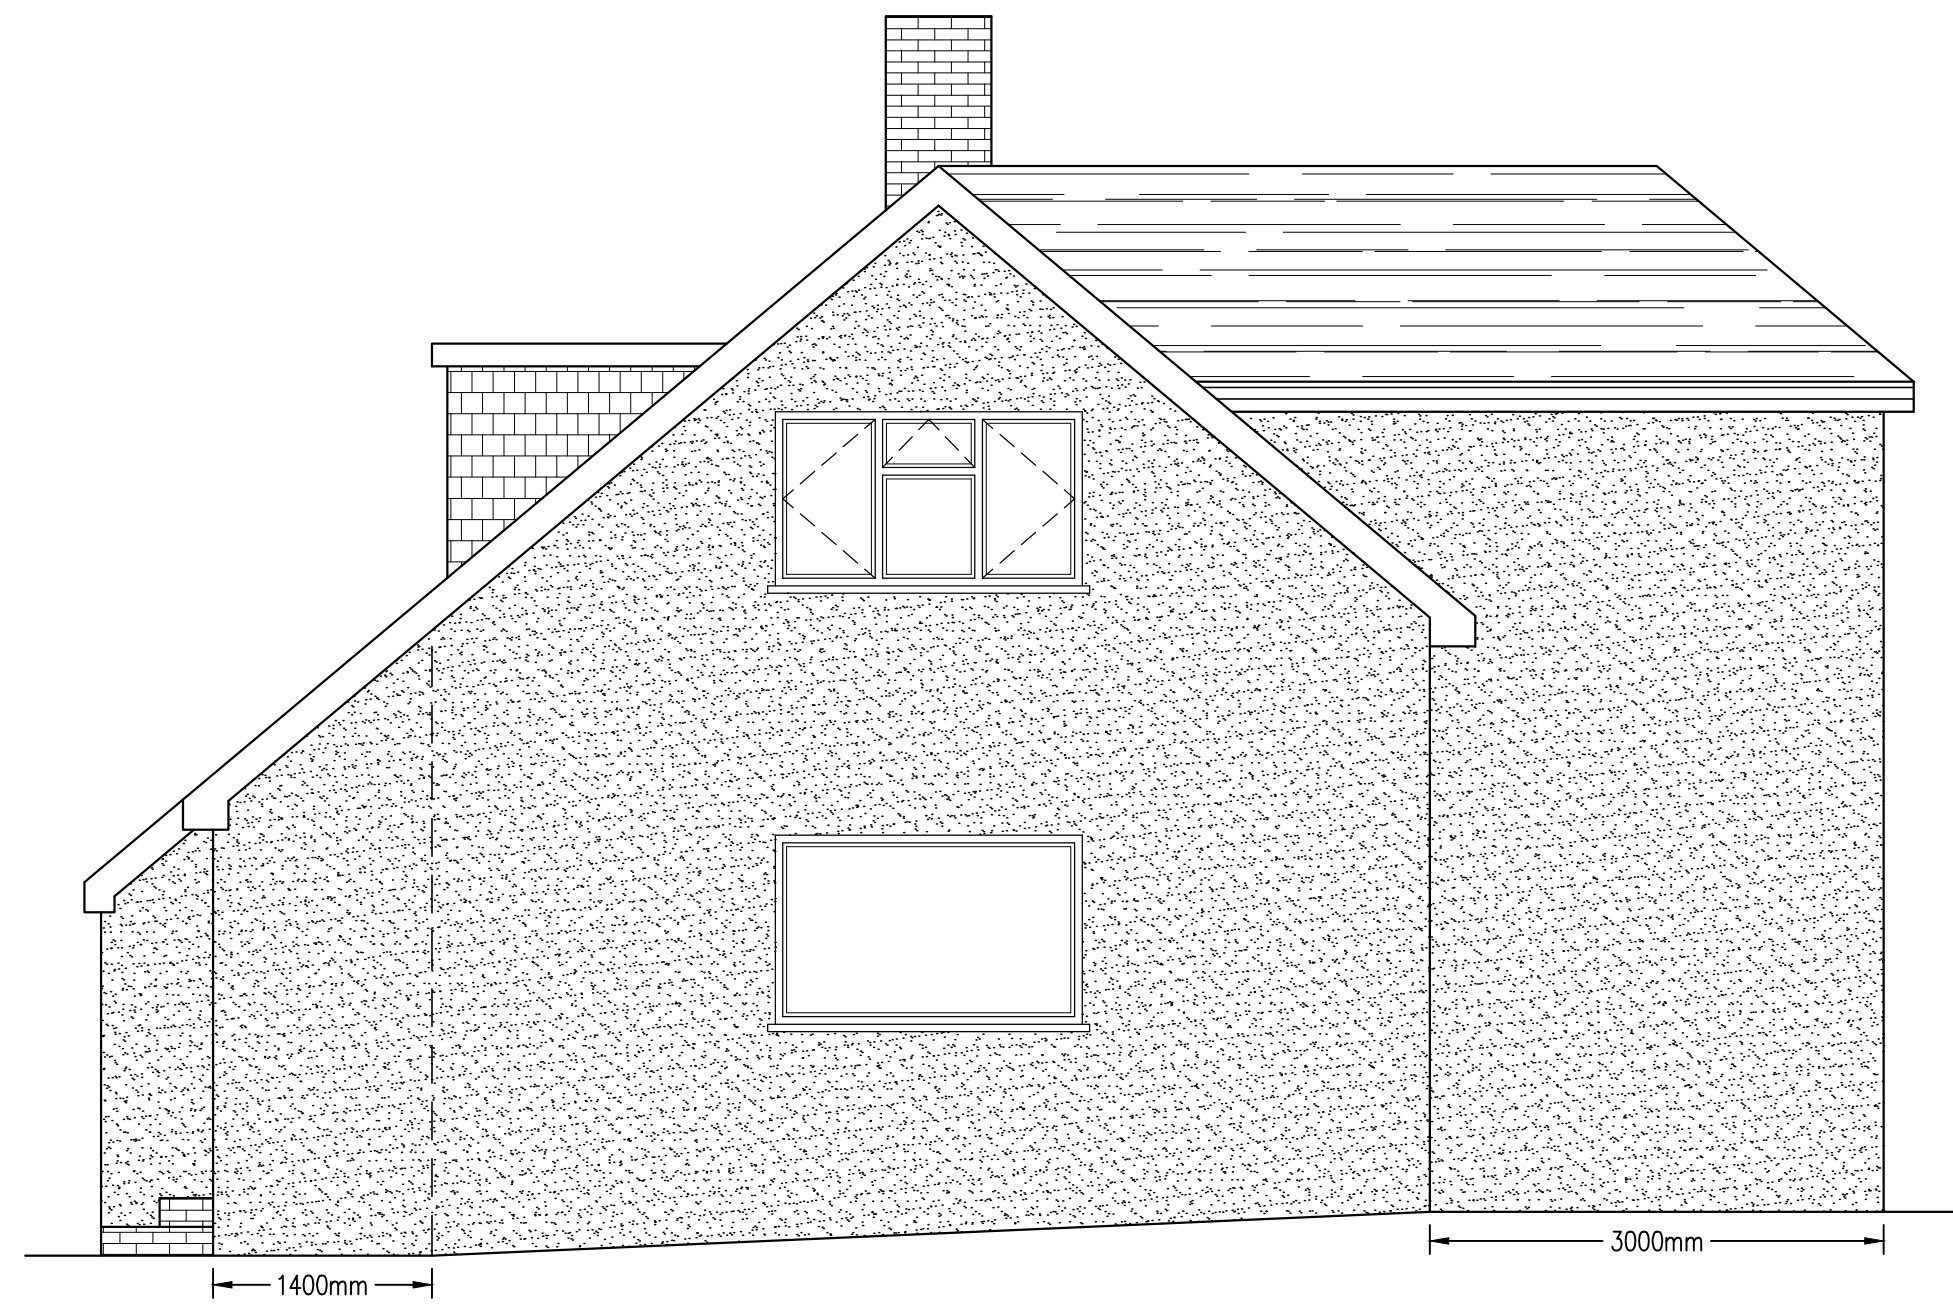


PROPOSED SIDE ELEVATION B
SCALE 1:50



PROPOSED REAR ELEVATION
SCALE 1:50

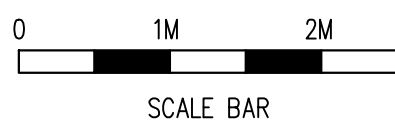

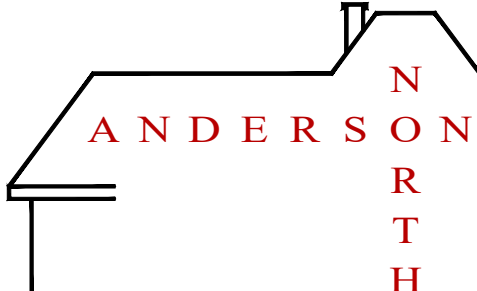B	04/07/23			PLANNING AMENDMENTS
Rev	Date	By	Chkd	Revisions
Client				
MR & MRS SATNAM SINGH CHAHAL				
Job Title				
DEMOLITION OF OUTBUILDING, PART GARAGE CONVERSION, TWO STOREY REAR EXTENSION, SINGLE STOREY FRONT EXTENSION & INTERNAL ALTERATIONS AT 21 CHESHUNT CLOSE MEOPHAM GRAVESEND KENT DA13 0HU				
ARCHITECTURAL CONSULTANTS				
				
ANDERSON NORTH LIMITED				
Glen Lodge Priory Close, East Farleigh Kent ME15 0EY Tel: 01732 522 455 Mob: 07957 627 440				
Scale		Date		
AS SHOWN @ A1		17/04/23		
Drawing Title				
PROPOSED ELEVATIONS				
Drawing No.				Rev.
21-CHESHUNT-CLOSE-04				B