

PART SIDE ELEVATION/SECTION
(1:100)

FRONT ELEVATION
(1:100)

SIDE ELEVATION
(1:100)


REAR ELEVATION
(1:100)

MATERIALS


ROOF
ROOF TILES - COLOUR TO MATCH MAIN DWELLING

WALLS
FACING BRICKWORK TO MATCH MAIN DWELLING


WINDOWS & DOORS
UPVC TO MATCH MAIN DWELLING

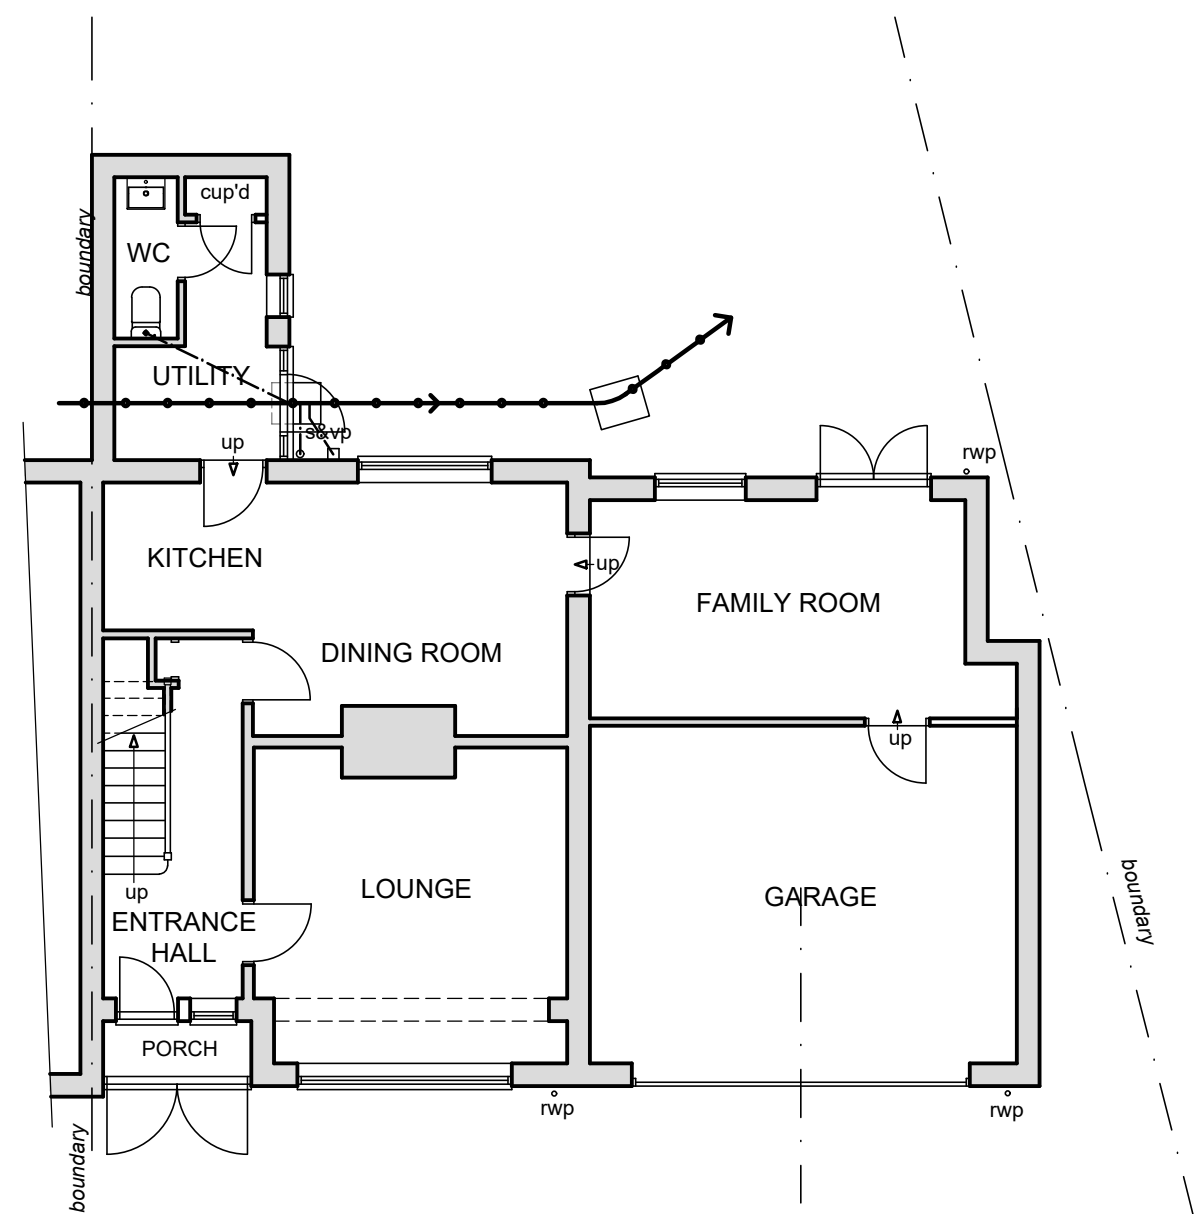


GROUND FLOOR PLAN
(1:100)

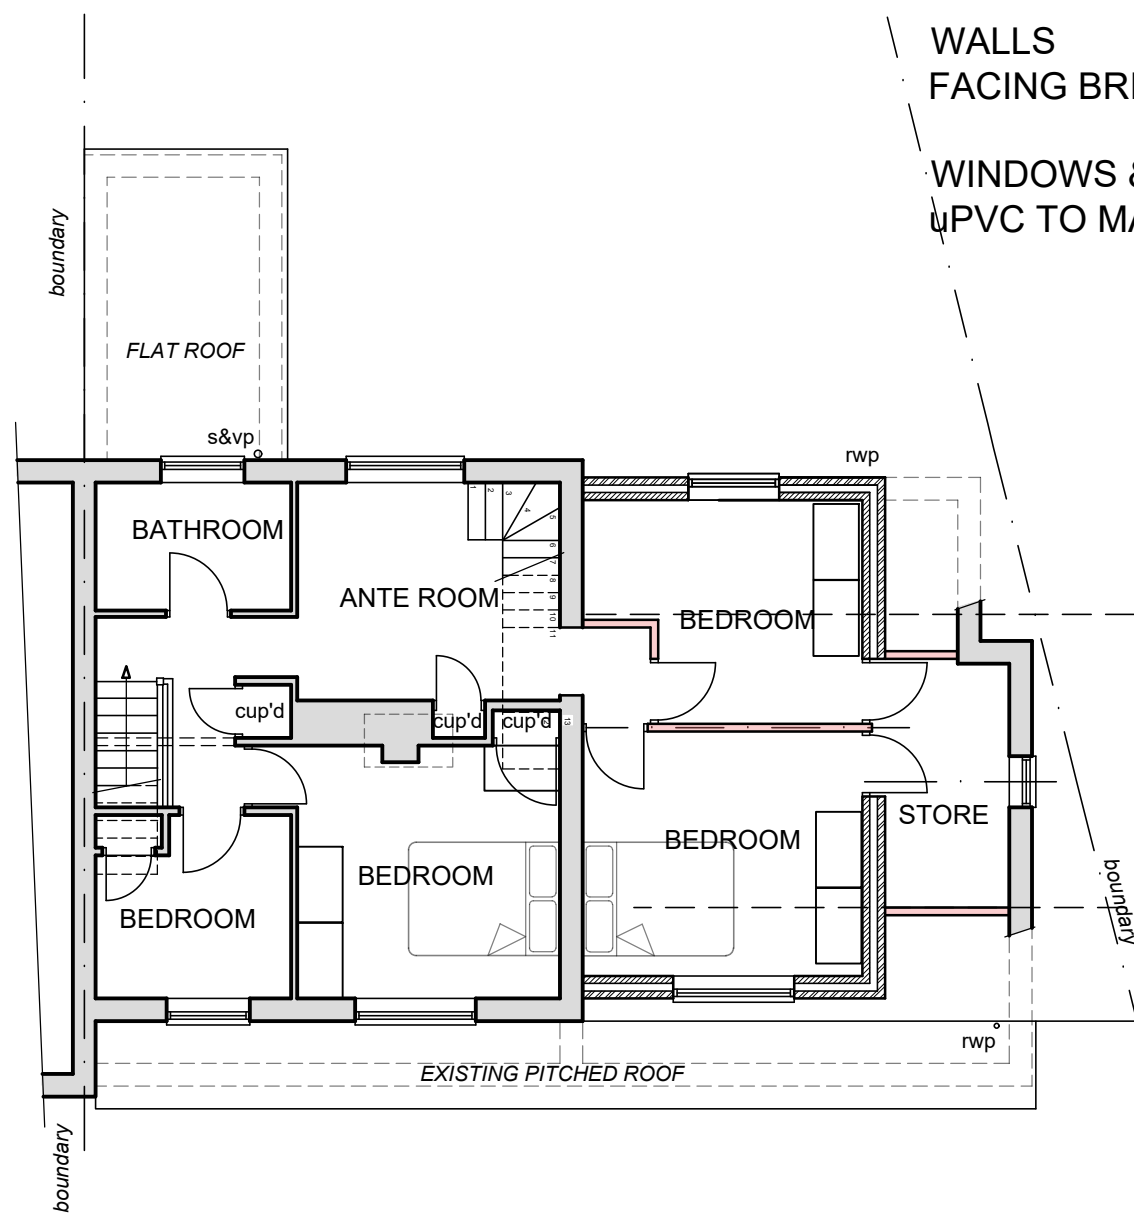

FIRST FLOOR PLAN
(1:100)

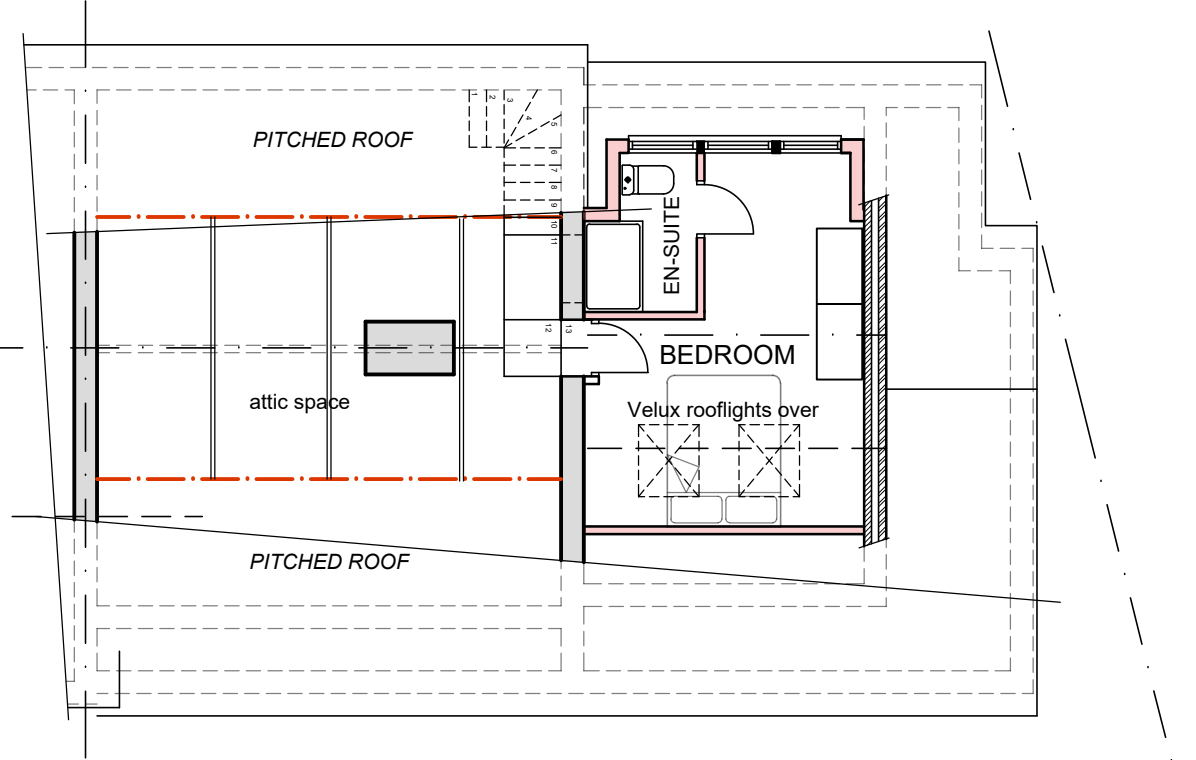

ATTIC/SECOND FLOOR PLAN
(1:100)

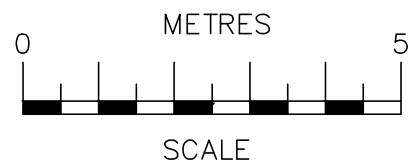

SCALE
SCALE BAR @ 1:100

10/07/23	D	Bed removed from first floor rear bedroom
10/07/23	C	Existing window to side gable added
15/05/23	B	Gable to first floor extension removed
08/11/22	A	Gable to first floor extension removed
Date	No	Revision

Penfold Project Services

Epmarket, Wrotham Road, Meopham, Kent, DA13 0JH
Telephone: 01474 816690
e-mail: apenfold448@btinternet.com

Job Title: 1 HUNTINGFIELD ROAD
MEOPHAM
KENT
DA13 0EY

Dwg Title: PLANS & ELEVATIONS
AS PROPOSED

Scale: 1:100 @ A2

Dwg No.: 02D

Date: August 2022