


Site Location




Scale 1:1250

 

planning direct

The Furnace, The Maltings, Princes Street, Ipswich, IP1 1SB TEL: 01473 407911 EMAIL: enquiries@planningdirect.co.uk WEBSITE: www.planningdirect.co.uk		
CLIENT DETAILS: Mr Carter (Stuart)		
TITLE: 6 The Bay, Vigo, Gravesend, DA13 0TD. - Site location		
DATE: 05.10.2021	SCALE: 1:1250	SHEET SIZE: A4
PROJECT DETAILS: Change of Use application from Beauty Salon (Sui Generis) to Hot Food Takeaway (Sui Generis).		
NB: Drawings are not for construction purposes		
DRAWN BY: CC	EMAIL: enquiries@planningdirect.co.uk	
PROJECT REF: 0821_Carter	DRAWING NUMBER: 1	REVISION:

Block Plan

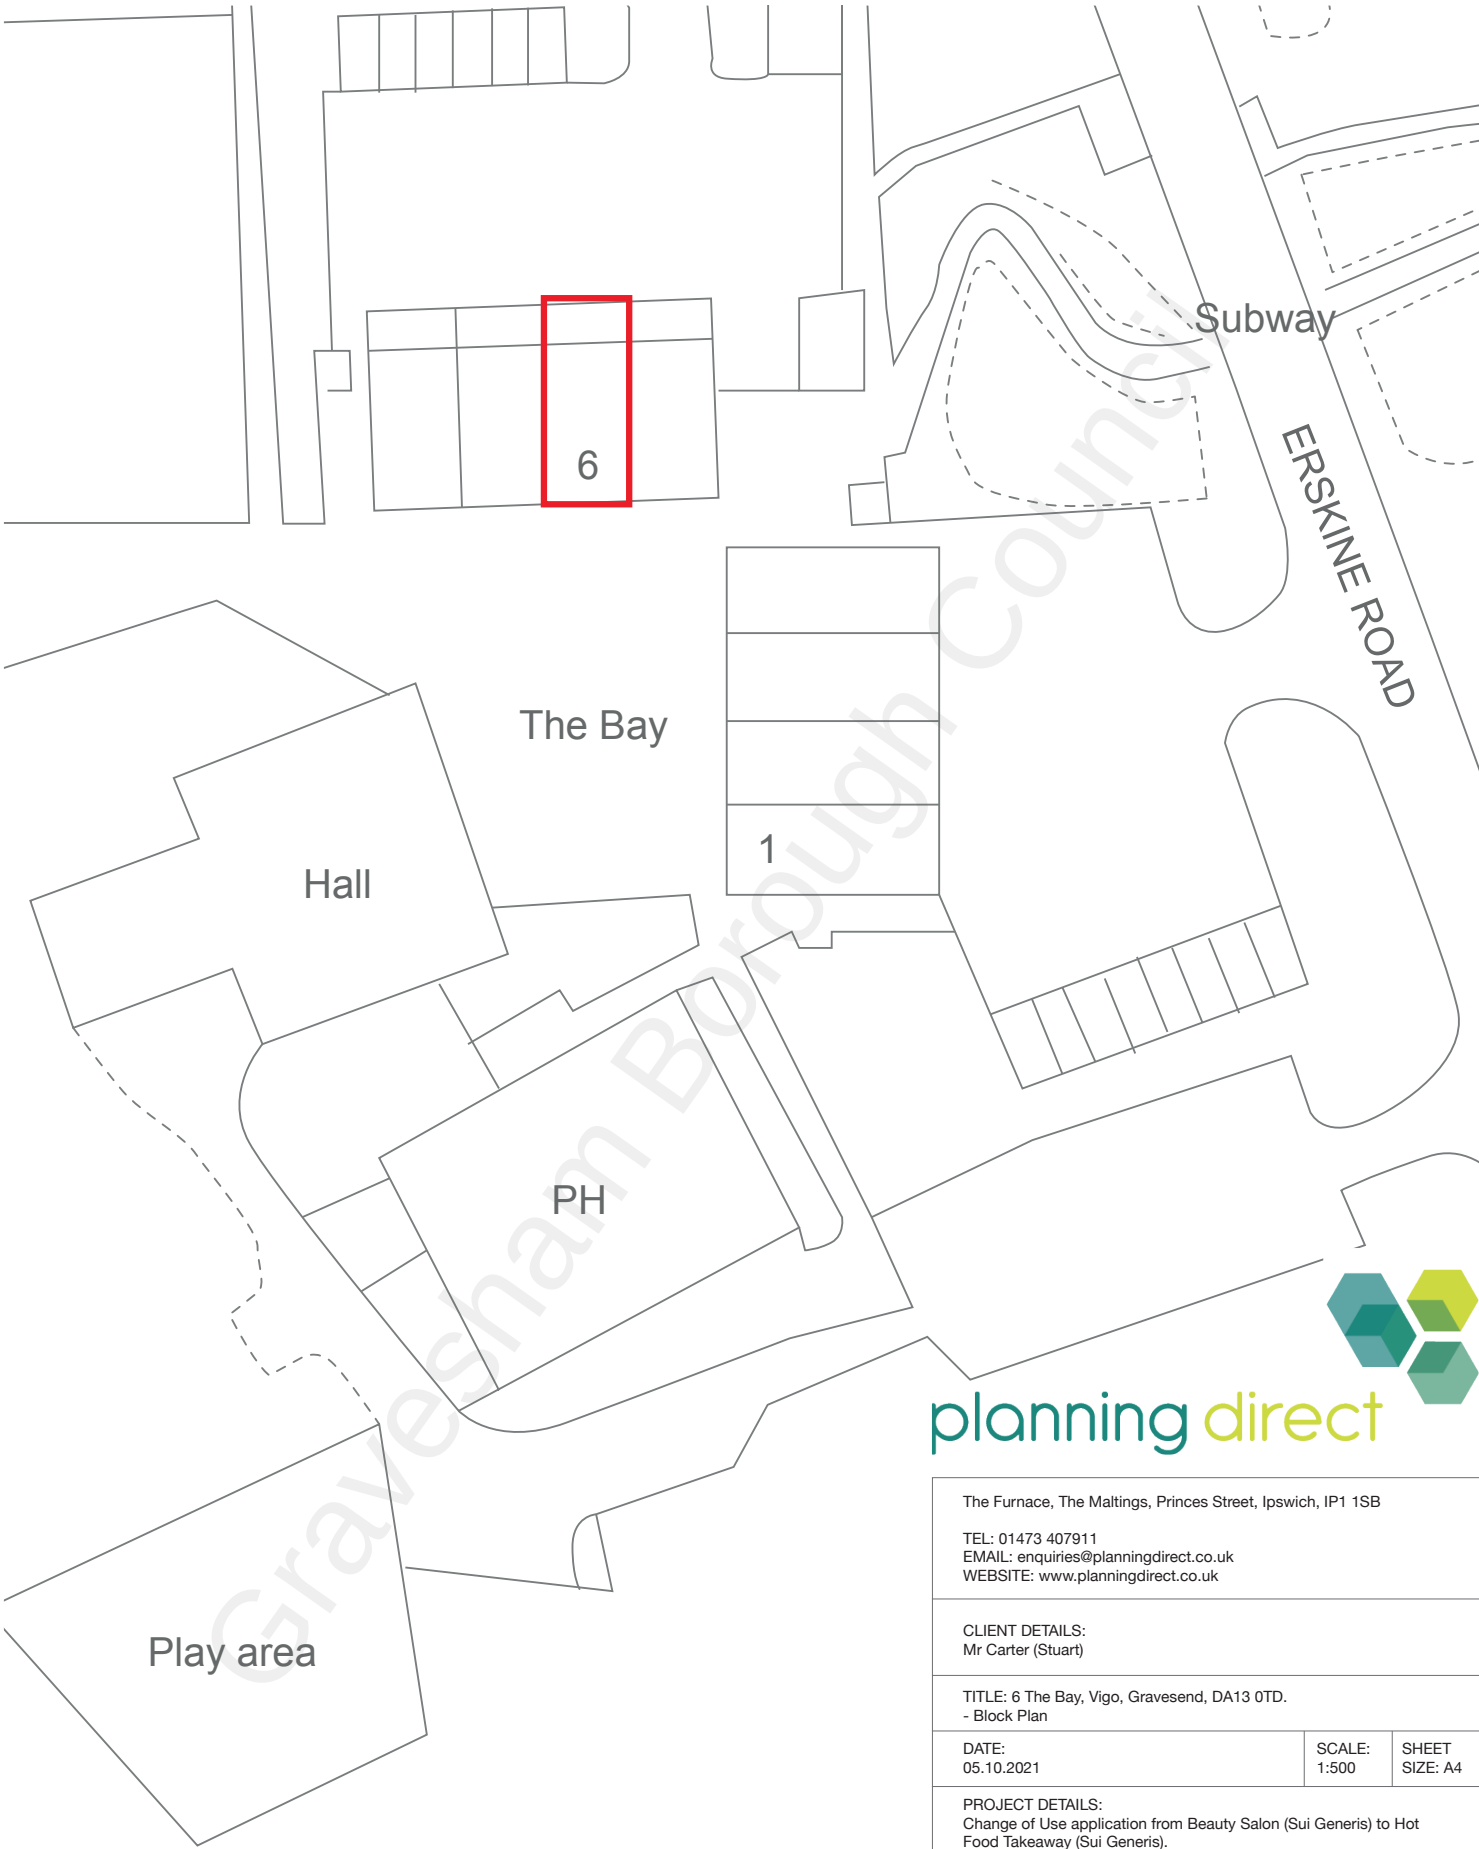


Scale 1:500




planning direct

The Furnace, The Maltings, Princes Street, Ipswich, IP1 1SB TEL: 01473 407911 EMAIL: enquiries@planningdirect.co.uk WEBSITE: www.planningdirect.co.uk		
CLIENT DETAILS: Mr Carter (Stuart)		
TITLE: 6 The Bay, Vigo, Gravesend, DA13 0TD. - Block Plan		
DATE: 05.10.2021	SCALE: 1:500	SHEET SIZE: A4
PROJECT DETAILS: Change of Use application from Beauty Salon (Sui Generis) to Hot Food Takeaway (Sui Generis).		
NB: Drawings are not for construction purposes		
DRAWN BY: CC	EMAIL: enquiries@planningdirect.co.uk	
PROJECT REF: 0821_Carter	DRAWING NUMBER: 2	REVISION:

Floor Plans

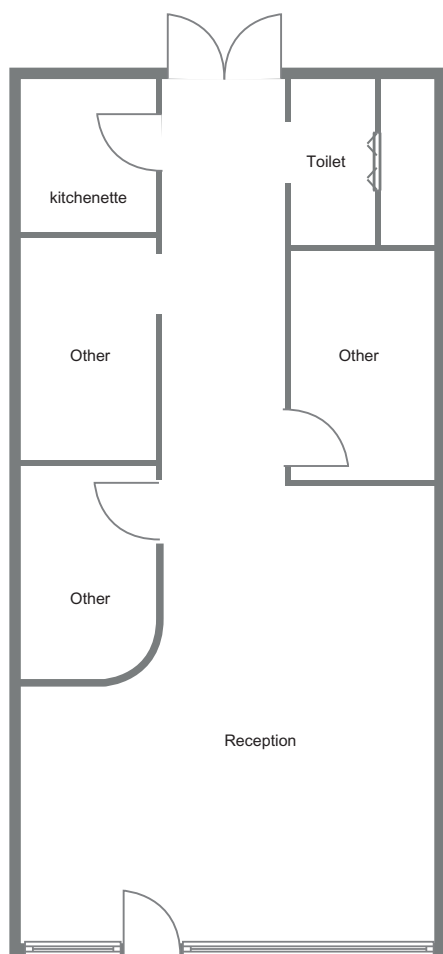

FLOOR PLAN (EXISTING)

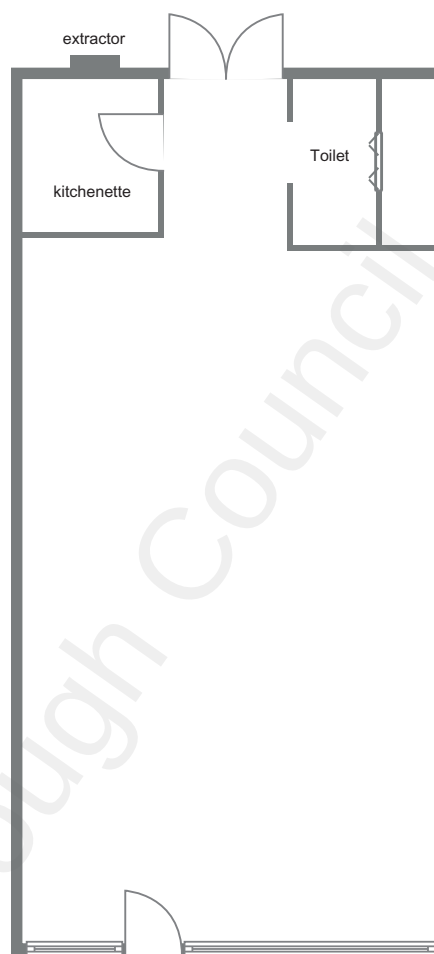

FLOOR PLAN (PROPOSED)



planning direct

The Furnace, The Maltings, Princes Street, Ipswich, IP1 1SB

TEL: 01473 407911
EMAIL: enquiries@planningdirect.co.uk
WEBSITE: www.planningdirect.co.uk

CLIENT DETAILS:
Mr Carter (Stuart)

TITLE: 6 The Bay, Vigo, Gravesend, DA13 0TD.
- Floor Plan

DATE:
05.10.2021

SCALE:
1:100

SHEET
SIZE: A4

PROJECT DETAILS:
Change of Use application from Beauty Salon (Sui Generis) to Hot Food Takeaway (Sui Generis).

NB:
Drawings are not for construction purposes

DRAWN BY:
CC

EMAIL:
enquiries@planningdirect.co.uk

PROJECT REF:
0821_Carter


DRAWING NUMBER:
3

REVISION:




Scale 1:100

Elevations

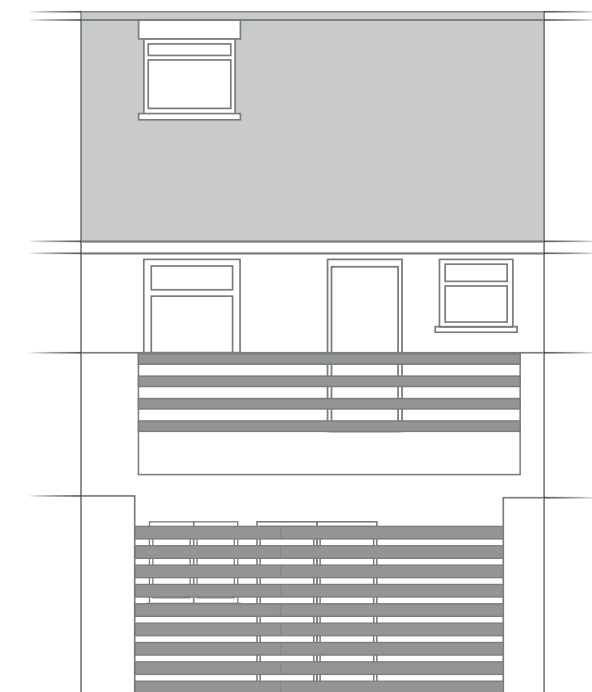

NORTH ELEVATION

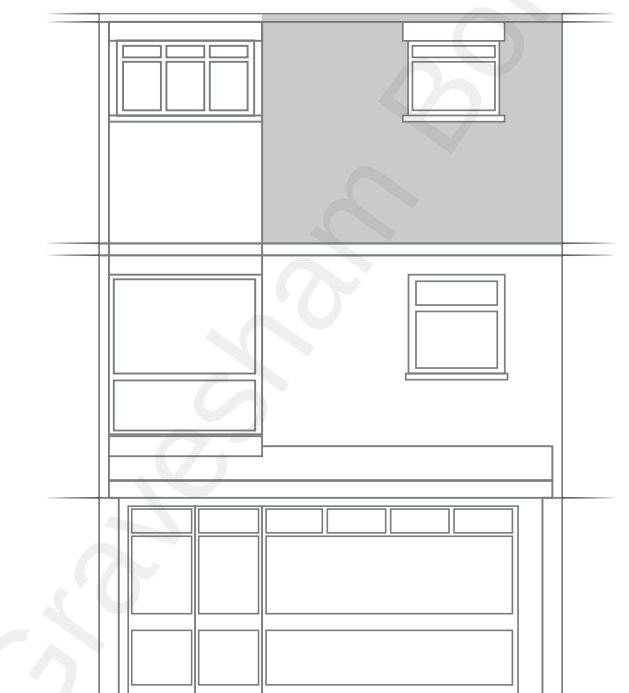

SOUTH ELEVATION



Scale 1:100



The Furnace, The Maltings, Princes Street, Ipswich, IP1 1SB

TEL: 01473 407911
EMAIL: enquiries@planningdirect.co.uk
WEBSITE: www.planningdirect.co.uk

CLIENT DETAILS:
Mr Carter (Stuart)

TITLE: 6 The Bay, Vigo, Gravesend, DA13 0TD.
- Elevations

DATE:
05.10.2021

SCALE:
1:100

SHEET
SIZE: A4

PROJECT DETAILS:
Change of Use application from Beauty Salon (Sui Generis) to Hot Food Takeaway (Sui Generis).

NB:
Drawings are not for construction purposes

DRAWN BY:
CC

EMAIL:
enquiries@planningdirect.co.uk

PROJECT REF:
0821_Carter

DRAWING NUMBER:
4

REVISION: