



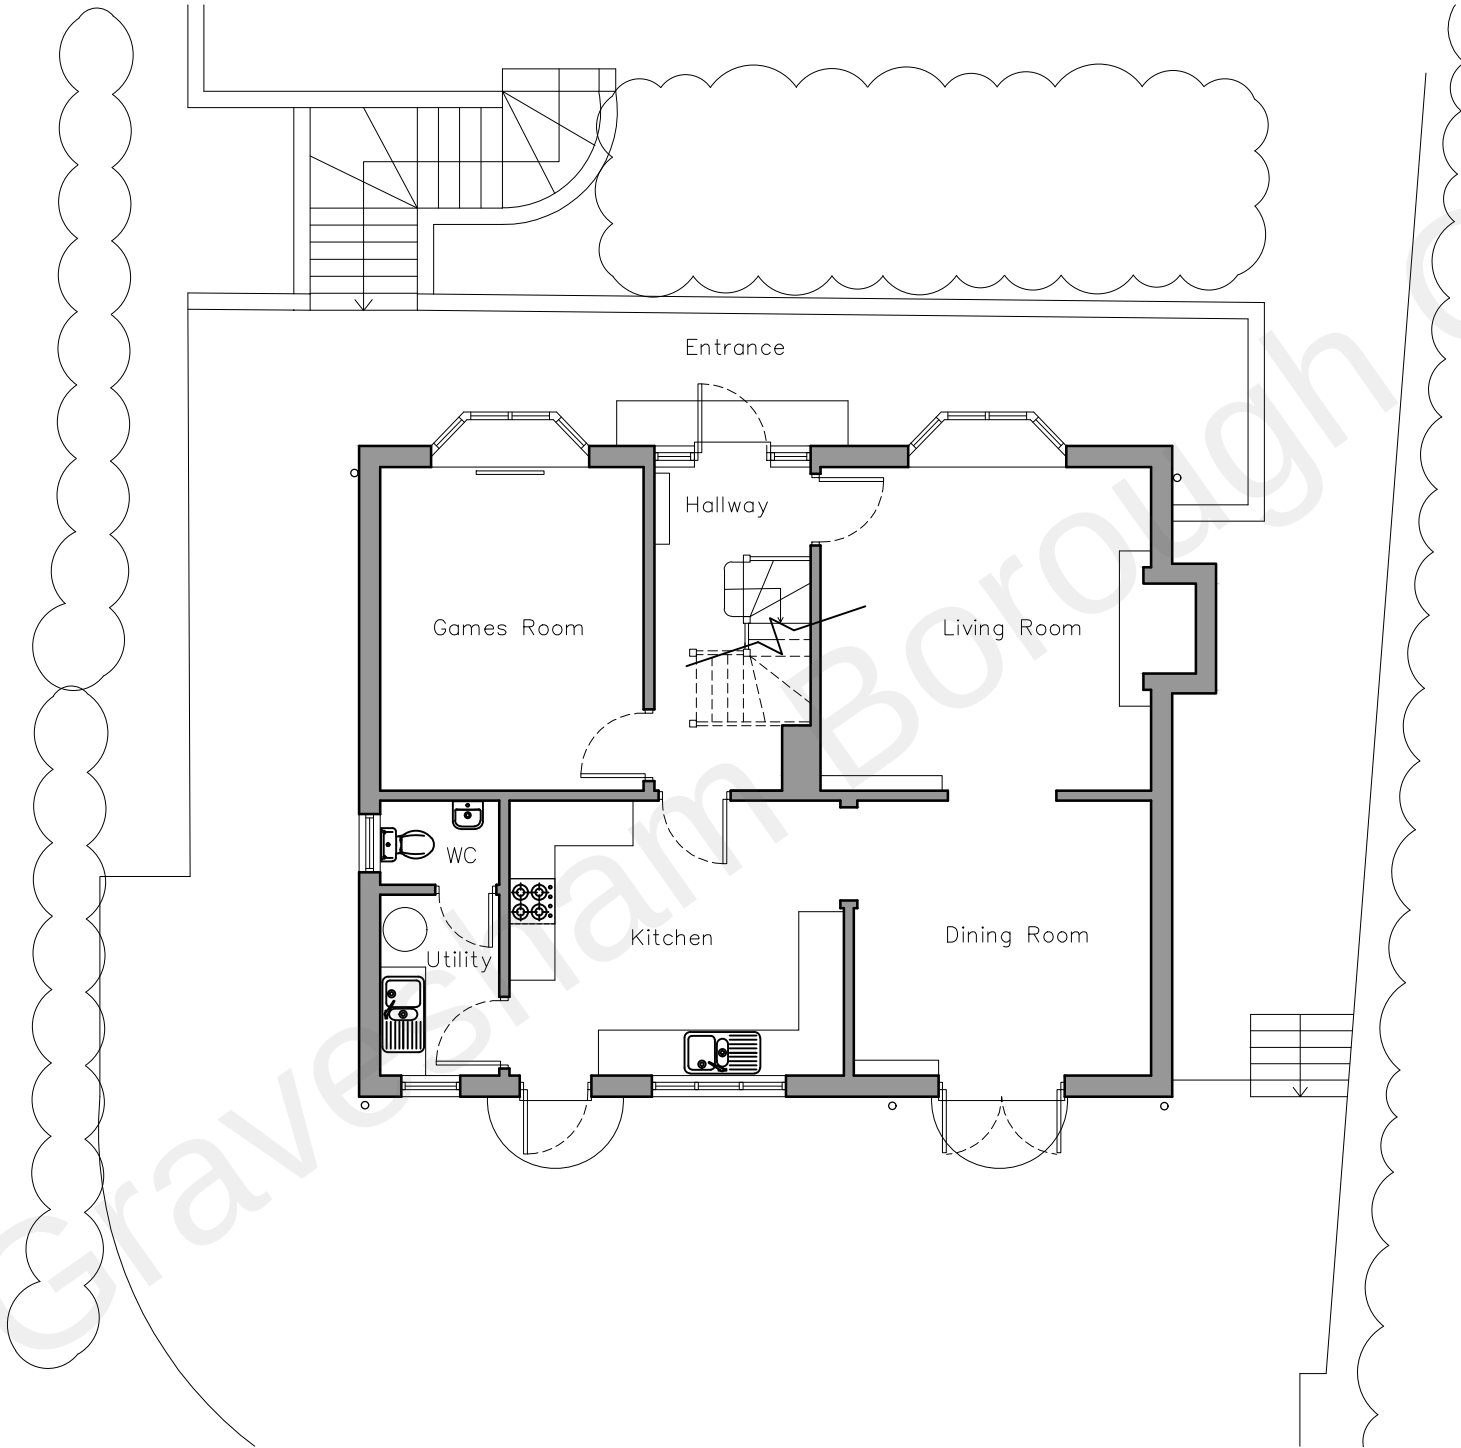

Proposed Ground Floor Plan (to remain as existing)
1:100

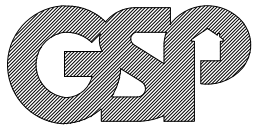

2 The Parade, Ash Road, Hartle:
Longfield, Kent DA3 8B

Tel: 01474 70370!
www.grahamsimpkinplanning.co.u
Graham Simpkin PlanningEmail: webmail@grahamsimpkinplanning.co.u

Project Title Shelly, Meadow Lane, Culverstone, DA13 0UN		Job No 3402
Drawing Title Proposed Ground Floor Plan (to remain as existing)	Drawing No 06	Revision —
Date 06.09.2021	Drawn by MS	Checked by JB

Scale
1:100 @ A3

Note

