




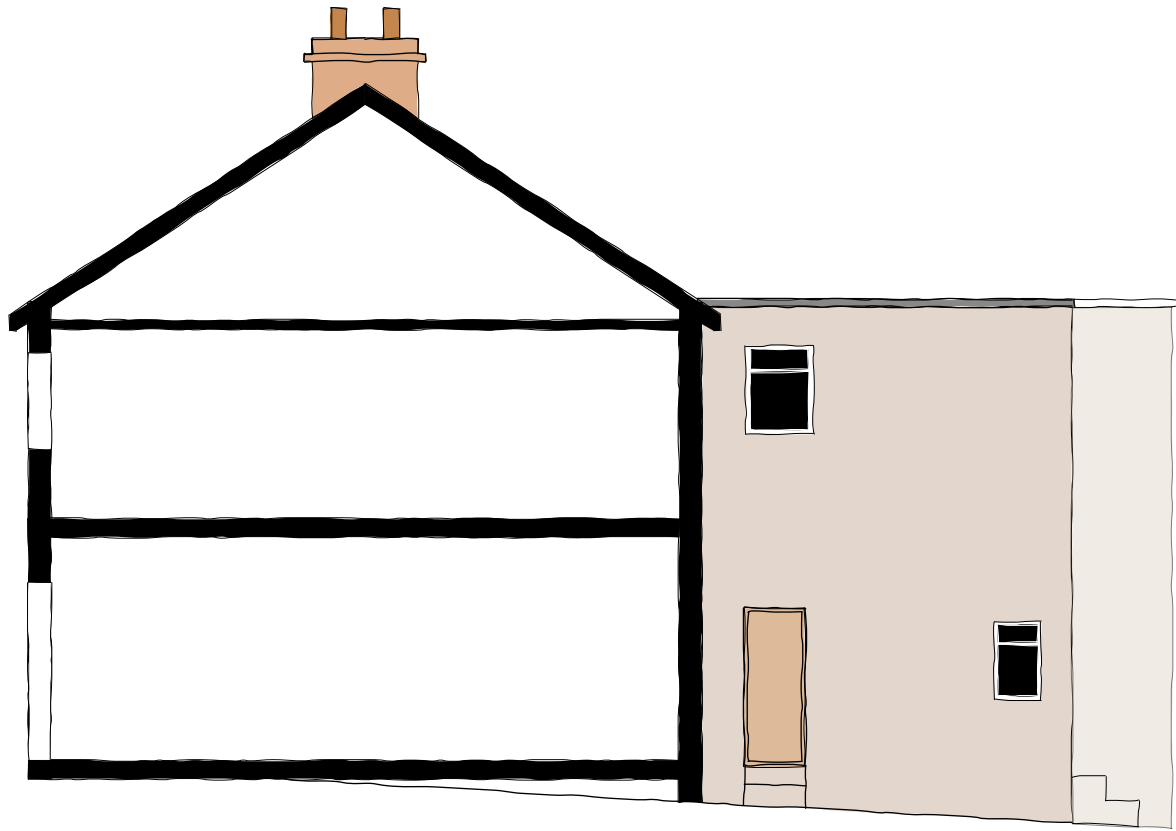


northeast elevation of no.4 facing no.5

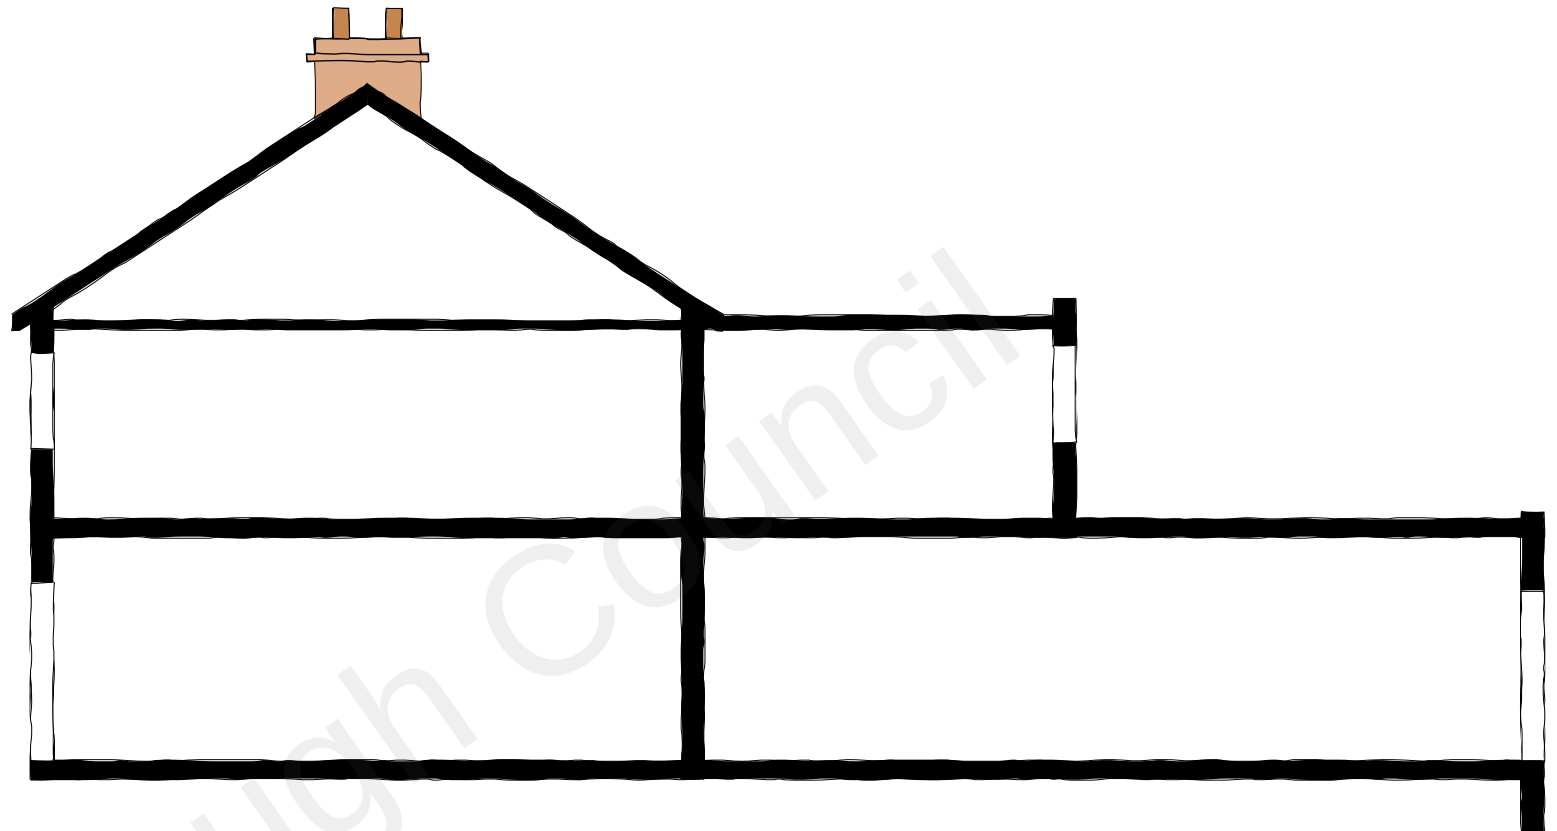

northeast elevation (section) through no.5 facing no.6

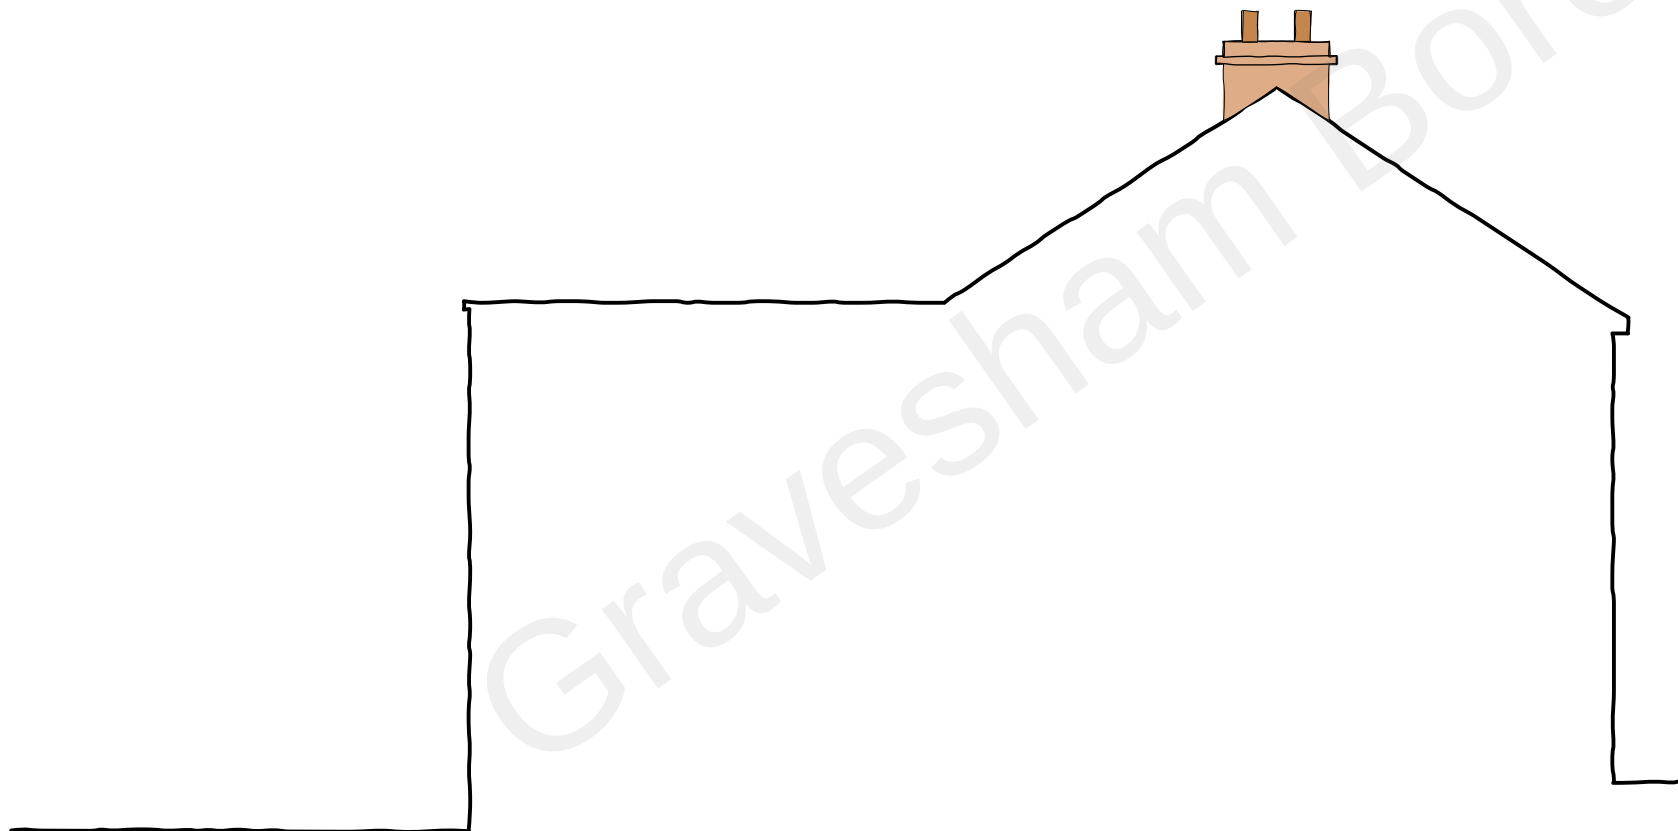

southwest elevation of no.4 facing no.3

 

CLIENT; Halil Ersungur		
PROJECT; 4 & 5The Parade Meopham DA13 0JL		
TITLE; existing elevations & section		
SCALE; 1-100	DATE; 09/21	DRAWN;GB
DRAWING NUMBER	21-29-05	

F1

PRIME
FOLIO
01 622 691169