



ALL DIMENSIONS TO BE VERIFIED BY THE CONTRACTOR ON SITE

Note:-

- All dimensions where indicated are approximate and are for guidance purposes only. Actual dimensions should be checked on site.
- For proposed floor plans see drawing 2021/120 - 003.
- Contractor to assume design responsibility under CDM2015.
- Note, all structural information noted should be checked against detailed structural engineers information / calculation sheets.

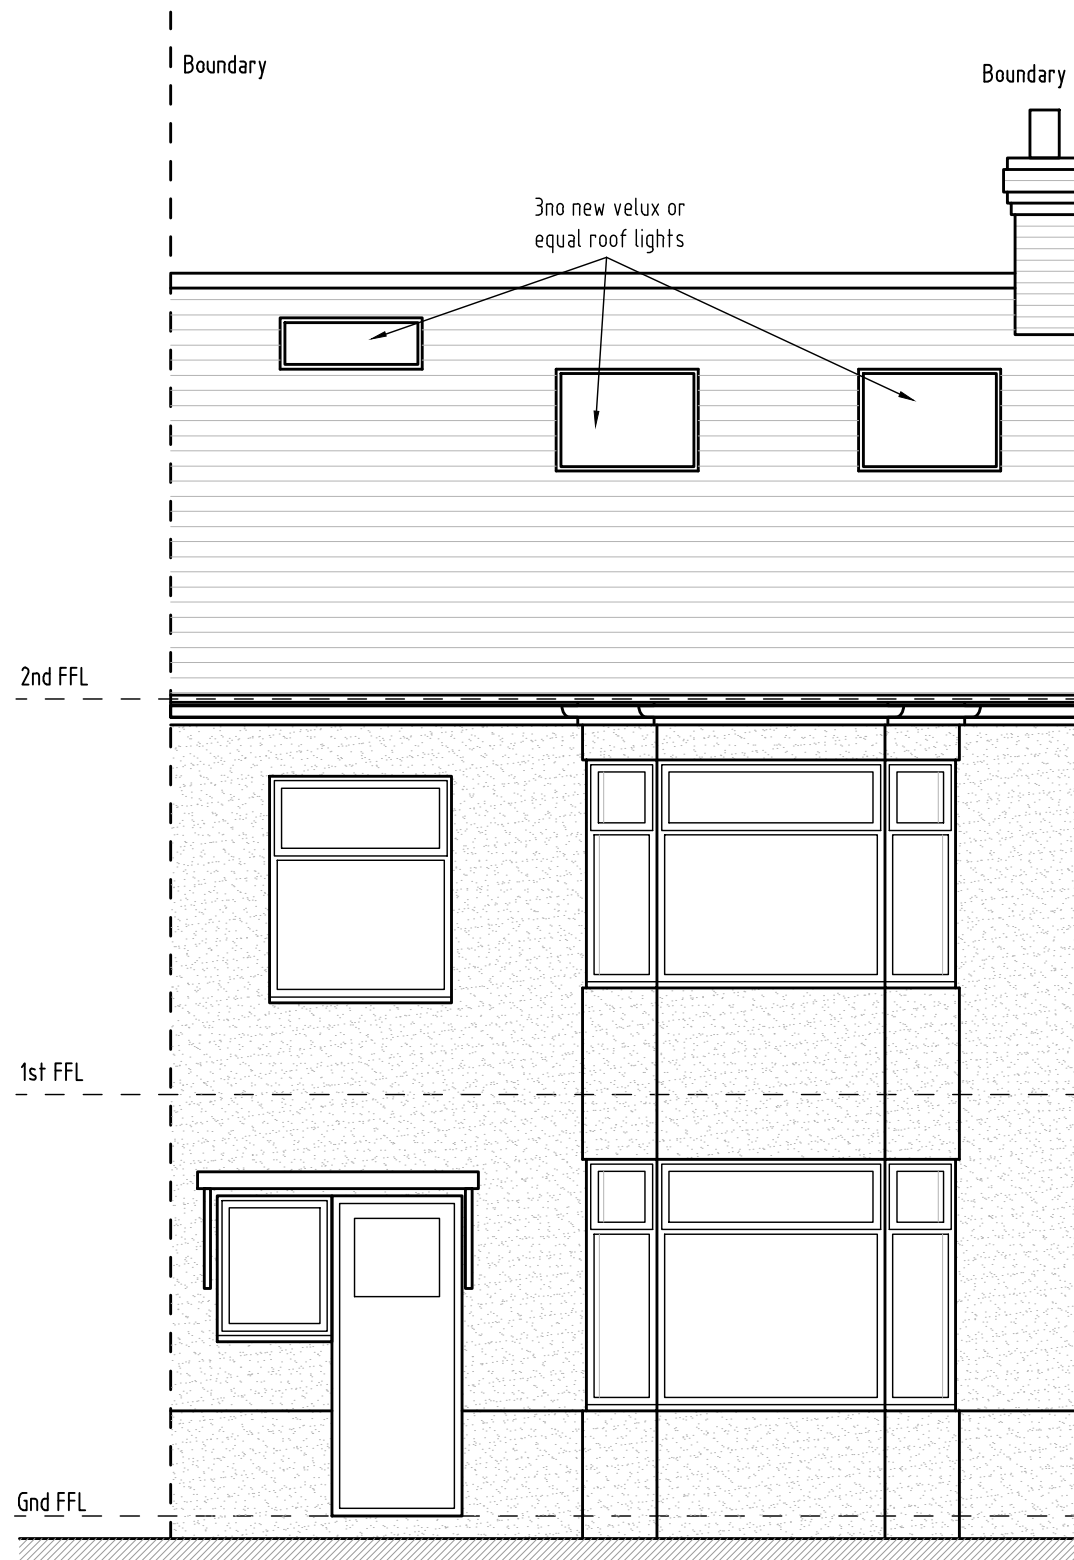


Front Elevation

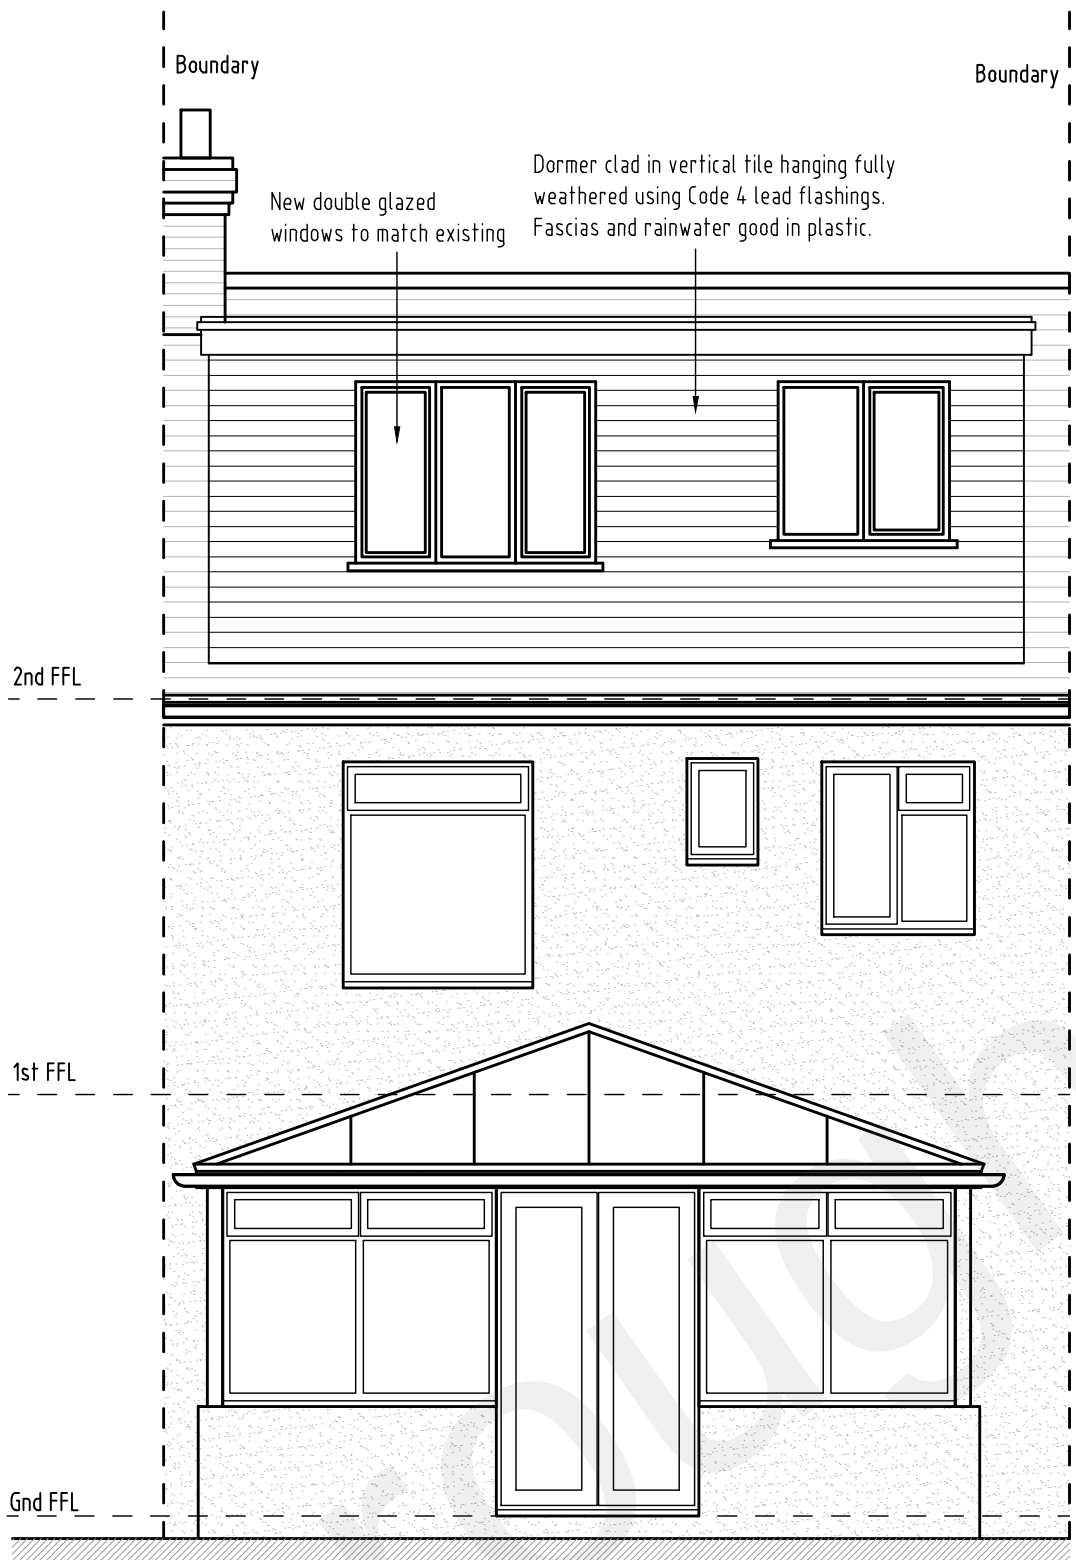


Rear Elevation

0m 1m 2m 3m 4m 5m
Scale bar

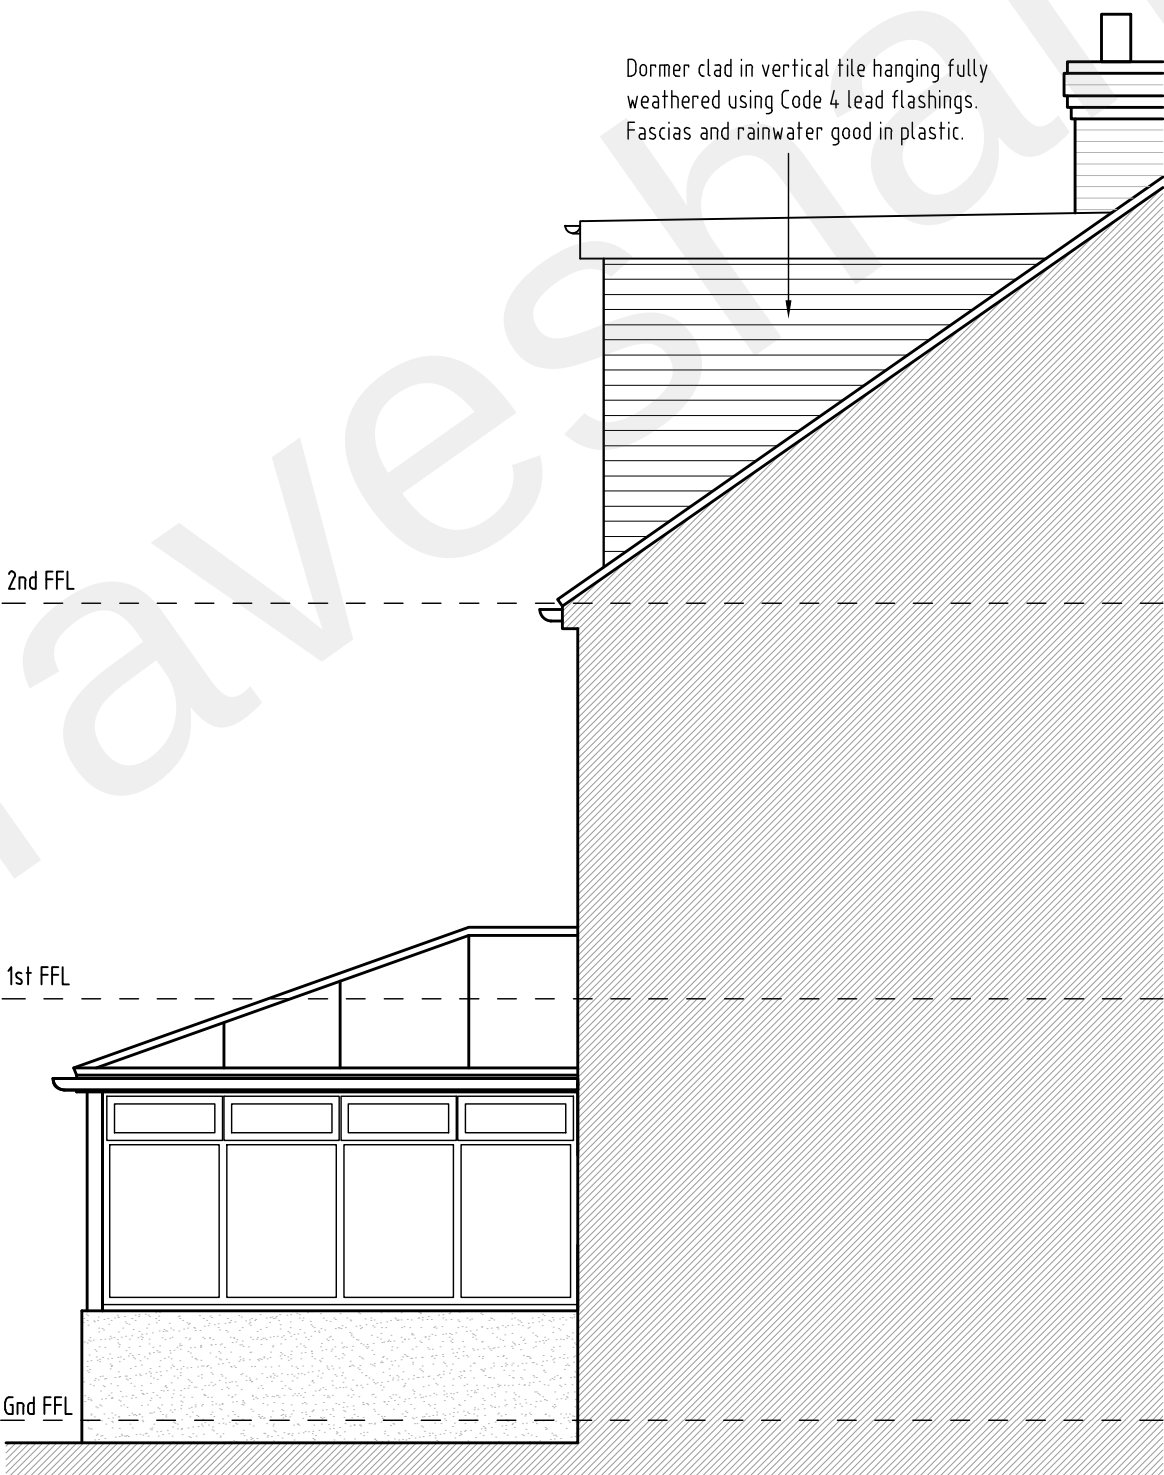

Side Elevation

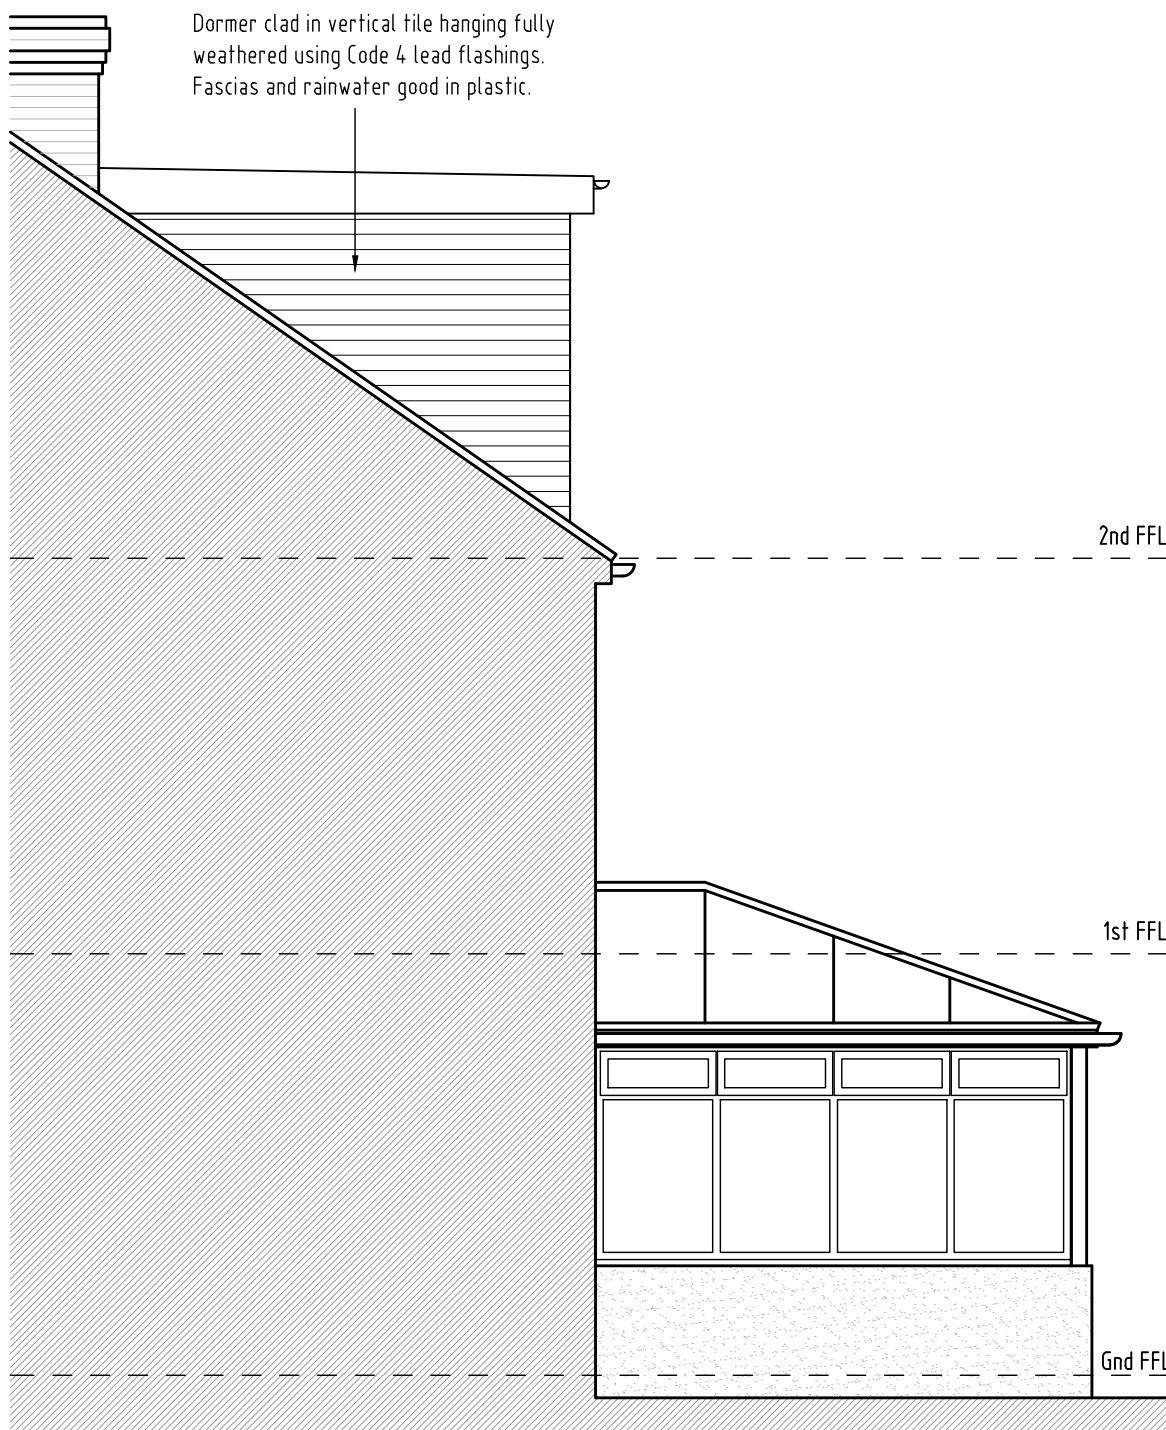

Side Elevation

REV	DESCRIPTION	DATE	INT	CHKD
STATUS	FOR INFORMATION			

Client
Mr I Gill

Project
18 Sun Lane, Gravesend,
Kent. DA12 5HG

Title
Proposed Elevations

Scale 1:50@A1	Date 02.07.21	Drawn N/A	Checked N/A
Project No: 2021/120	Drawing No. 004	Revision ~	