






Rear elevation
1:100

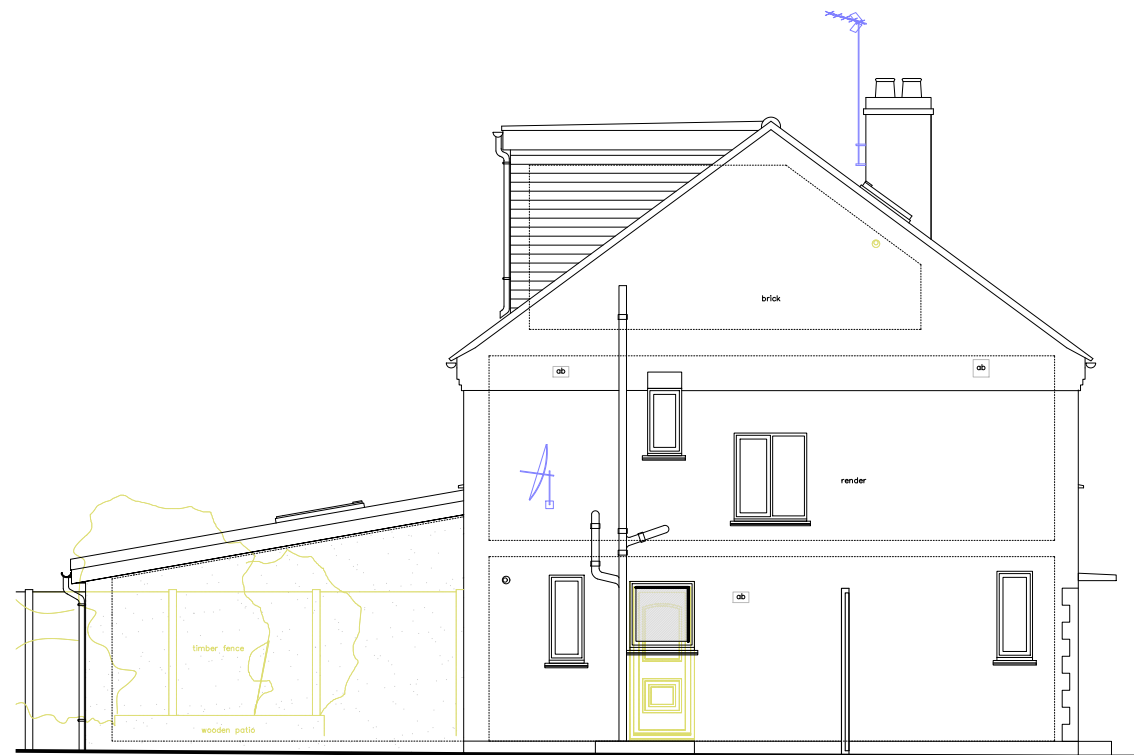

side elevation
1:100 (as seen from no 34)

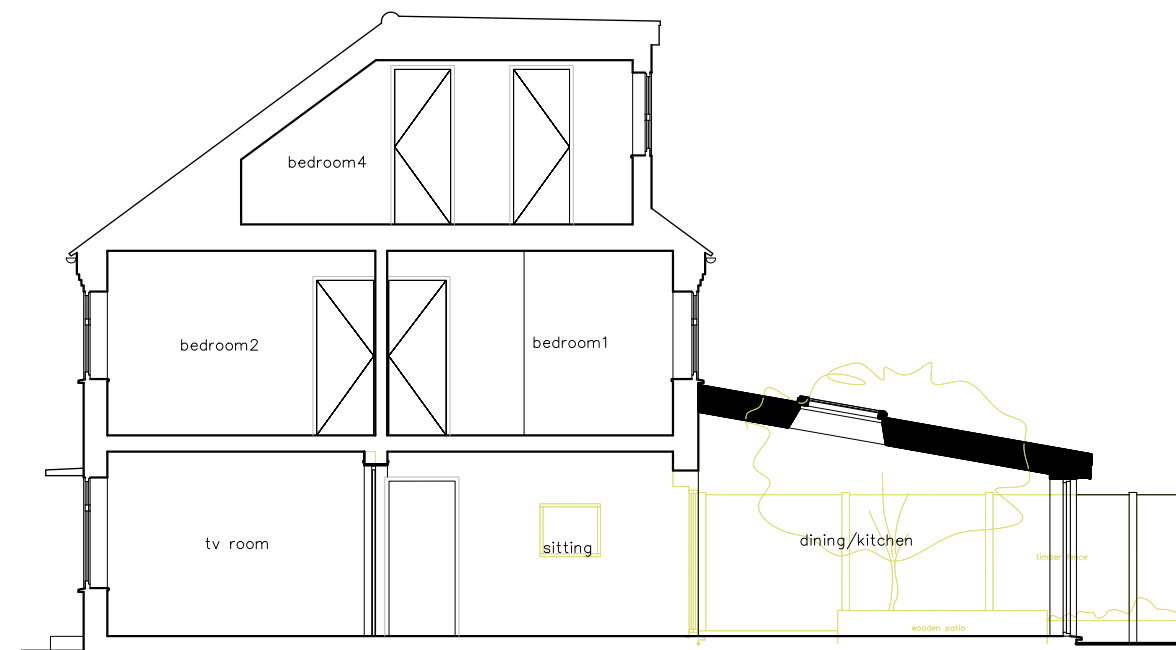

Section A-A
1:100

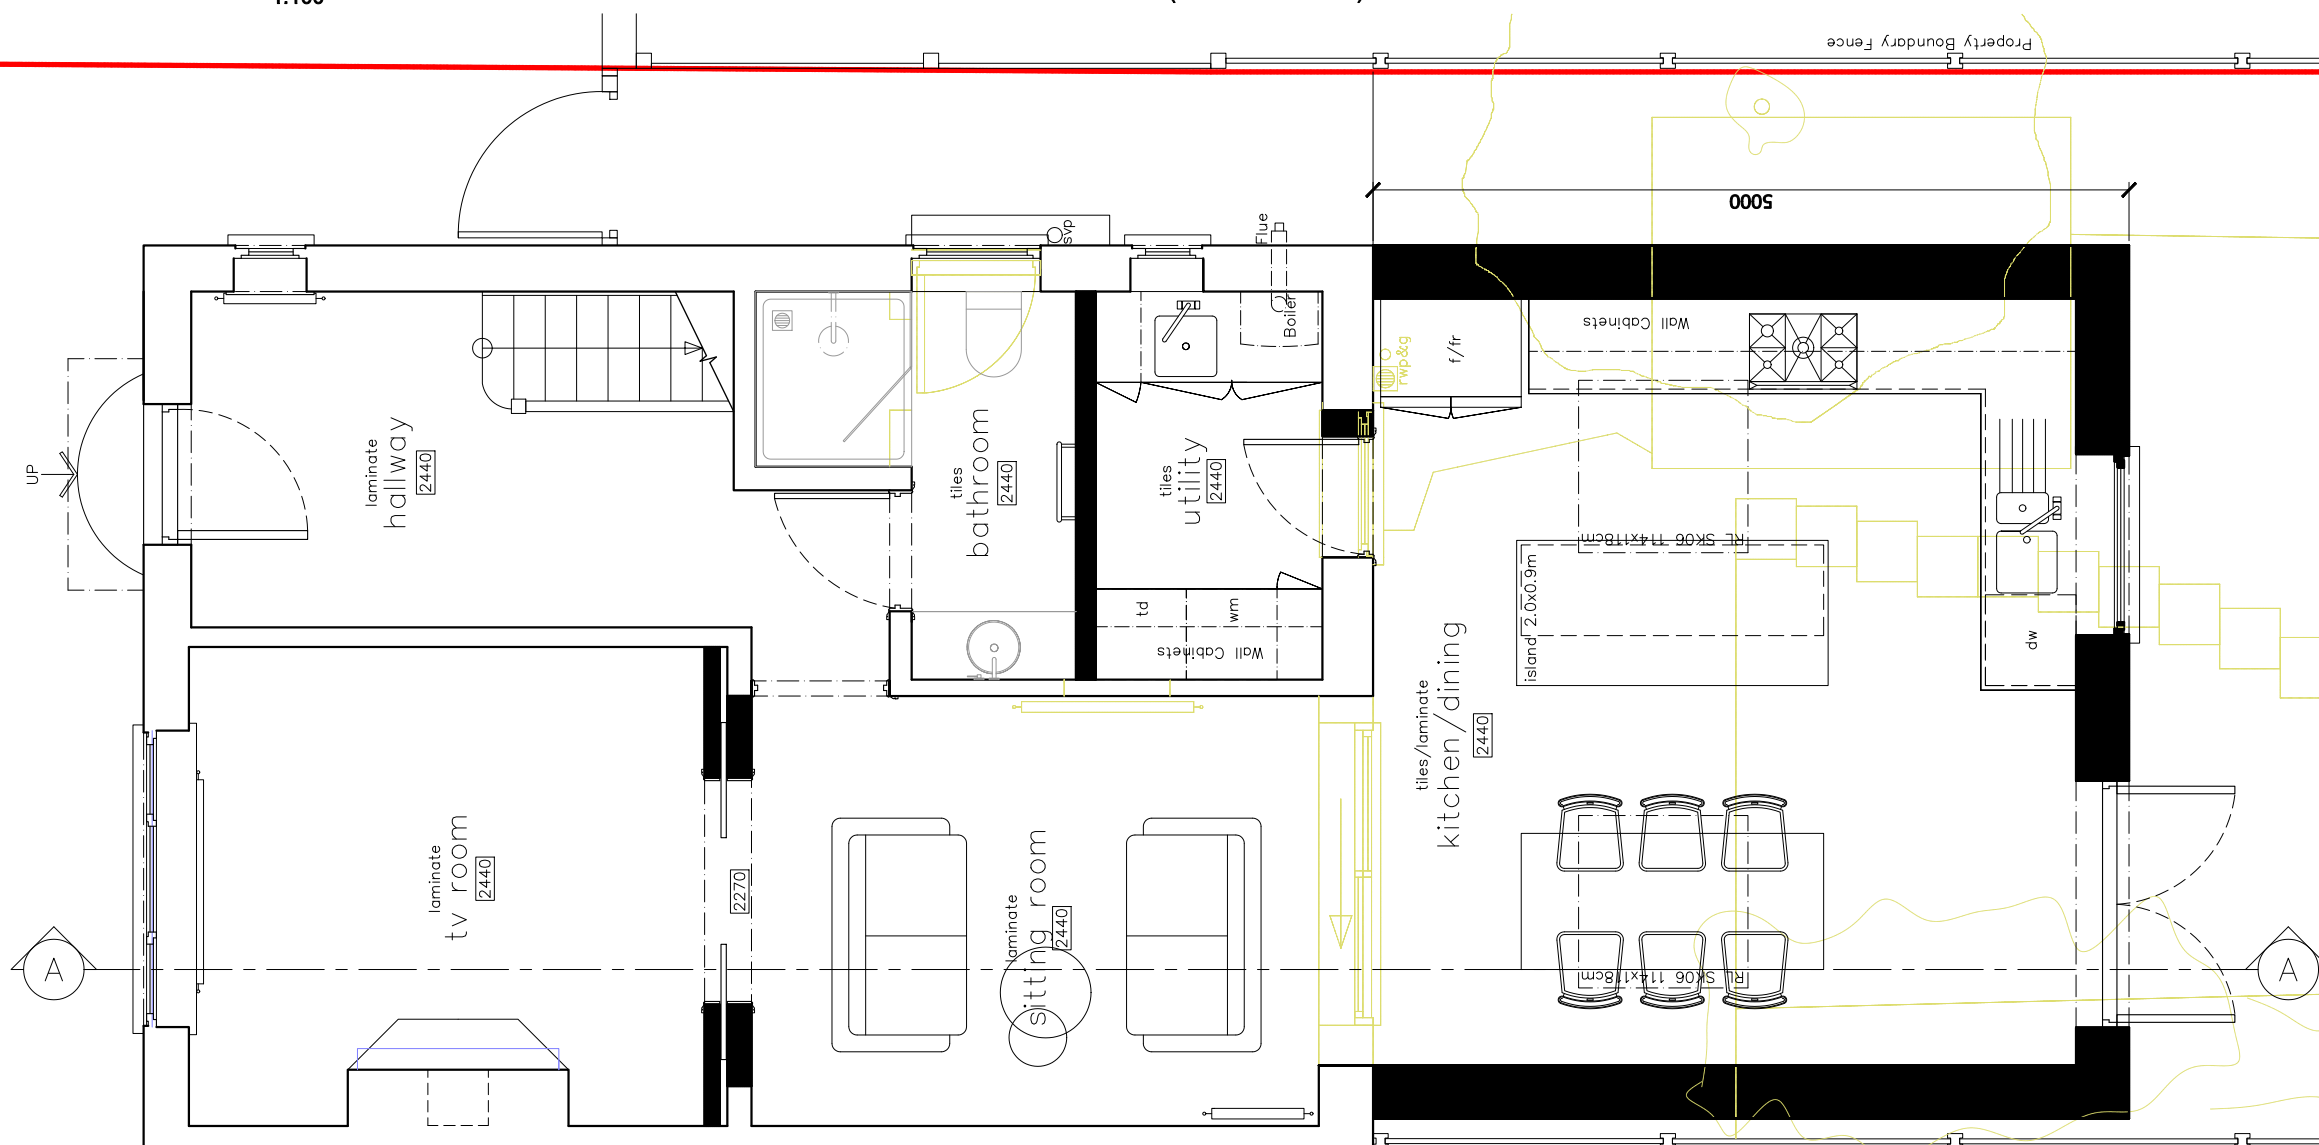

ground floor plan
1:50

- demolition
- new walls
- existing walls

NOTES

The specification and drawings are produced for the purpose of obtaining Local Authority Approvals only. No dimensions are to be scaled from drawings and all are to be site checked by builder before commencement of works. All works to be carried out in accordance with the Building Regulations 2000, British Standards, Codes of Practice and any printed directions issued by manufacturers of propriety materials and components used (whether specified or not). All works to be carried with all relevant Local Authority approvals and to building control inspection.

THIS IS A PLANNING DRAWING ONLY

ShazaDesign

72 Wood Lodge Lane
BR4 9NA
www.shazadesign.co.uk
tel: 077 6277 1020

Drawing

**Proposed
plans and elevations**

Client/Site

**32 Chalk Road
DA12 4UY**

Scale

Date

Drawing no

1:100

20/01/25

184/PL/02

Revision