



NOTE!! Install new softwood furring strips at rafters to align with scribed oak purlin reinforcement

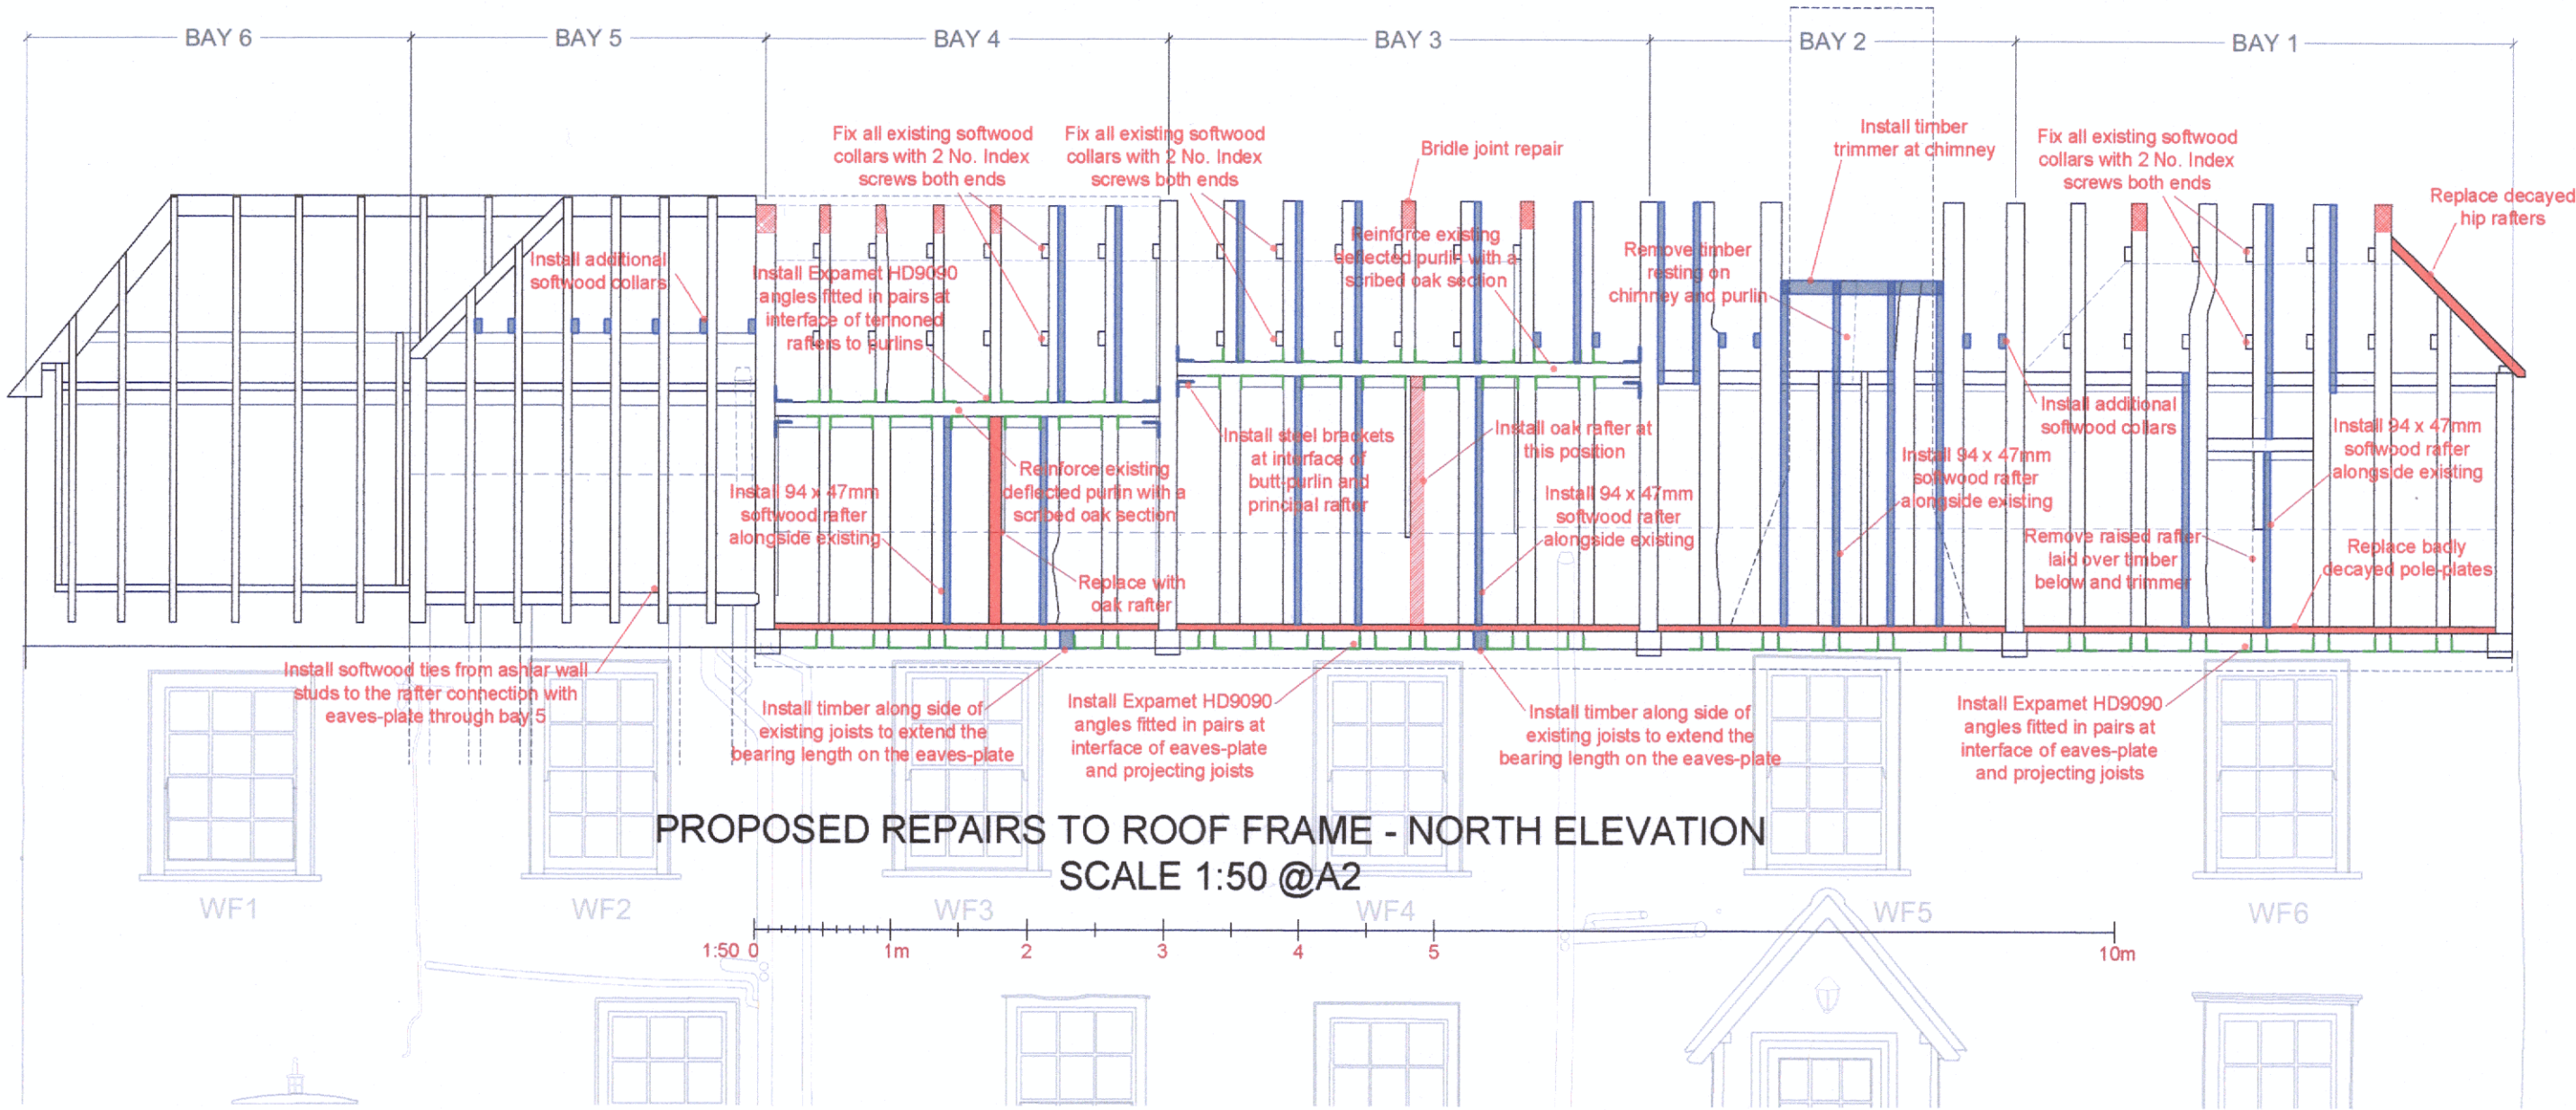


PROPOSED REPAIRS TO ROOF FRAME - NORTH ELEVATION
SCALE 1:50 @A2

NOTE!! Install new softwood furring strips at rafters to align with scribed oak purlin reinforcement

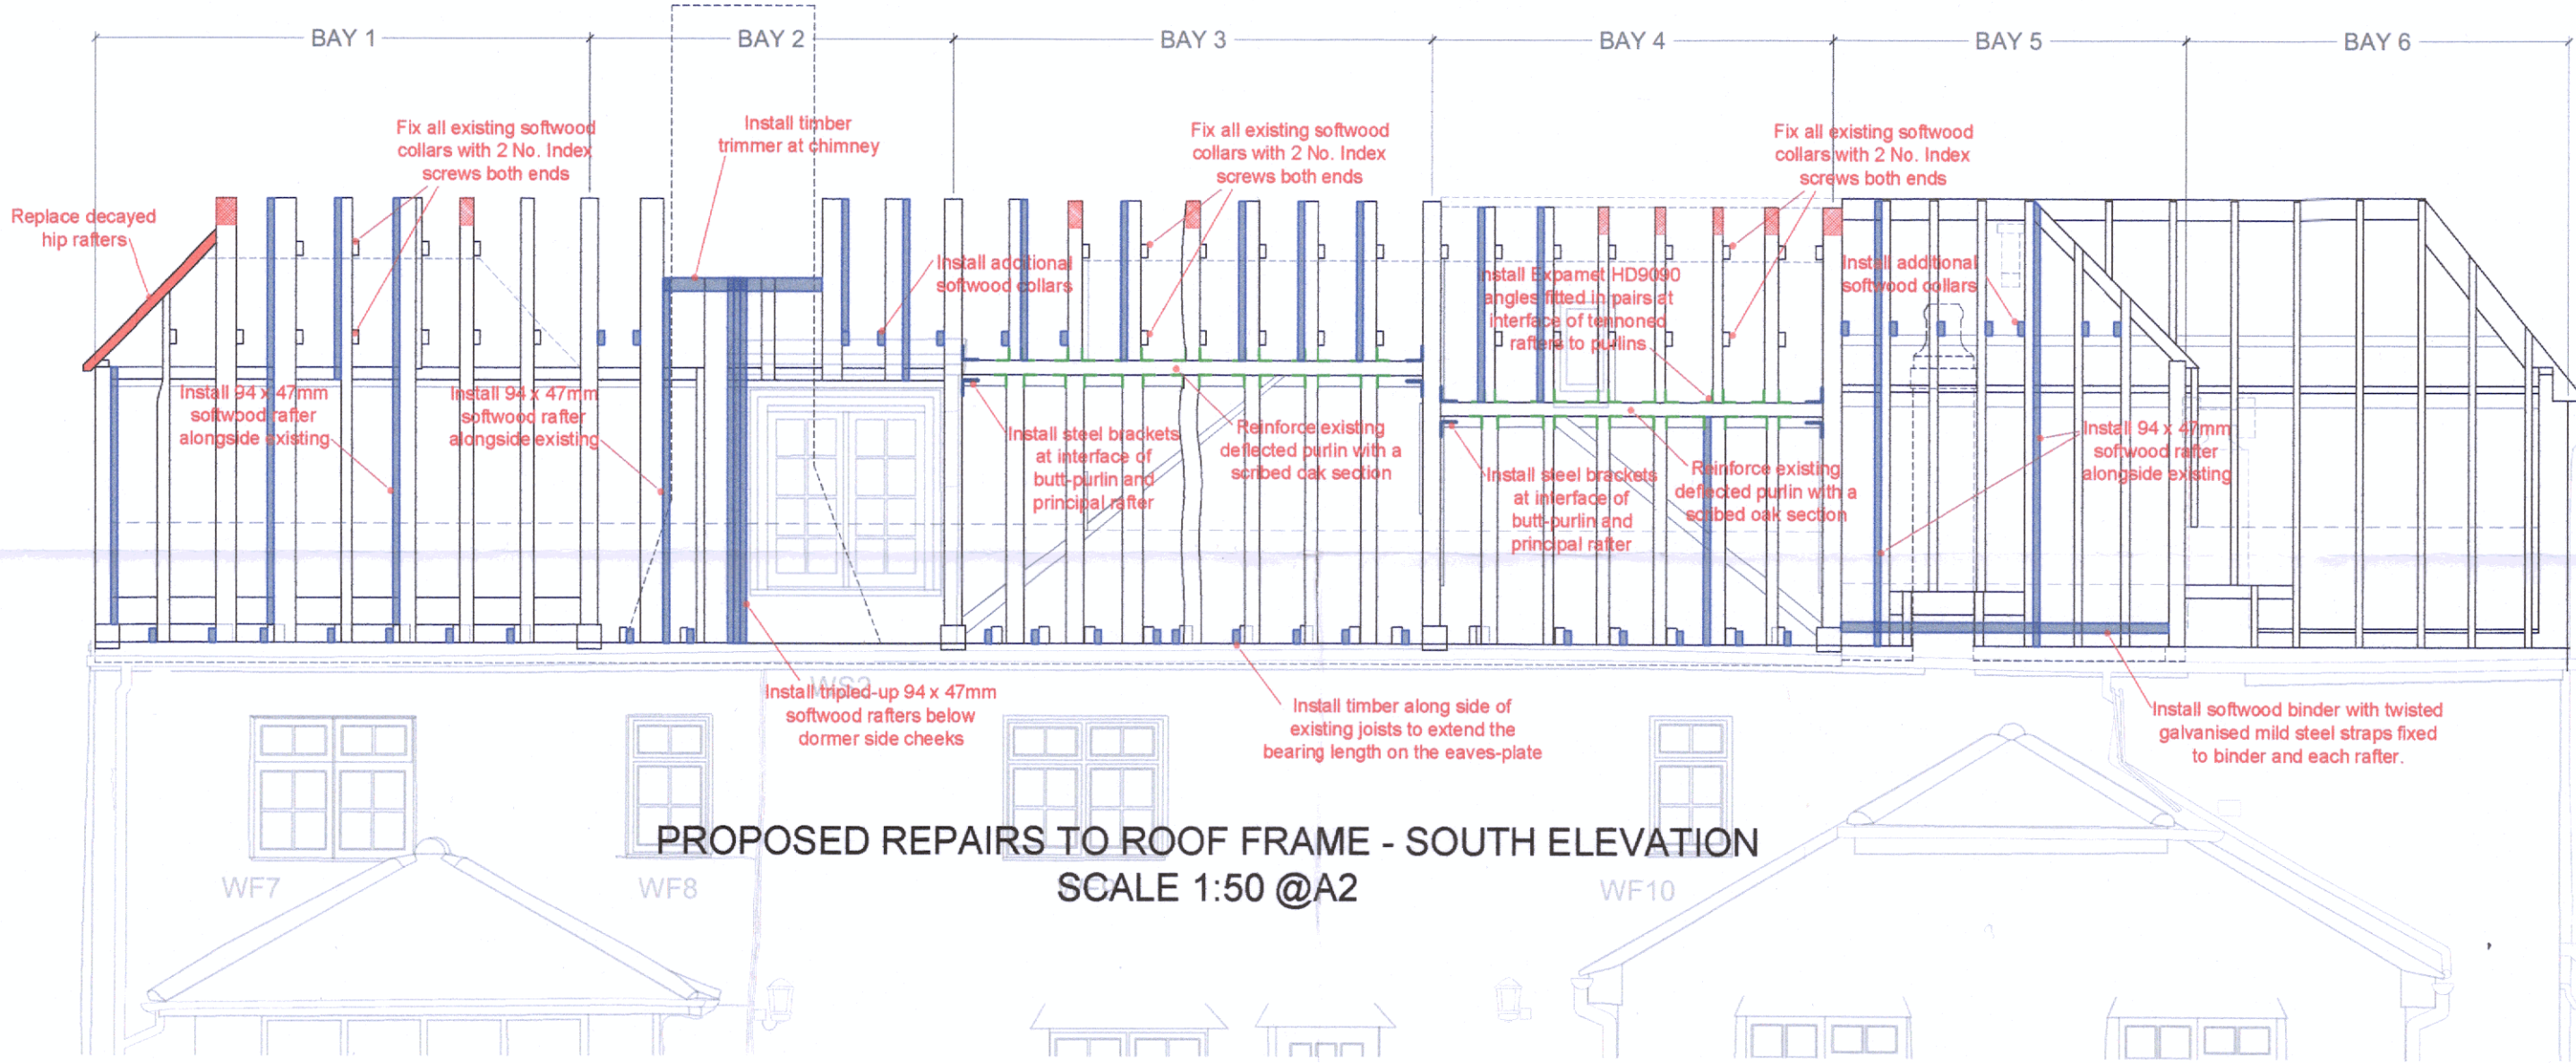


PROPOSED REPAIRS TO ROOF FRAME - SOUTH ELEVATION
SCALE 1:50 @A2

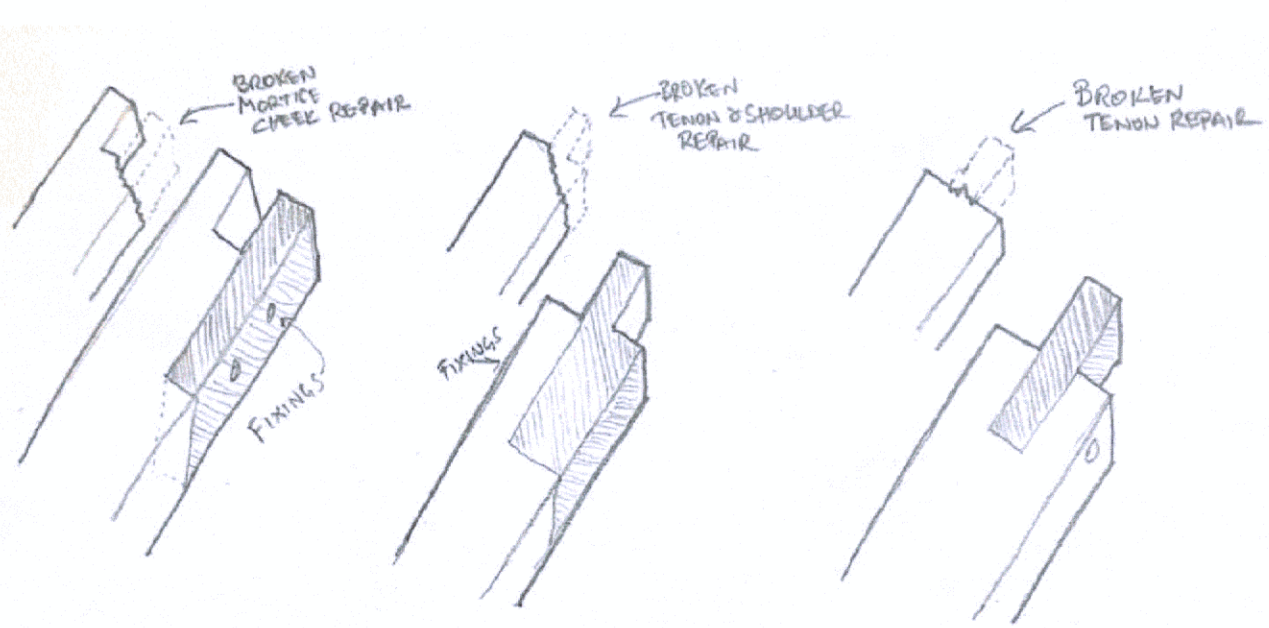

SKETCH SHOWING TYPICAL
BRIDGE-JOINT REPAIRS
TO OAK ROOF

BRIDGE-JOINT REPAIR SKETCH
- NOT TO SCALE

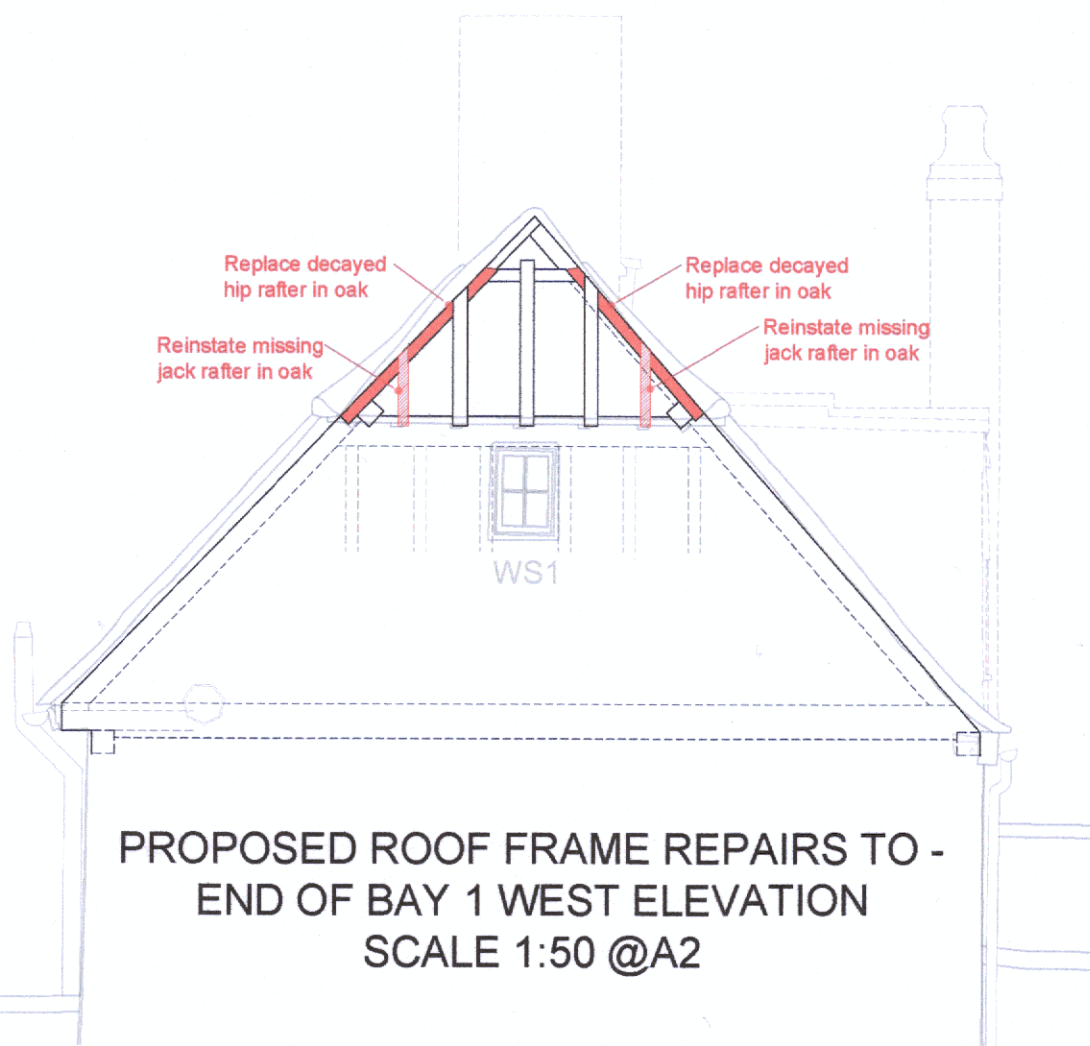

PROPOSED ROOF FRAME REPAIRS TO -
END OF BAY 1 WEST ELEVATION
SCALE 1:50 @A2

NOTES: PLANNING DRAWINGS

Structural engineer's sketches pma 5291 SKD 10a, SKD 11a, & SKD12a to be read in conjunction with this drawing
No Repairs proposed to roof frame on the east elevation (end of bay 6)

KEY TO REPAIR HATCHING

- Bridge joint repairs
- Softwood reinforcing additions
- Expamet HD9090 steel angles
- 120 x 120 x100 steel angles
- Replace like-for-like in oak
- Reinstate missing timber in oak

SCALE FOR PLANNING PURPOSES ONLY. ALL DIMENSIONS AND LEVELS SHOWN ARE TO BE CHECKED ON SITE PRIOR TO COMMENCEMENT OF WORK. THIS DRAWING SHOULD NOT BE USED OTHER THAN FOR ITS INTENDED PURPOSE.

DESCRIPTION

ROOF FRAMEWORK ELEVATIONS
SHOWING PROPOSED REPAIRS

LOCATION
NURSTEAD HALL
NURSTEAD LANE
LONGFIELD HILL
KENT, DA3 7AN
CLIENT
MR & MRS HOLM

DRG No.
PP-18Q-0007
REV
A
SCALE
1:50 @ A2
DATE
NOVEMBER 2023
SIG
RP

COPYRIGHT

This drawing has been compiled by and is the sole property of Anthony Hicks Ltd and as such cannot be copied, duplicated, reproduced or its contents used in any way, without prior written authority

ANTHONY HICKS
TRADITIONAL OAK BUILDINGS

JESSAMINE FARM, OLD ROMNEY, KENT TN29 9SG
Tel: 01797 366895 Fax: 01797 361895
www.anthony-hicks.com