





PROPOSED FIRST FLOOR PLAN
floor area = 75.3 sqm

 

PROPOSED LOFT FLOOR PLAN
floor area = 34.9 sqm

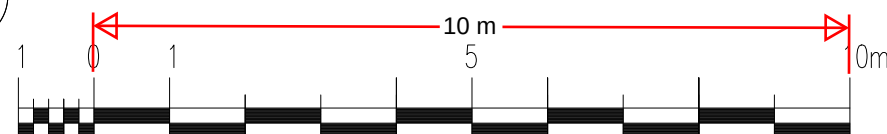

SCALE : 1/100

00	Text Description of Revision	00.00.00
Revision	Description	Date

HPDESIGN STUDIO

HPDESIGN STUDIO
146 Essex Road
Leytonstone
E10 6BS
T: 07946883273
E: purbeckhouse16@gmail.com

Project	40 Springhead Rd, Northfleet, Gravesend DA11 9QY
---------	---

Title	Proposed First Floor Loft Floor Plan Roof Plan and Section
-------	---

Client	Mr Mark Fante
--------	---------------

Lead Consultant	Project Number Spring 40/ 23
-----------------	---------------------------------

Drawing Number	Revision	Scale 1:100@A
A-06	-	Date JAN. 2024