



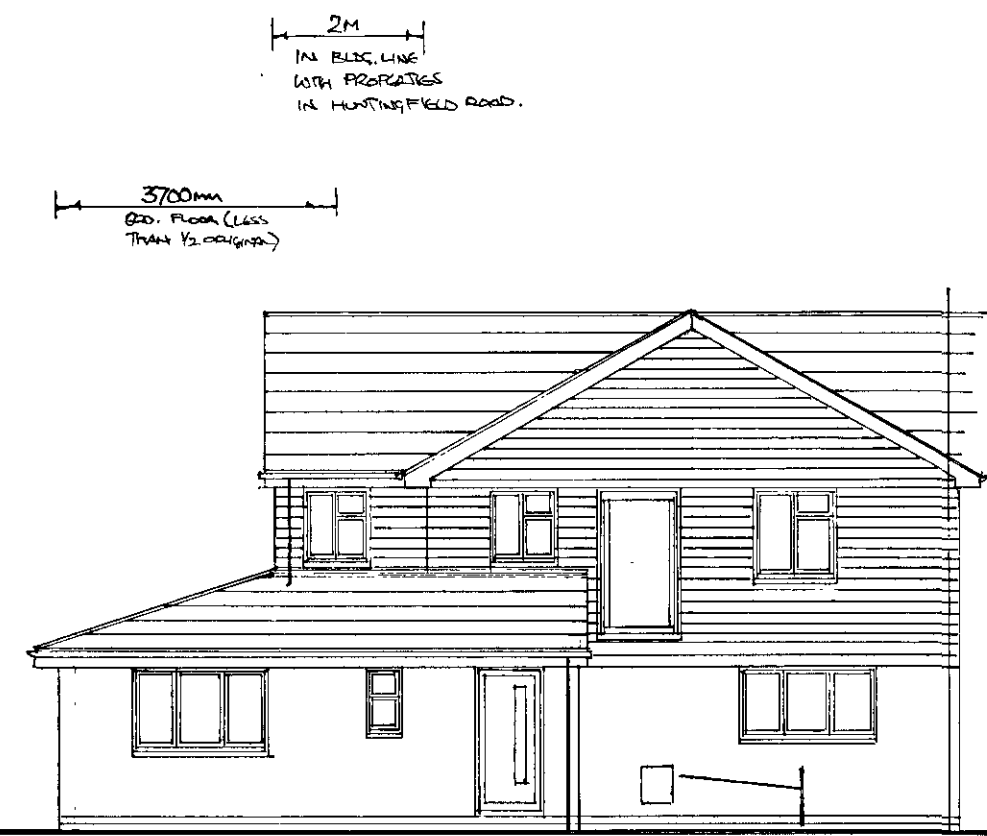


PROPOSED FRONT ELEVATION 1:100

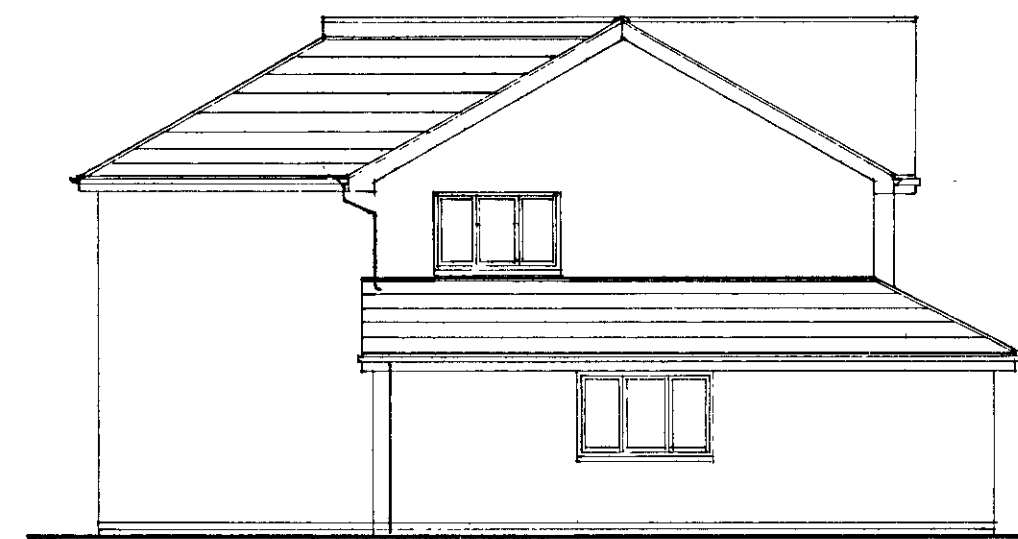


PROPOSED SIDE ELEVATION




PROPOSED REAR ELEVATION

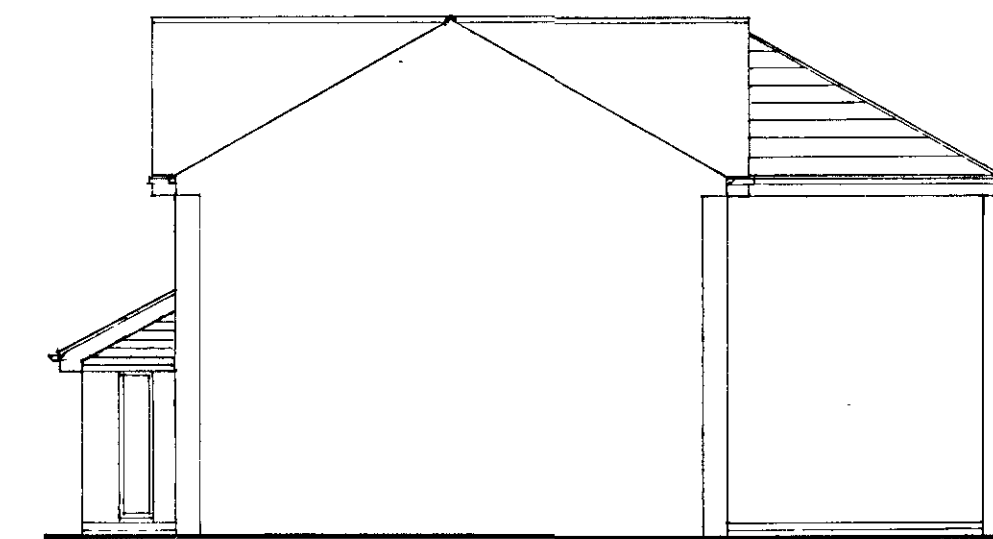

PROPOSED SIDE ELEVATION

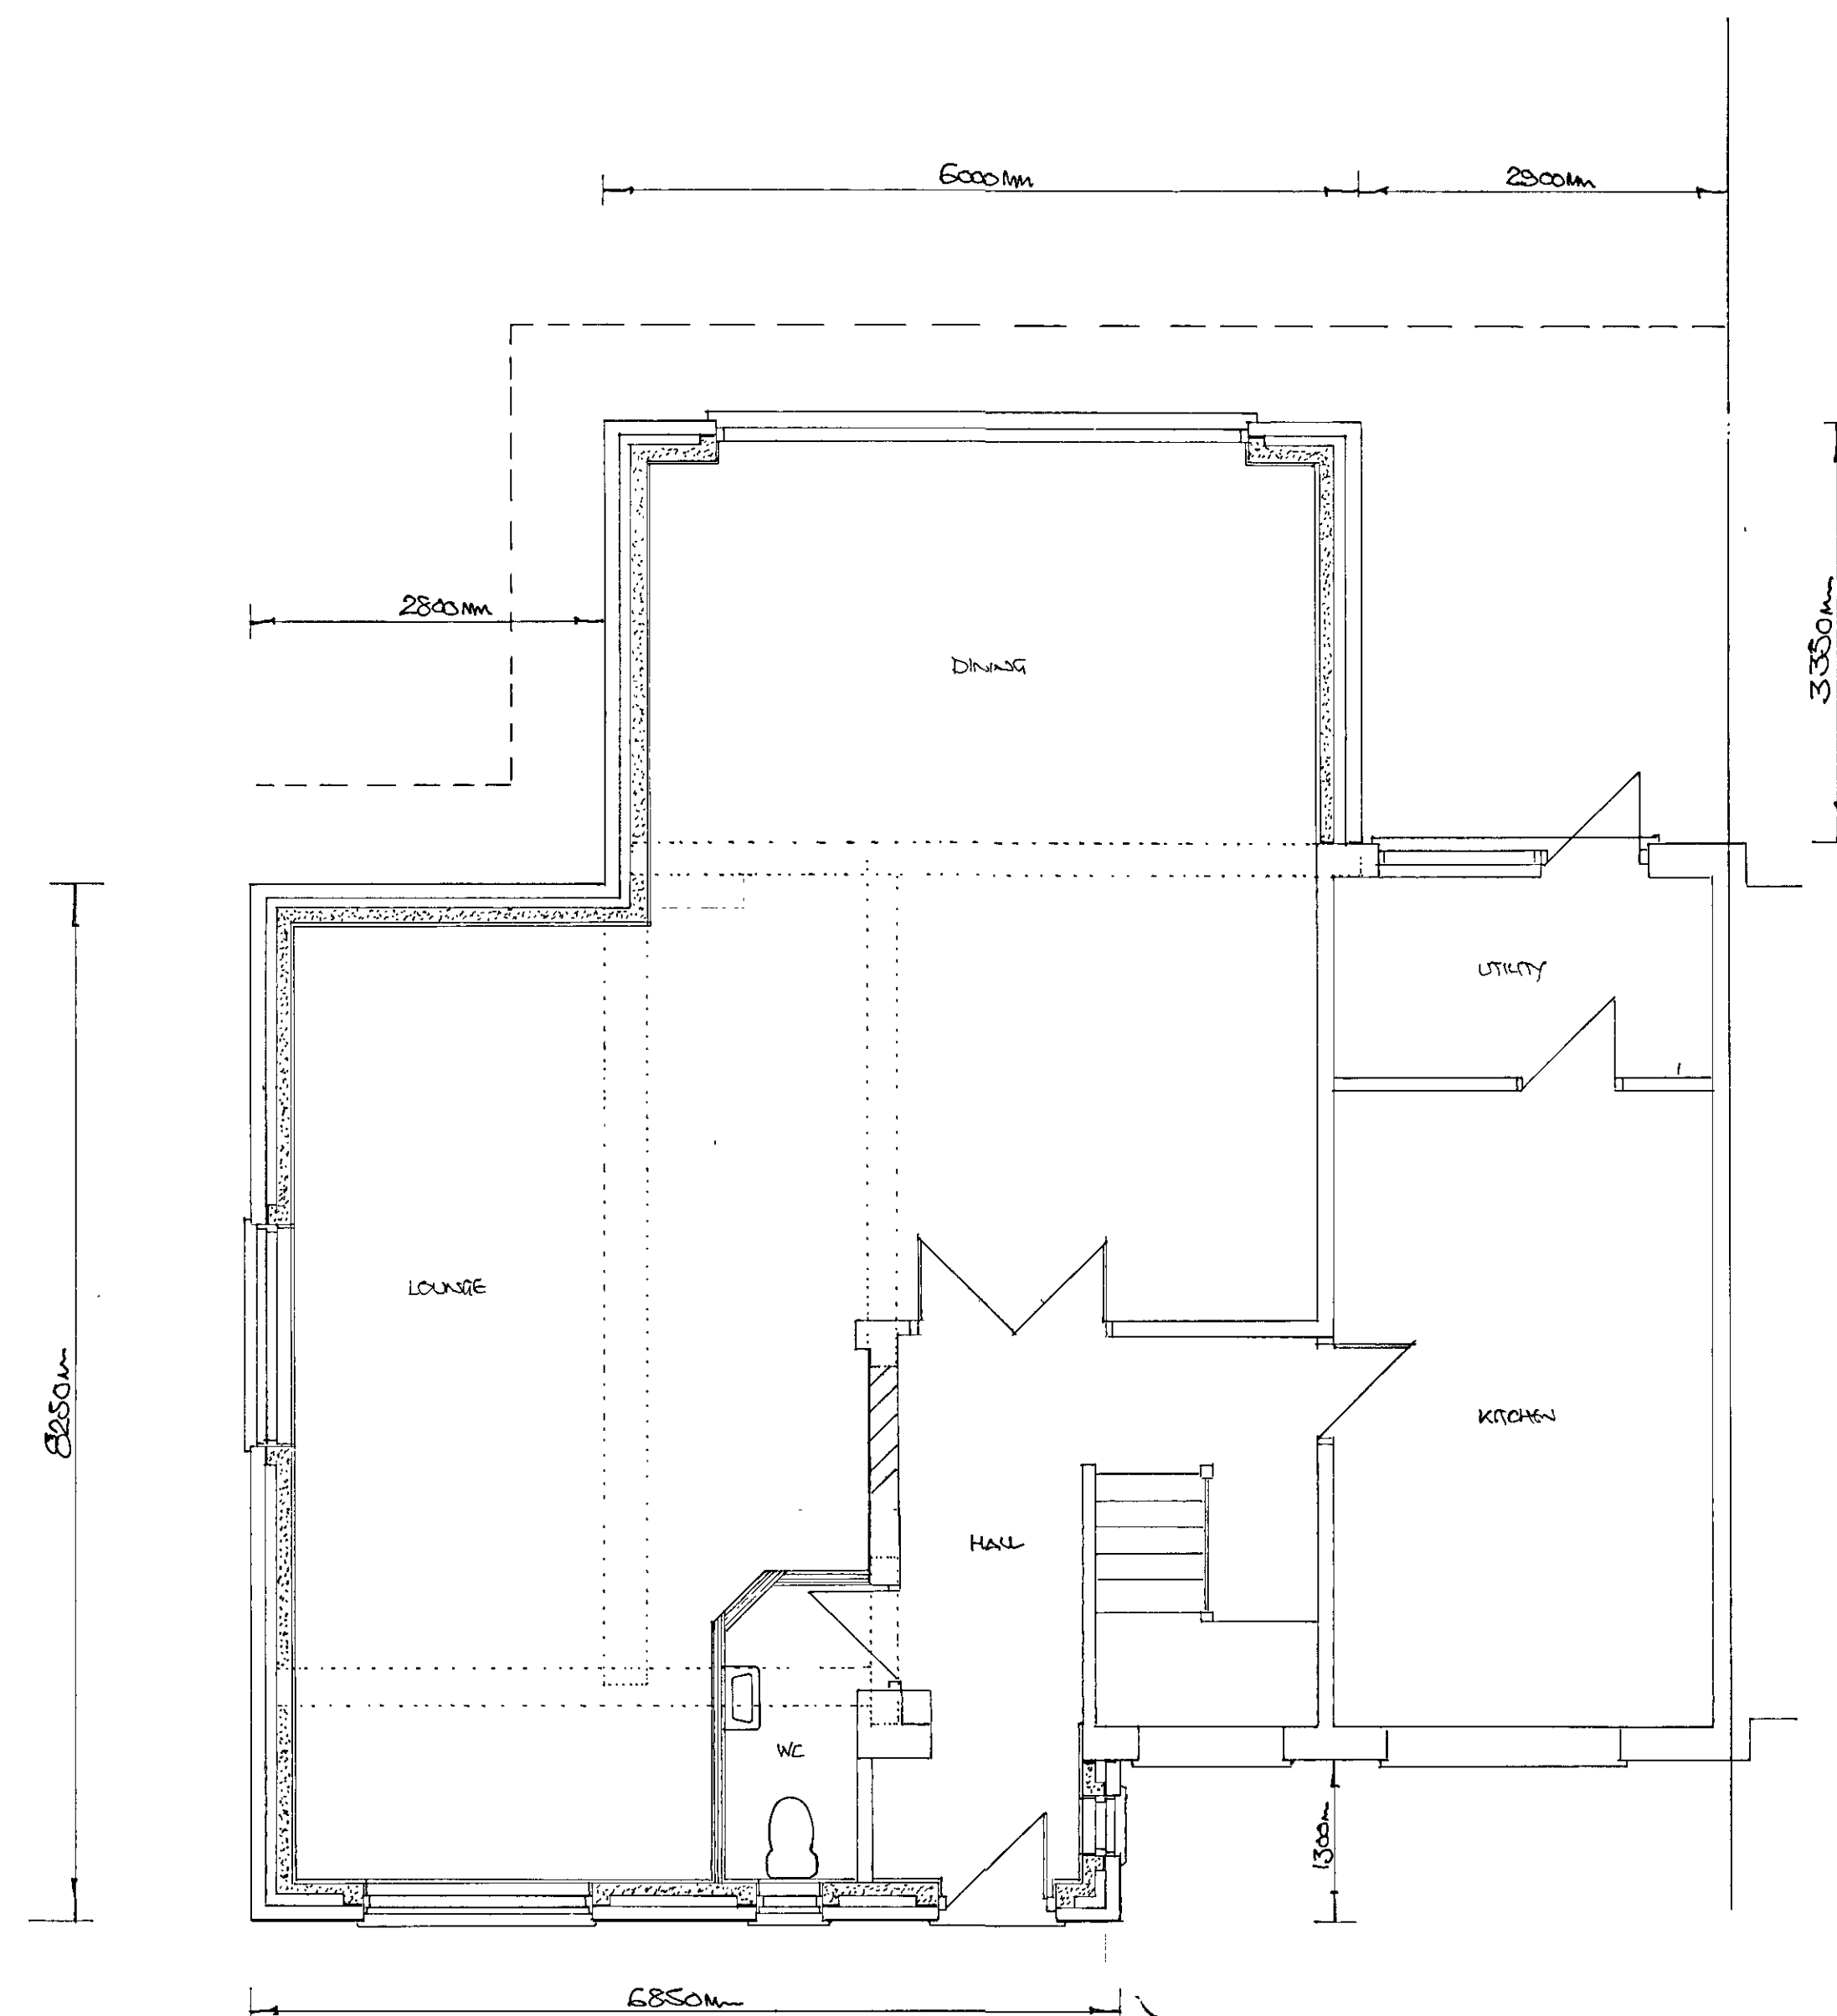

PROPOSED GROUND FLOOR PLAN 1:50

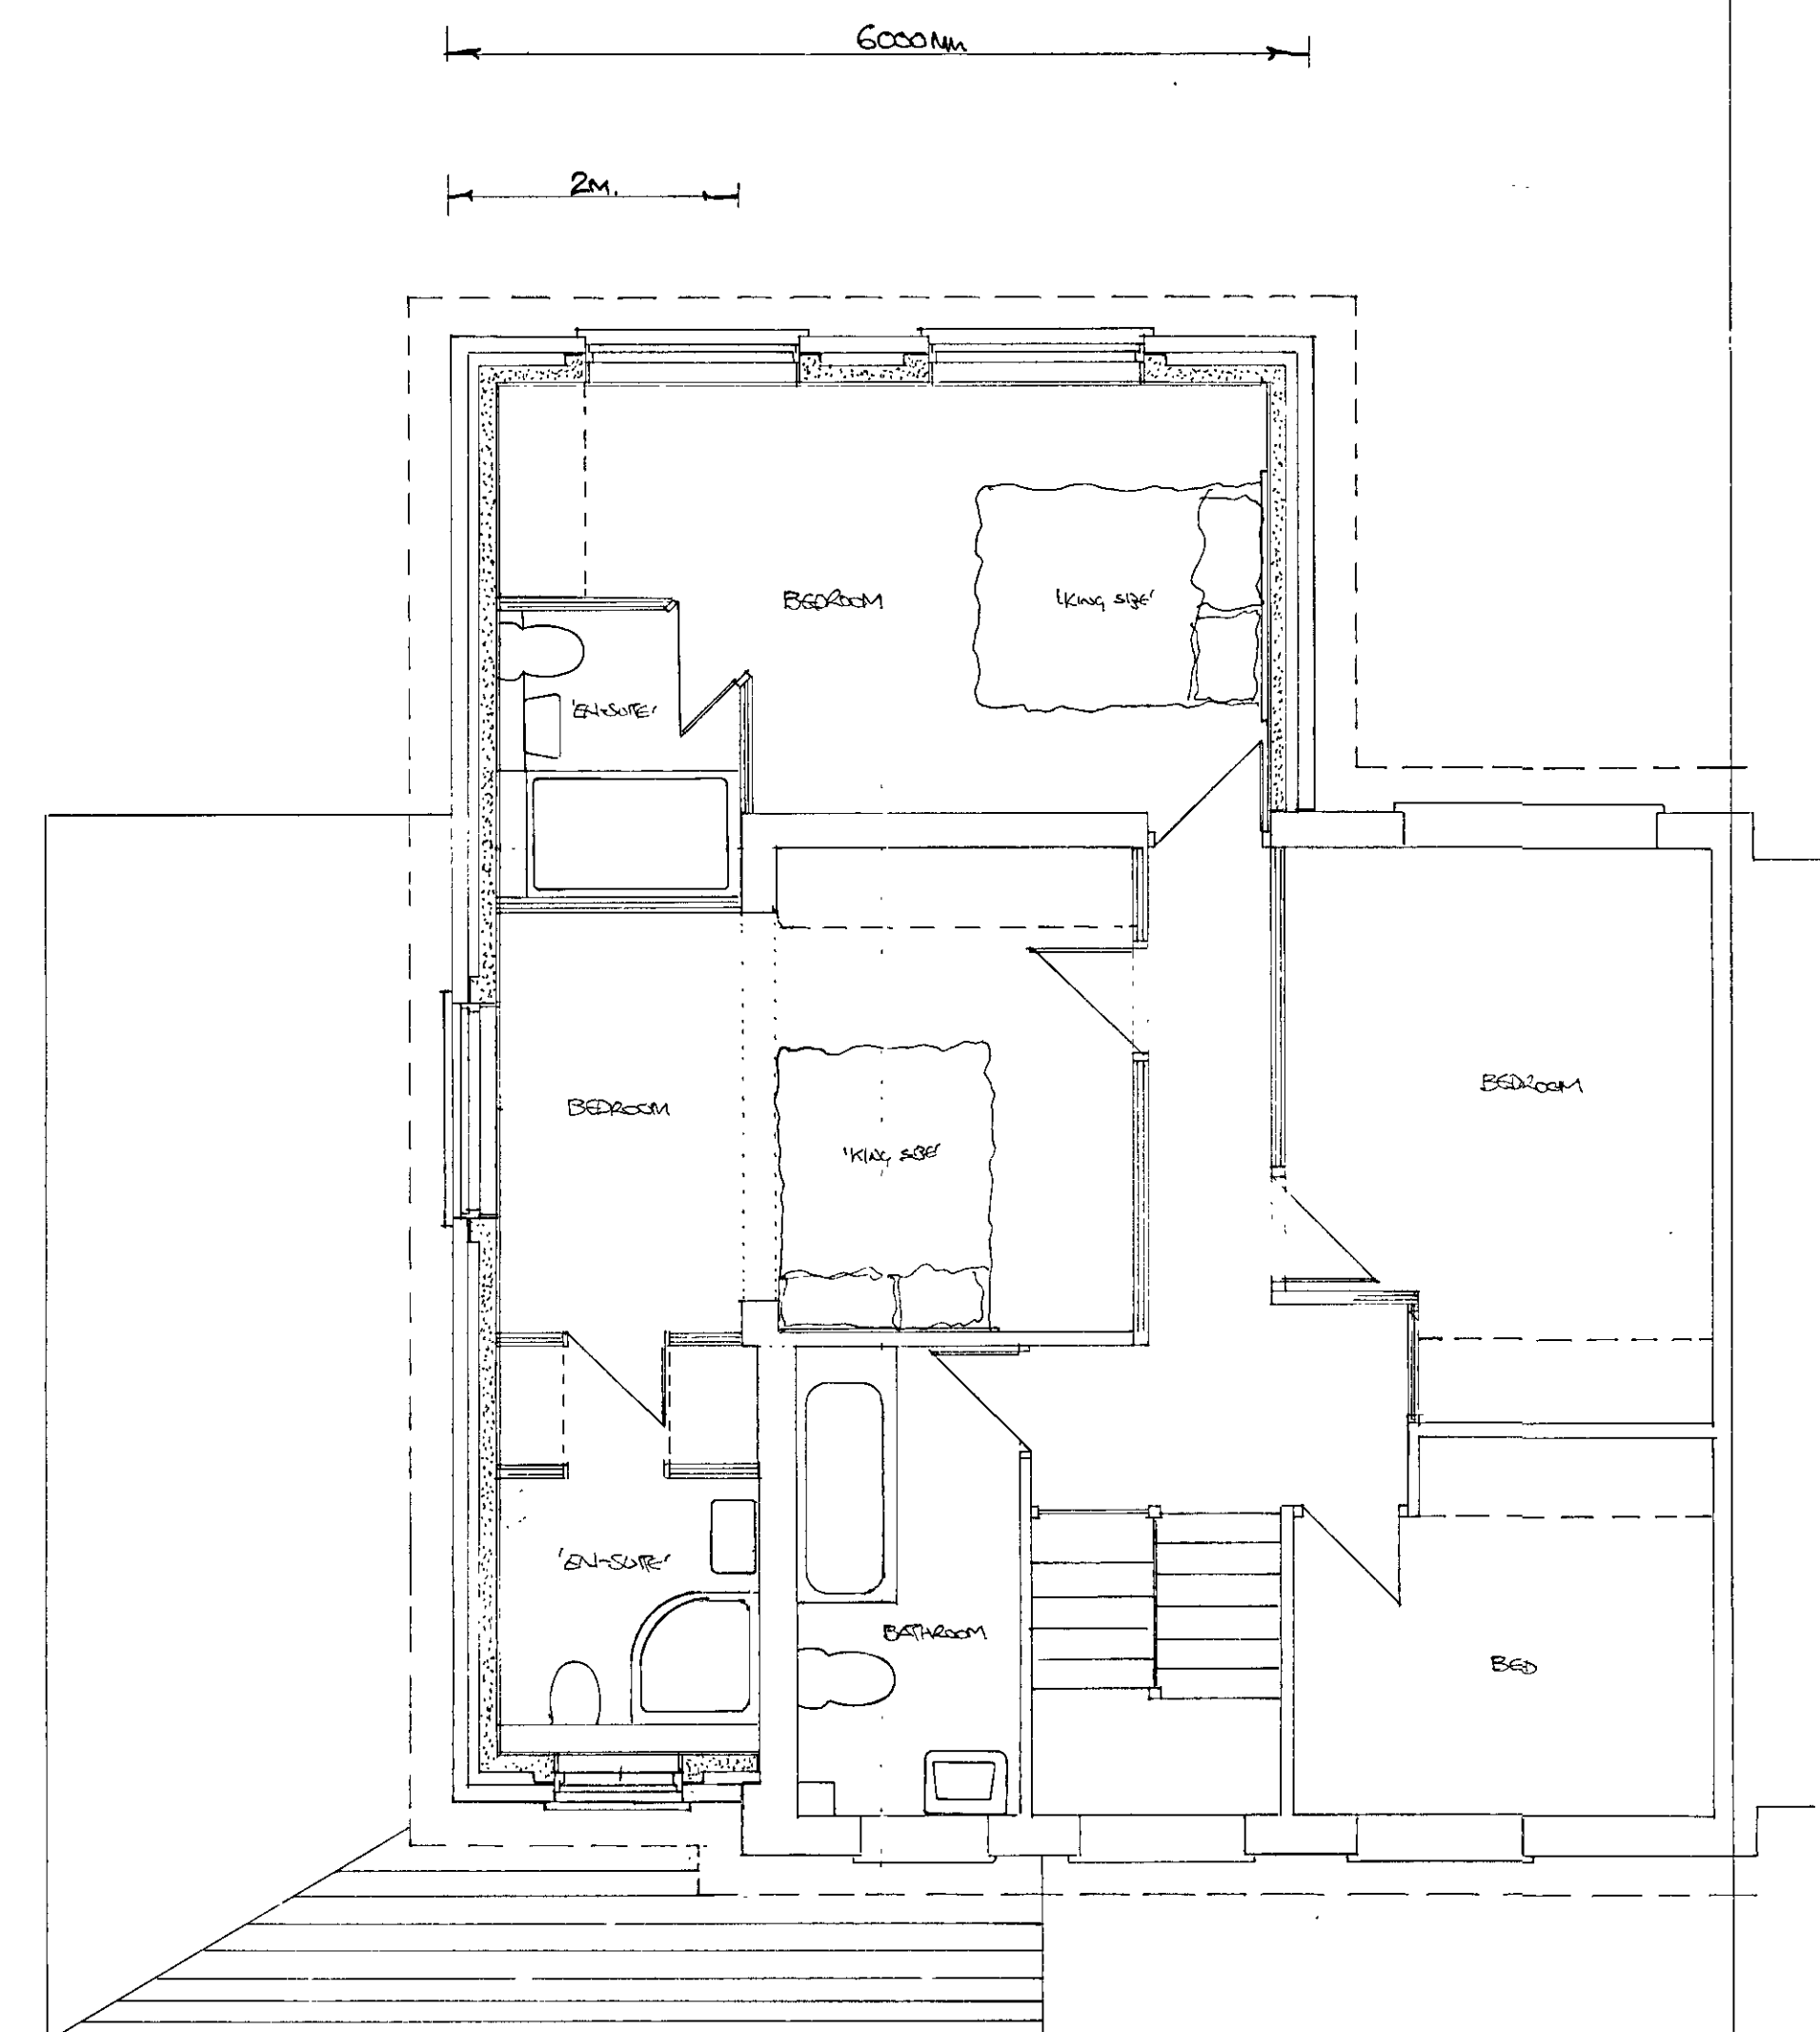


PROPOSED FIRST FLOOR PLAN

NOTES:
All dimensions must be checked on site.

A	DATE	REVISIONS

Copyright

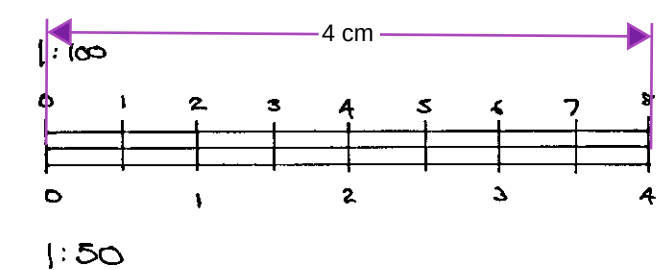

CLIENT:
MR. L. JAMESON

JOB TITLE:
PROPOSED TWO STOREY REAR &
SIDE EXTENSION, GROUND
FLOOR FRONT & SIDE
EXTENSION

DRAWING TITLE:
1 STRAND CLOSE
MEOPHAM
DA13 OEG

SCALE: 1:50 & 1:100 @ 'A1'

DATE: DRAWN:

DWG. NO: LW/24/1. Rev.