
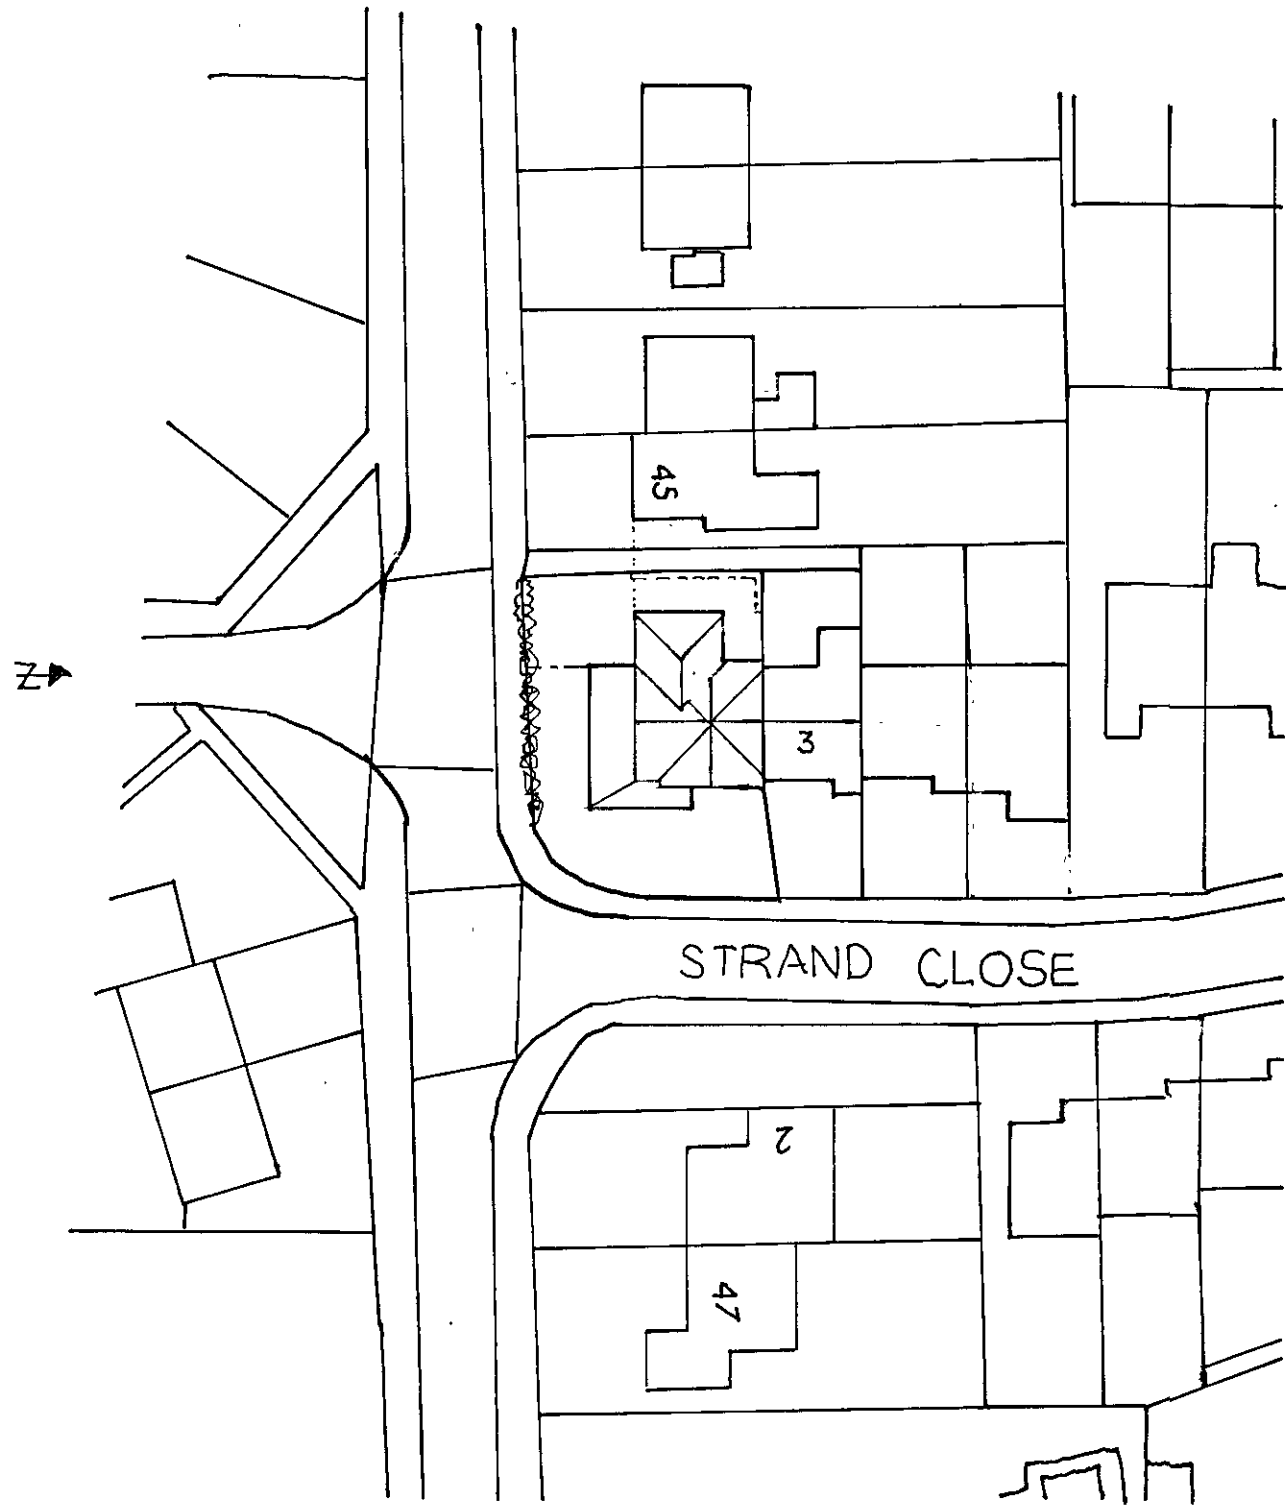
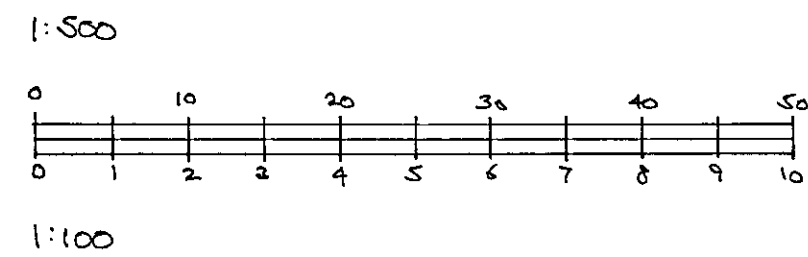


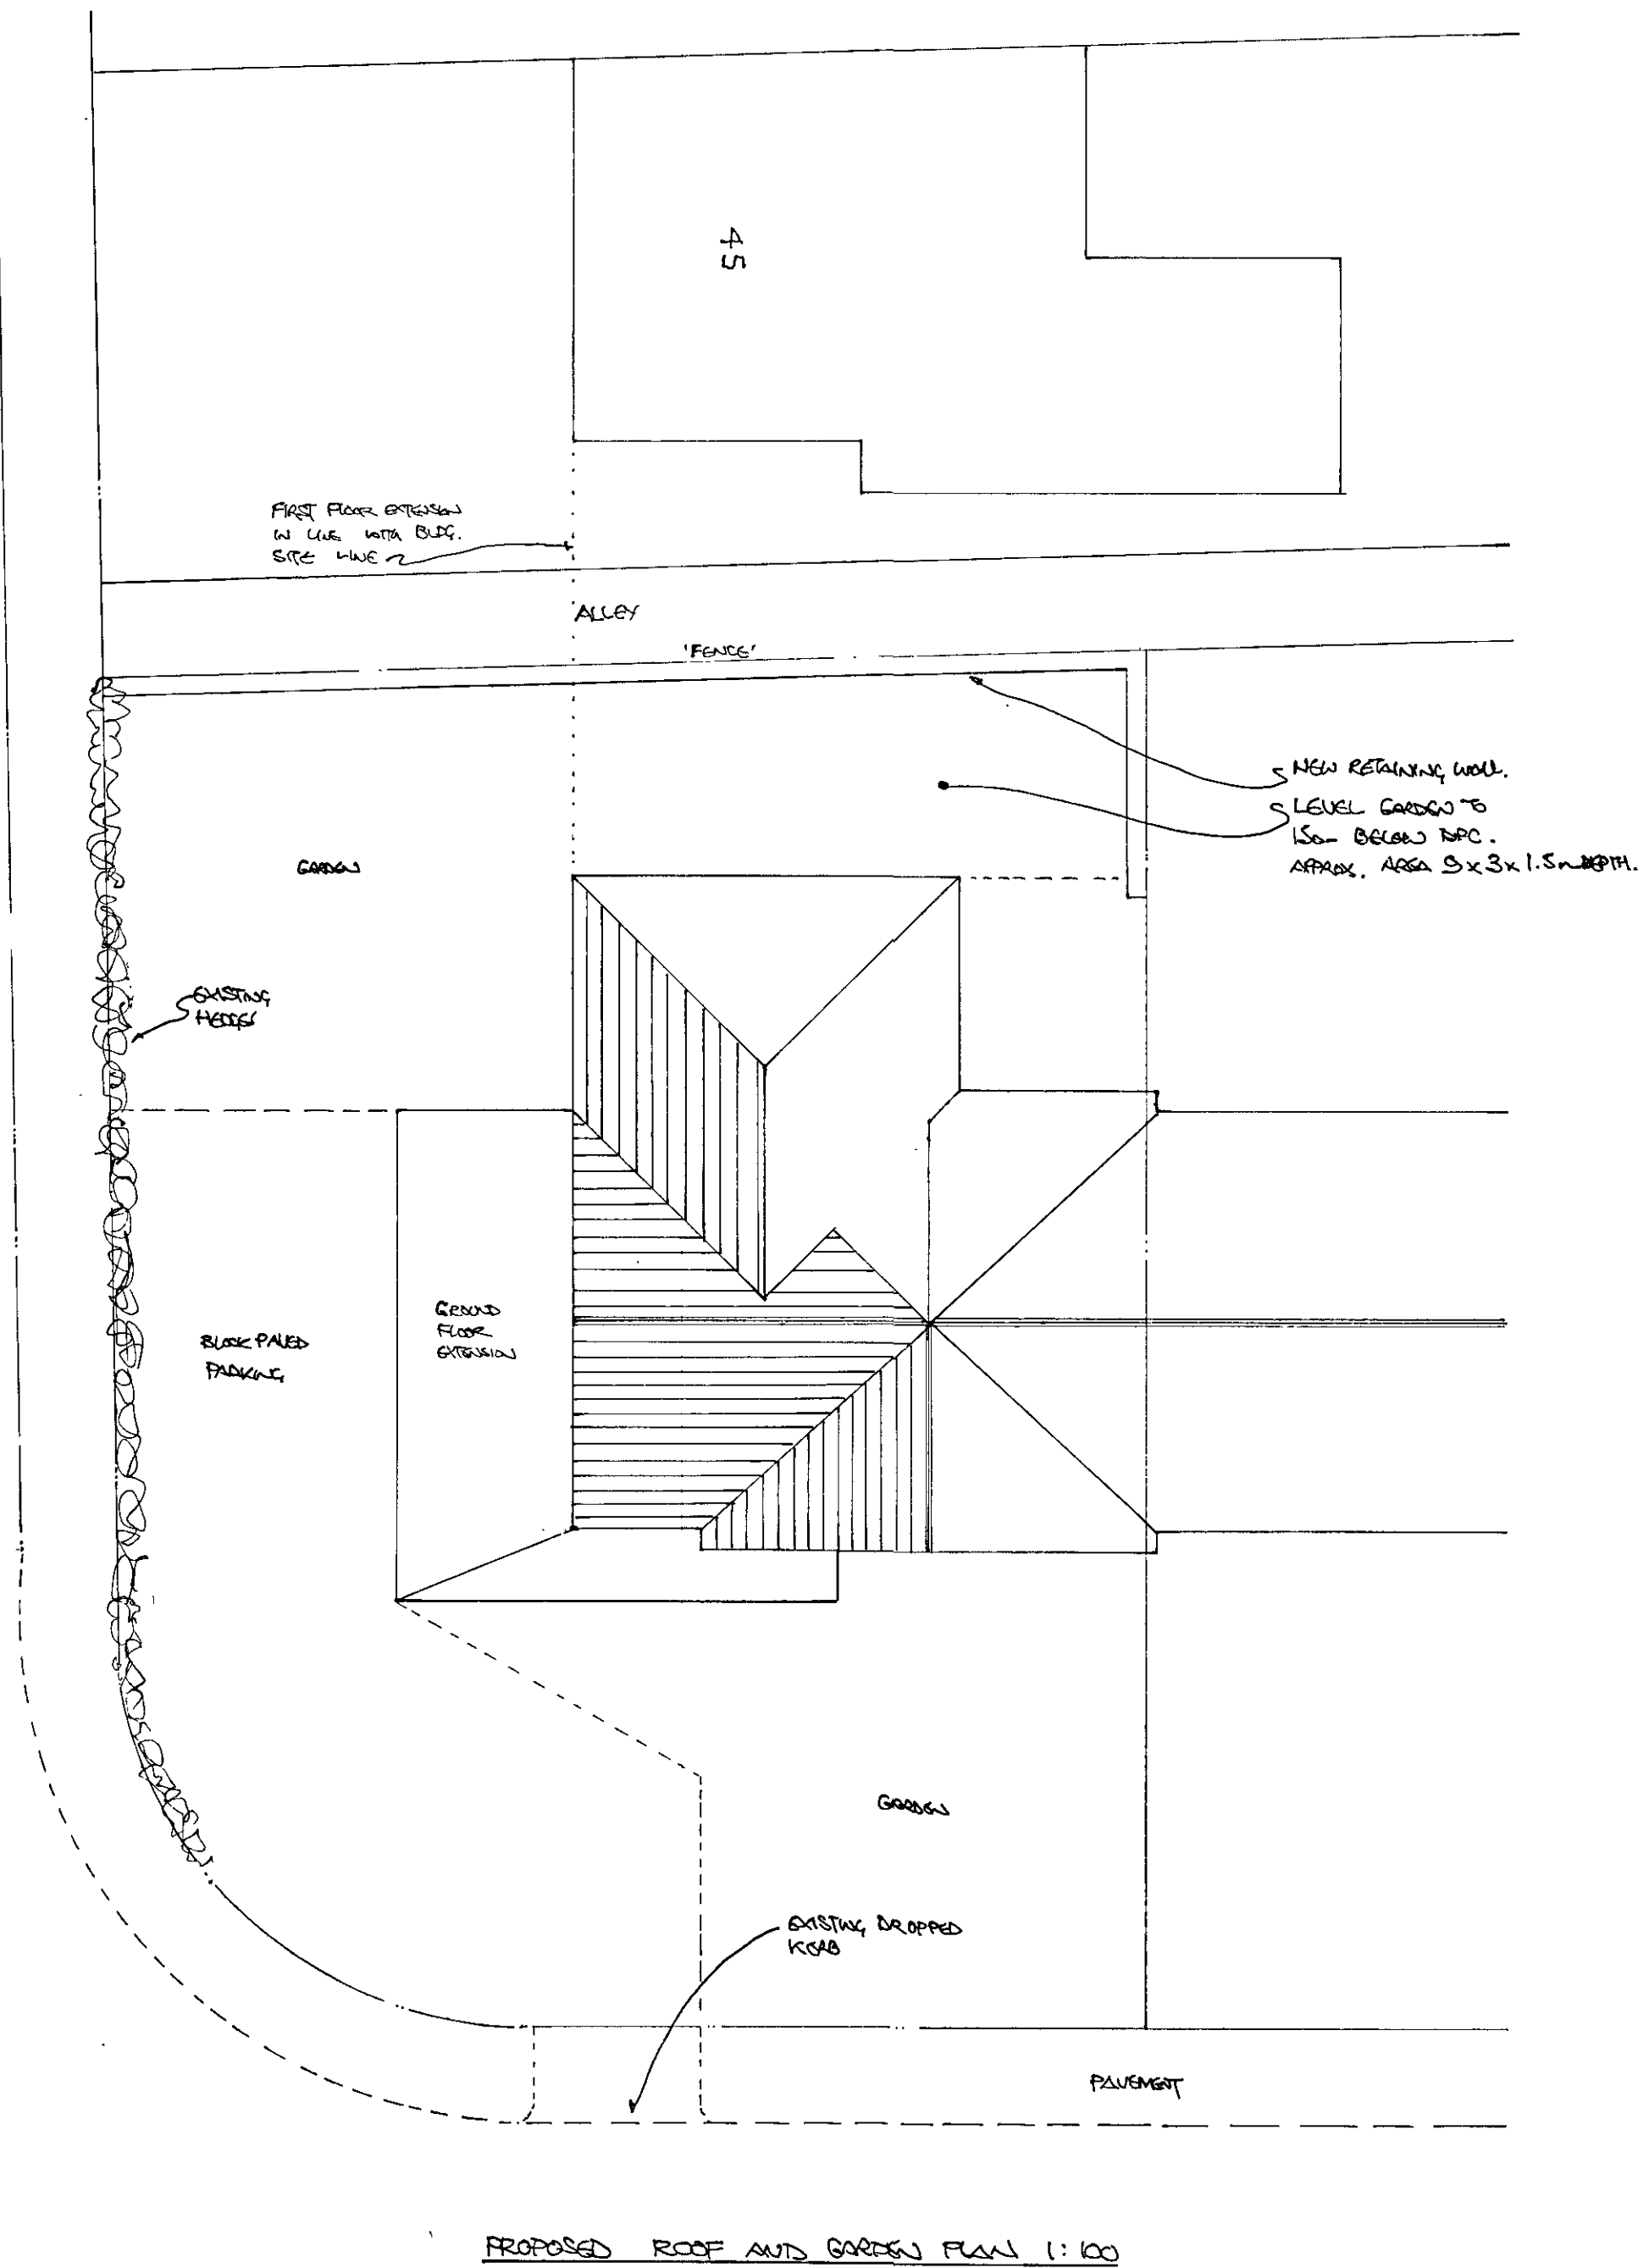

NOTES:
All dimensions must be checked on site.

DATE	REVISIONS
A	

©copyright

CLIENT: MR. L. JAMESON

JOB TITLE:
PROPOSED ROOF PLAN,
PROPOSED BLOCK PLAN
& LANDSCAPING/LEVELLING
OF AREA GARDEN.

DRAWING-TITLE:
1 STRAND CLOSE
MEOPHAM
KENT
DA/3 DEG

SCALE: 1:100 1:500 @ 'A'

DATE: JAN '24 DRAWN: LJ

DWG-NO: LJ/3ST. Rev: