




EXISTING FRONT ELEVATION 1:50




EXISTING SIDE ELEVATION




EXISTING REAR ELEVATION

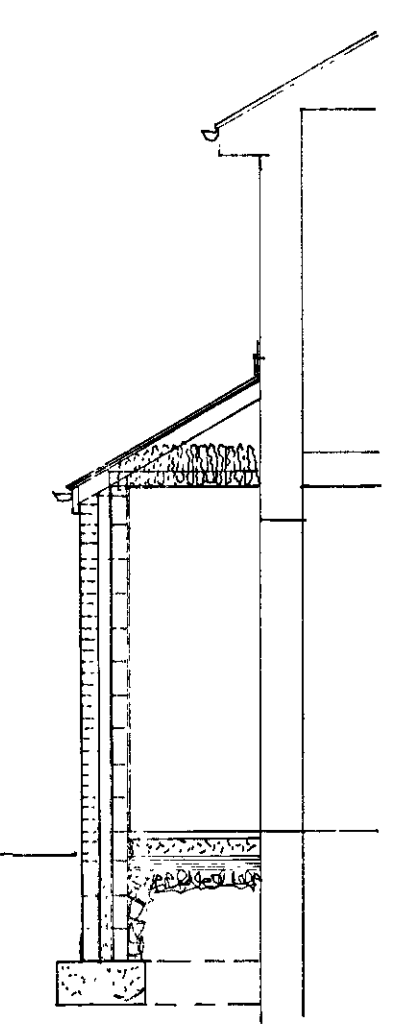


EXISTING SECTION (6000)

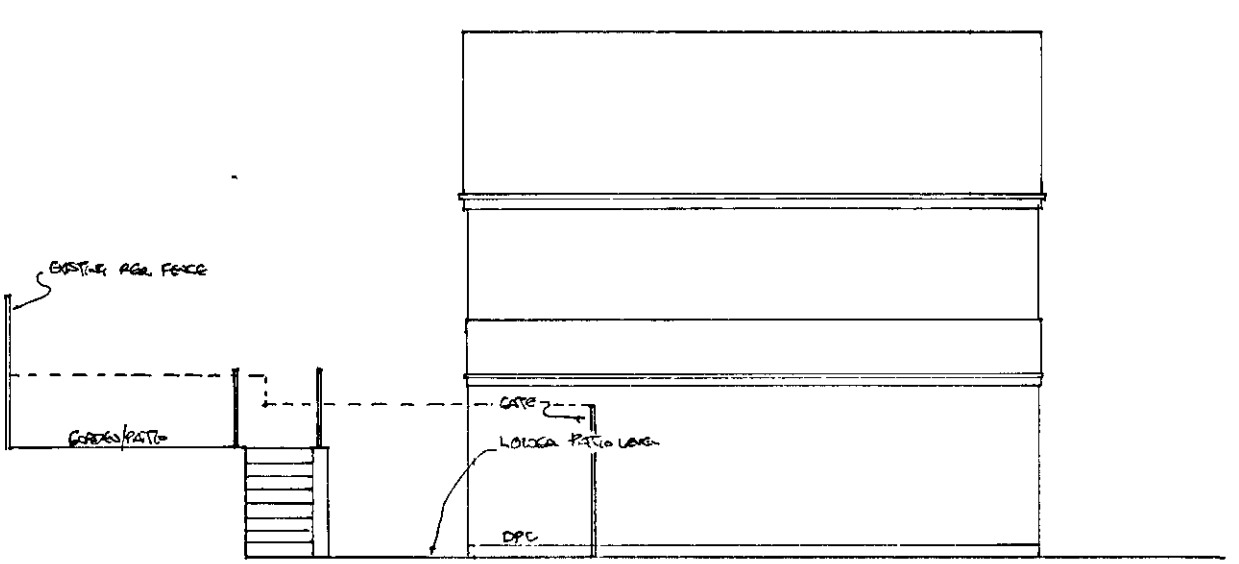


GROUND LEVELS 1:100

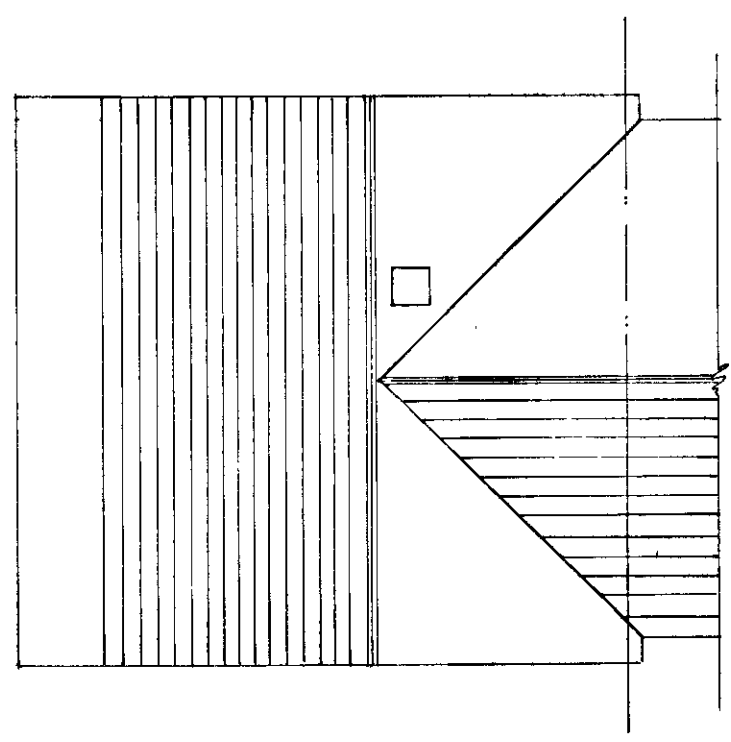


EXISTING ROOF PLAN 1:100

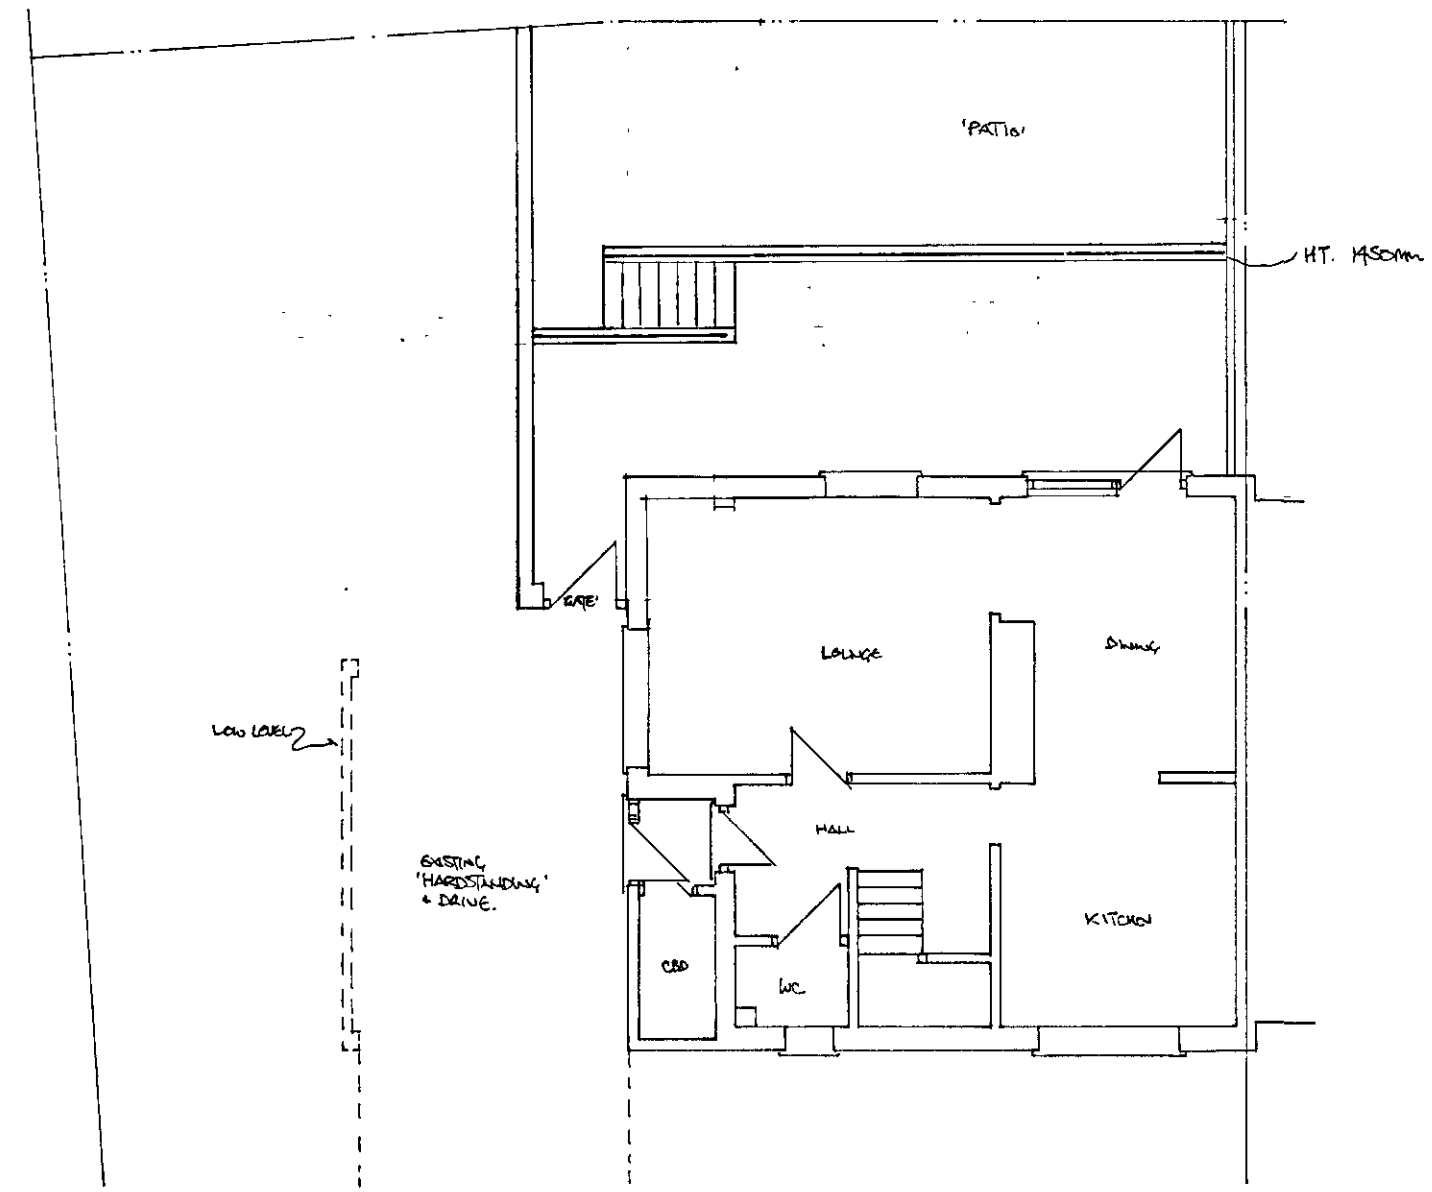

EXISTING GROUND FLOOR PLAN 1:100

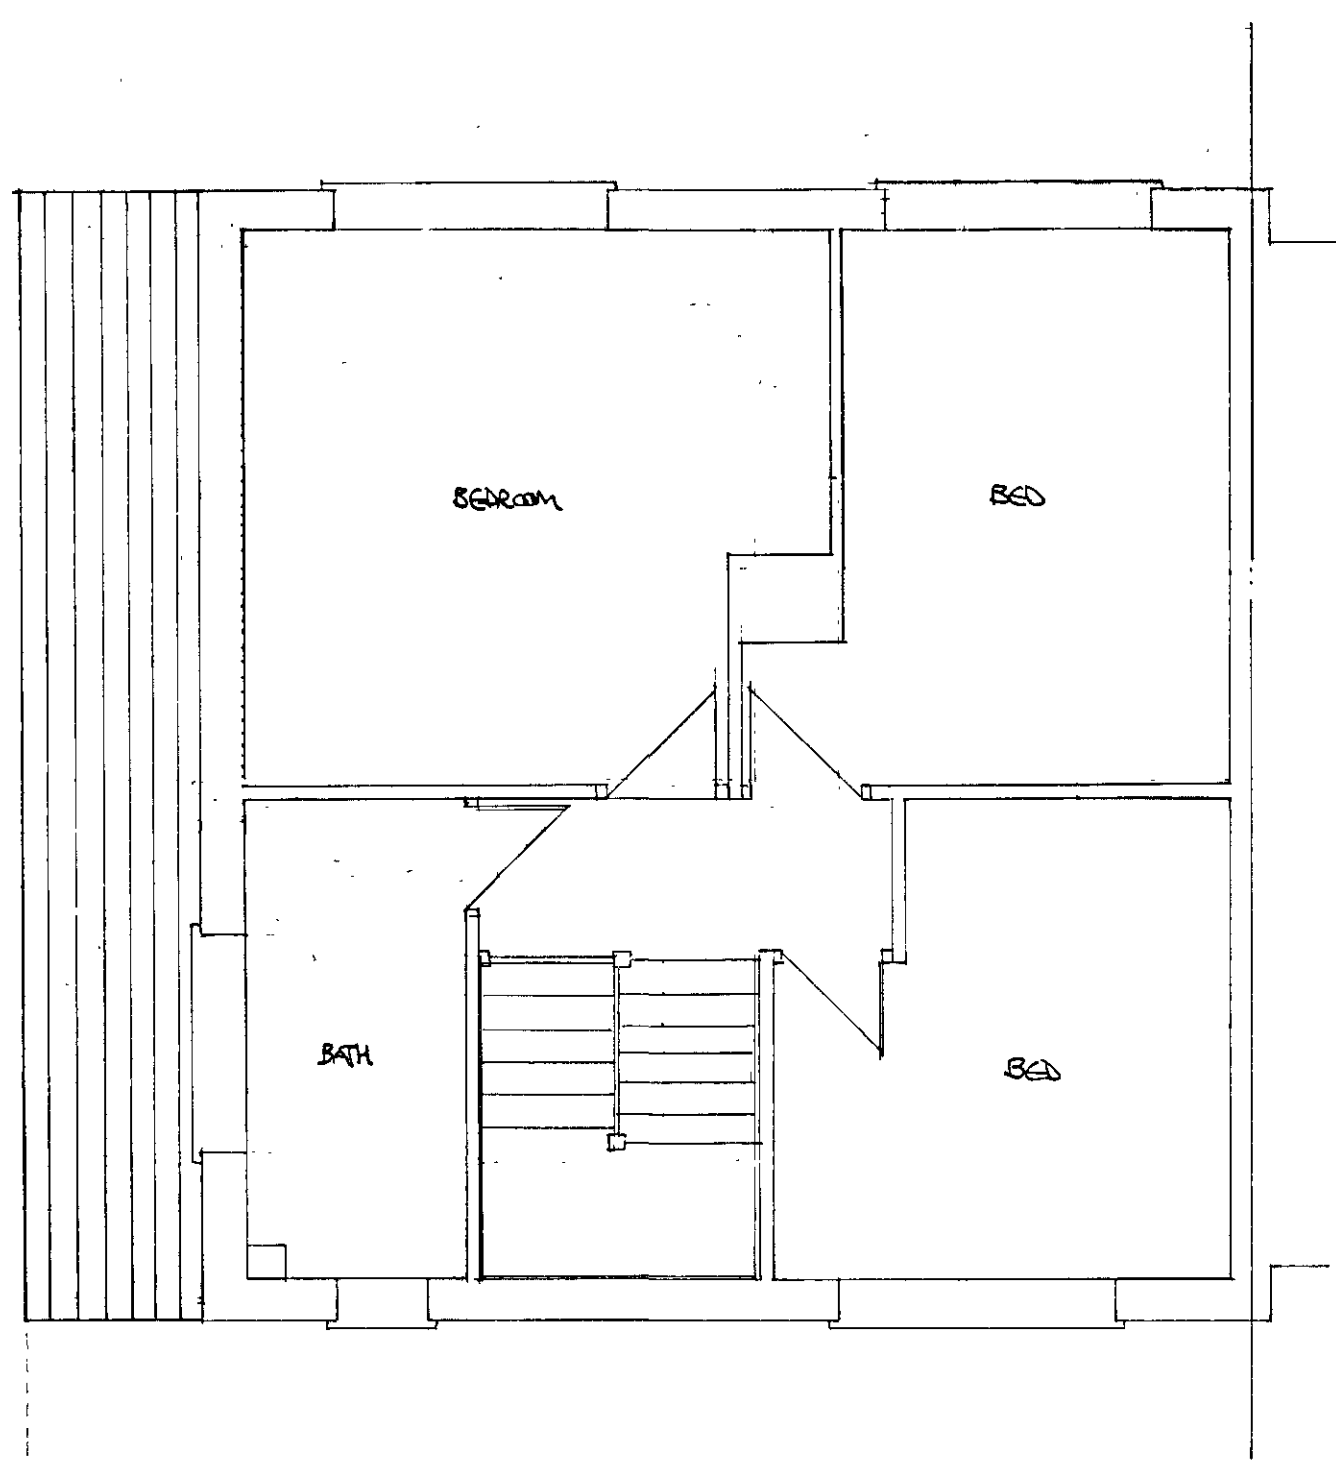

EXISTING FIRST FLOOR PLAN 1:50

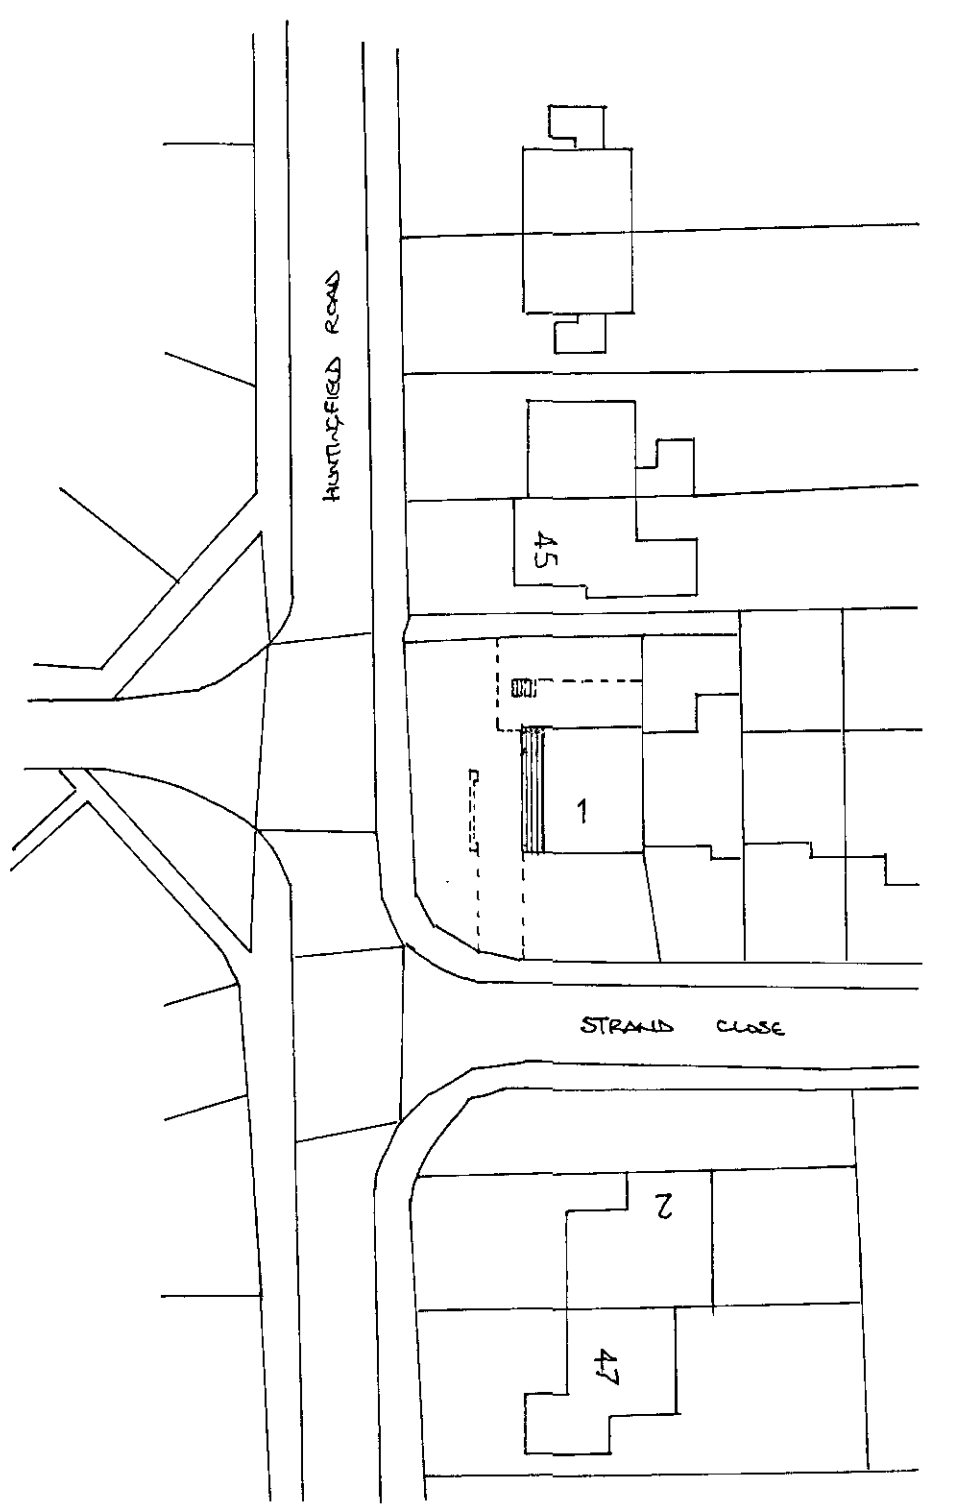

BLOCK PLAN 1:500 (EXISTING)

NOTES:
All dimensions must be checked on site.

A	DATE	REVISIONS

©copyright



CLIENT:
MR. L. JAMESON

JOB TITLE:
EXISTING GROUND FLOOR,
FIRST FLOOR AND
ELEVATIONS.
EXISTING & PROPOSED
ROOF PLANS.

DRAWING TITLE:
1 STRAND CLOSE
MEOPHAM
KENT
DA13 0EG

SCALE: 1:100 / 1:50 / 1:500

DATE: FEB/23 DRAWN: dm

DWG. NO: LJ - 2ST. Rev.